




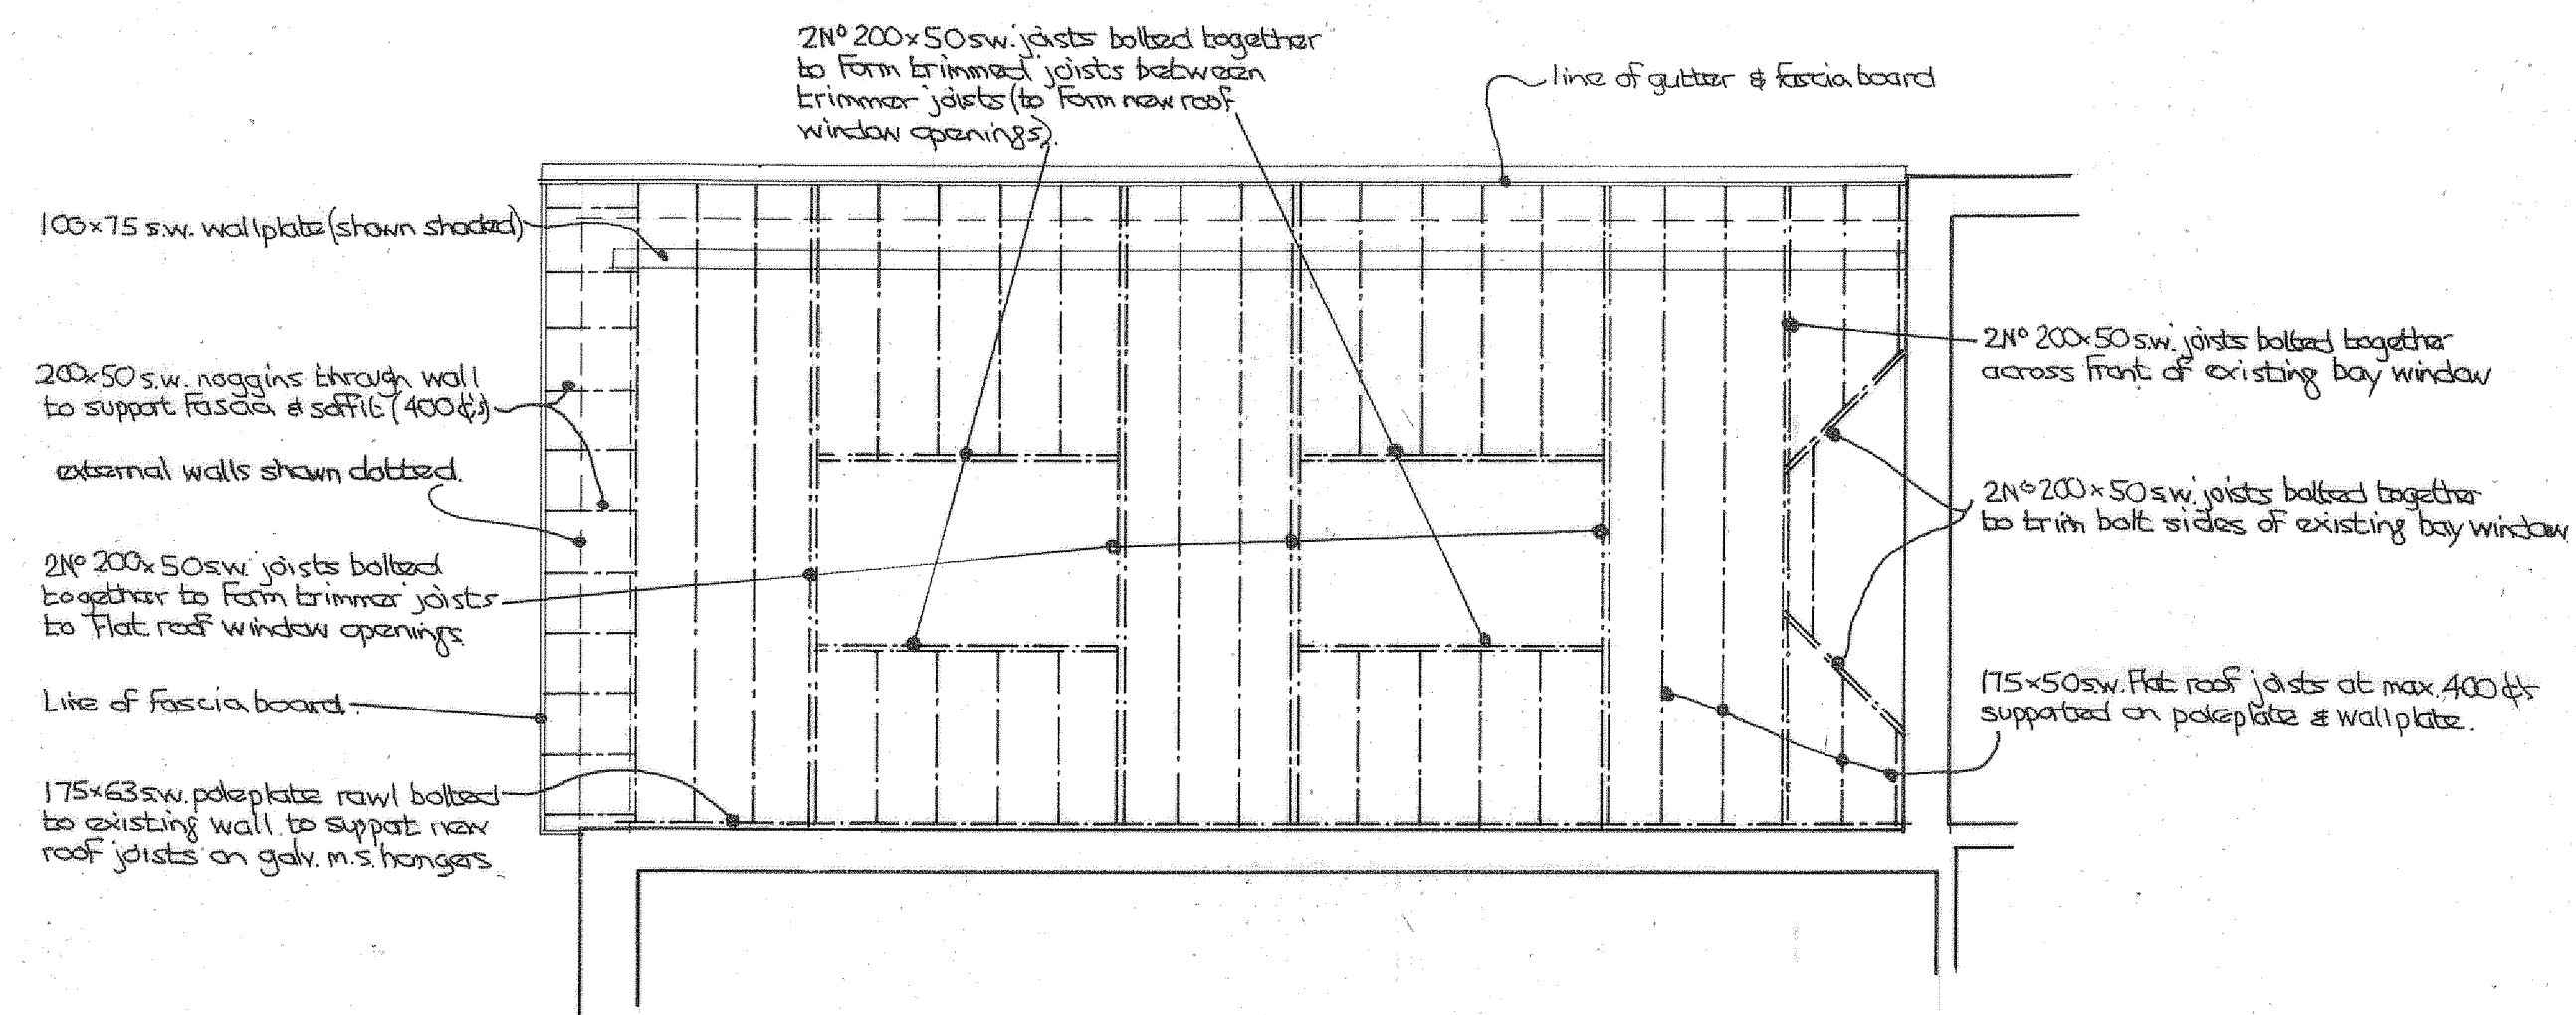

FLAT ROOF PLAN.

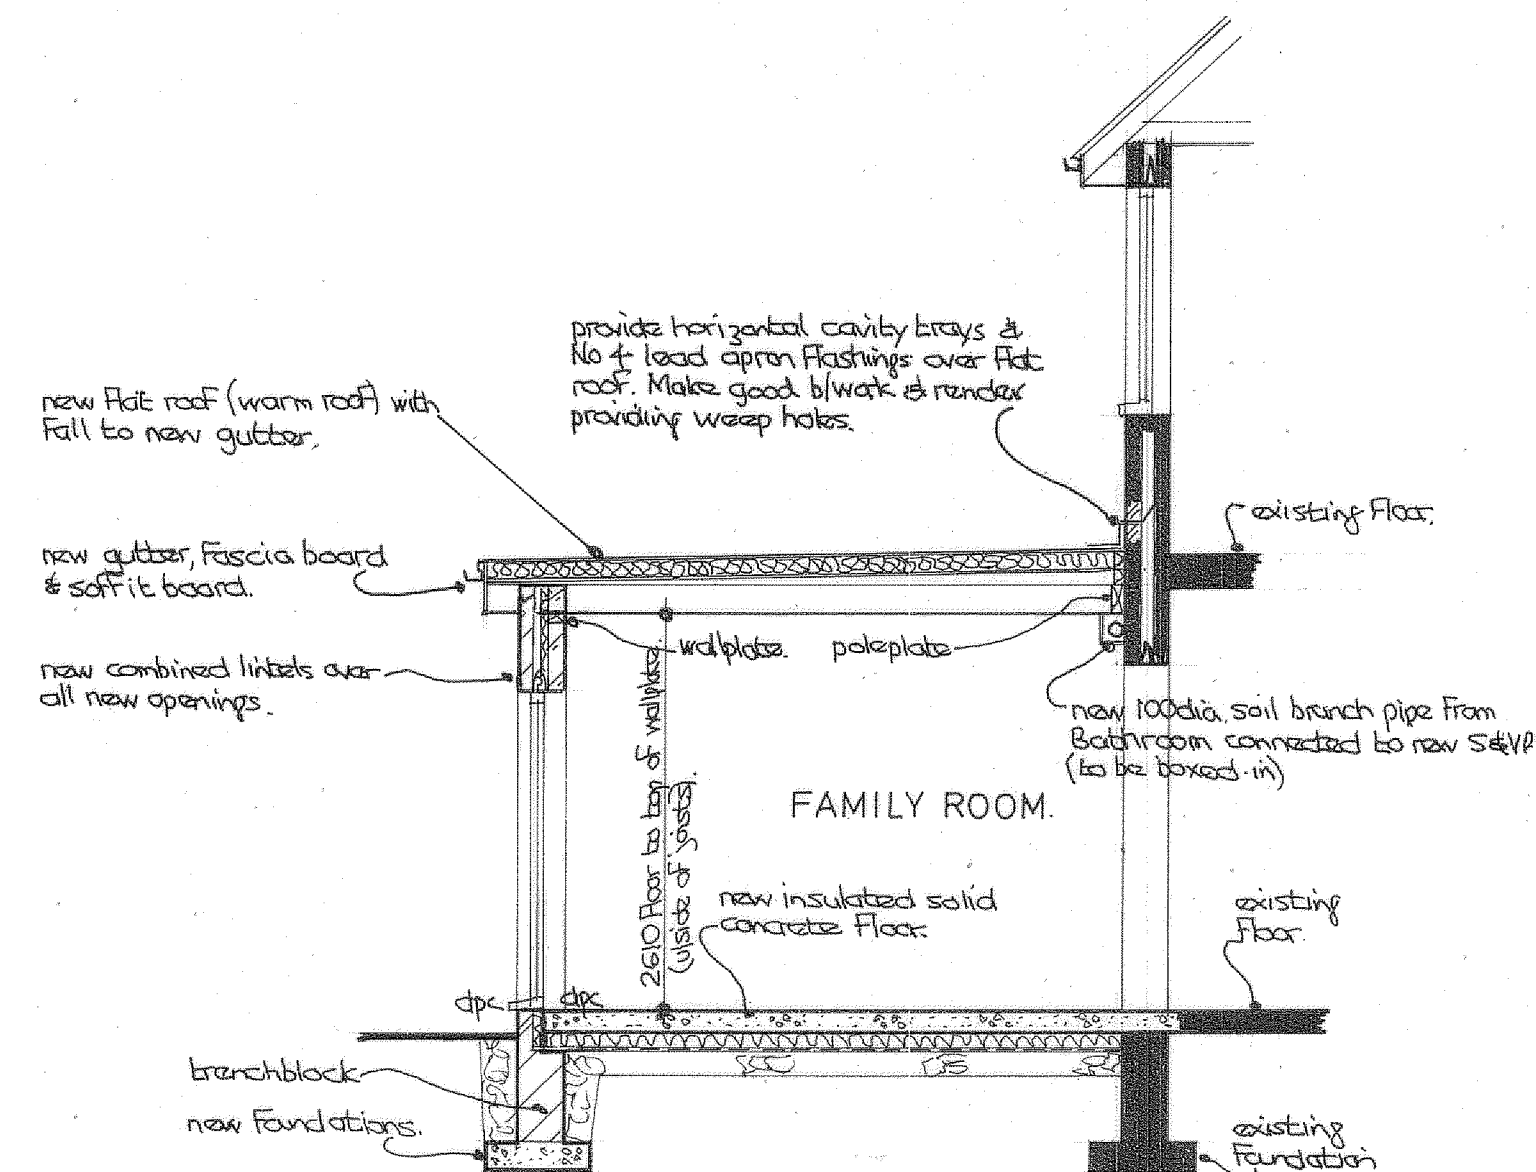

TYPICAL CROSS SECTION.

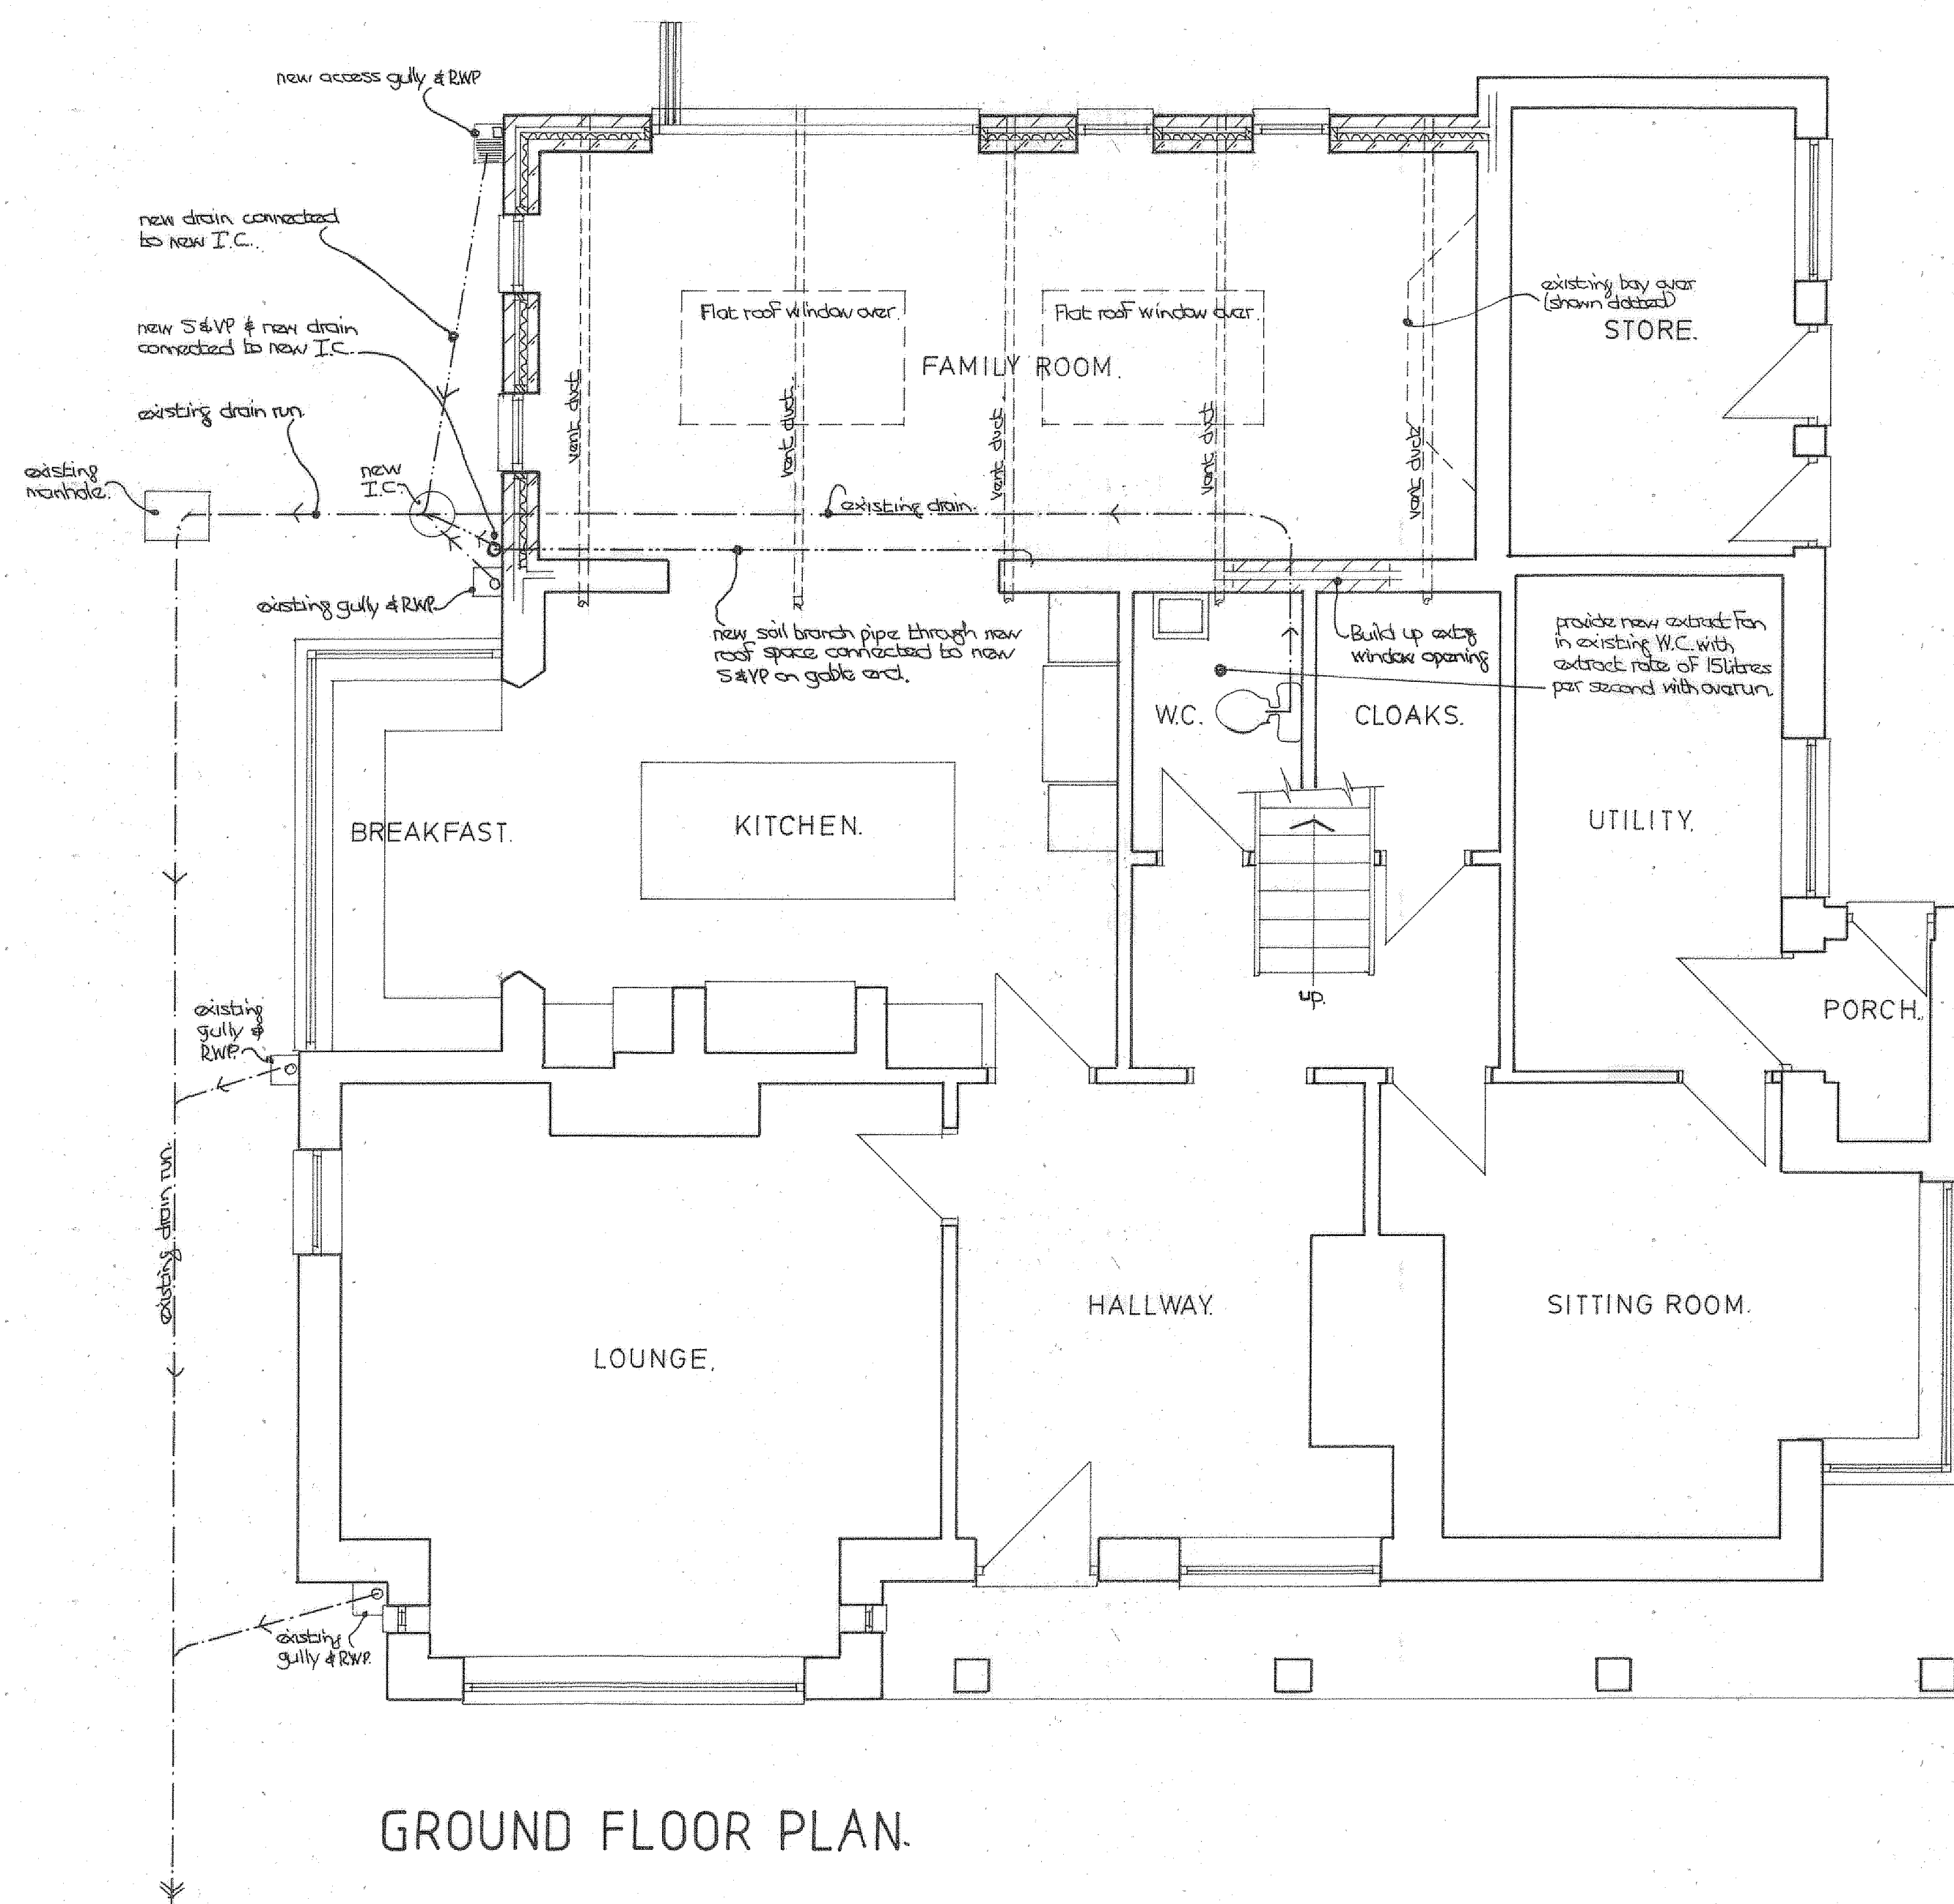

GROUND FLOOR PLAN.

REV	DETAILS	DATE
(A)	Drawing amended for building regulations submission as follows: Roof joist sizes amended and extract fan added to W.C.	Jan. 2023.

PROJECT:
PROPOSED SINGLE STOREY REAR EXTENSION.

LOCATION:
540, BURY ROAD,
ROCHDALE, OL11 4DQ.

DRAWING TITLE:
PLANS & SECTION AS PROPOSED.

CLIENT:
MRS. K. DORRINGTON.

SCALE:
1:50 @ A1.

DRAWING No.
01235808/02. (A)

