



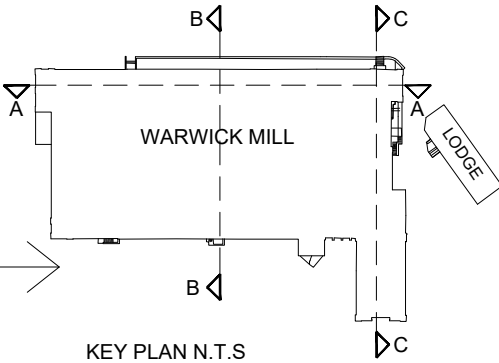

WEST ELEVATION - MAIN MILL BUILDING

- Notes :
- Dimensions are to be checked on site before fabrication and construction
 - Any discrepancies are to be immediately notified to the architects
 - Structural measurements are to be taken from the structural engineers drawings
 - Do not scale
 - Copyright reserved by GMA

 

REVDESCRIPTIONDATE	GMA ARCHITECTURE Architects and Designers UK House 82 Heath Road Twickenham TW1 4BA Telephone 020 8891 5959 Fax 020 8607 9933 Email enquiries@gmaarchitecture.co.uk www.gmaarchitecture.co.uk	DRAWING ISSUE STATUS PLANNING	Client KAM LEI FONG LTD	Scale 1:250 @ A3	Date June 23	Drawn MD	Checked IL
		Project WARWICK MILL MIDDLETON MANCHESTER	Drawing EXISTING WEST ELEVATION	Type 01	Client 277-01	Drawing No WM EX-304	Revision