



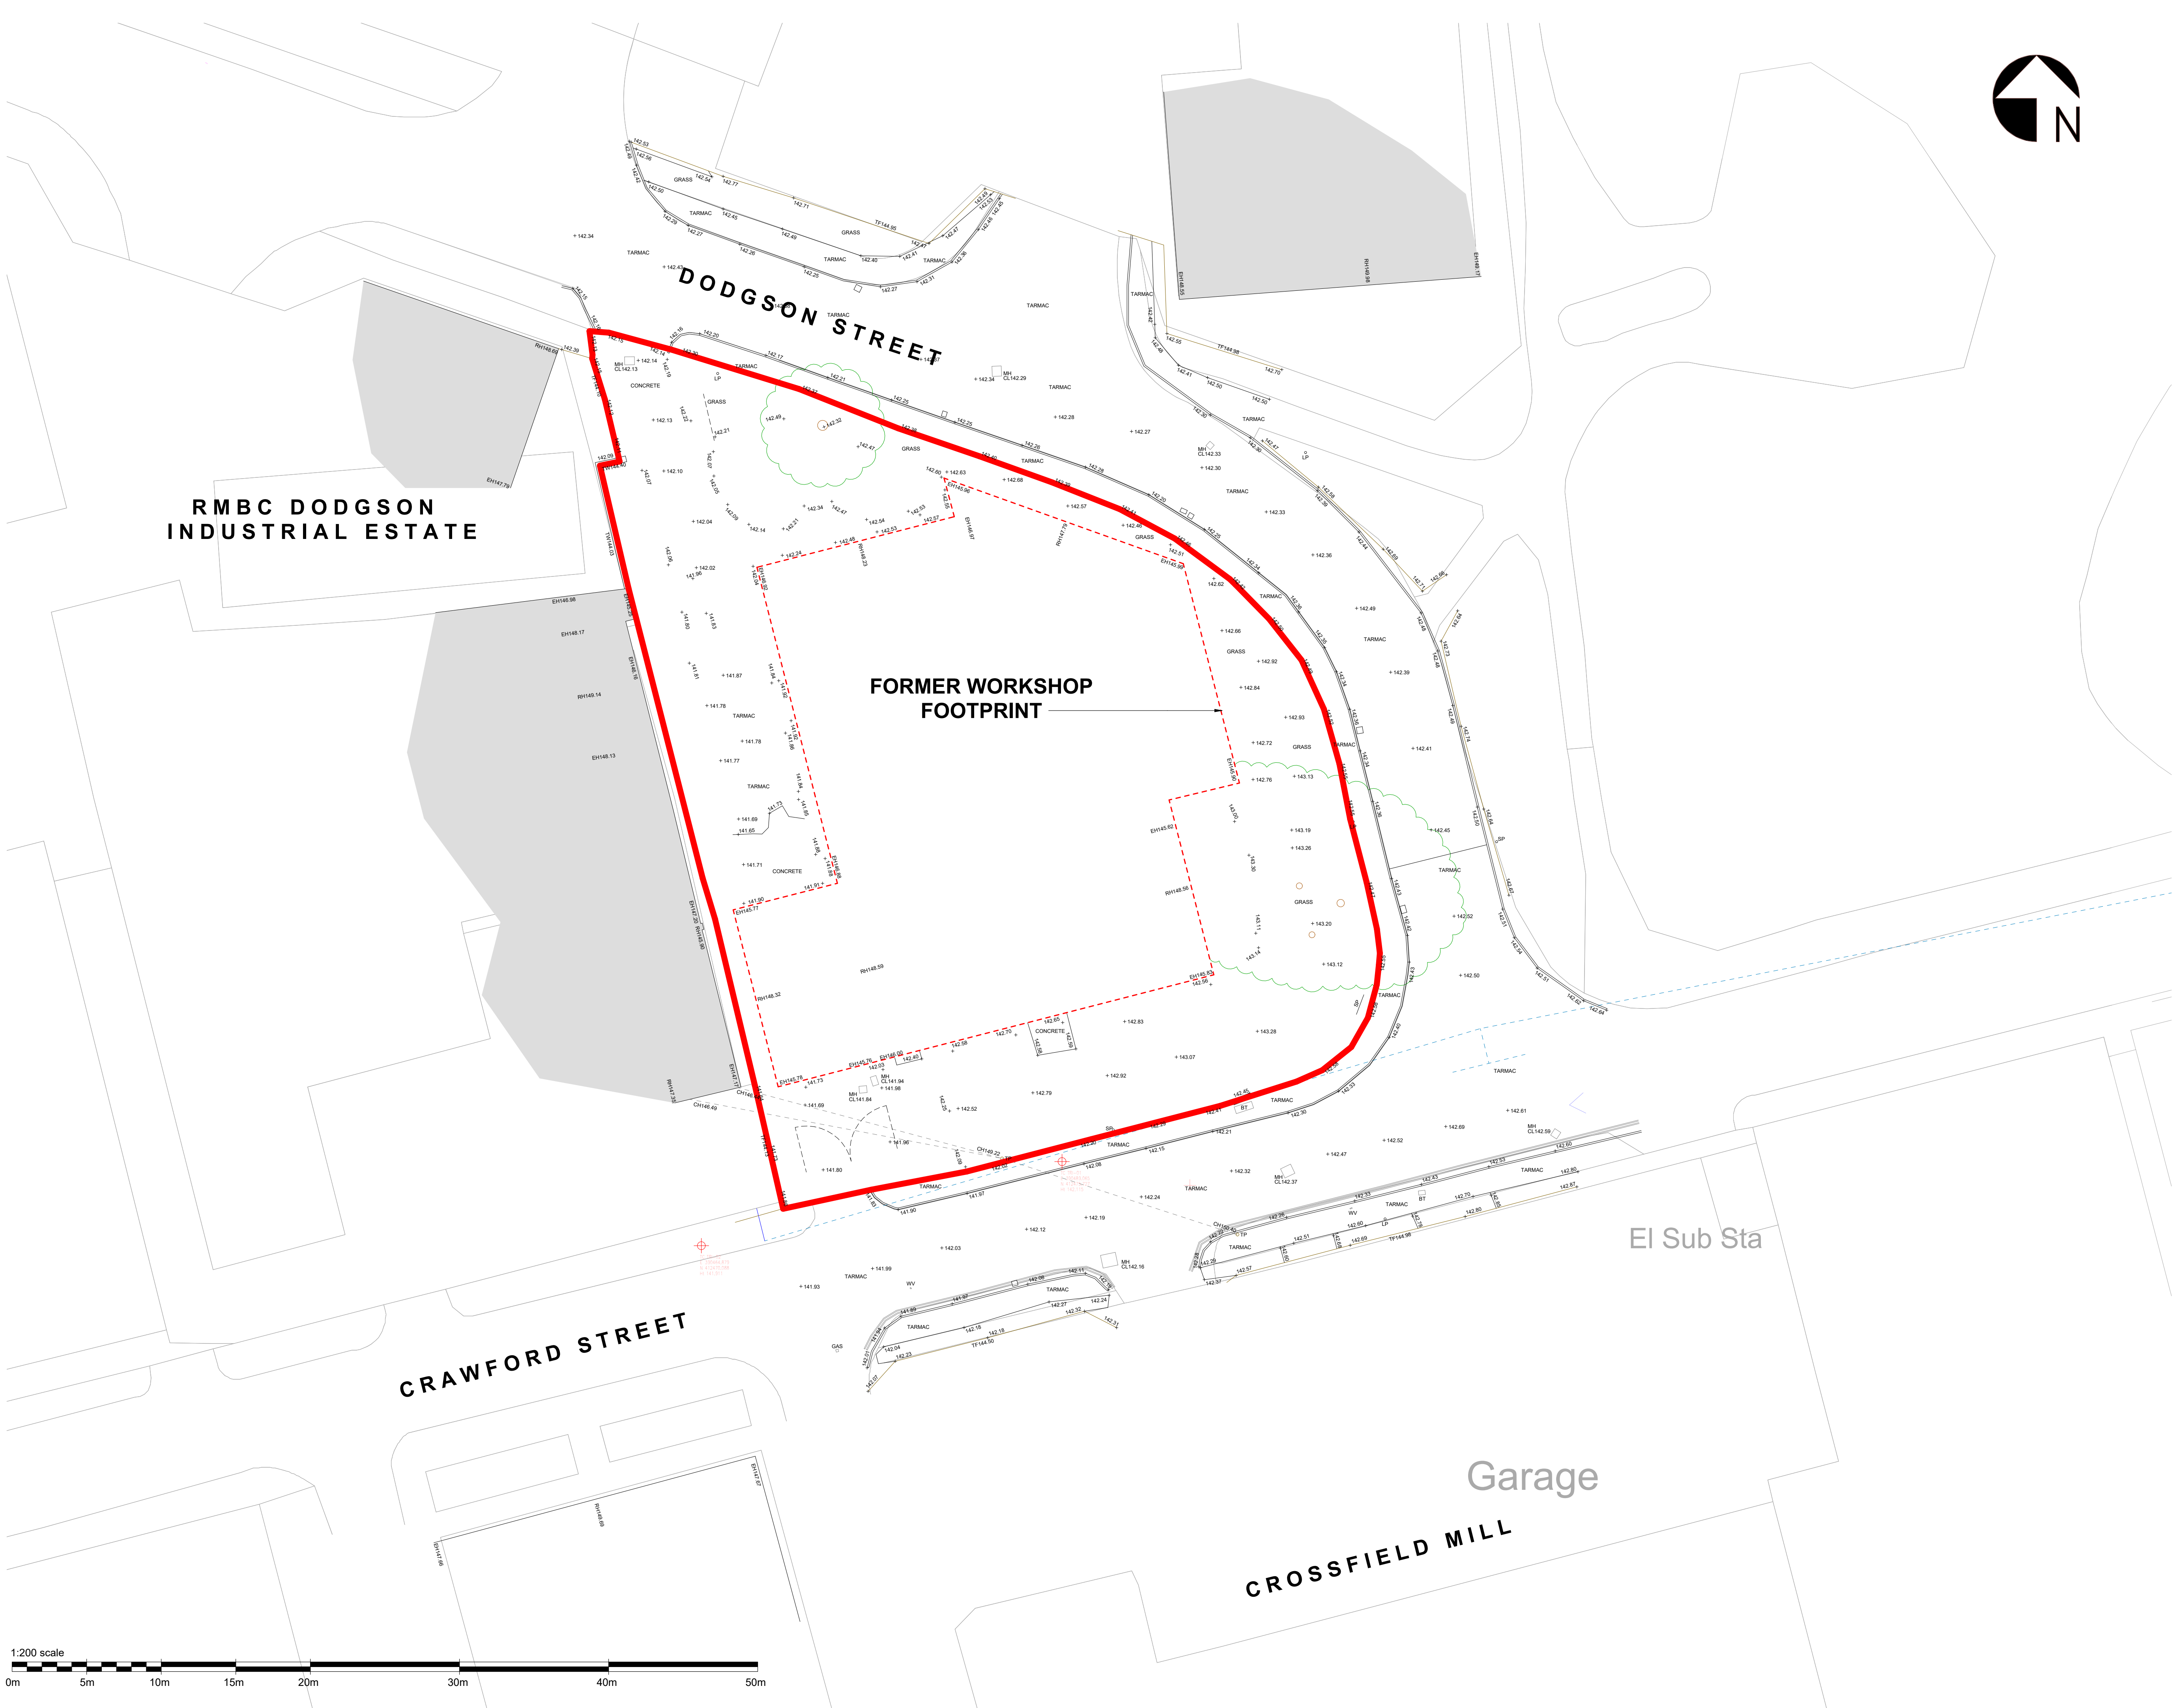

IMPORTANT	
© This drawings copyright remains the property of this practice	
All dimensions to be checked on site	
Positions of existing services to be confirmed prior to proceeding	
Do not scale of this drawing	
STATUS DESCRIPTION	
S0 - Work In Progress	A - For Construction
S1 - Co-Ordination	AB - As Built
S2 - Information	
S3 - Internal Review / Comment	
S4 - Construction Approval	
D - Costing / Tender	
NB: Only drawings with an A 'Code' to be used for construction	
NOTES	

Site Boundary - 2021m²

 

REV.	DATE	DESCRIPTION
CLIENT		
LANCASHIRE FARM DAIRIES		
PROJECT		
NEW WAREHOUSE		
1 CRAWFORD STREET, ROCHDALE		
DRAWING TITLE		
EXISTING SITE PLAN		
STATUS INFORMATION		CODE
S2		S2
SCALE	DATE	DRAWN
1 : 200@A1	01/11/23	JO
DRG NO.		CHECKED
7436-FWP-L(02)01		NA
DRG NO.		REV.
7436-FWP-L(02)01		

FWP Limited
6 & 7 RIBBLESDALE PLACE
PRESTON PR1 3NA
T (01772) 259824
E mail@fwp.uk.com
www.fwpgroup.co.uk

