


ELEVATIONS
as proposed



FRONT ELEVATION
as proposed
scale 1:50 @ A3

Extensions subject to separate
Lawful Consent application

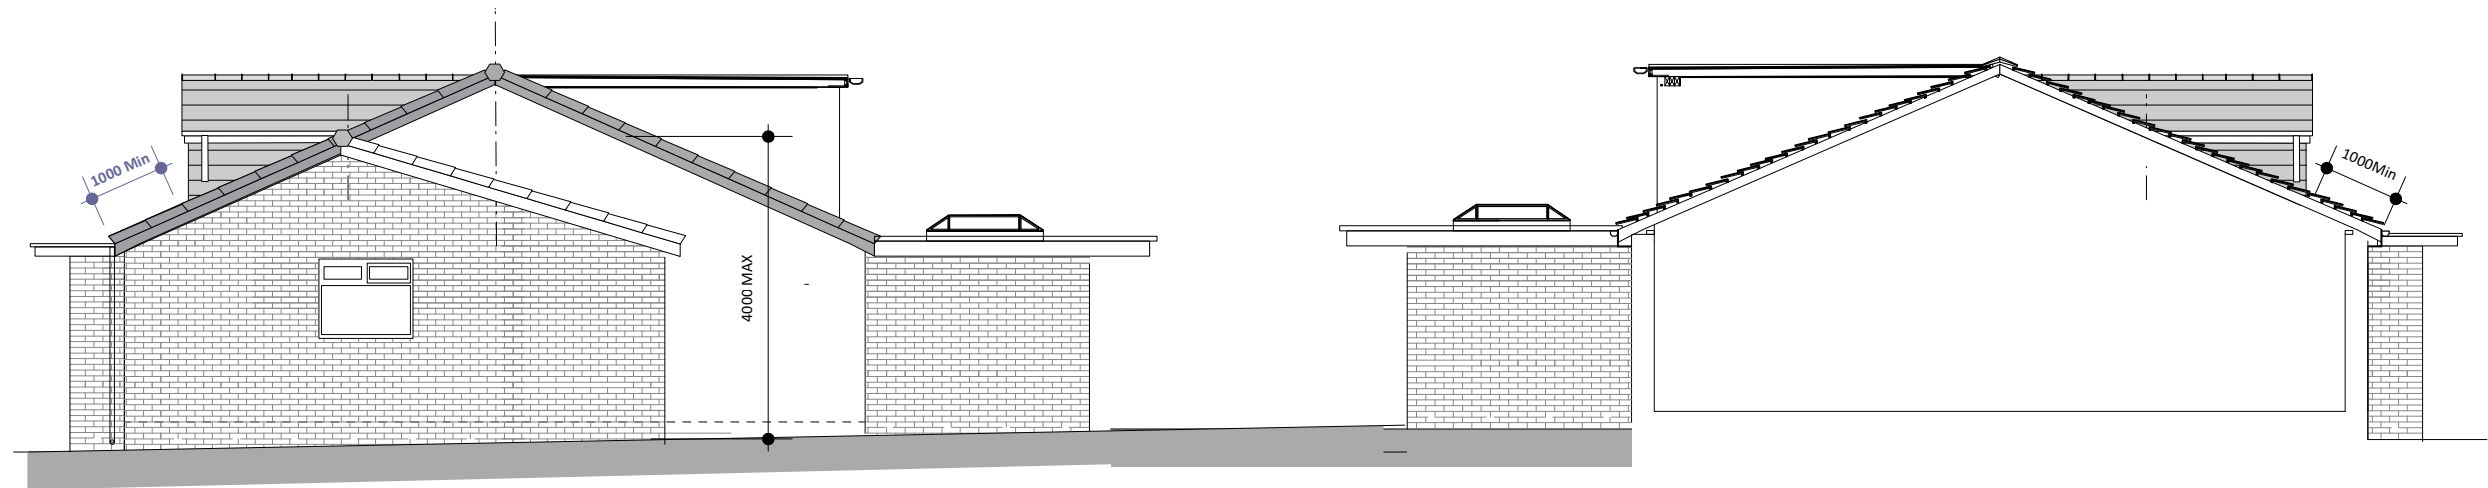

Extensions subject to separate
Lawful Consent application

SIDE ELEVATION
as proposed
scale 1:100 @ A3

SIDE ELEVATION
as proposed
scale 1:100 @ A3

SUBJECT TO
APPLICATION FOR
LAWFUL CONSENT FOR REAR FRONT
DORMERS
&
BUILDING REGULATIONS
Use only stamped drawings

Commencement on site before Planning & full
Building Regulation approval at own risk

revisions		
A	Reduced dormer size	Feb 25

project
Proposed Construction Of Front and Rear
Dormers and Extensions with Front Roof
Lights and Front Porch
at
34 Round Thorn Road, Alkington.
M24 1FU
client
Mr & Mrs M. Smith

drawing ELEVATIONS as proposed	date	June 2024
	drawing	4
	scale	as indicated @ A3
status Resubmission for Certificate of Lawfulness Submission	A rev.	