

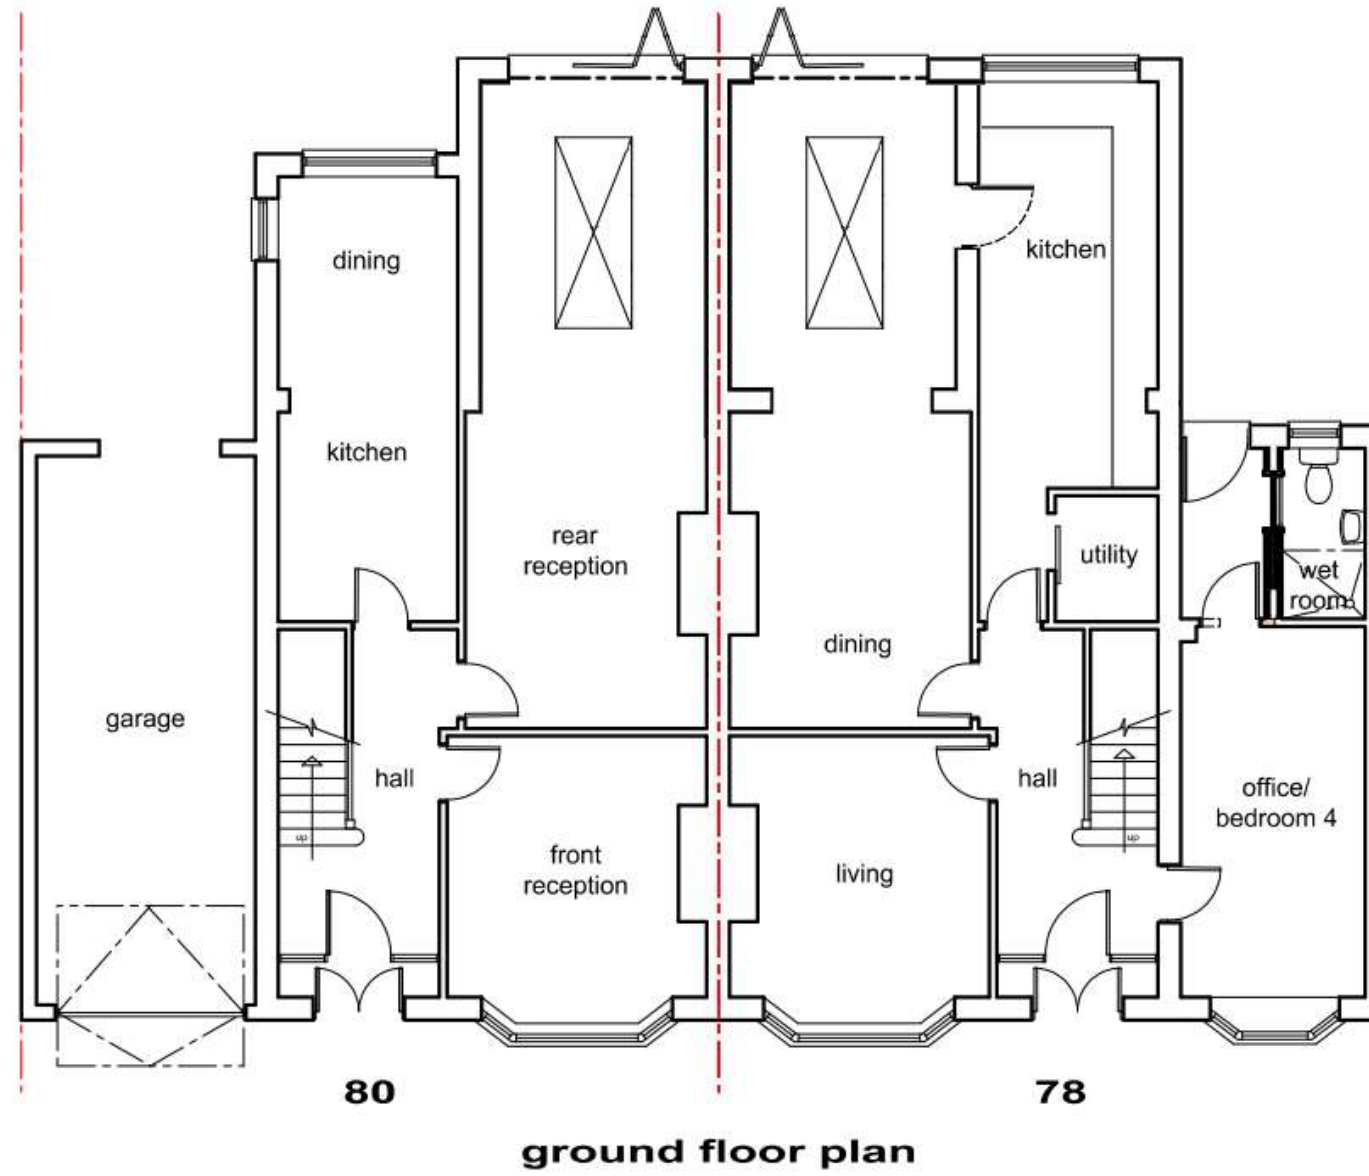


Revision	Date	Details

Date	October 22	Drawn	JC	Client	Mr. Cloran	Drawing title	Existing Plans - Ground Floor
Scale	1:100 at A3.	Checked	JC	Job title	Proposed Extension and Alterations to 80 Mossway, Middleton, Manchester, M24 1NS	Drawing No.	22MWep (1) Rev. 0

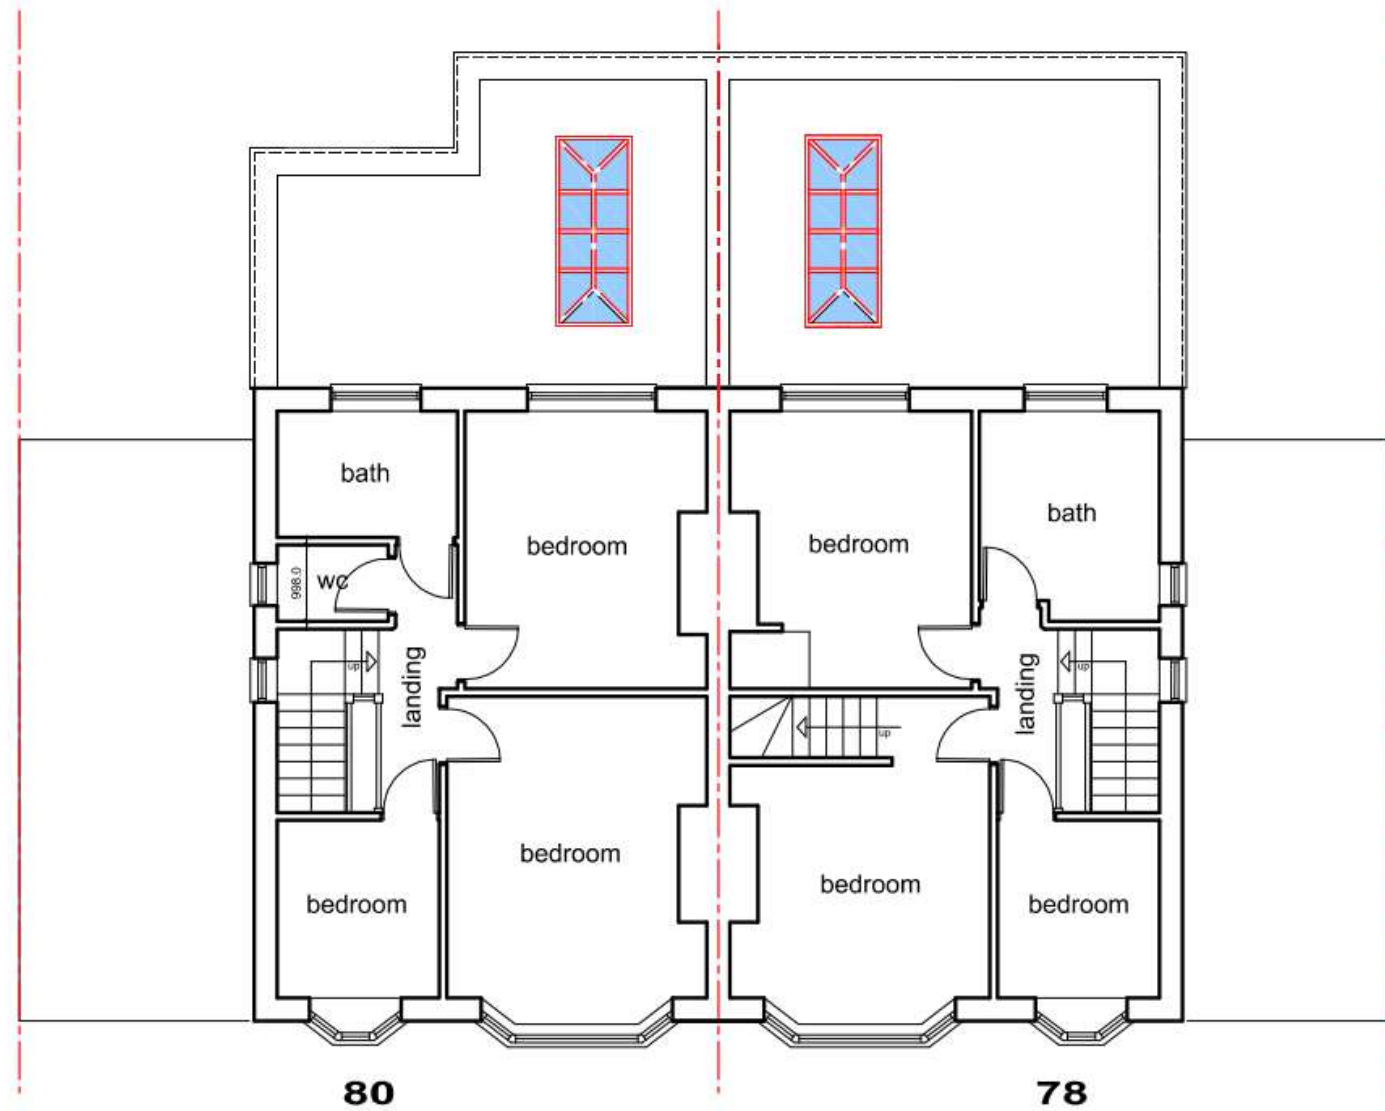



first floor plan

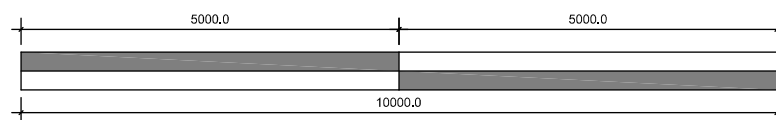

scale 1:100

Revision	Date	Details

Date	October 22	Drawn	JC	Client	Mr. Cloran	Drawing title	Existing Plans - First Floor
Scale	1:100 at A3.	Checked	JC	Job title	Proposed Extension and Alterations to 80 Mossway, Middleton, Manchester, M24 1NS	Drawing No.	22MWep (2) Rev. 0

 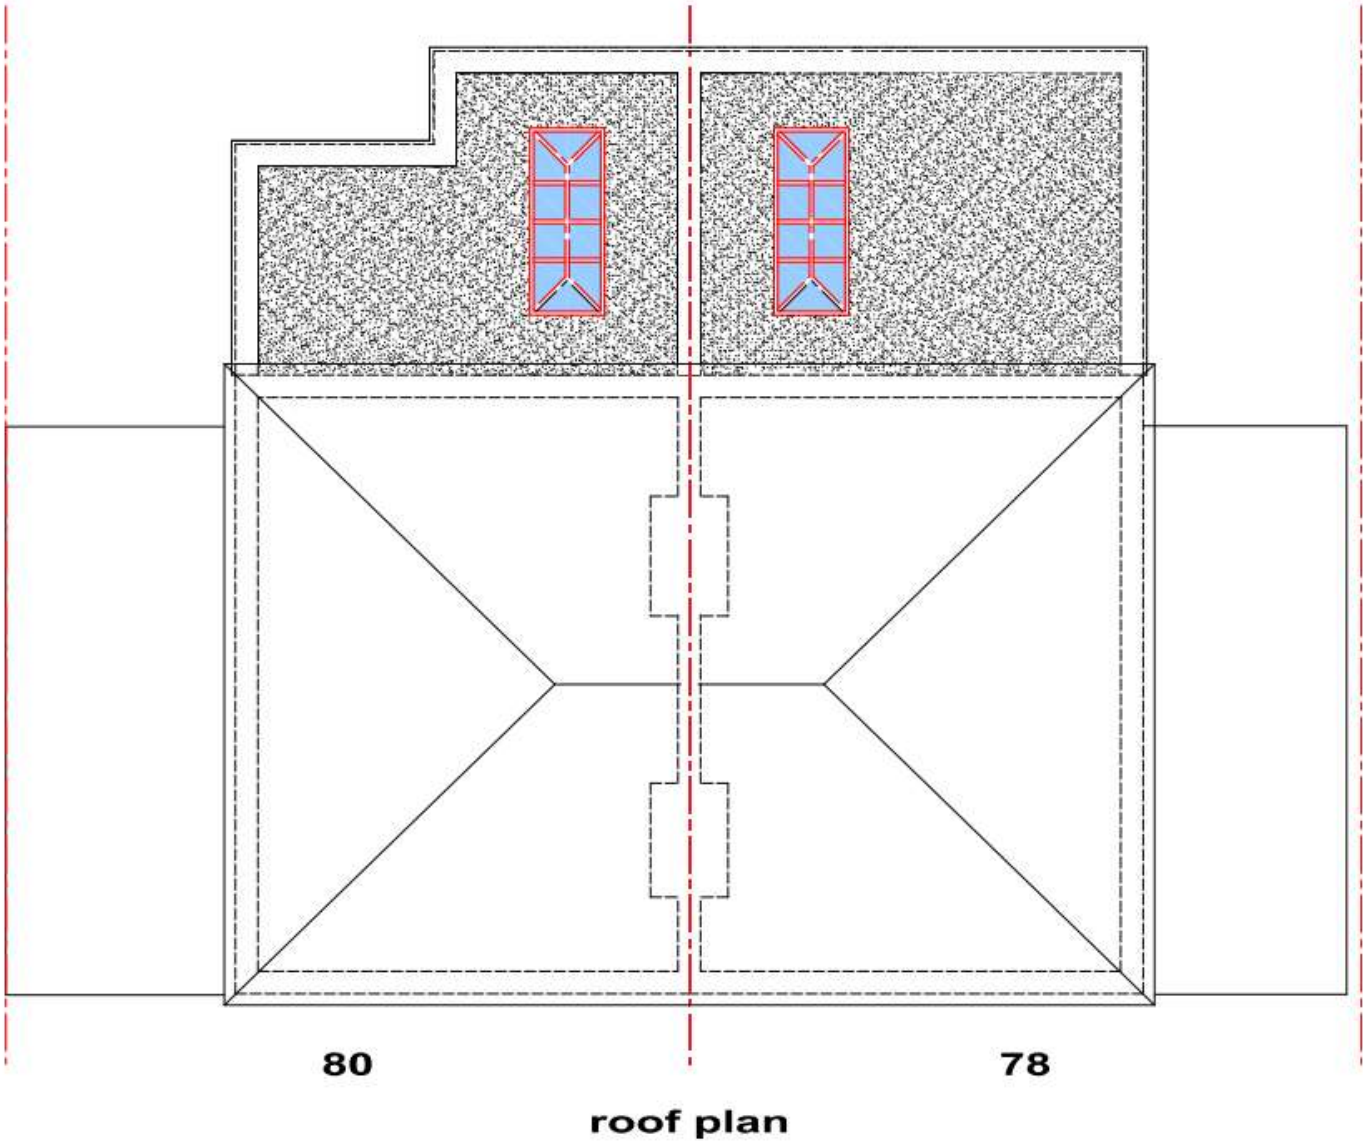

scale 1:100

Revision	Date	Details

Date	October 22	Drawn	JC	Client	Mr. Cloran	Drawing title	Existing Plans - Roof
Scale	1:100 at A3.	Checked	JC	Job title	Proposed Extension and Alterations to 80 Mossway, Middleton, Manchester, M24 1NS	Drawing No.	22MWep (3) Rev. 0