



AS EXISTING

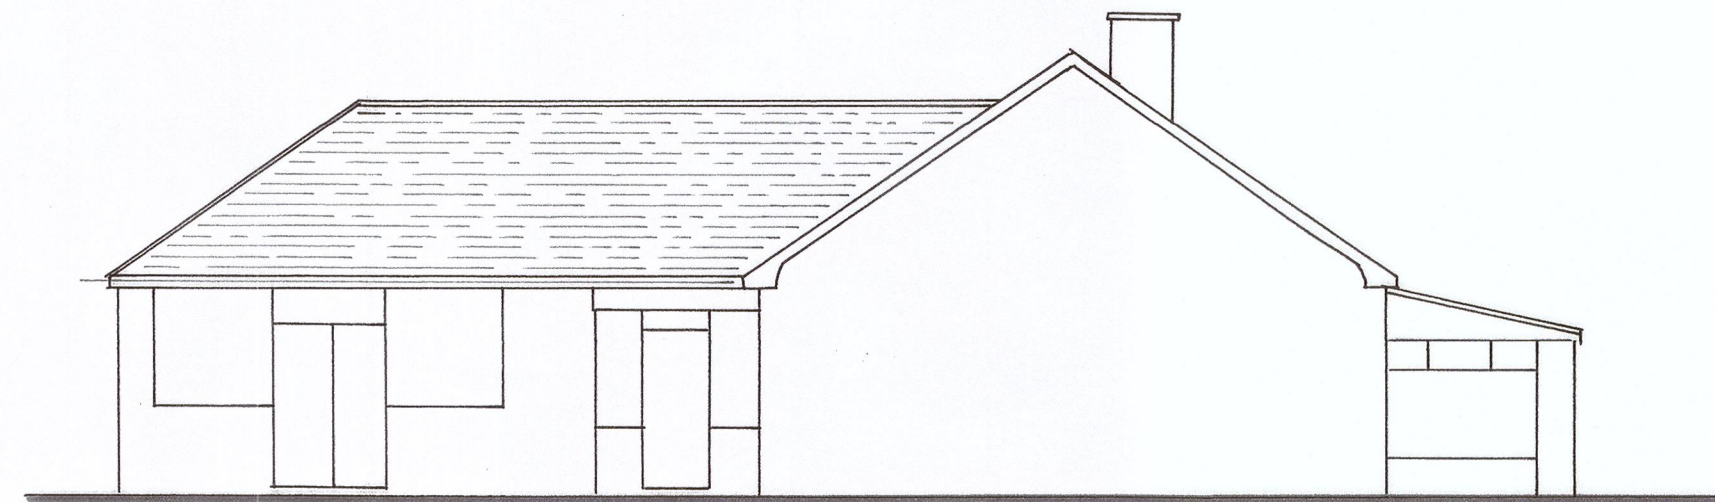


NORTH WEST ELEVATION



SOUTH WEST ELEVATION

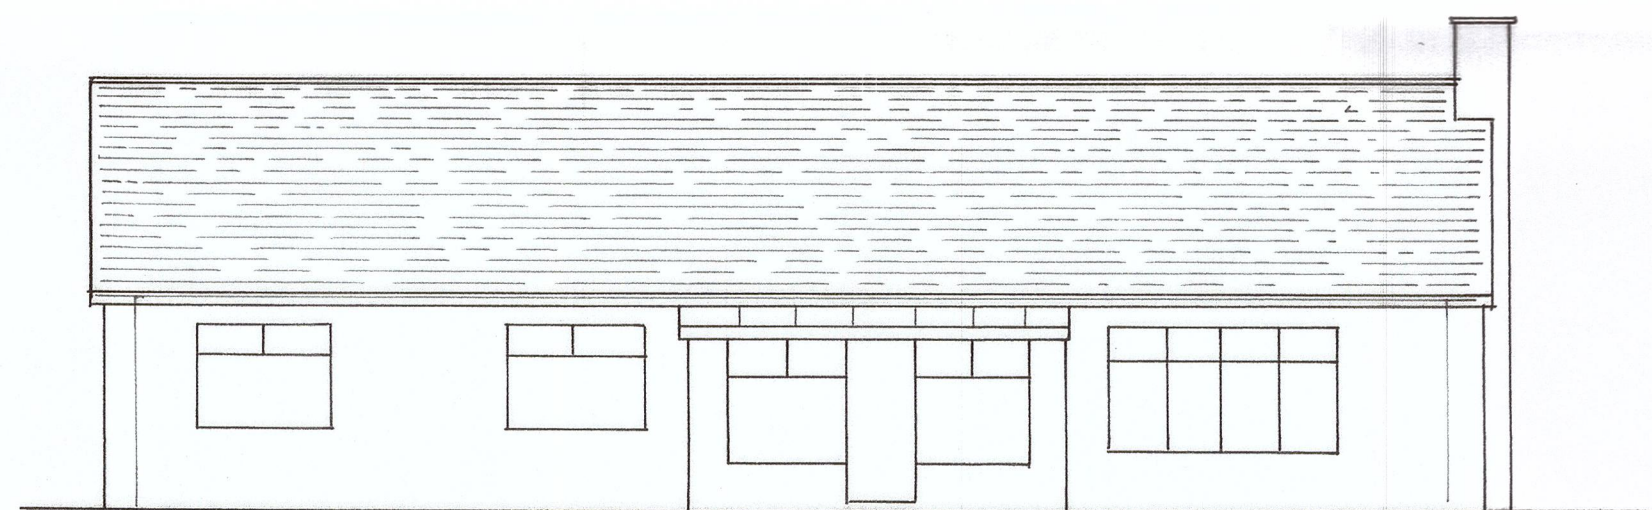

SOUTH EAST ELEVATION

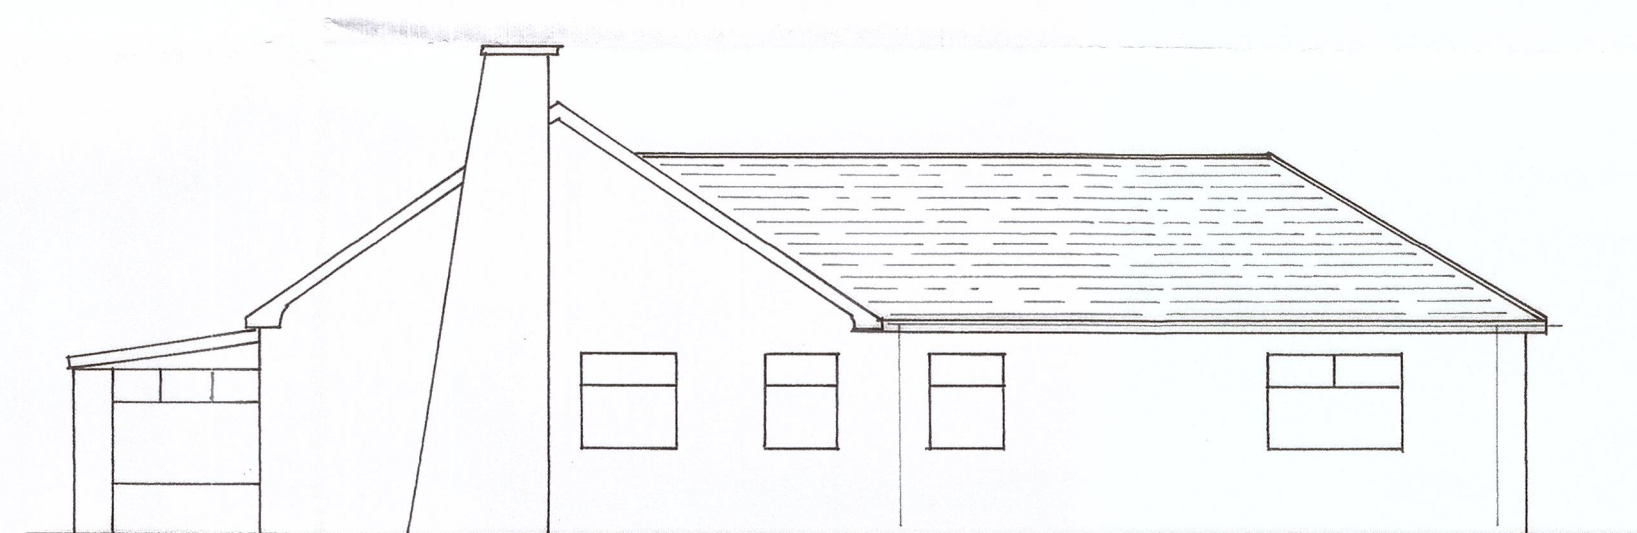

NORTH EAST ELEVATION

CLIENT	CHARLOTTE MCGARY charlotteruddy@yahoo.co.uk.
PROJECT	ALTERATIONS
LOCATION	WHITTLE BUNGALOW WHITTLE LANE. OLIO 2RD
S. INGRAM & ASSOCIATES Building Surveyors & Design Consultants	
CIVIC TRUST AWARD 2002 - COMMENDATION FOR GOOD DESIGN	
DESIGN STUDIO HEIGHTS LANE HEIGHTS DELPH OLDHAM OL3 5TU	
Telephone: 0145 787 6500 Mobile: 01708 910347	
SCALES:	1:50
DRAWN BY:	S. INGRAM
DATE:	MARCH 2022
DRAWING No.	18 'B'