
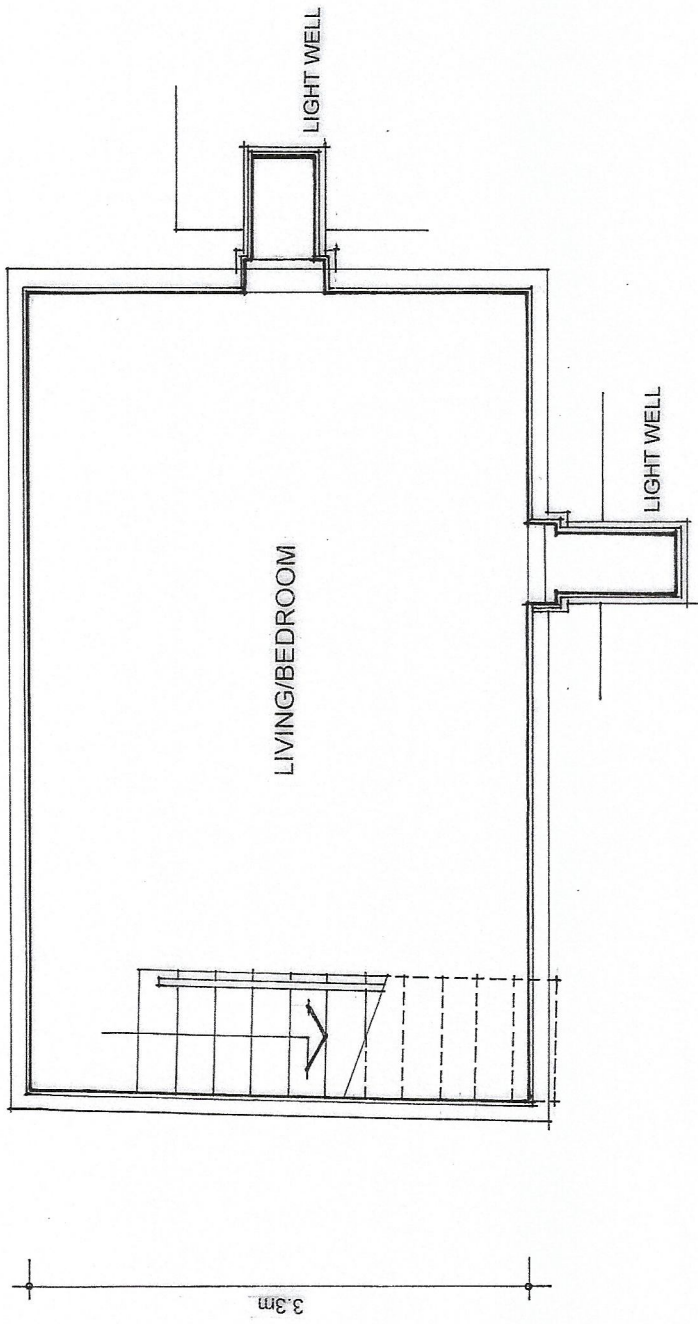


NOTES

- This drawing is copyright. No unauthorised copying or drawing without the express permission of the architect.
- Do not scale from prints. Use figure dimensions only.
- Contractors to check all dimensions on site prior to commencement of works.
- All works to be carried out in accordance with current statutory Health and Safety Regulations.
- This drawing is to be read in conjunction with all relevant consultants' and / or specialist drawings / documents and any correspondence. Any changes to be notified to the architect before affected work commences.

| REV. | AMENDMENTS              | DATE     |
|------|-------------------------|----------|
| A.   | DIMENSIONS ADDED        | 23.08.23 |
| B.   | AMENITY SPACE INDICATED | 13.05.24 |

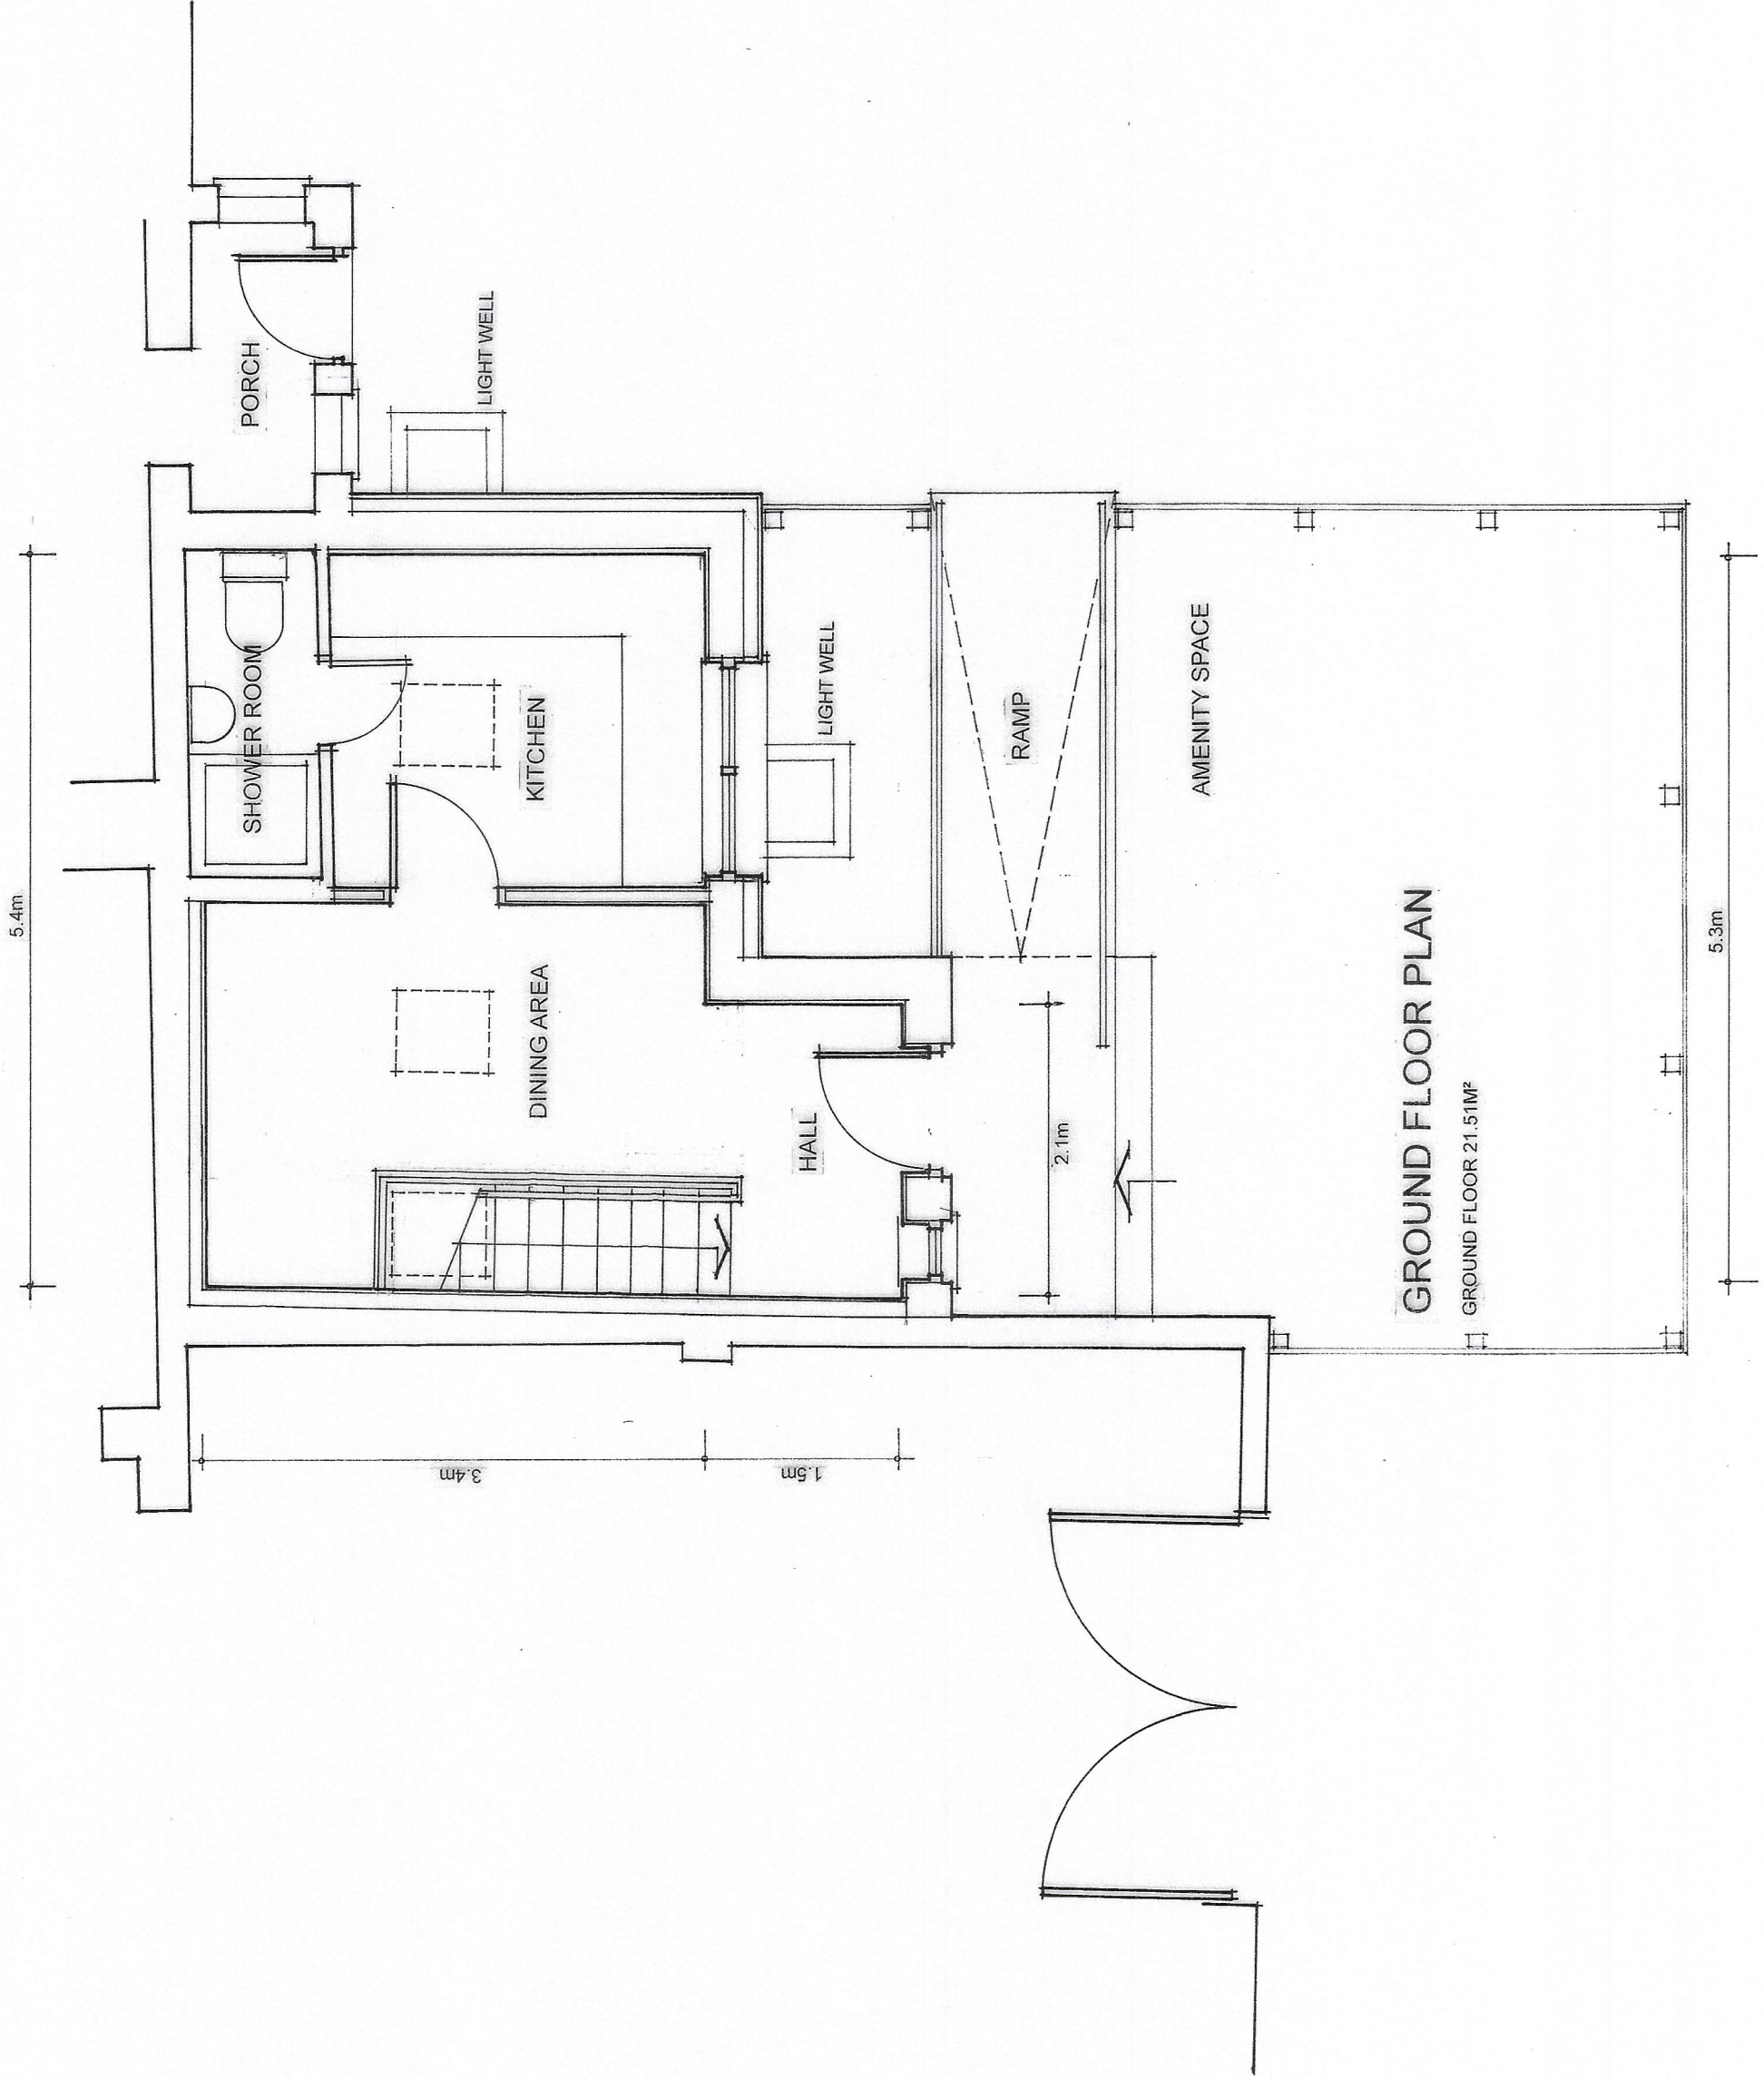

|           |                                     |
|-----------|-------------------------------------|
| Project   | Dairy Conversion, Ley Farm, Hopwood |
| Drawing   | PROPOSED FLOOR PLANS                |
| Client    | MR & MRS D HOLCOMBE                 |
| Drawn By  | WJH                                 |
| Scale     | 1:50 @ A1                           |
| Dwg. No.  | 22.653.07 (B)                       |
| Dwg. Size | A1                                  |
| Date      | JULY 2023                           |

JOHN HOLT ARCHITECTS LTD.

3 MANCHESTER ROAD BURY LANCASHIRE BL9 0DR  
TELEPHONE 0161 784 8314 FACSIMILE 0161 784 6895  
E-MAIL mail@johnholtarchitects.co.uk  
DO NOT SCALE DRAWING