




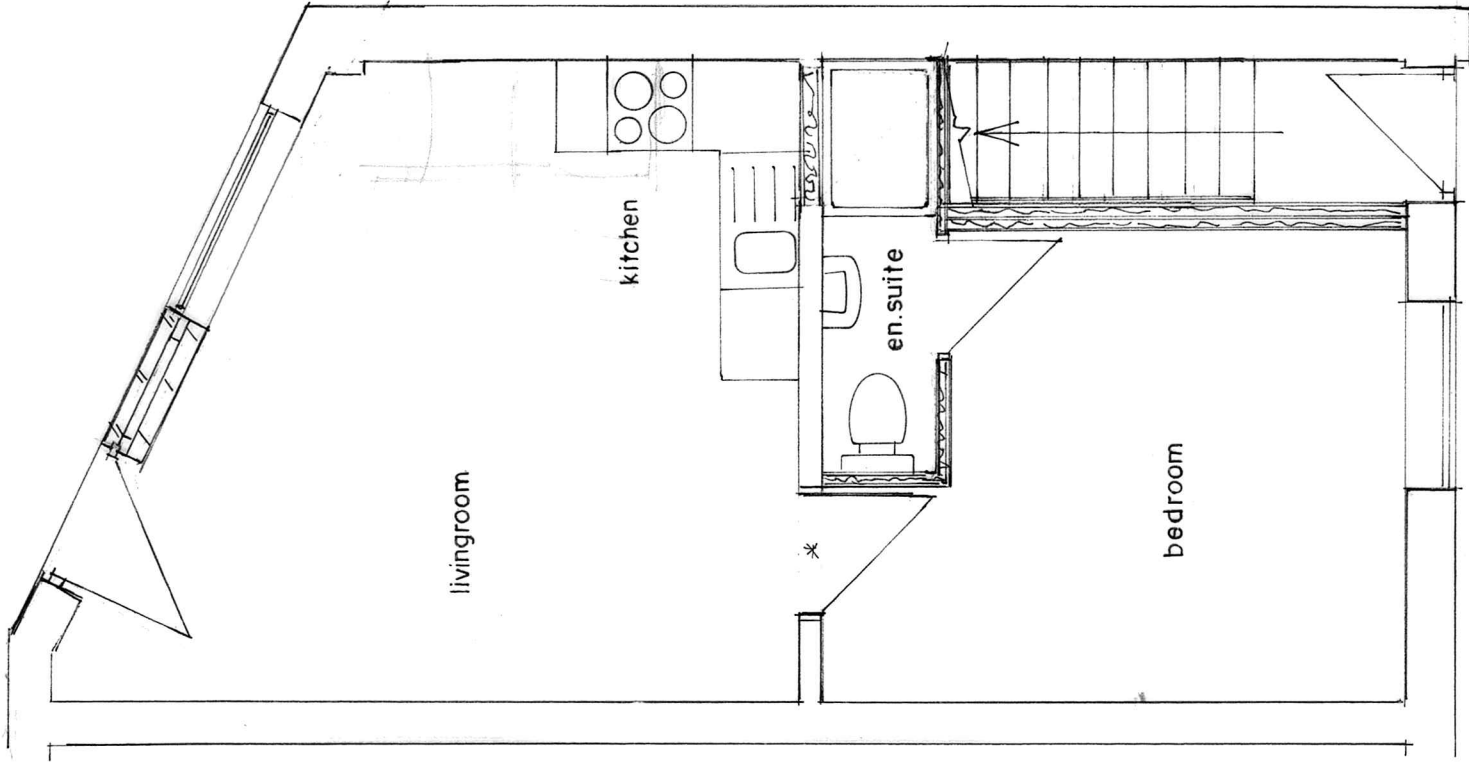

GROUND FLOOR PLAN
(PROPOSED)

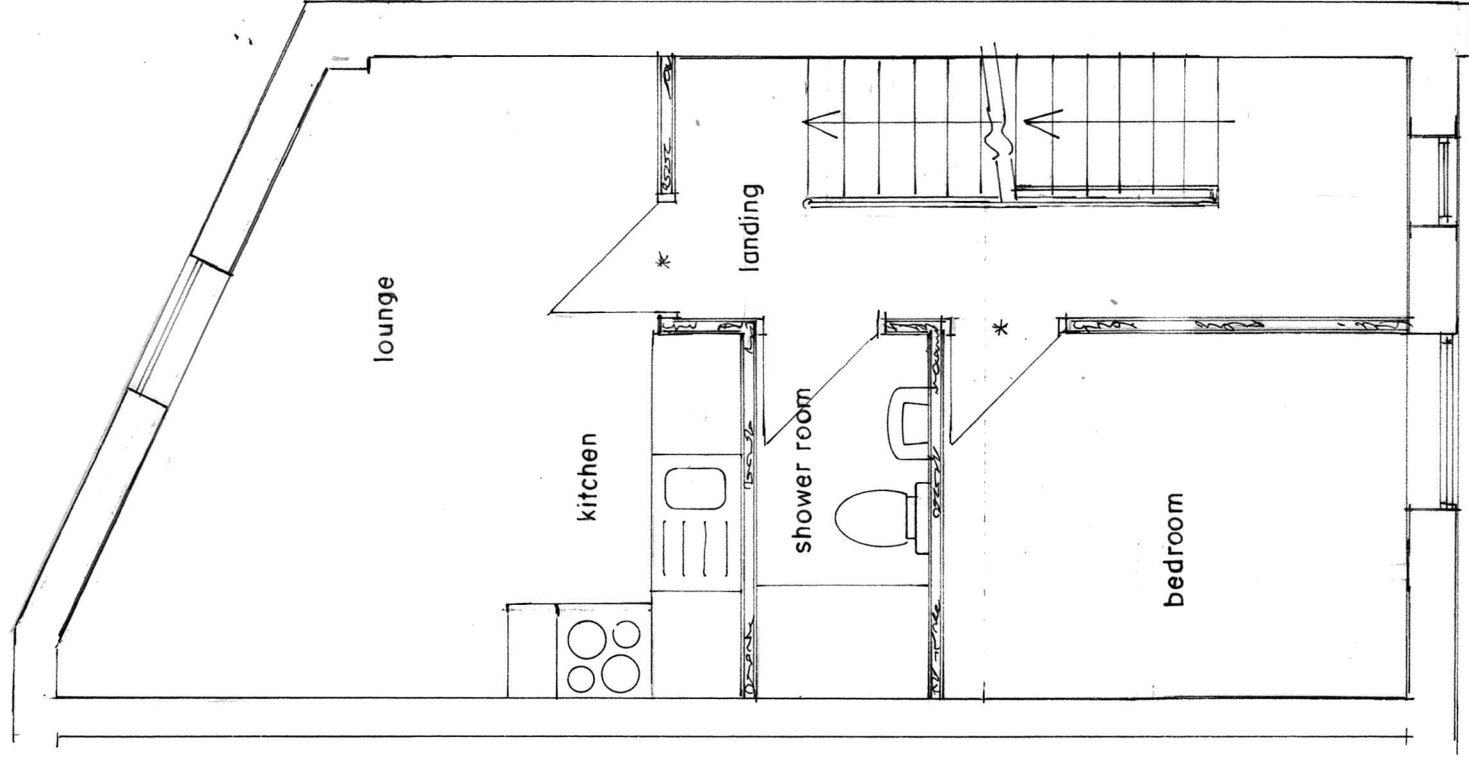

FIRST FLOOR PLAN
(PROPOSED)

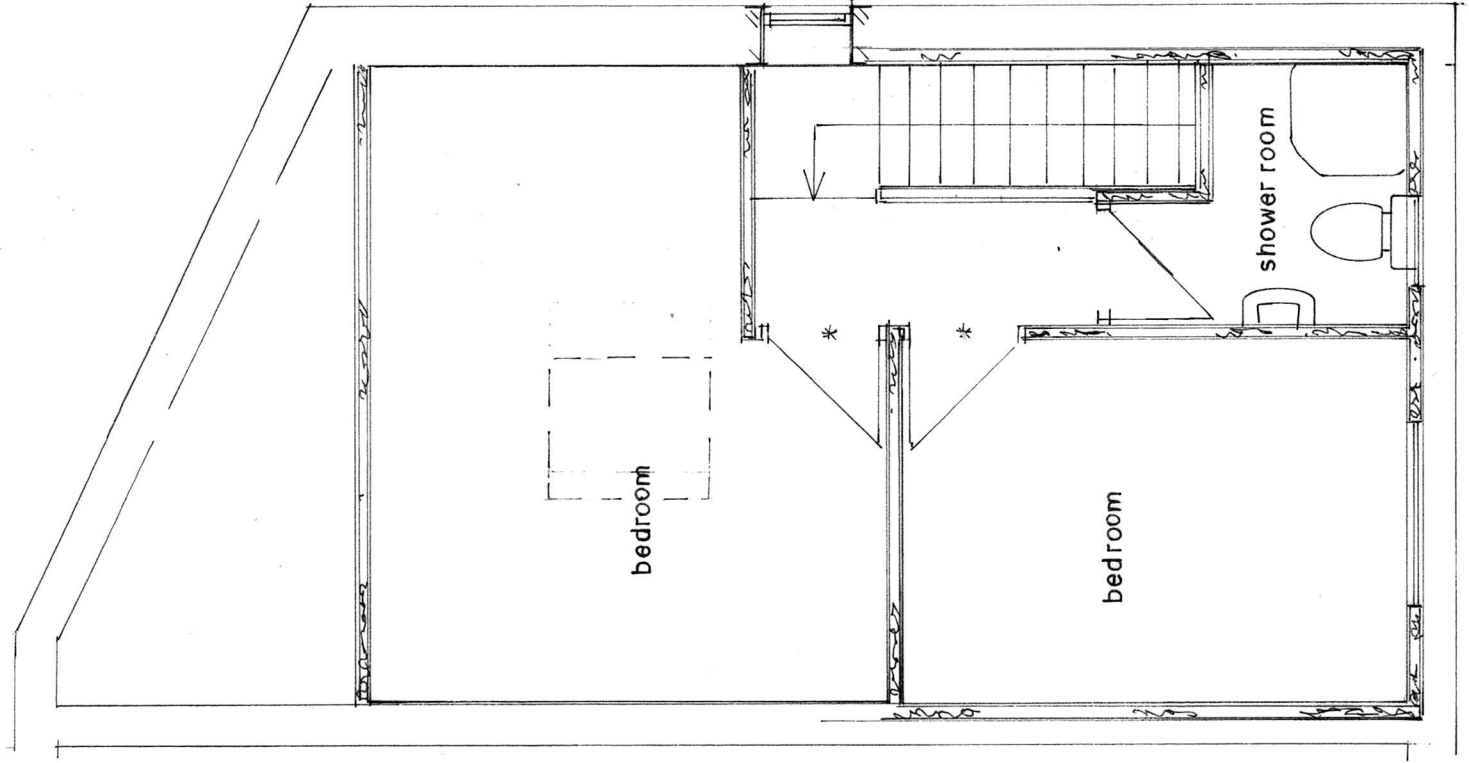

SECOND FLOOR PLAN
(PROPOSED)

BUILDING DESIGN SERVICES

M. FAROOQ

6 Stock Close, Shawclough, Rochdale OL12 6BB

Tel: 01706 712231 Mob: 07967605763

**PROPOSED CHANGE OF USE FROM SHOP AND
STORAGE INTO TWO SELF CONTAINED FLATS
AND REAR DORMER EXTENSION AT
65 OLDHAM ROAD ROCHDALE OL16 5QR**

For: ORB REALTY LIMITED

Plan

Scale 1:50

1953/2