

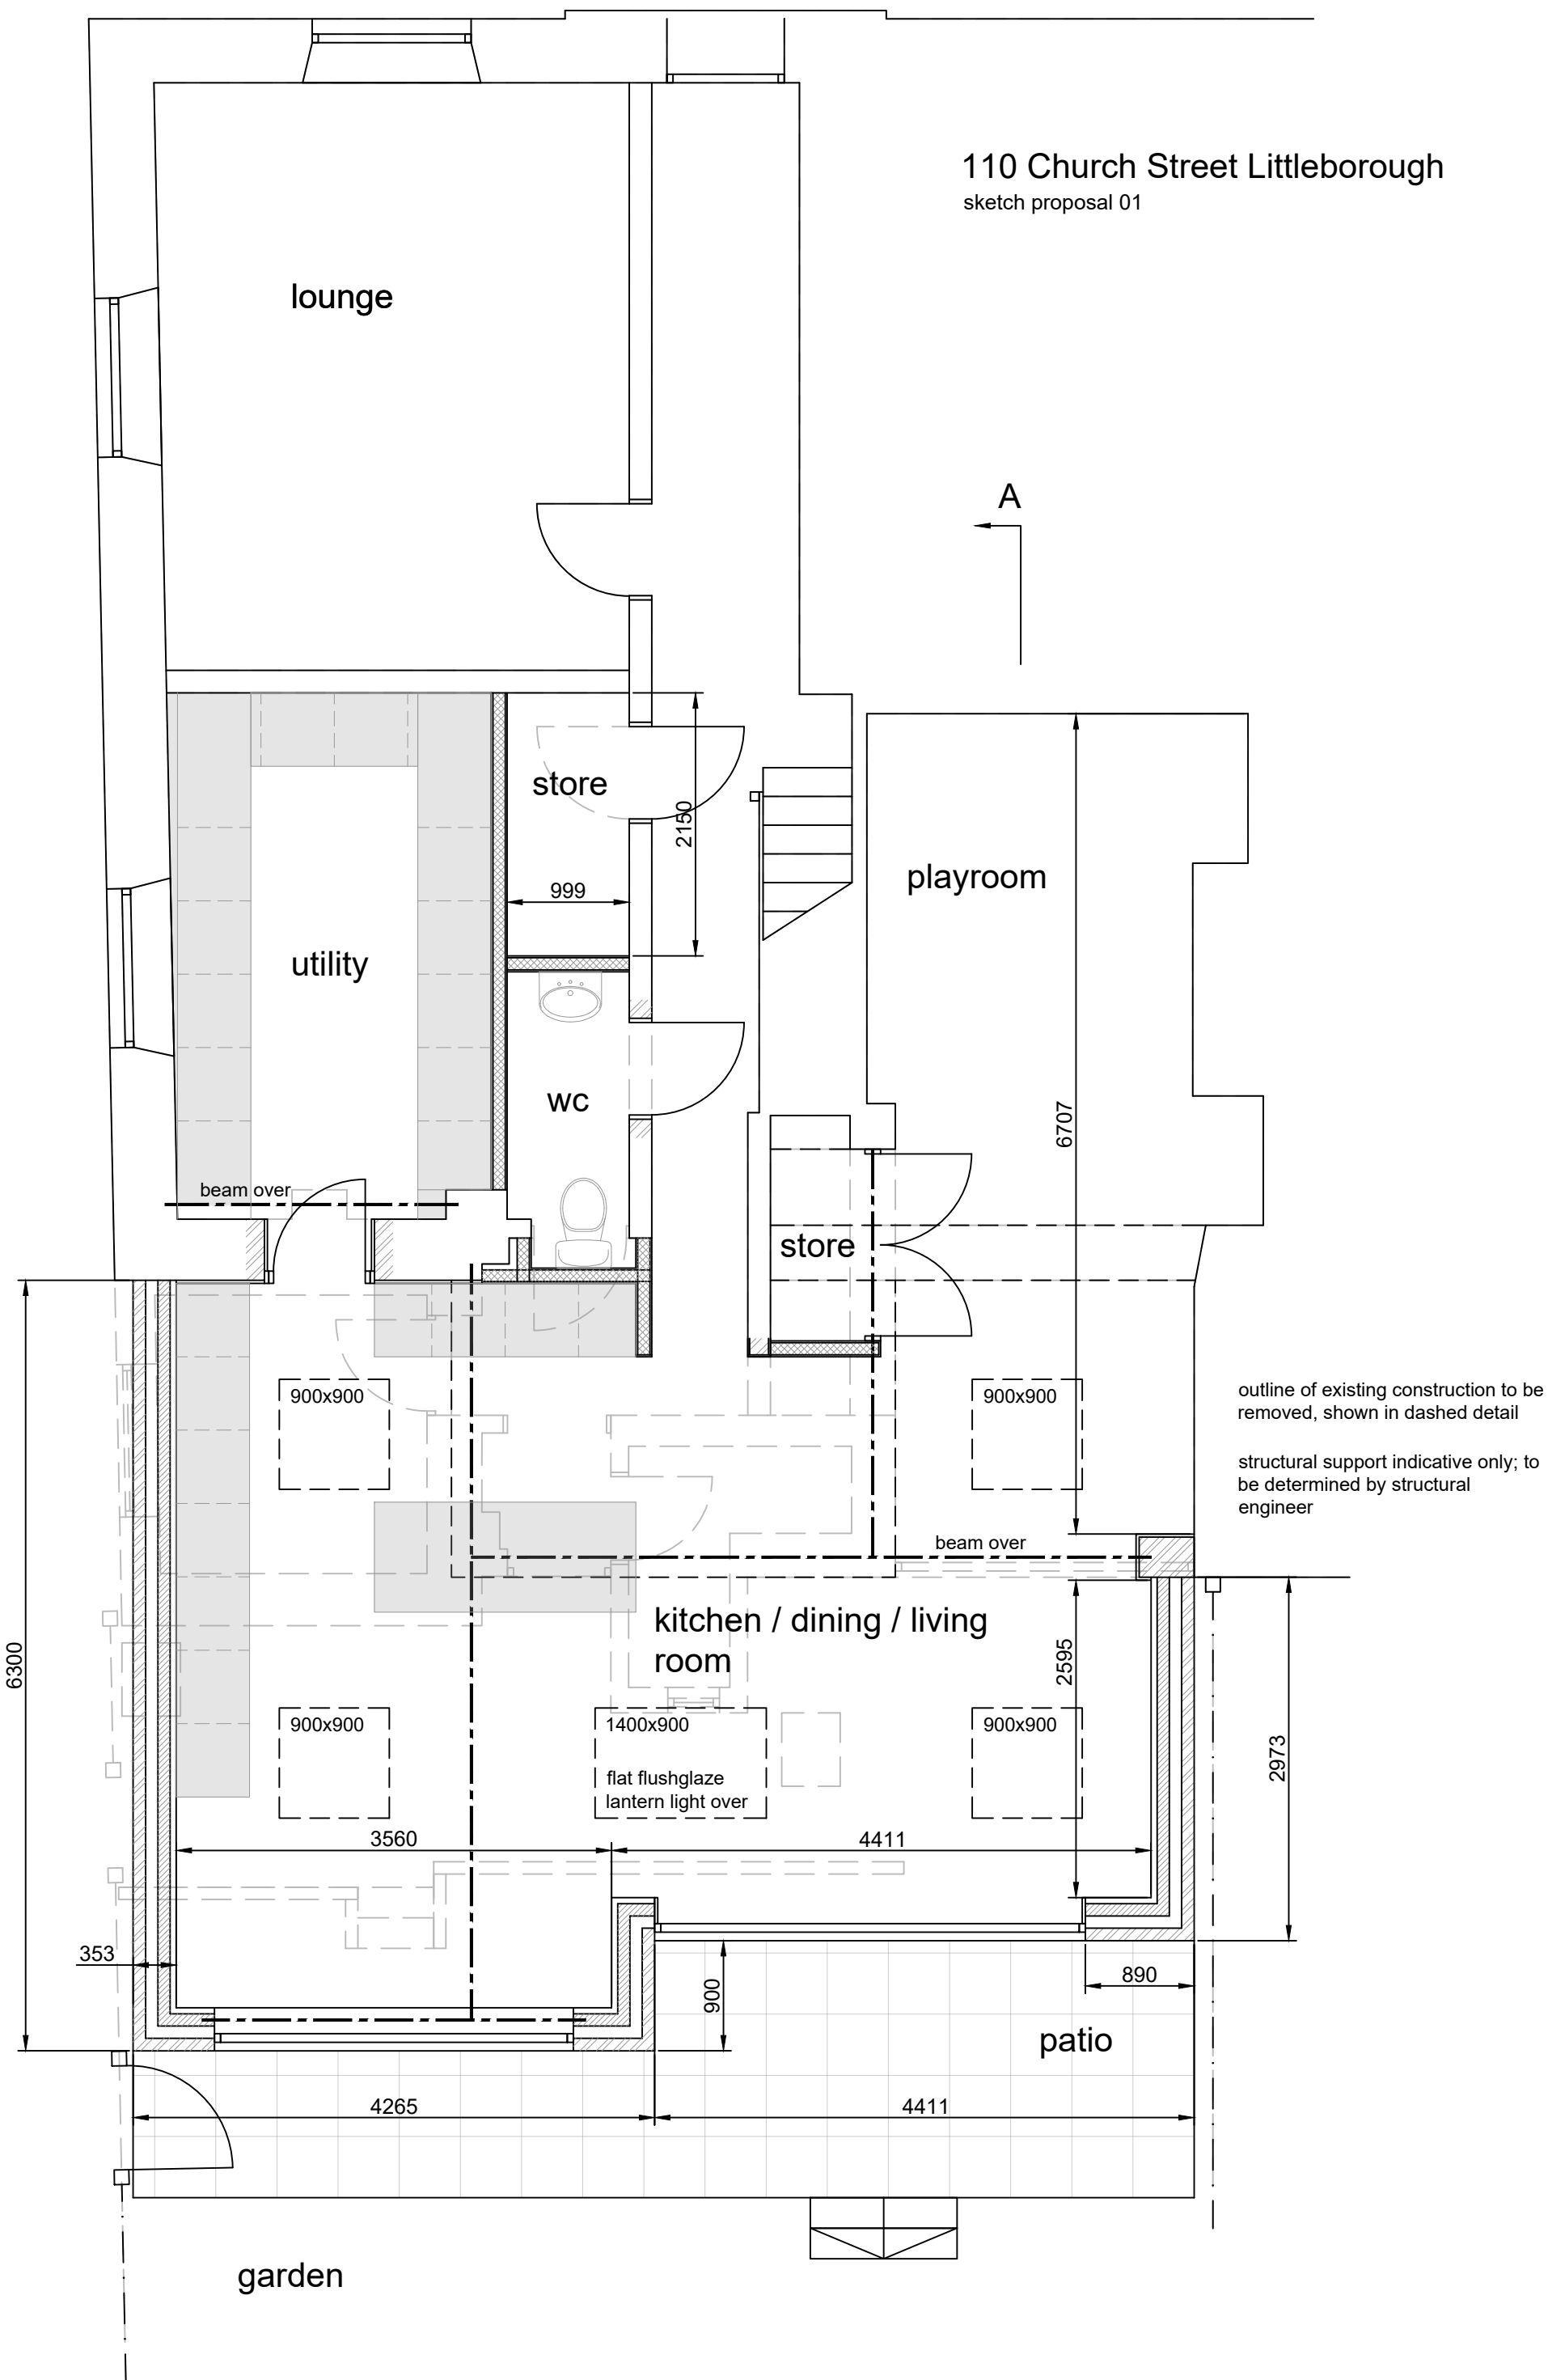


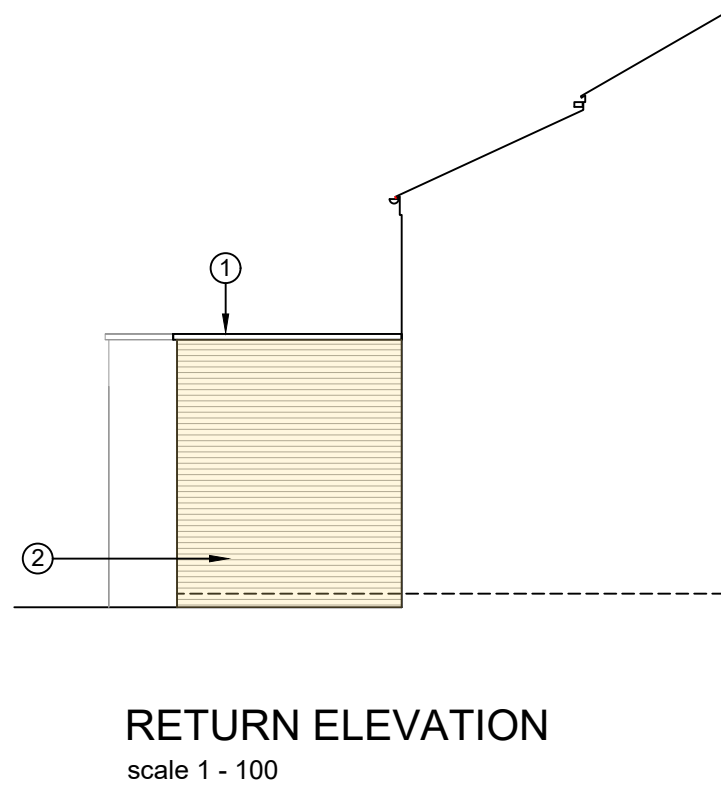


GROUND FLOOR PLAN
scale 1 - 50

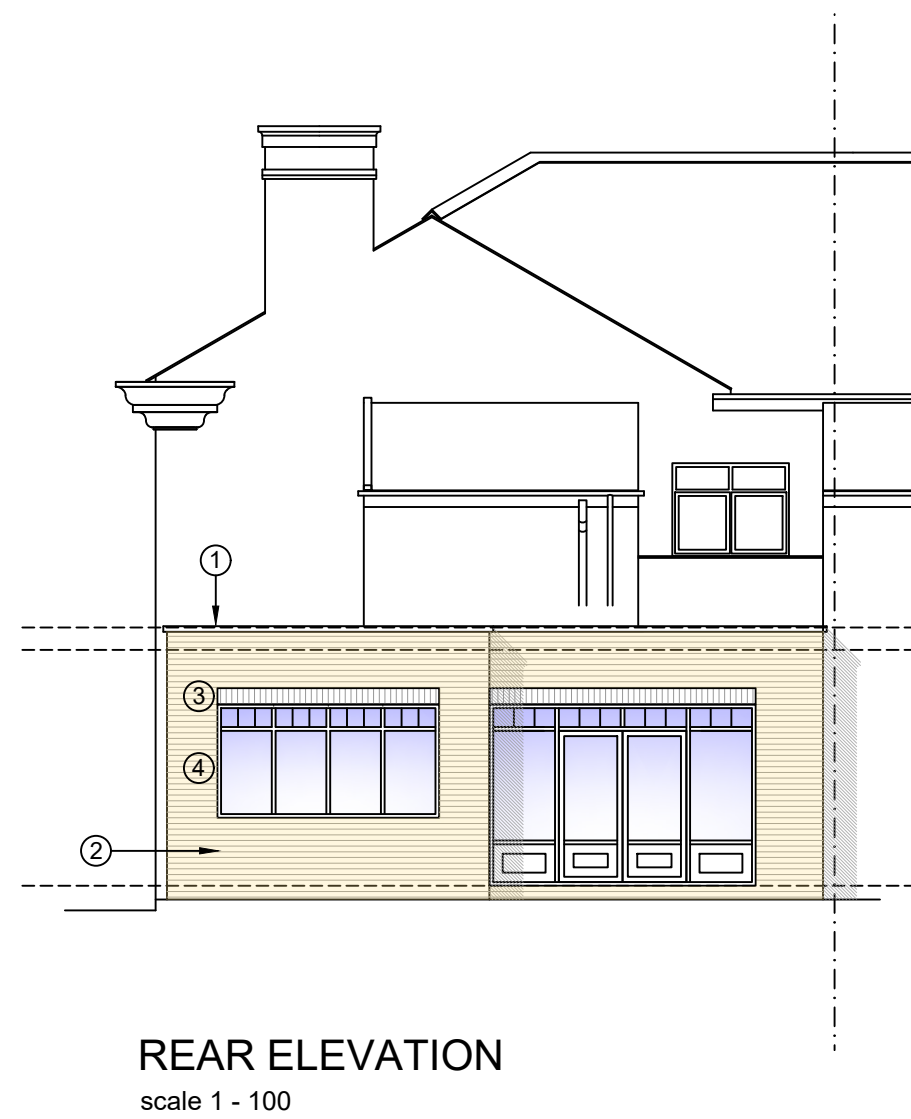

Materials Palette

ref	description
1	cut natural stone coping
2	Mystique buff multi traditional brick
3	brick soldier course
4	pre finished engineered timber casements / doors
5	flat flushglaze lantern light
6	GRP roof cover

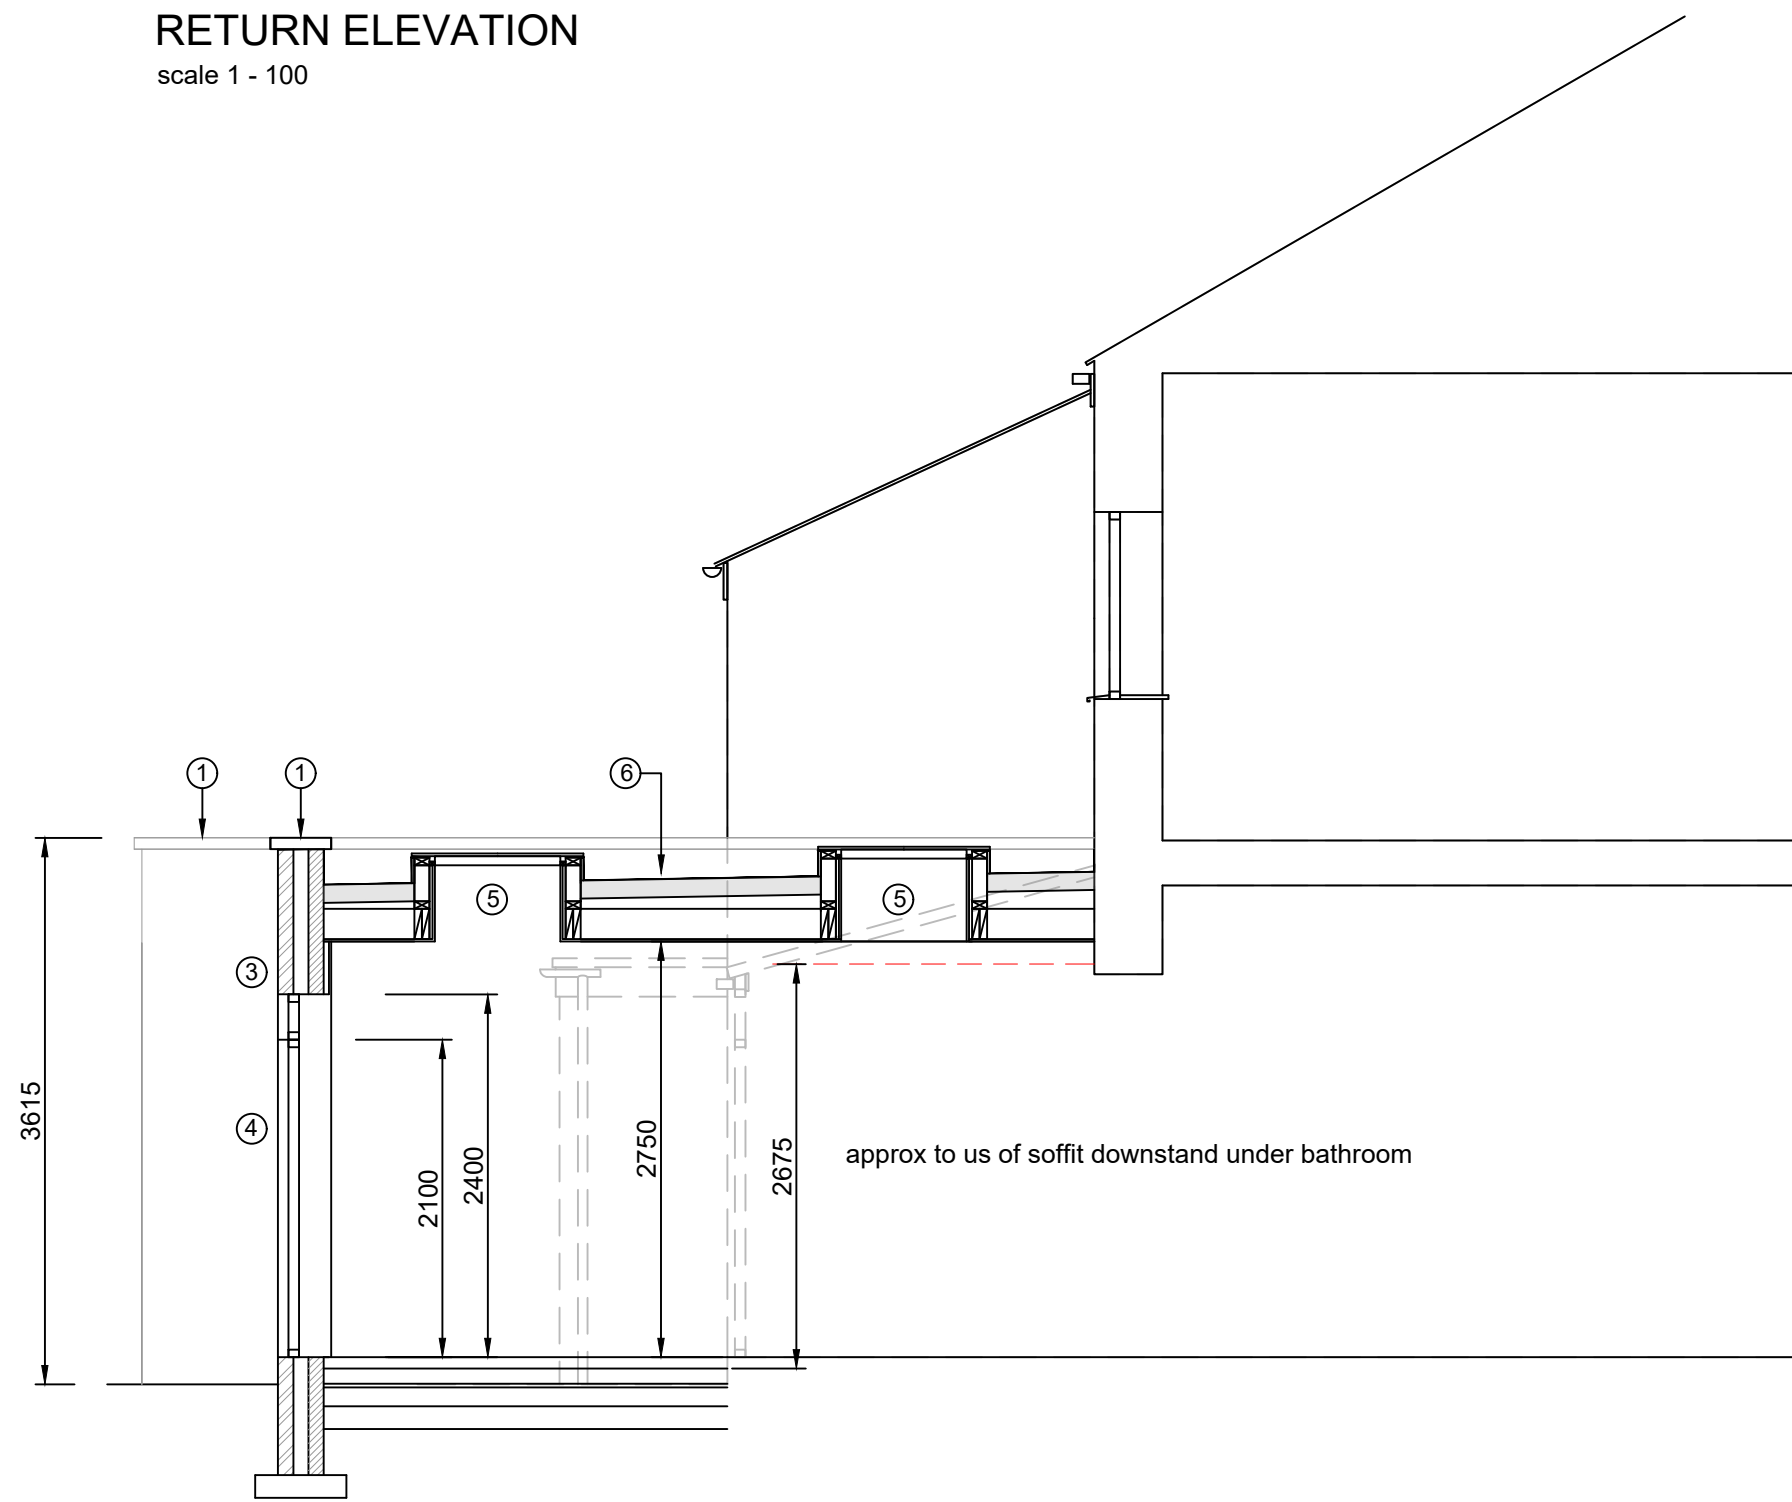

rev	date	description
 AJ COCKER ASSOCIATES CHARTERED BUILDING SURVEYORS		
New Century House 176 Drake Street Rochdale OL16 1UP Tel: 01706 764880 Fax: 01706 764881 www.ajcockerassociates.co.uk mail@ajcockerassociates.co.uk		
 the mark of property professionalism worldwide		

Project:
110 CHURCH ST
LITTLEBOROUGH
as proposed

Client: James Demain

scale: as noted @ A1

date: May 23

drawn: IS

Dwg. Nr. D249-02