


Section 6

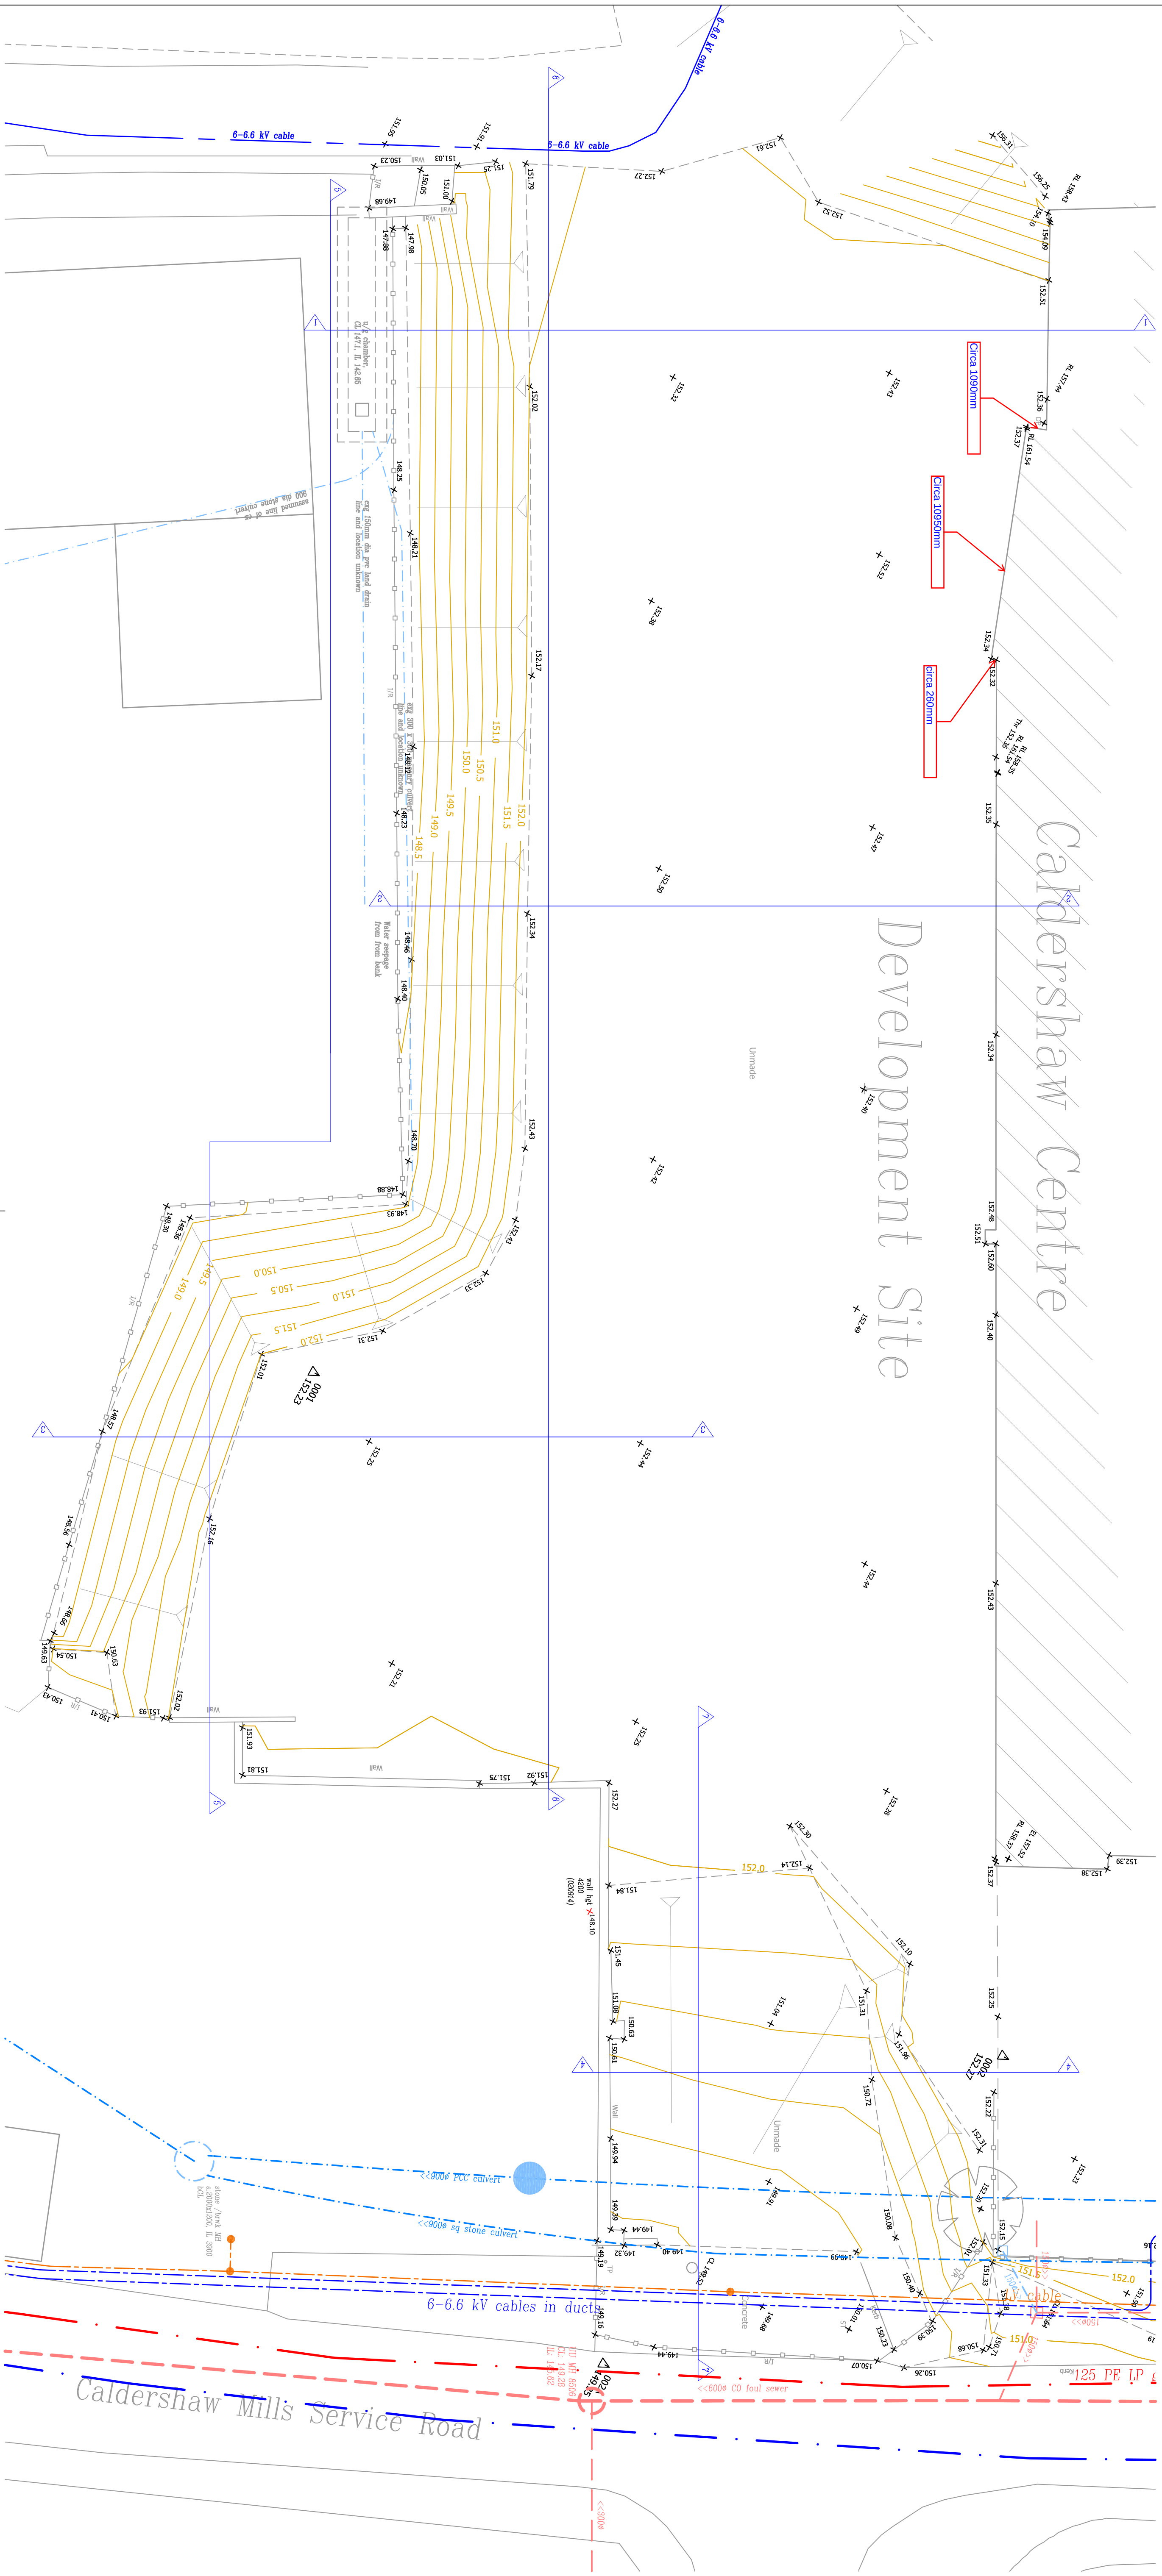


Section 1

Section 3

Section 2

Section 7

  T J BOOTH ASSOCIATES 204 Eastgate Street Rotherham Leicestershire LE10 1JH Tel:0114 2662888			
CONSULTING CIVIL & GEOTECHNICAL ENGINEERS			
			
IQBAL / CALDERSHAW CENTRE Existing Site Plan & Sections FILE NAME dwg-tpb-iqbal-caldershaw centre-040915.dwg SCALE: 1 : 200 @ A1			
AMENDMENTS / ISSUES			
1	update the site drainage survey	Feb 2017	ds
2	drawings to be made	Oct 2014	tp
3	update to be made	Feb 2014	ds
ISSUE	REGION/CHANGE	DATE	BY