



PARAGON OAK LIMITED
Wheatley Park,
Mirfield
WF14 8HE

- NOTES**
- 1. This drawing is copyright. It must not be copied or disclosed (in part or in whole) to third parties without our written consent.
 - 2. Do not scale or detail from this drawing. If in doubt please ask.
 - 3. Scales @ A3
1:100

CLIENT
Joe Sharp

PROJECT
Brearley Farm,
Rakewood Road,
Hollingworth Lake,
Littleborough,
OL15 0AG

DESCRIPTION
Existing Elevations


DRAWN BY
LT

ISSUE DATE
28.01.2022


REVISIONS
.



FRONT ELEVATION
Scale 1:100

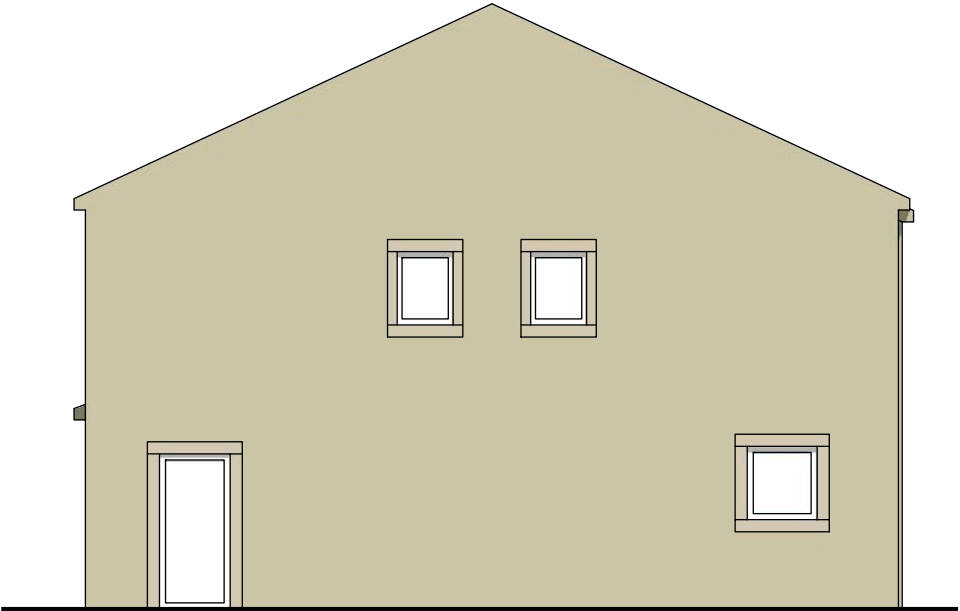

LEFT HAND ELEVATION
Scale 1:100

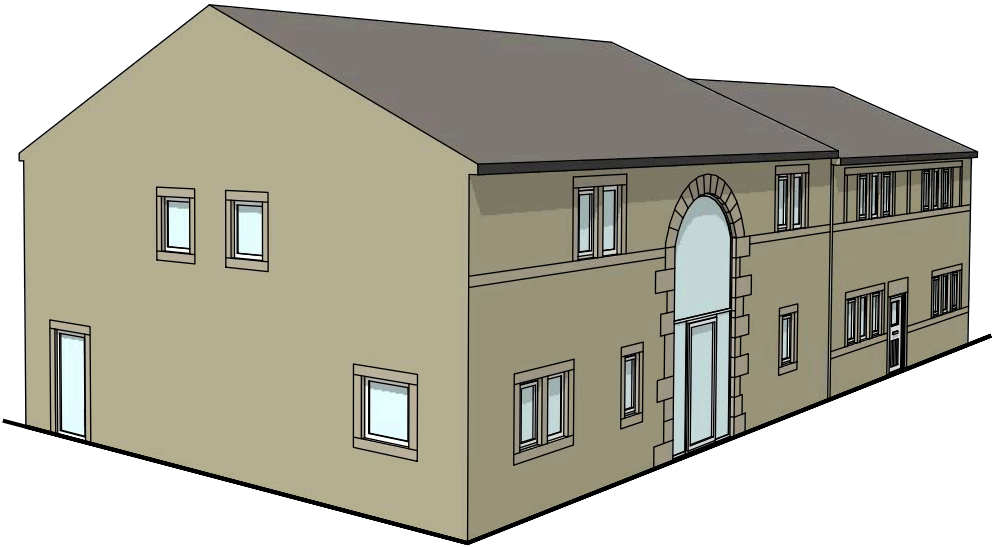

PERSPECTIVE VISUAL
Scale N/A

JS.2