


10 Dyehouse Lane - Site Plan - Existing and Proposed

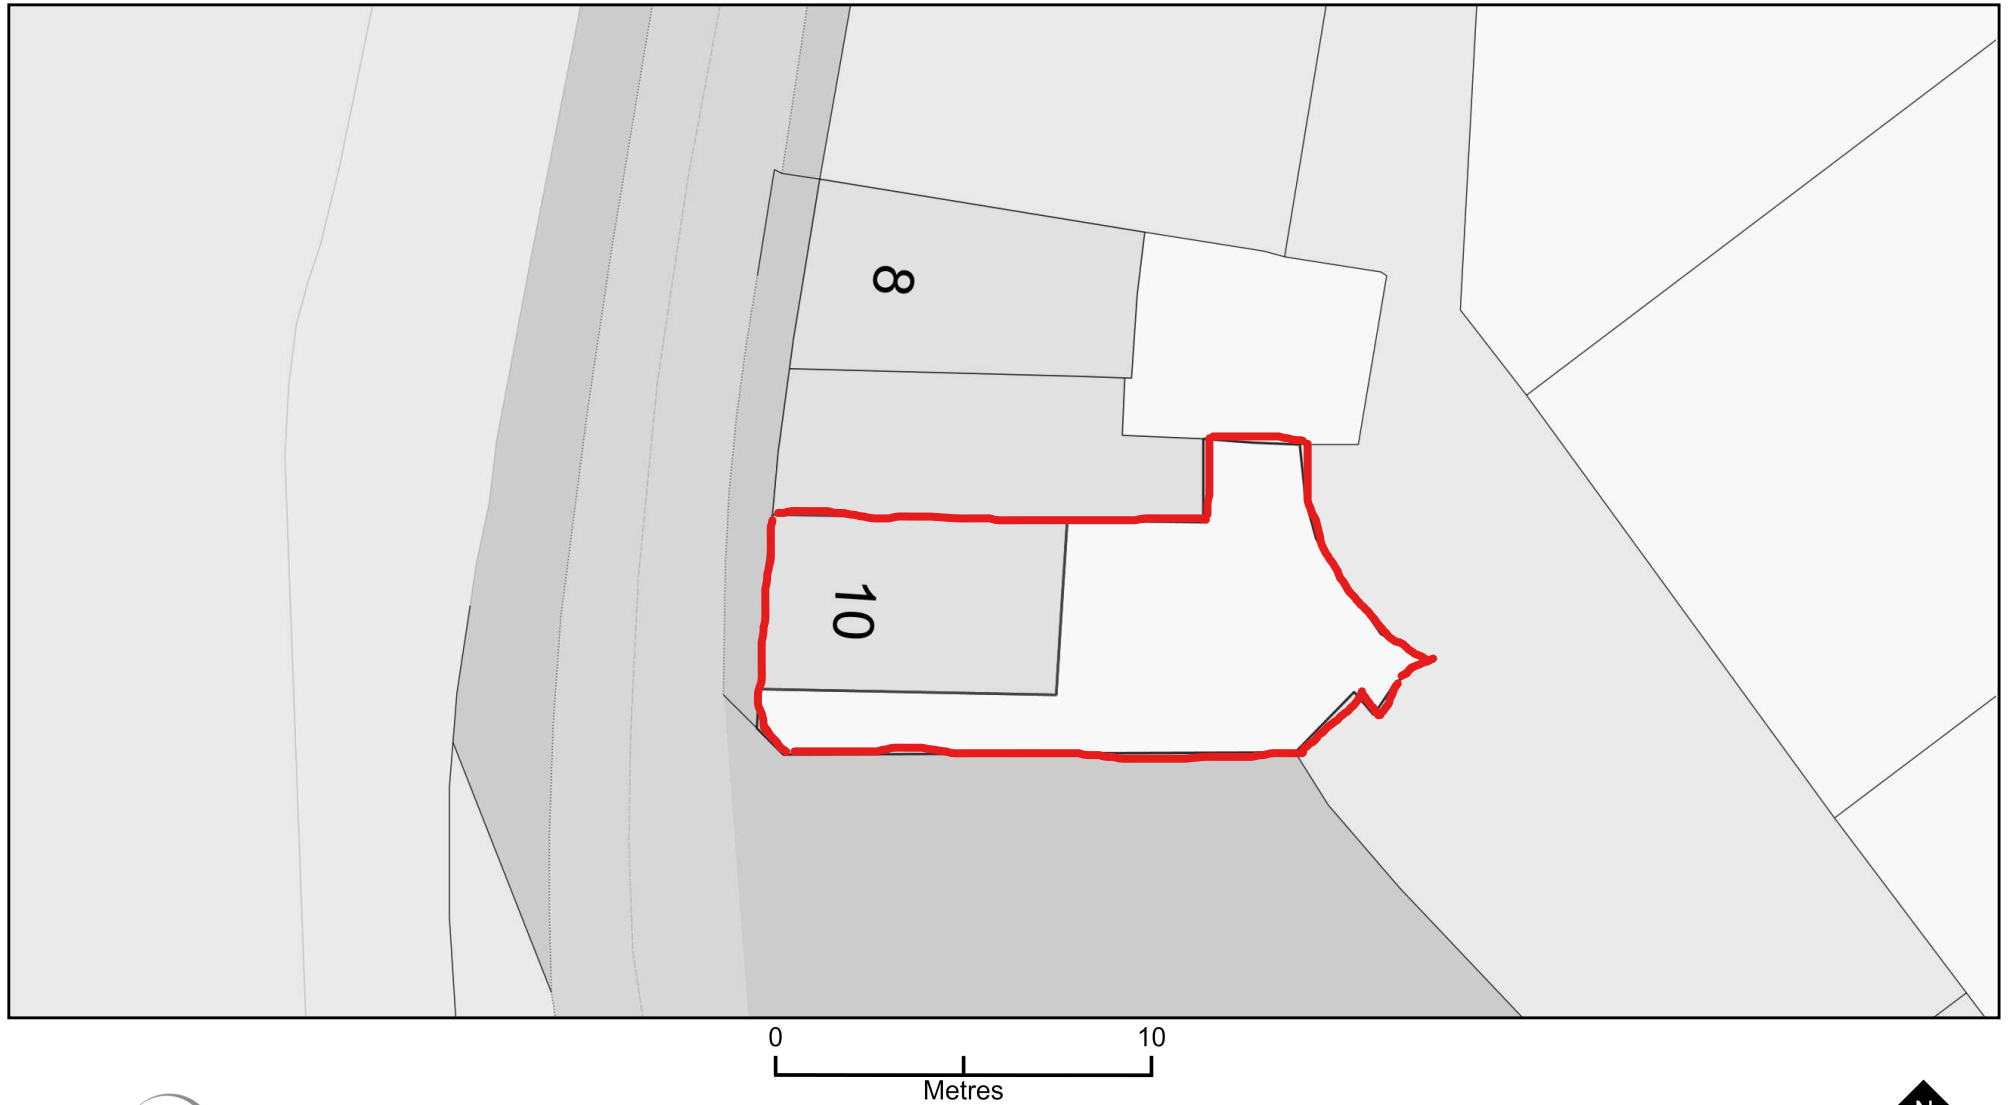

Plan Produced for: Mr C Banks

Date Produced: 13 Nov 2022

Plan Reference Number: TQRQM22317201005903

Scale: 1:200 @ A4

© Crown copyright and database rights 2021 OS 100042766