


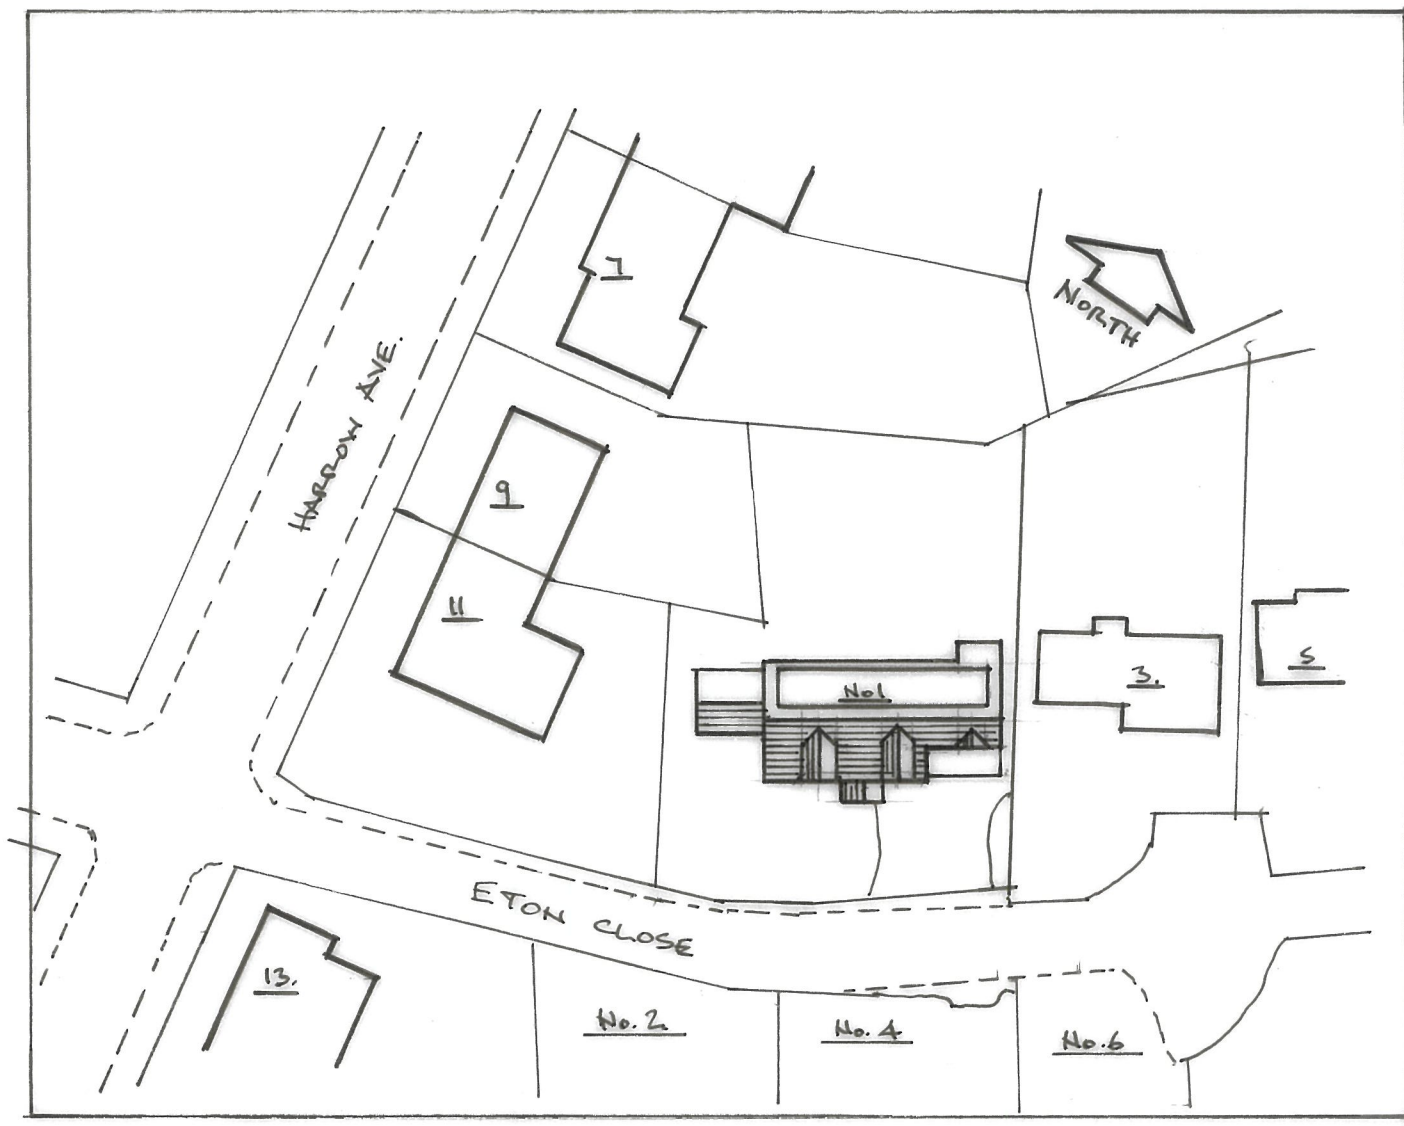

PROPOSED SITE PLAN. 1:500

1 ETON CLOSE, BAMFORD, ROCHDALE.

DWG. No. 3.