





Existing Rear
1 : 100




Existing Front
1 : 100

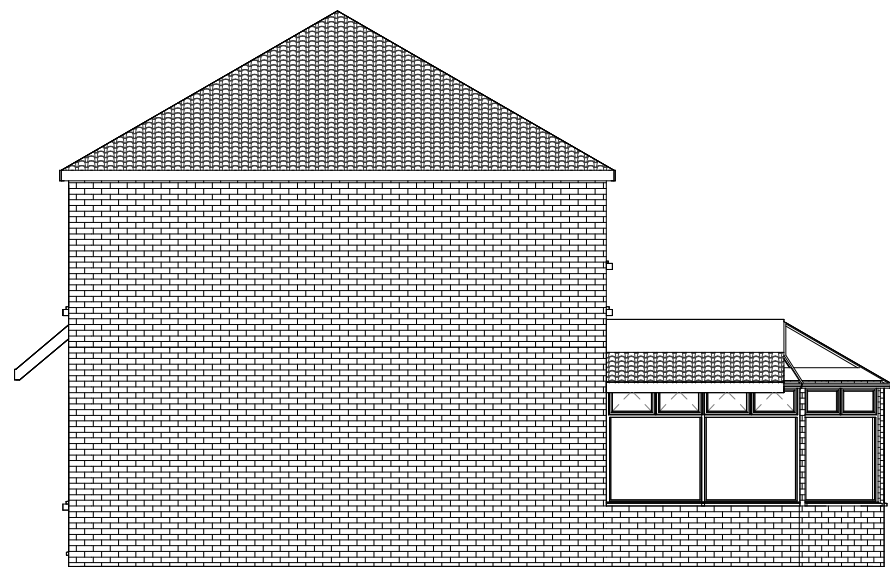

Existing Side
1 : 100

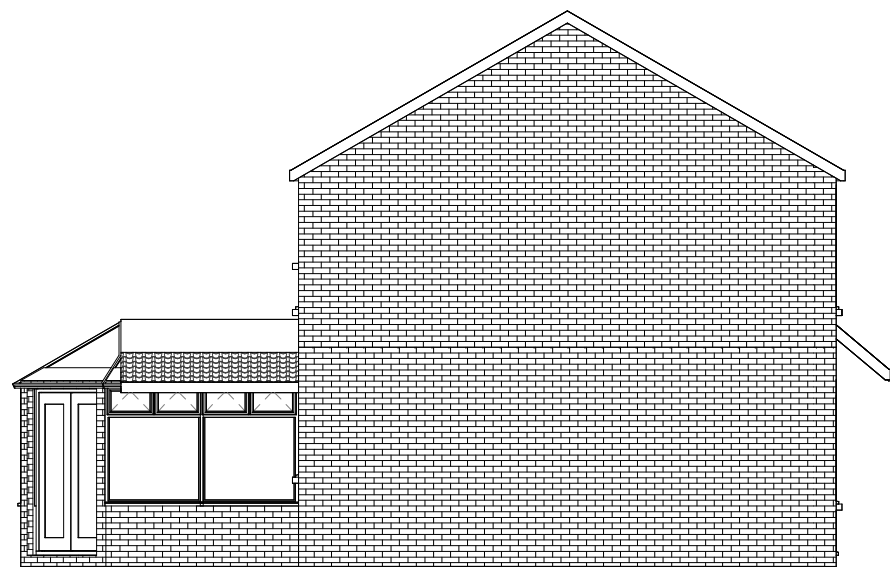


Existing Side (2)
1 : 100

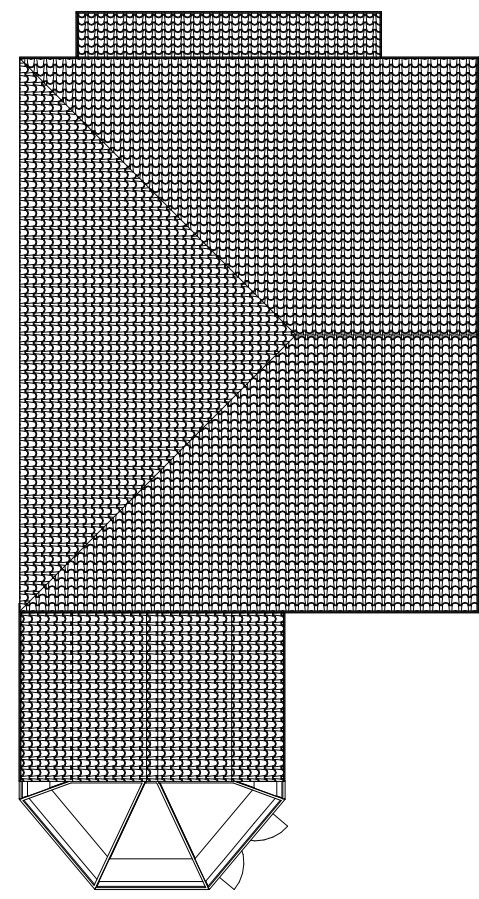


Existing Roof Plan
1 : 100

Scale: @ A1.
Do NOT scale from this drawing.
If in doubt, ask.
Dimensions must be checked by
contractor before work is commenced.

This drawing remains the property of
Belal Rashid Technical Architecture
and should not be reproduced in full or
in part without prior consent from
Belal Rashid Technical Architecture.

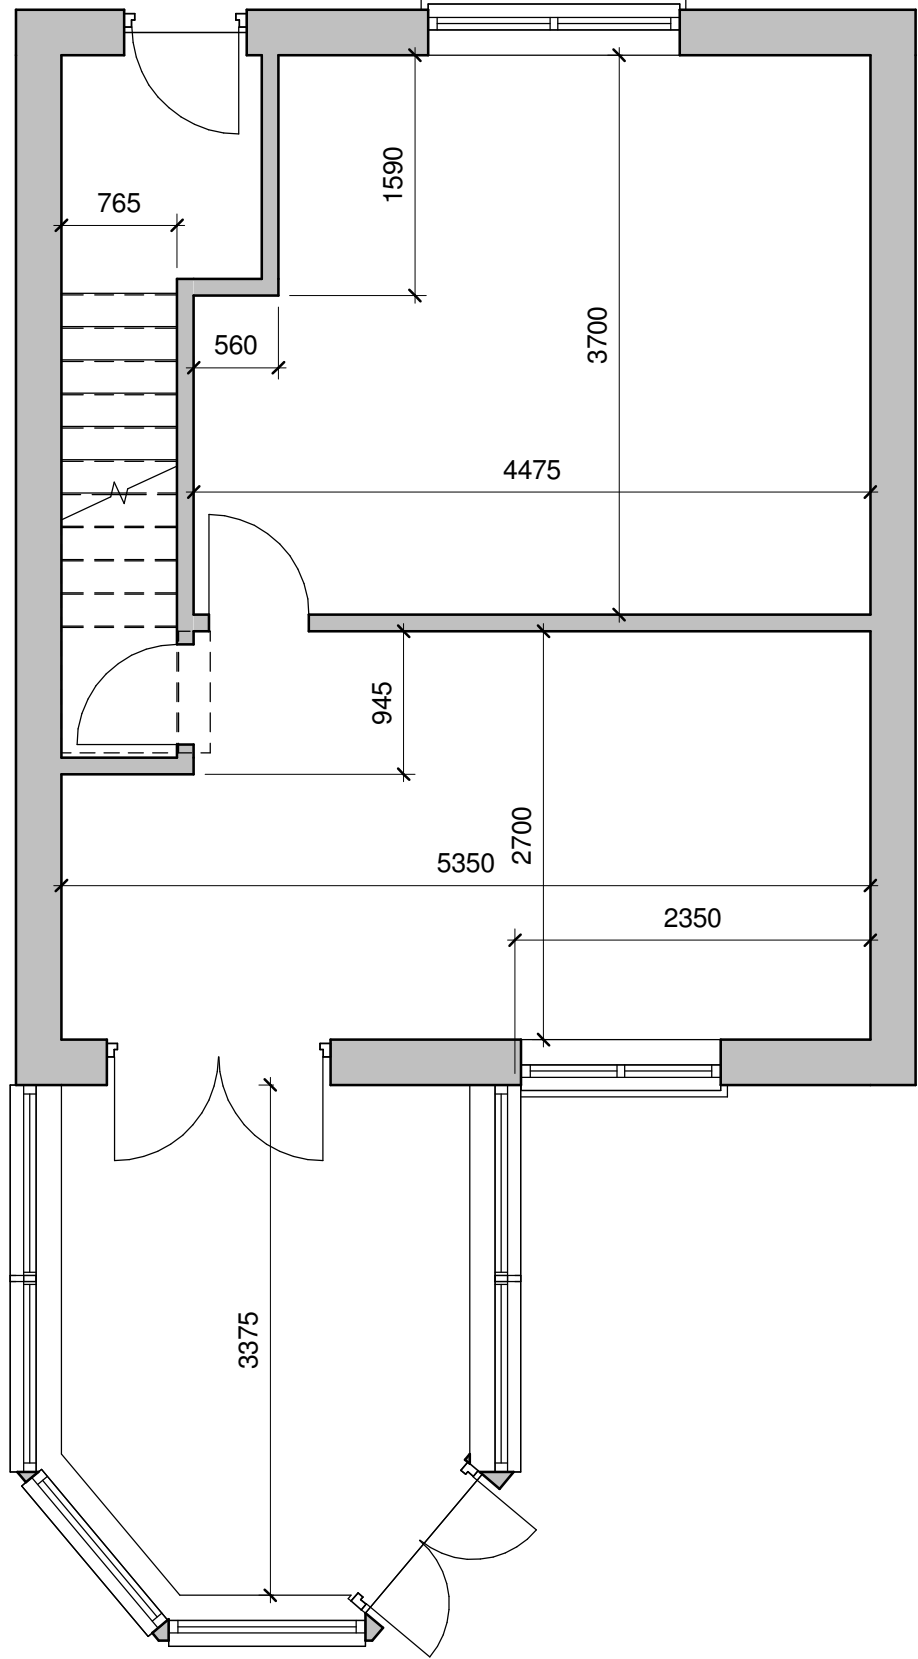

Existing Ground Floor
1 : 50

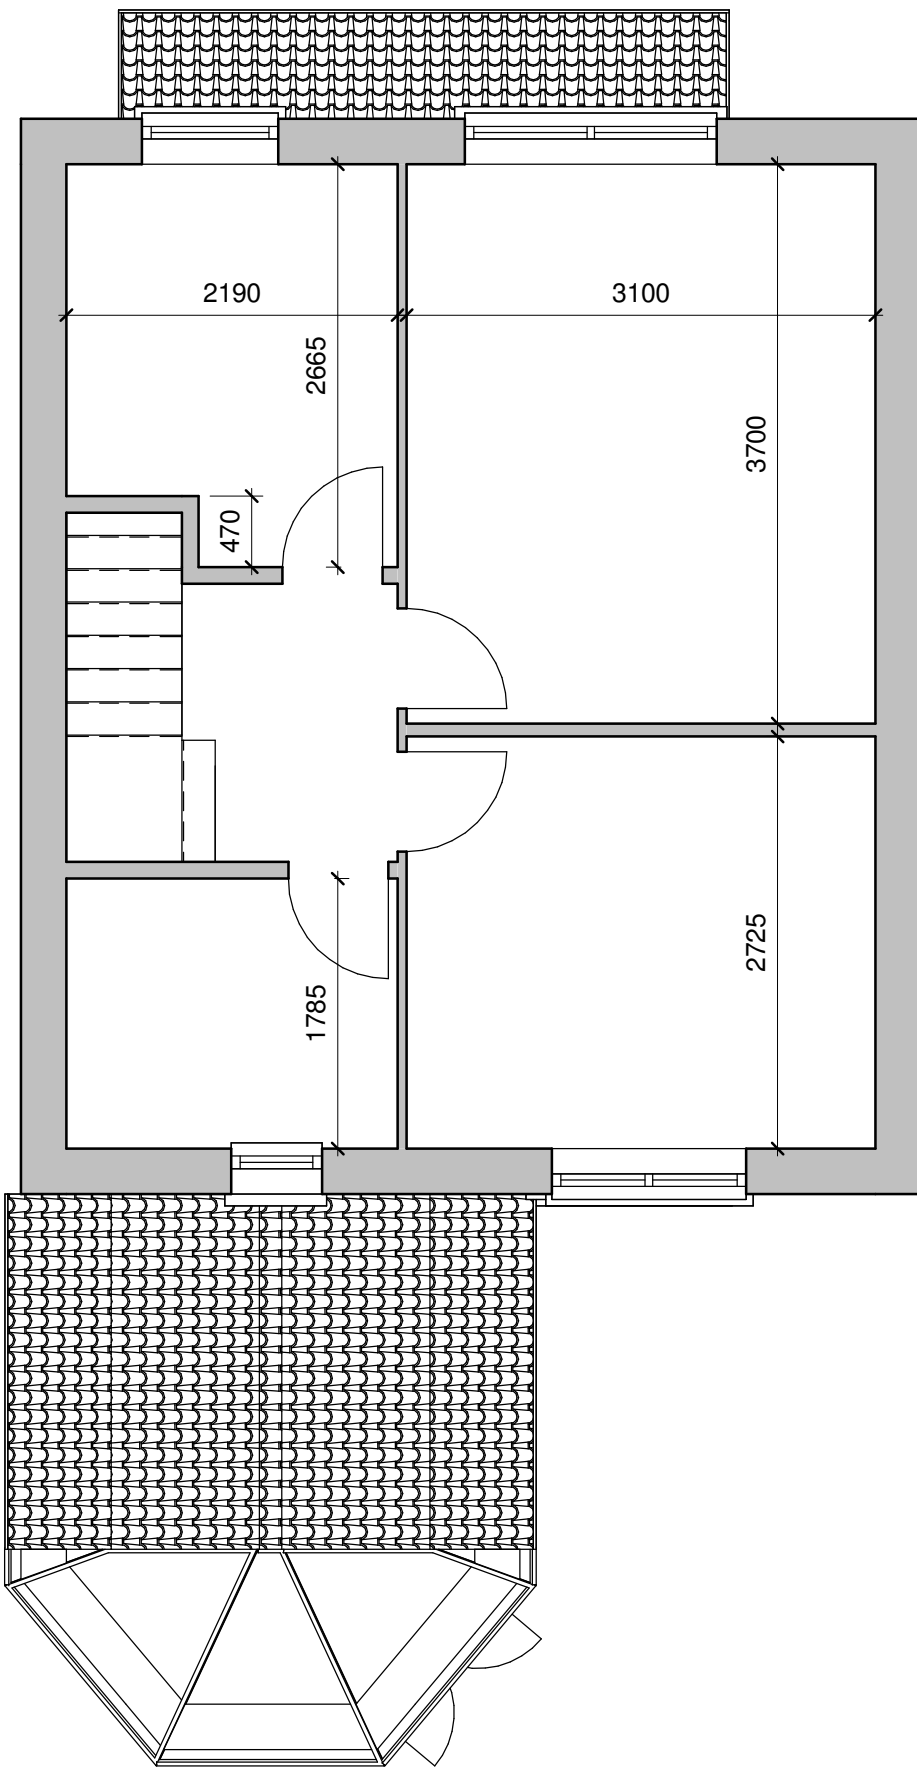

Existing First Floor
1 : 50

Client:
Abid Mohammed

Project:
Rear Extension
Project Address:
10 Datchett Terrace
Rochdale
OL11 2LQ

Drawing Name: Existing
Drawing Number: A101
Drawing Date: 09/08/23
Author: N.Shah

Belal Rashid Technical Architecture
Office 12
Falcon Business Centre
Victoria Street
Oldham
OL9 0HB

Email: belal.brta@outlook.com
Mobile: 07794529361

