
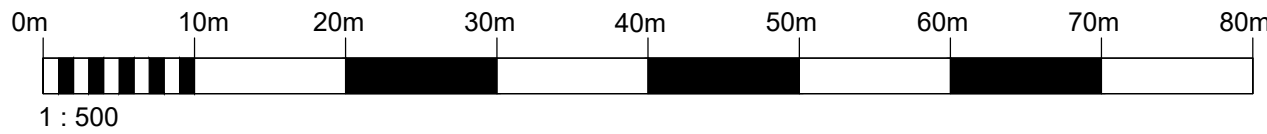
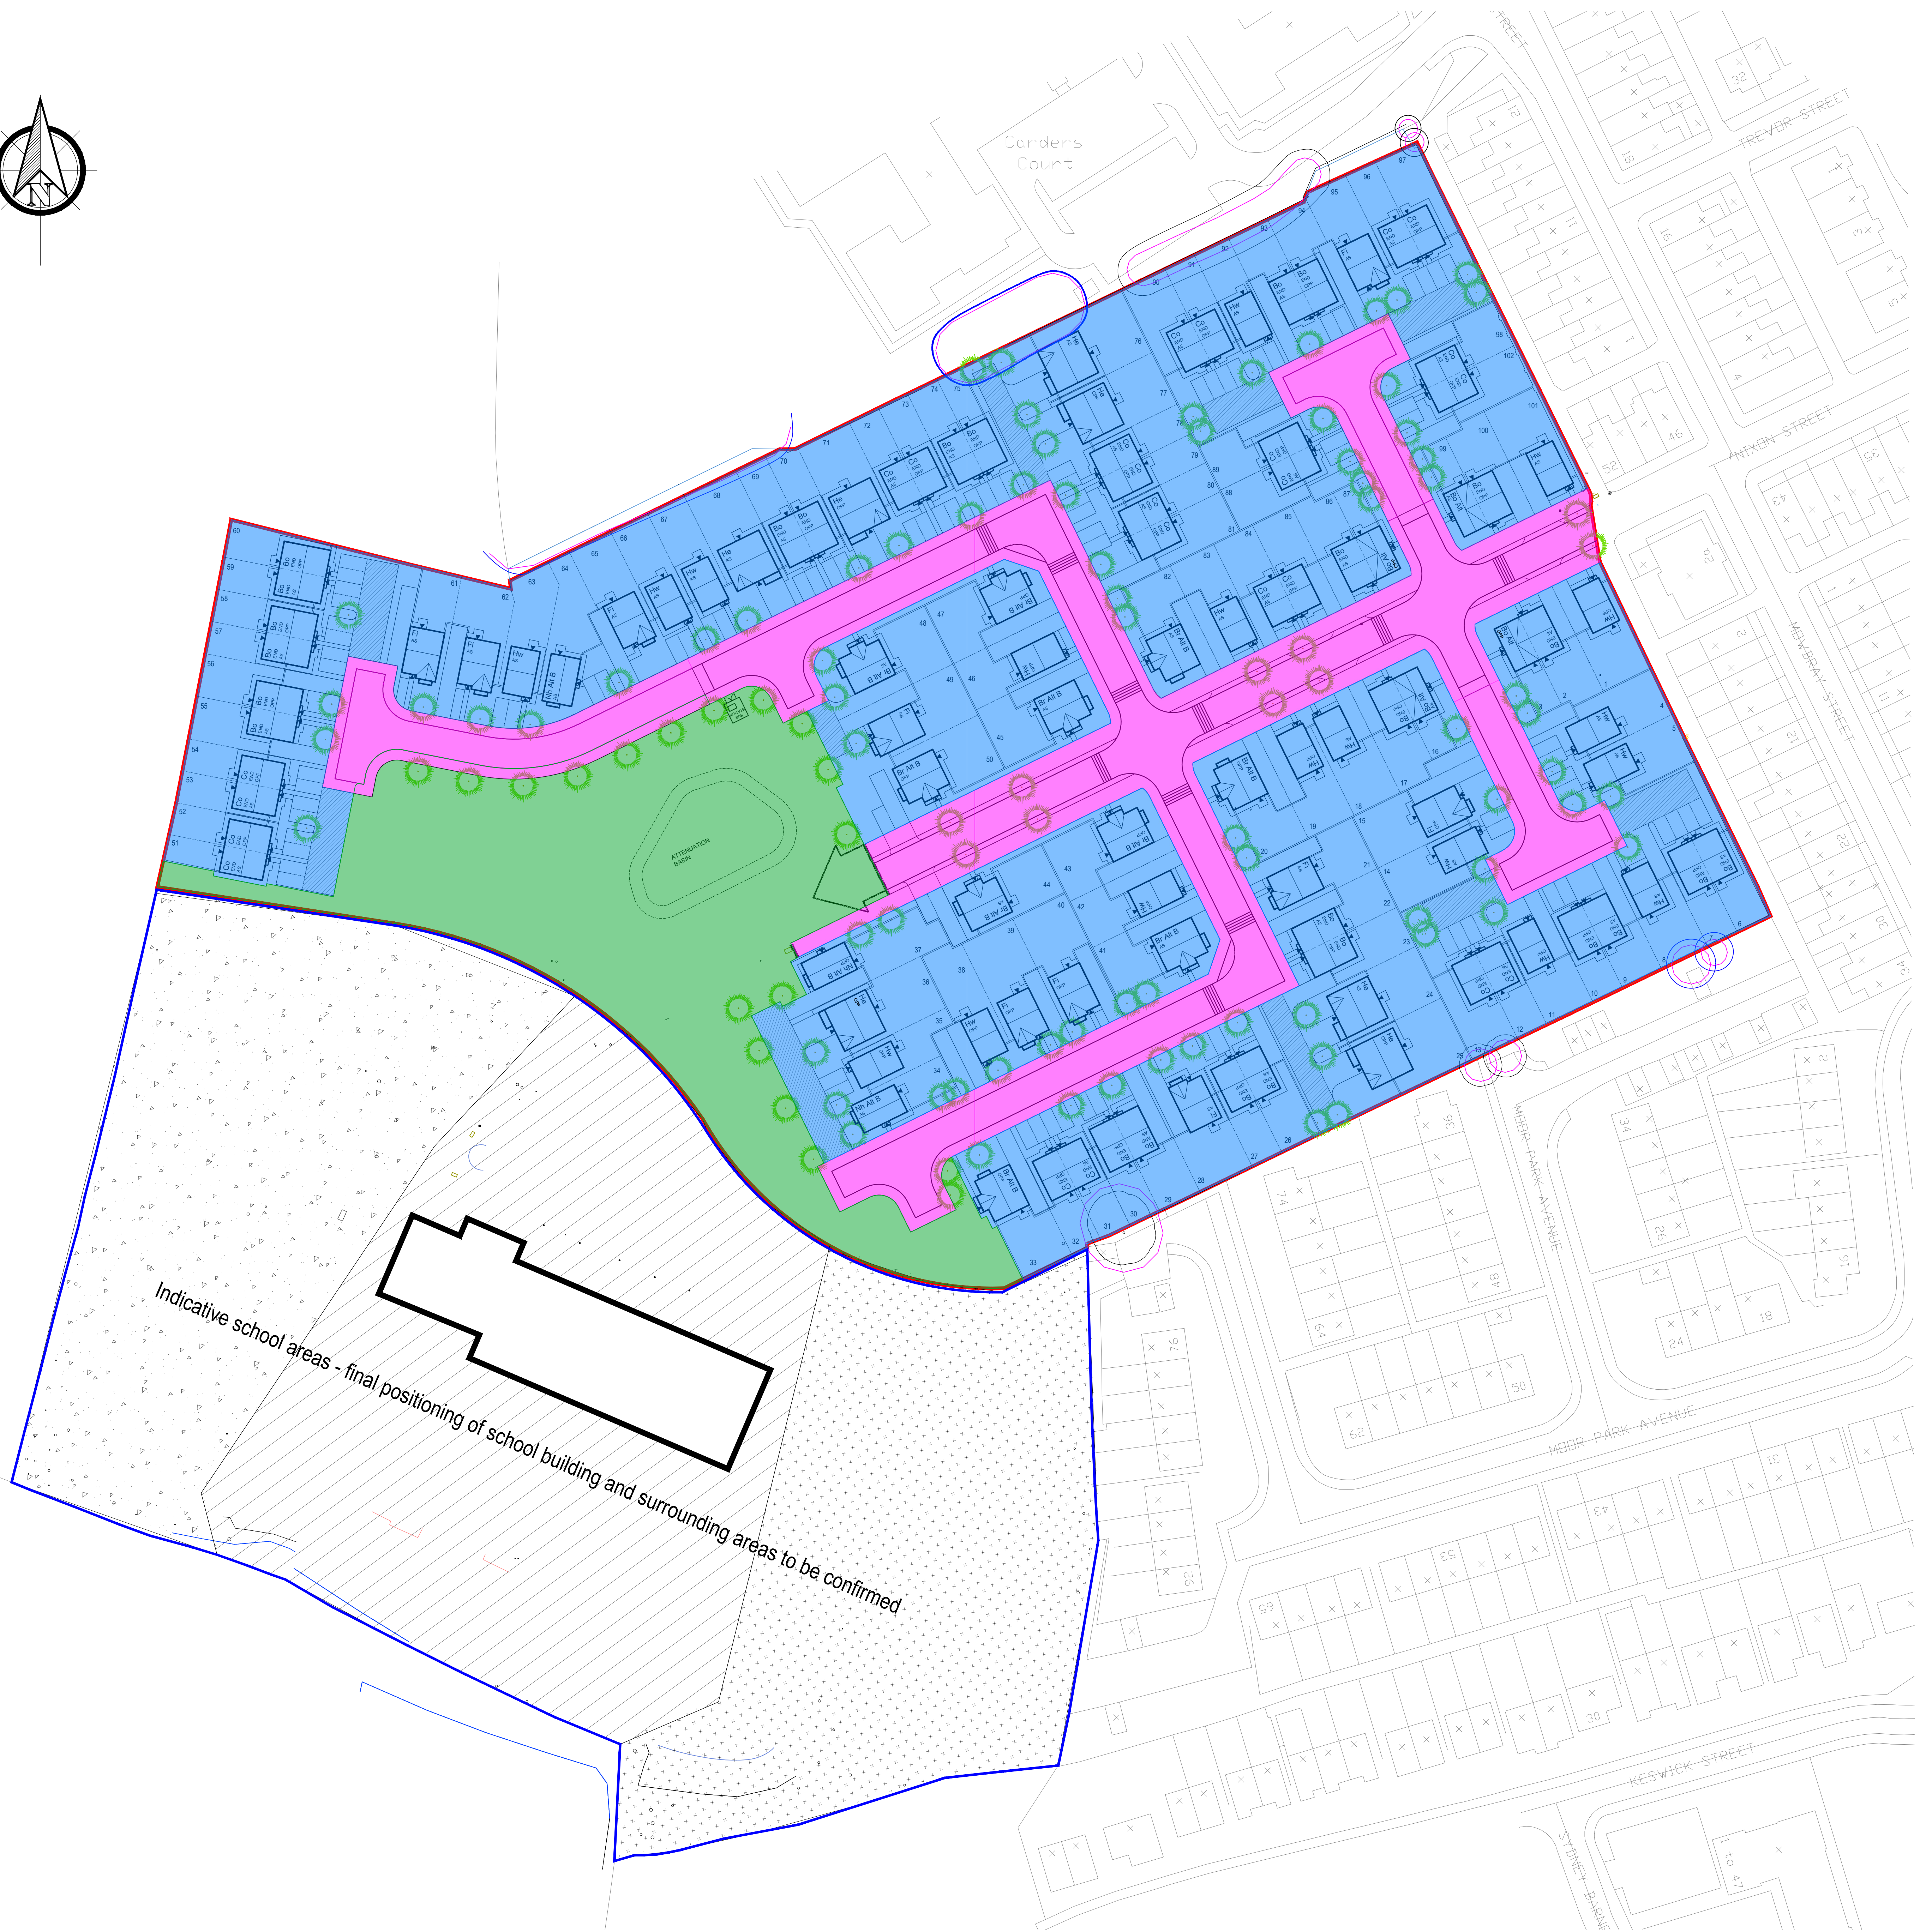


general notes:
do not scale the drawing
all dimensions to be checked on site prior to commencement of work and any
discrepancy shall be immediately reported and resolved prior to work commencing
this drawing is to be read in conjunction with all relevant drawings and
specifications relating to the job whether or not indicated on the drawing
copyright reserved to mck associates ltd, and this drawing may not be used or
reproduced without prior written consent.

KEY

- Denotes adoptable section 38 roads & footpaths
- Denotes land managed by management company
- Denotes private curtilage

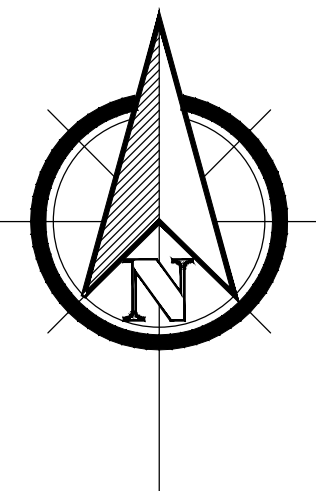

E	02.02.24	WL	Site plan updated to match Rev P - gardens increased for plots 5, 14, 59 & 58
D	24.10.23	WL	Updated to match Rev O - northern boundary updated to match legal plan
C	18.10.22	WL	Site layout updated with Sub-Station & basin location
B	14.07.20	WL	UPDATED TO MATCH LAYOUT REV L
A	16.12.20	WL	REMOVED GARAGE FOR PLOTS 26, 40, 41, 43, 45, 47 & 48

Rev. Date By Description

Client:



mck associates limited
architecture | building surveying | urban design
burnaby villa ■ 48 walling street road ■ ludecock ■ preston ■ pr2 8ba
tel: 01772 774510 fax: 01772 774511 email: mck@mckassociates.co.uk

Project:
**NIXON STREET
ROCHDALE**

Drawing Title:
LAND DISPOSAL PLAN

Drawn	Checked	Scale	Date
WL		1:500	OCT 2020
Job No.	Drawing No.	Rev.	
18-109	LDP01	E	