



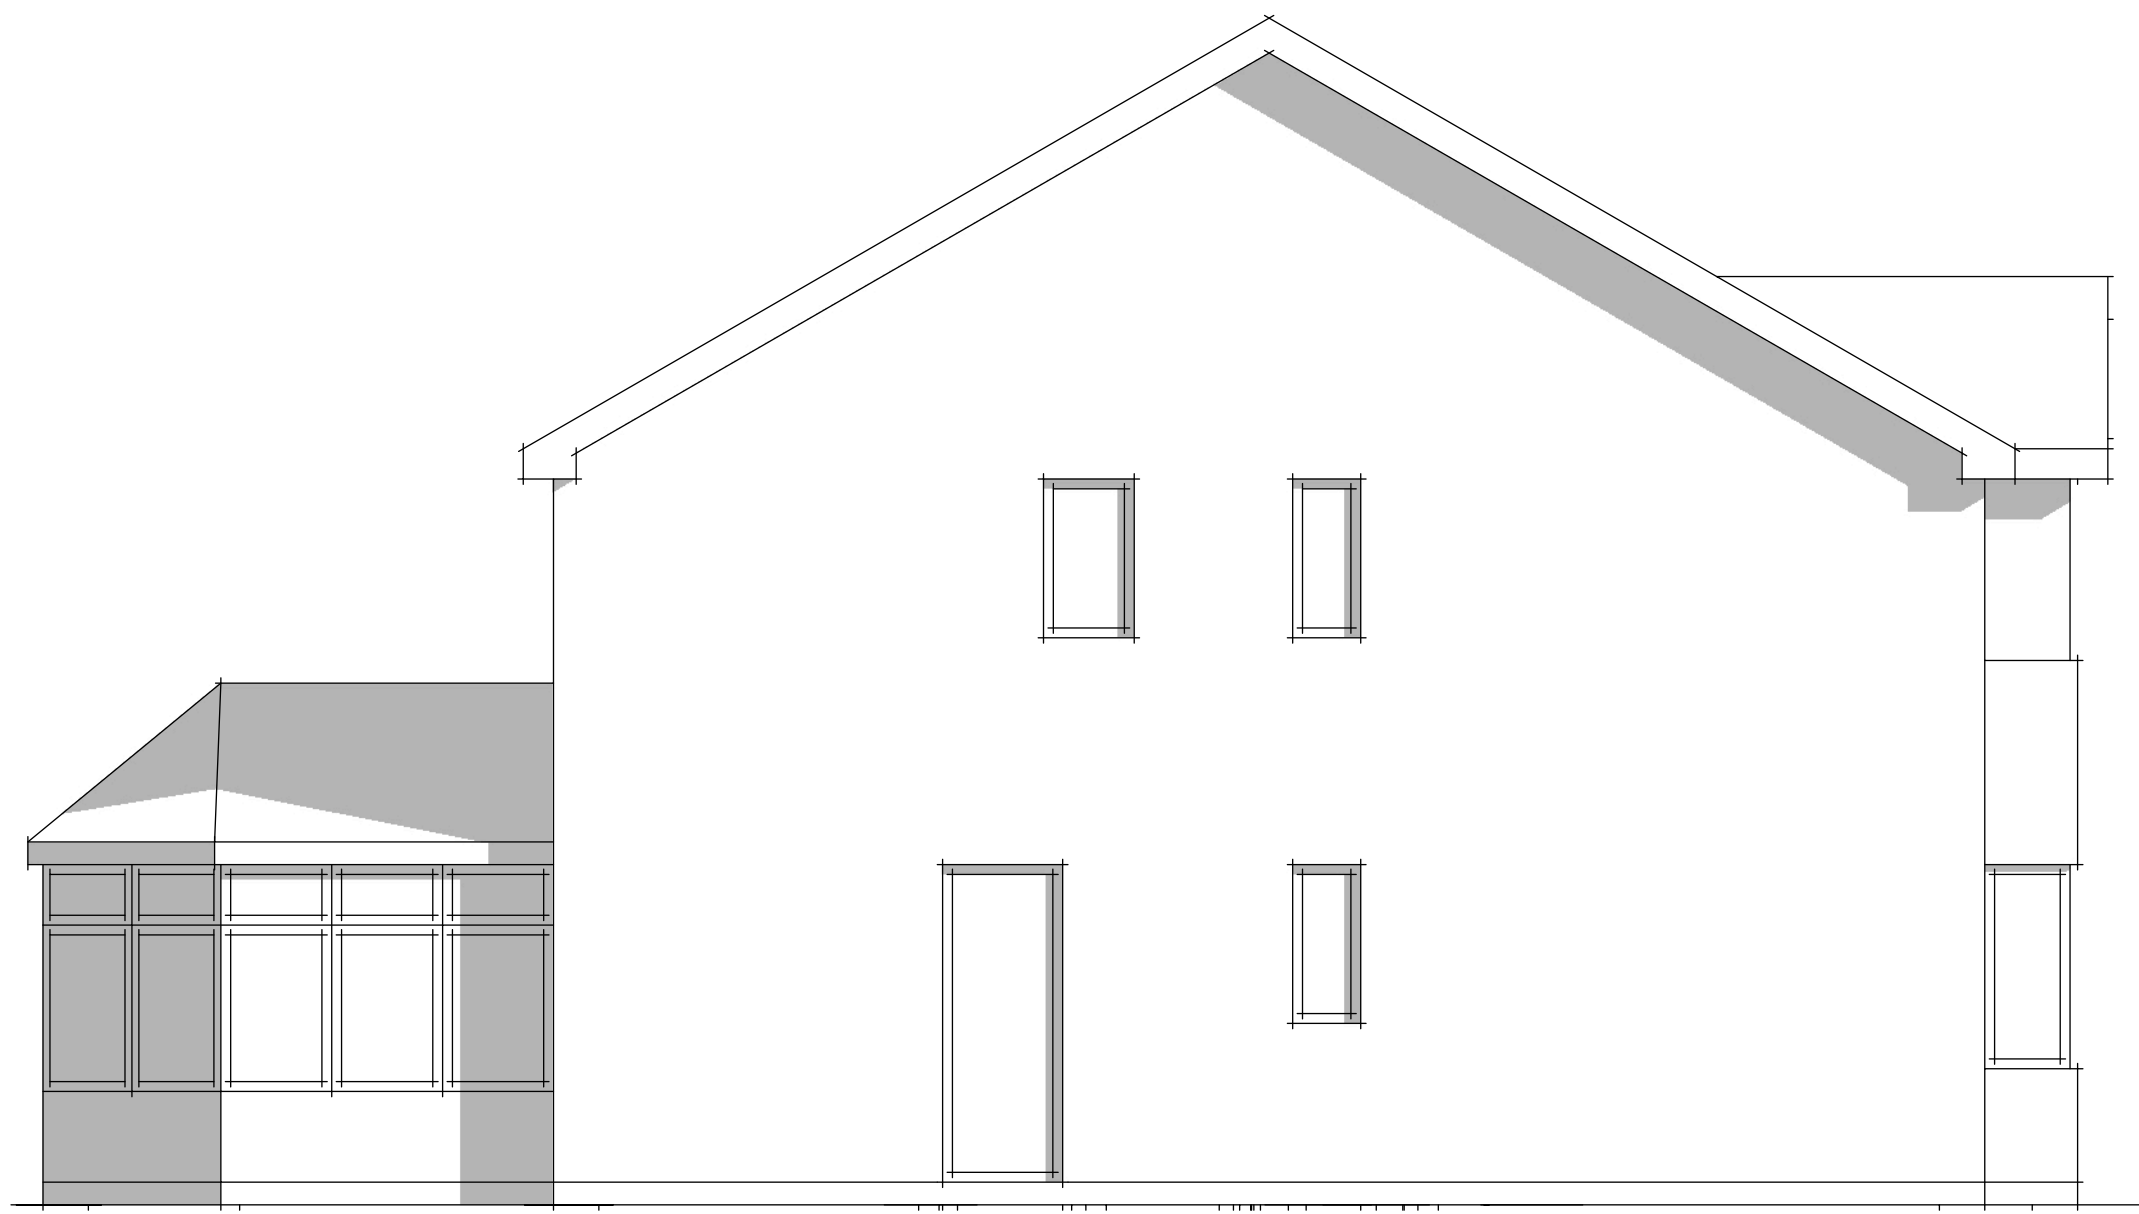


Existing & Proposed Side Elevation 1:50
(NO CHANGES)

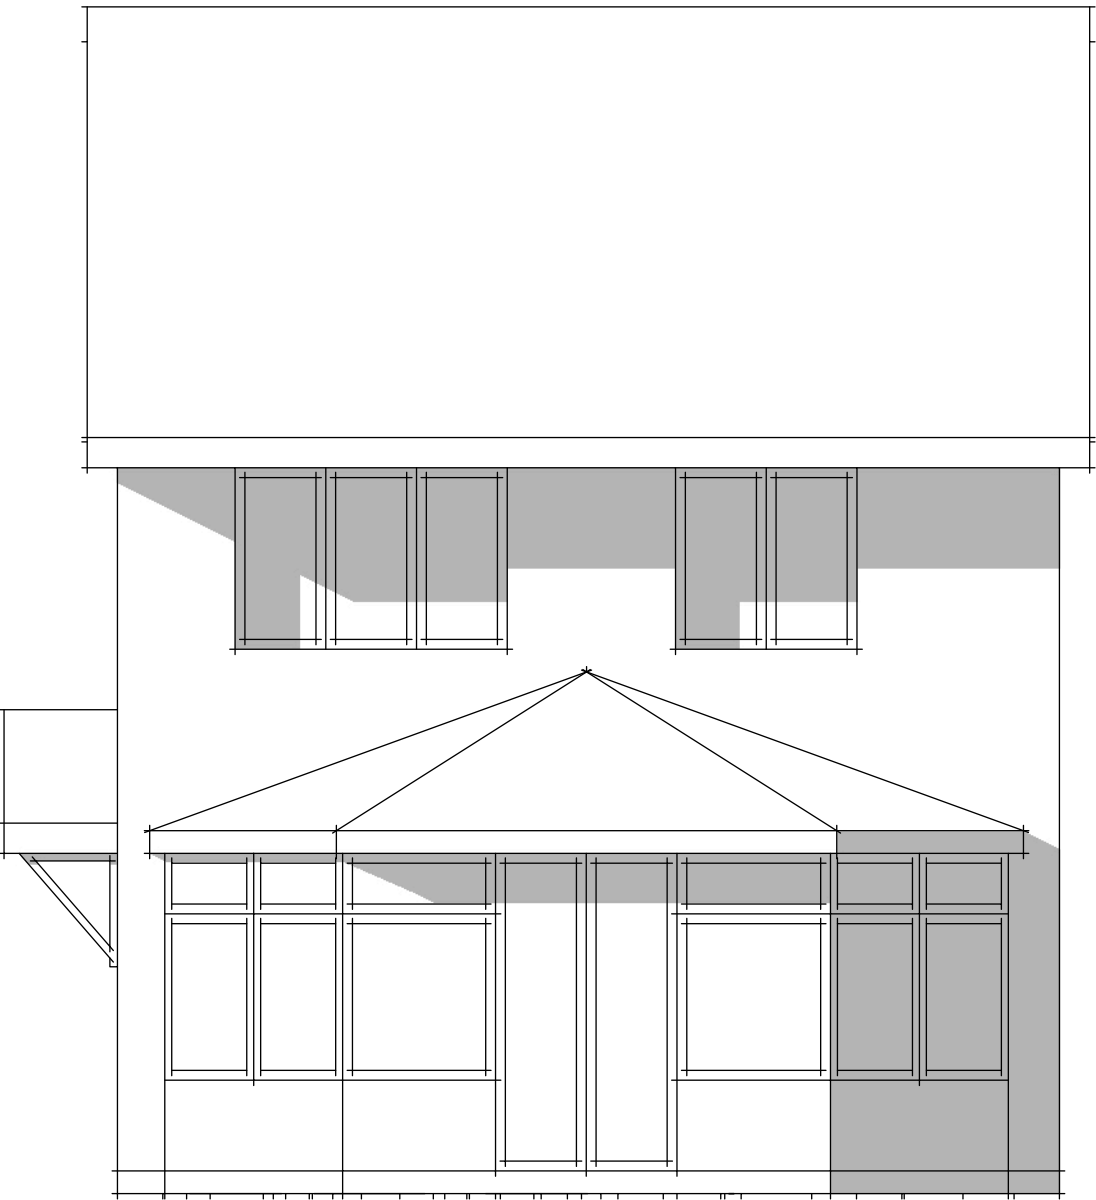

Existing & Proposed Rear Elevation 1:50
(NO CHANGES)



Existing & Proposed Front Elevation 1:50
(NO CHANGES)

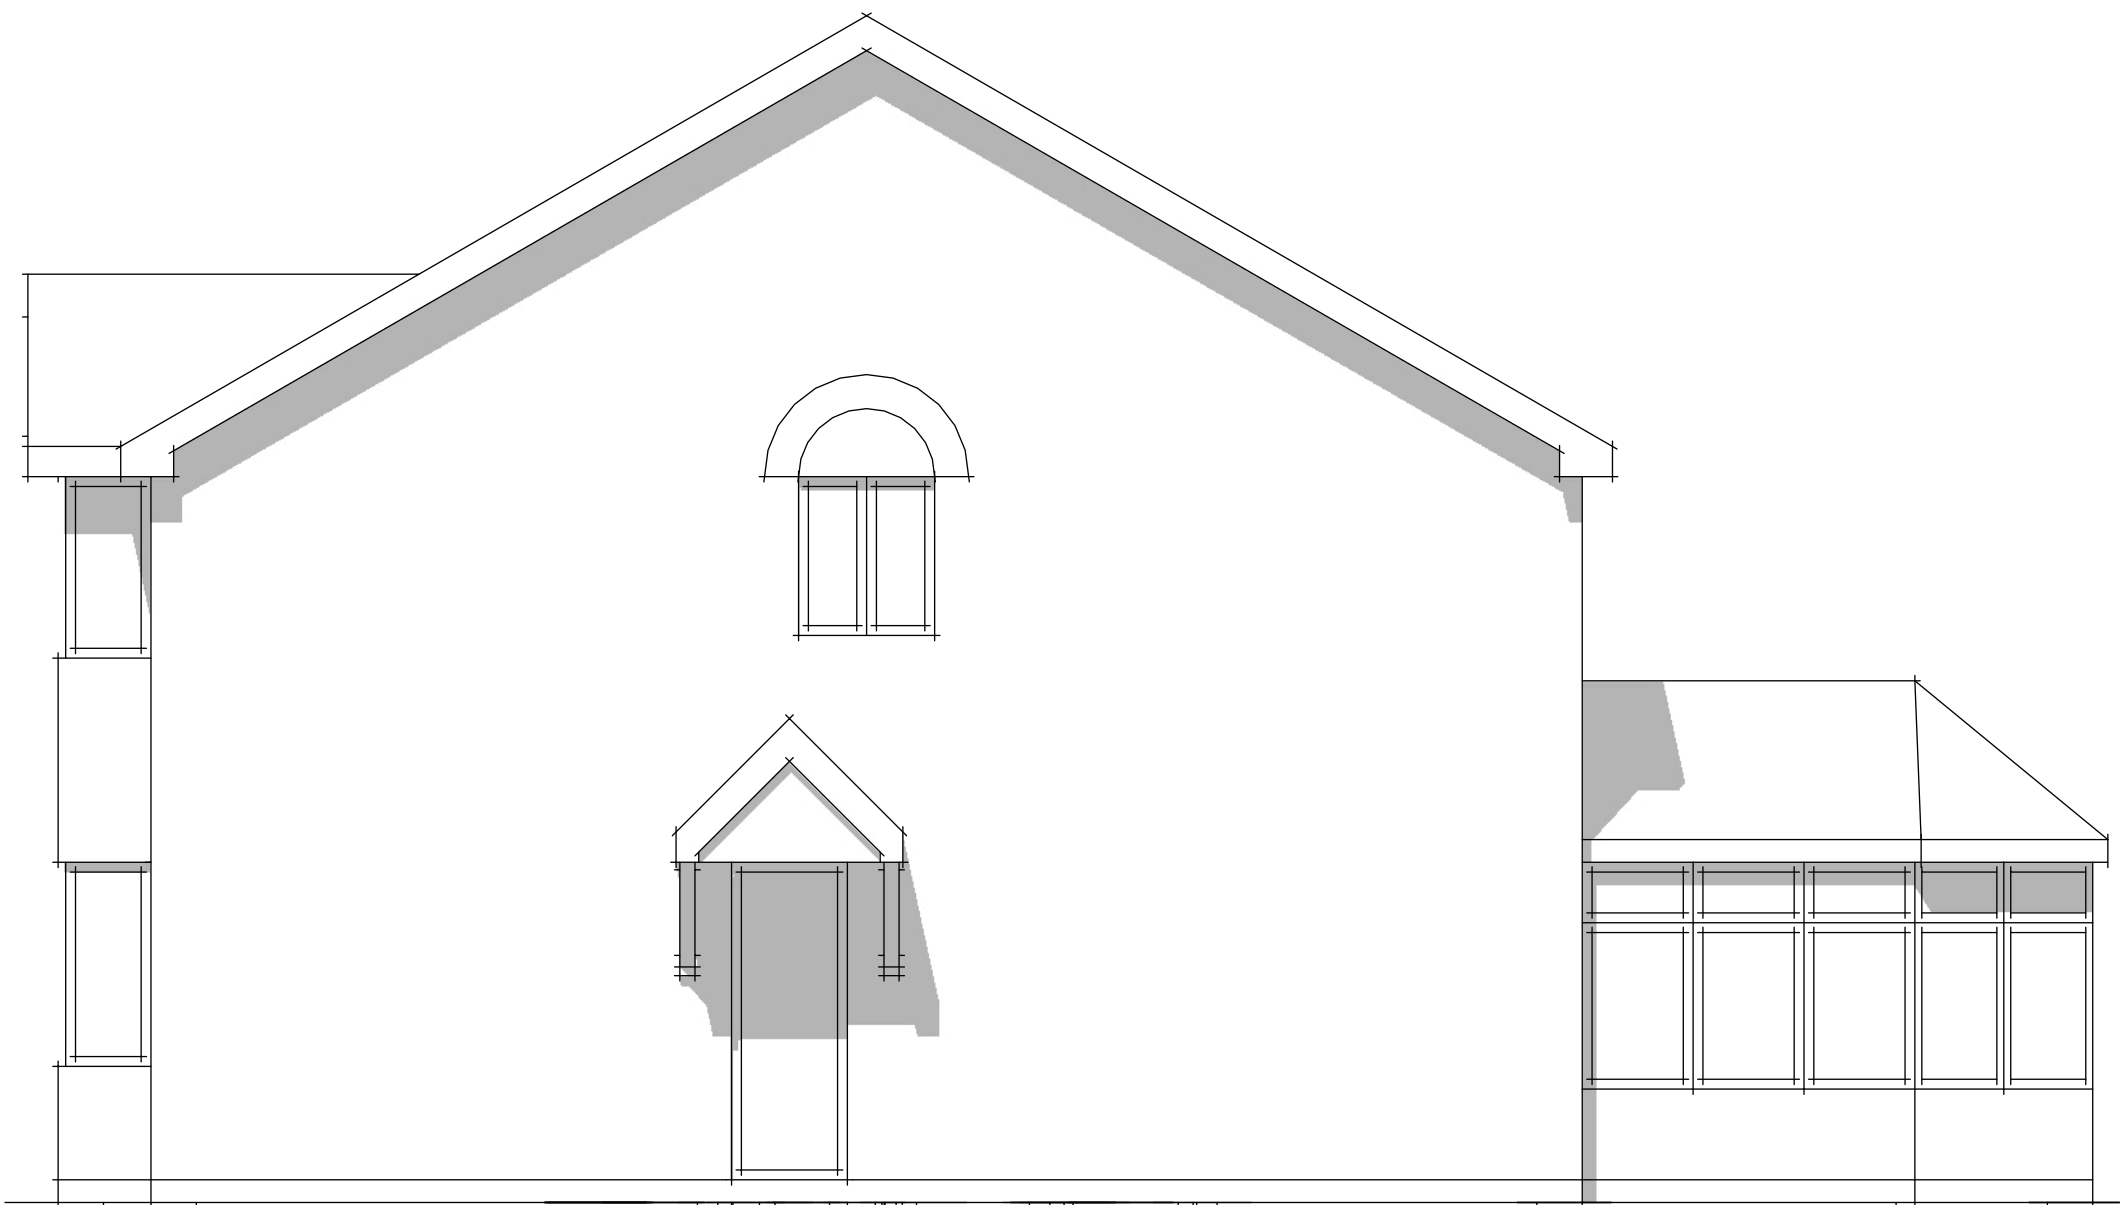


Existing & Proposed Side Elevation 1:50
(NO CHANGES)




Existing & Proposed Site Plan 1:500

0 50m

NO changes are proposed, or have been carried out to the house (internally or externally), or to the garden areas within the curtilage.

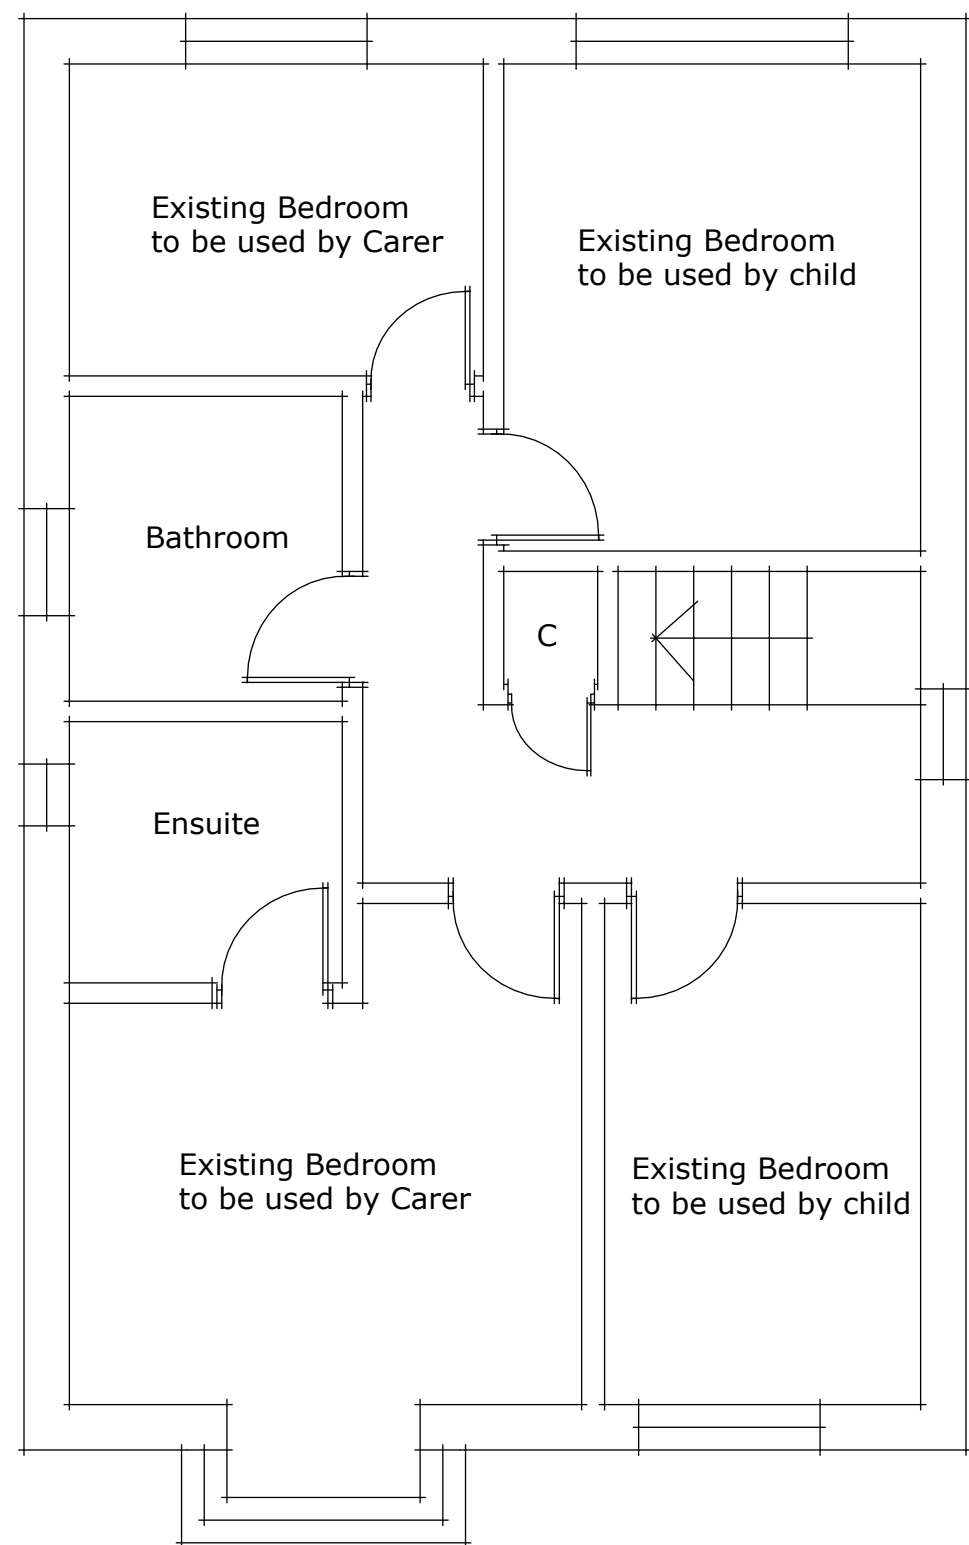


Existing & Proposed First Floor Layout 1:50

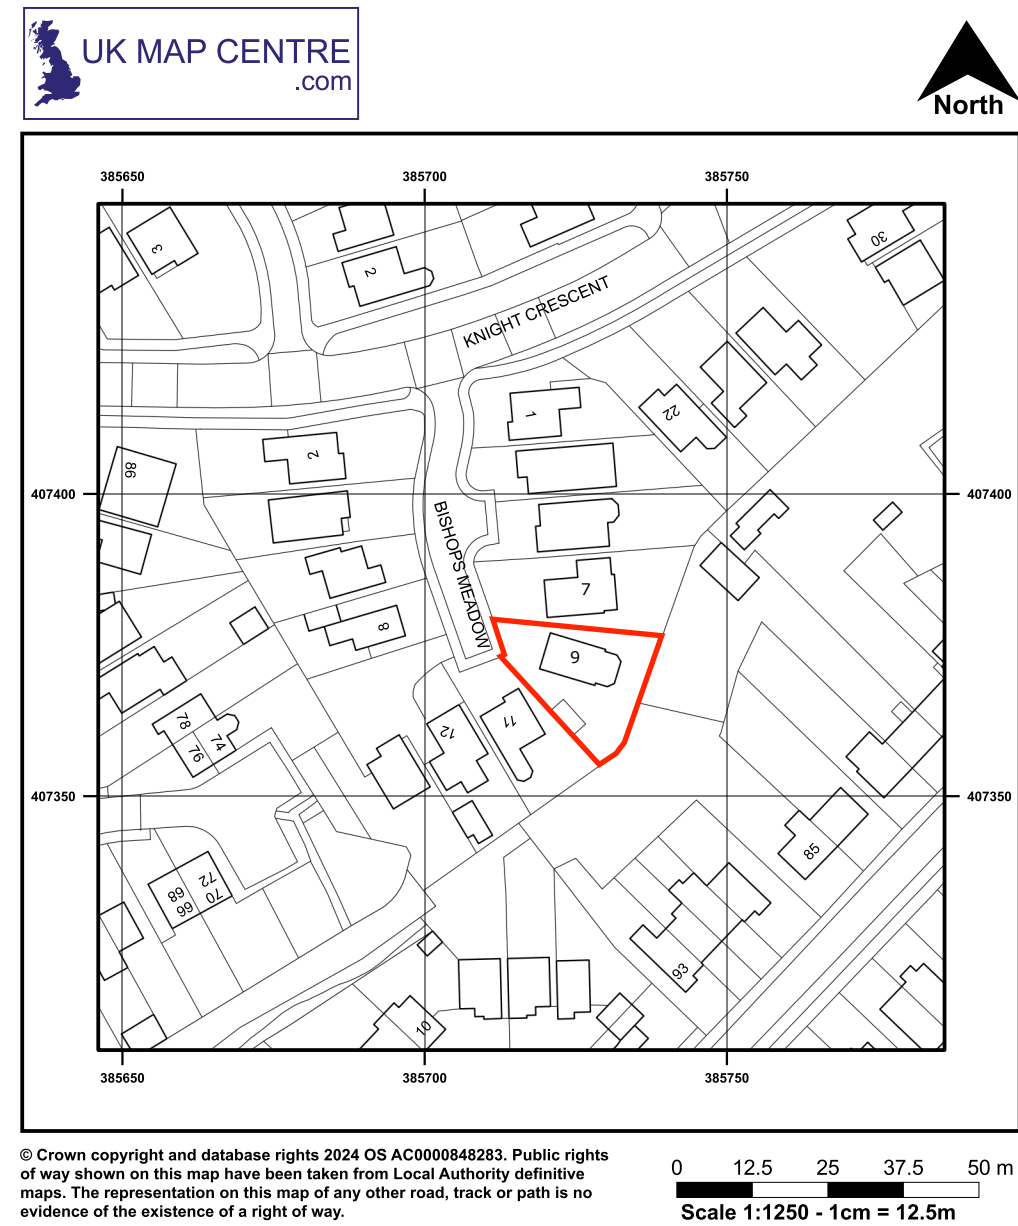

Location Plan 1:1250

9, BISHOPS MEADOW, MIDDLETON, ROCHDALE, M24 5JJ
Supplied by: www.ukmapcentre.com
Serial No: 285534
Centre Coordinates: 385716, 407378
Production Date: 01/05/2024

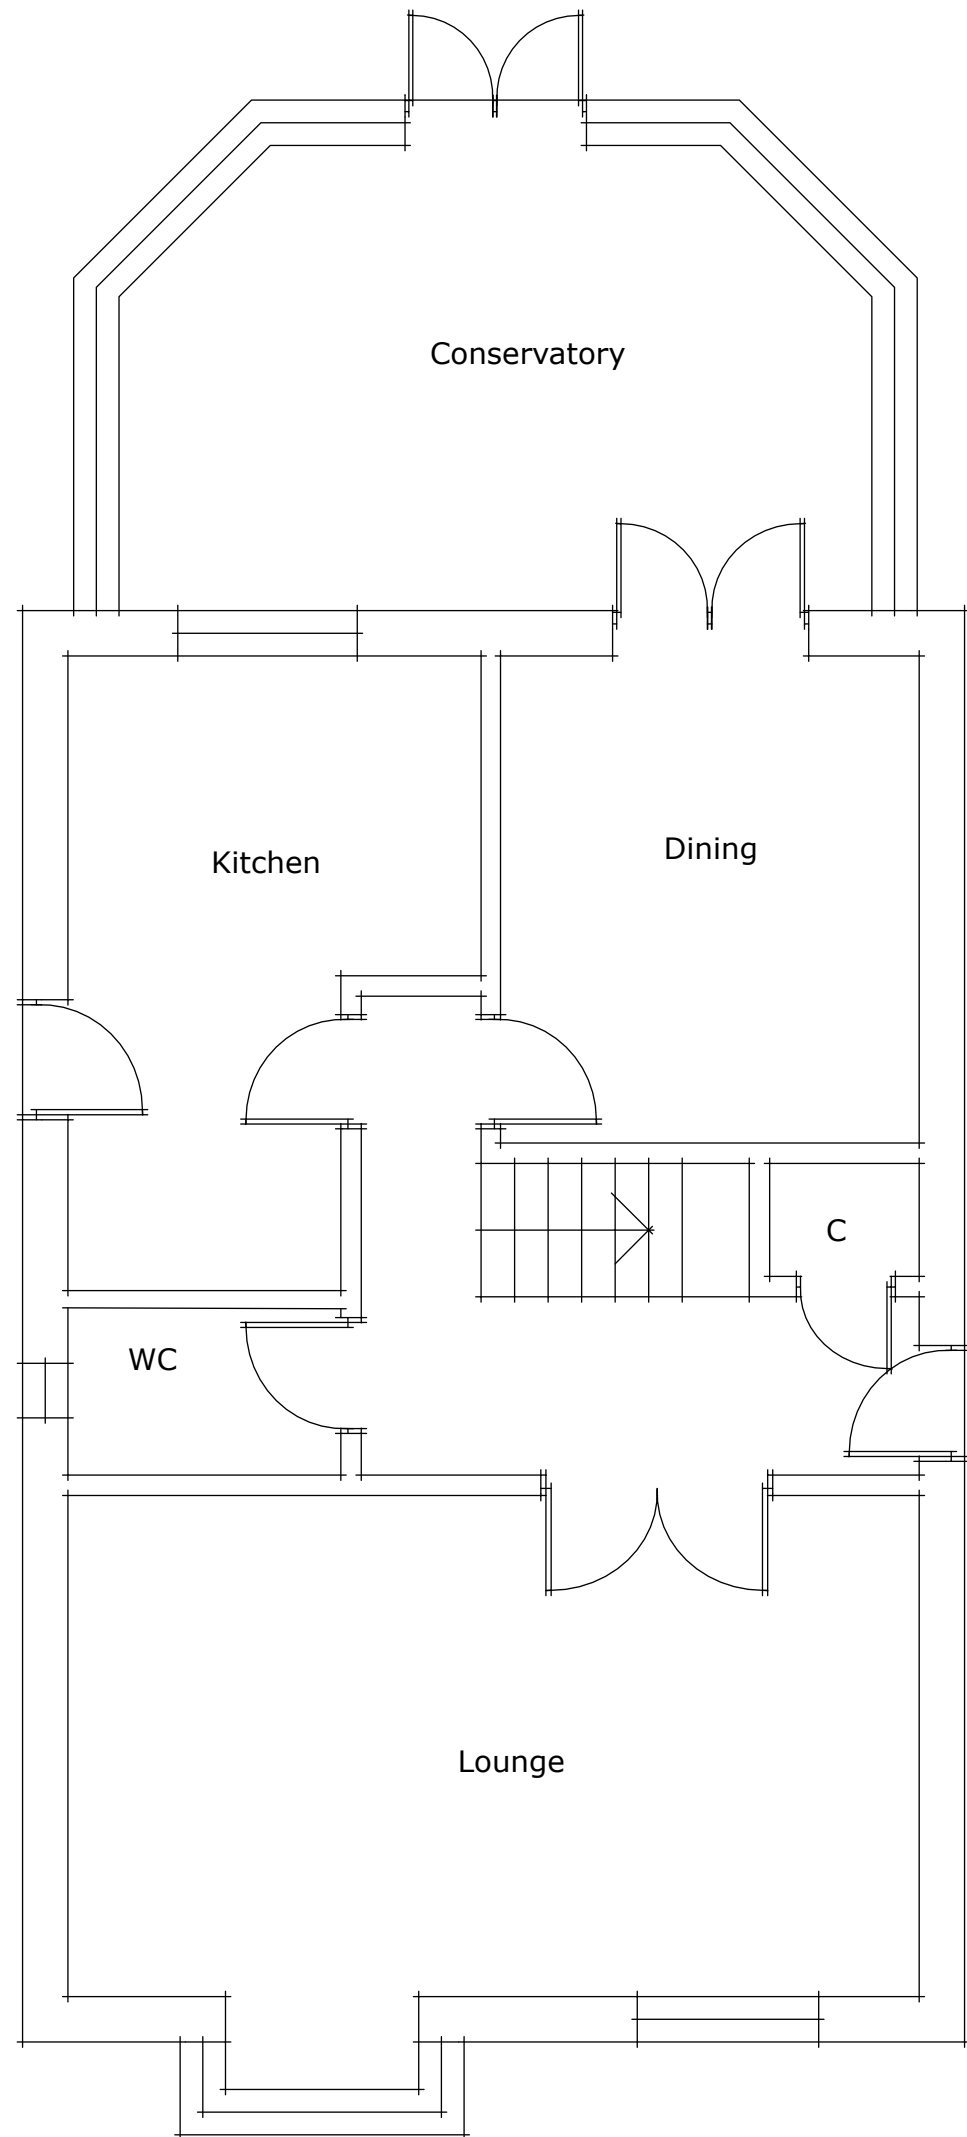

Existing & Proposed Ground Floor Layout 1:50

The use of these plans and specifications is restricted to the original site for which they were prepared. Re-use, reproduction or publication by any method in whole or in part is prohibited, unless authorised by Philip Kelsall Associates. Ownership of the design, plans and specifications is solely with Philip Kelsall Associates.

Site Address
9 Bishops Meadow
Middleton
Rochdale M24 5JJ

Project
Change of use to Class C2

Scale : 1:50 1:500 1:1250 @ A1

Drawing No. BM_09_01

Drawing Title :
Location, Site, Floor Plans
& Elevations



47 Rockside Mow Cop ST7 4PG
Email phil@philipkelsall.co.uk