


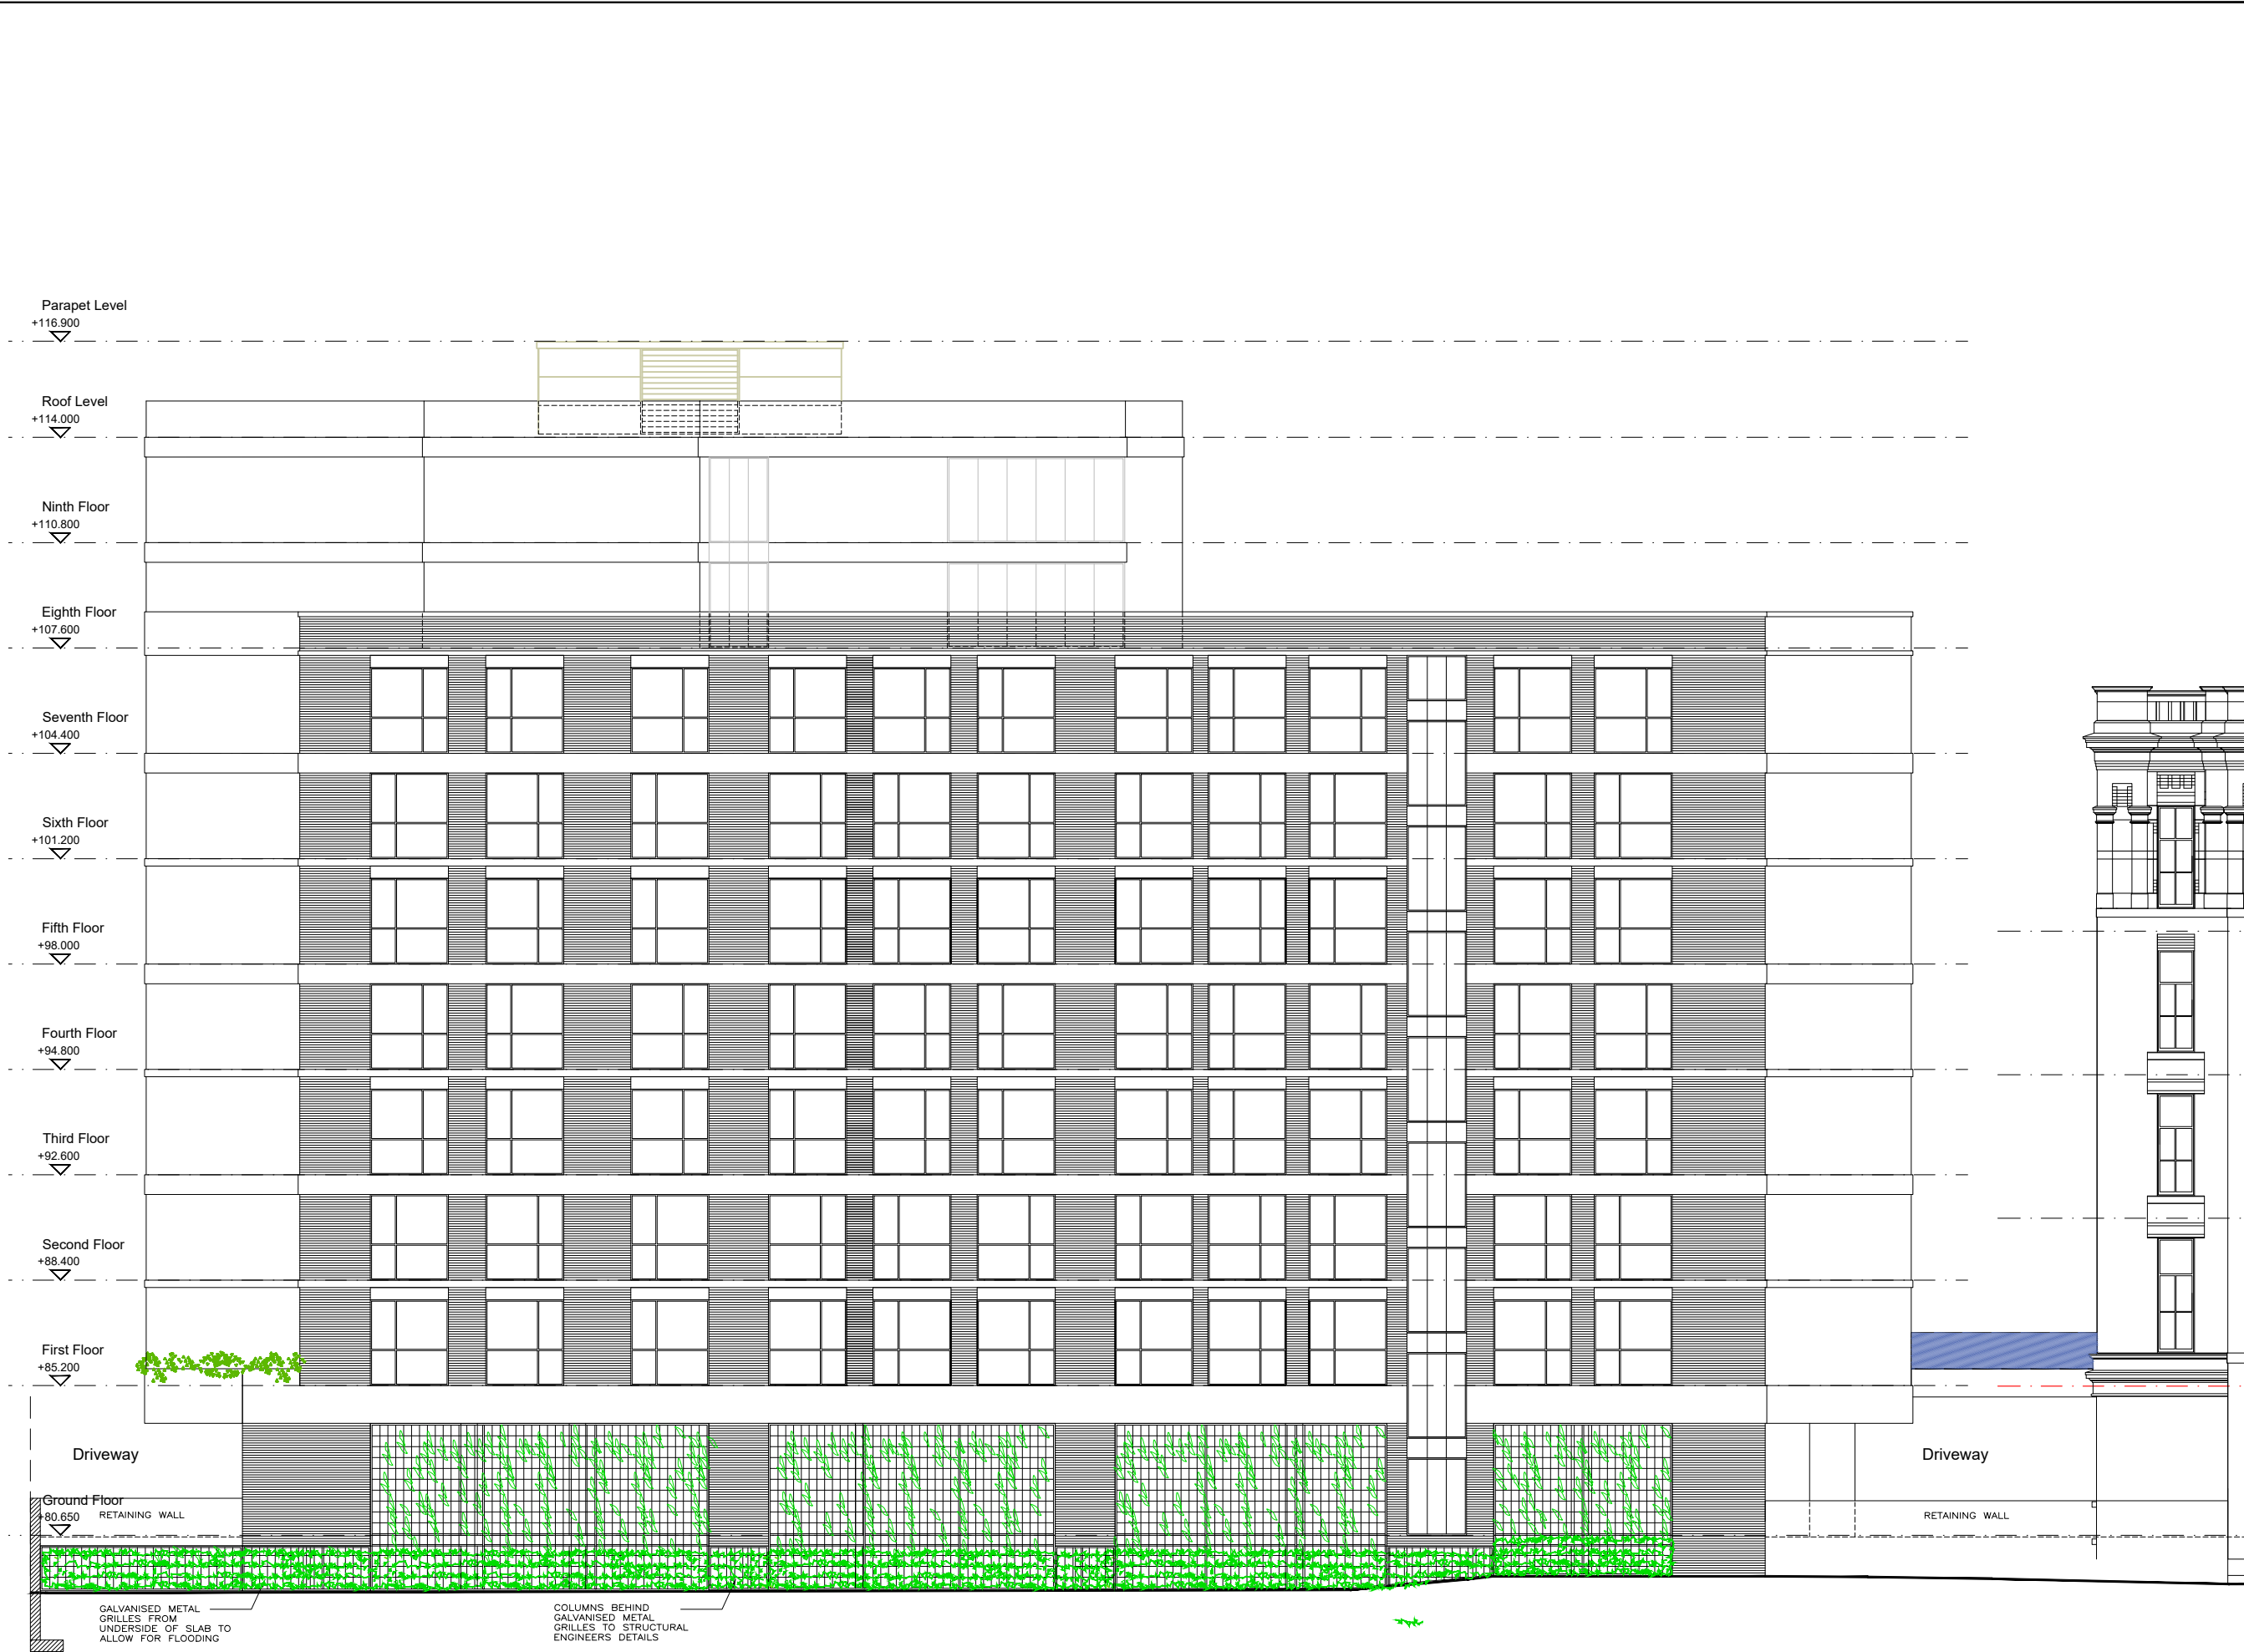

- Notes :
- Dimensions are to be checked on site before fabrication and construction
  - Any discrepancies are to be immediately notified to the architects
  - Structural measurements are to be taken from the structural engineers drawings
  - Do not scale
  - Copyright reserved by GMA

- NOTES
- MAIN FACADE TO BE FACE BRICK CAVITY WALL CONSTRUCTION WITH CONCRETE BLOCK INNER WALL CONSTRUCTION
  - TOP FLOOR LEVEL TO BE METSEC EXTERNAL WALL CONSTRUCTION WITH VENTILATED RAINSCREEN SYSTEM WITH COPPER COLOURED CLADDING
  - BUILDING FRAME TO BE REINFORCED CONCRETE BLADE COLUMNS AND FLAT SLABS
  - MAIN STAIRCASE FACADE TO BE POWDER COATED METAL CURTAIN WALL SYSTEM TO 2 HOURS FIRE RATING
  - BALCONIES TO BE STEEL FRAMED WITH FIRE RATED COMPOSITE DECKING BOARDS AND FRAMELESS GLASS BALUSTRADES
  - WINDOWS TO BE POWDER COATED ALUMINIUM FRAME SYSTEM WITH DOUBLE GLAZED WINDOW UNITS AND ACOUSTIC RATED VENTILATED PANEL.
  - ACCESSIBLE PODIUM AND ROOF TERRACES TO COMPRISE OF HARD PAVING STONE SURFACES, STAINED TIMBER PERGOLAS, ARTIFICIAL GRASS AND LEAD COLOURED PLANTERS.
  - MAIN ROOFS TO BE GREEN ROOFS COVERED WITH SEDUM PLANTING AND PHOTOVOLTAIC PANELS.
  - FLOOR ZONING SCREENING TO BELOW SLAB LEVEL AND CARPARK LEVEL TO BE GALVANISED MESH PANELS AND FRAMING WITH TRELLIS STYLE PLANTING GROWING OUT OF SHRUB PERIMETER PLANTING TO OPEN SIDE

REV DESCRIPTION DATE

DRAWING ISSUE STATUS

PLANNING

**GMA ARCHITECTURE**  
Architects and Designers

UK House 82 Heath Road Twickenham TW1 4BA  
Telephone 020 8891 5959 Fax 020 8607 9933  
Email enquiries@gmaarchitecture.co.uk

Client  
KAM LEI FONG LTD

Project **Warwick Mill**  
Middleton  
Manchester

Drawing  
**THE LOOM**  
SOUTH ELEVATION

| Scale    | Date    | Drawn | IL |
|----------|---------|-------|----|
| 1:100@A1 | Sept 23 | MD    | IL |

| Type | Client | TL-PA 302 |
|------|--------|-----------|
| 01   | 277-02 |           |

SOUTH ELEVATION

