

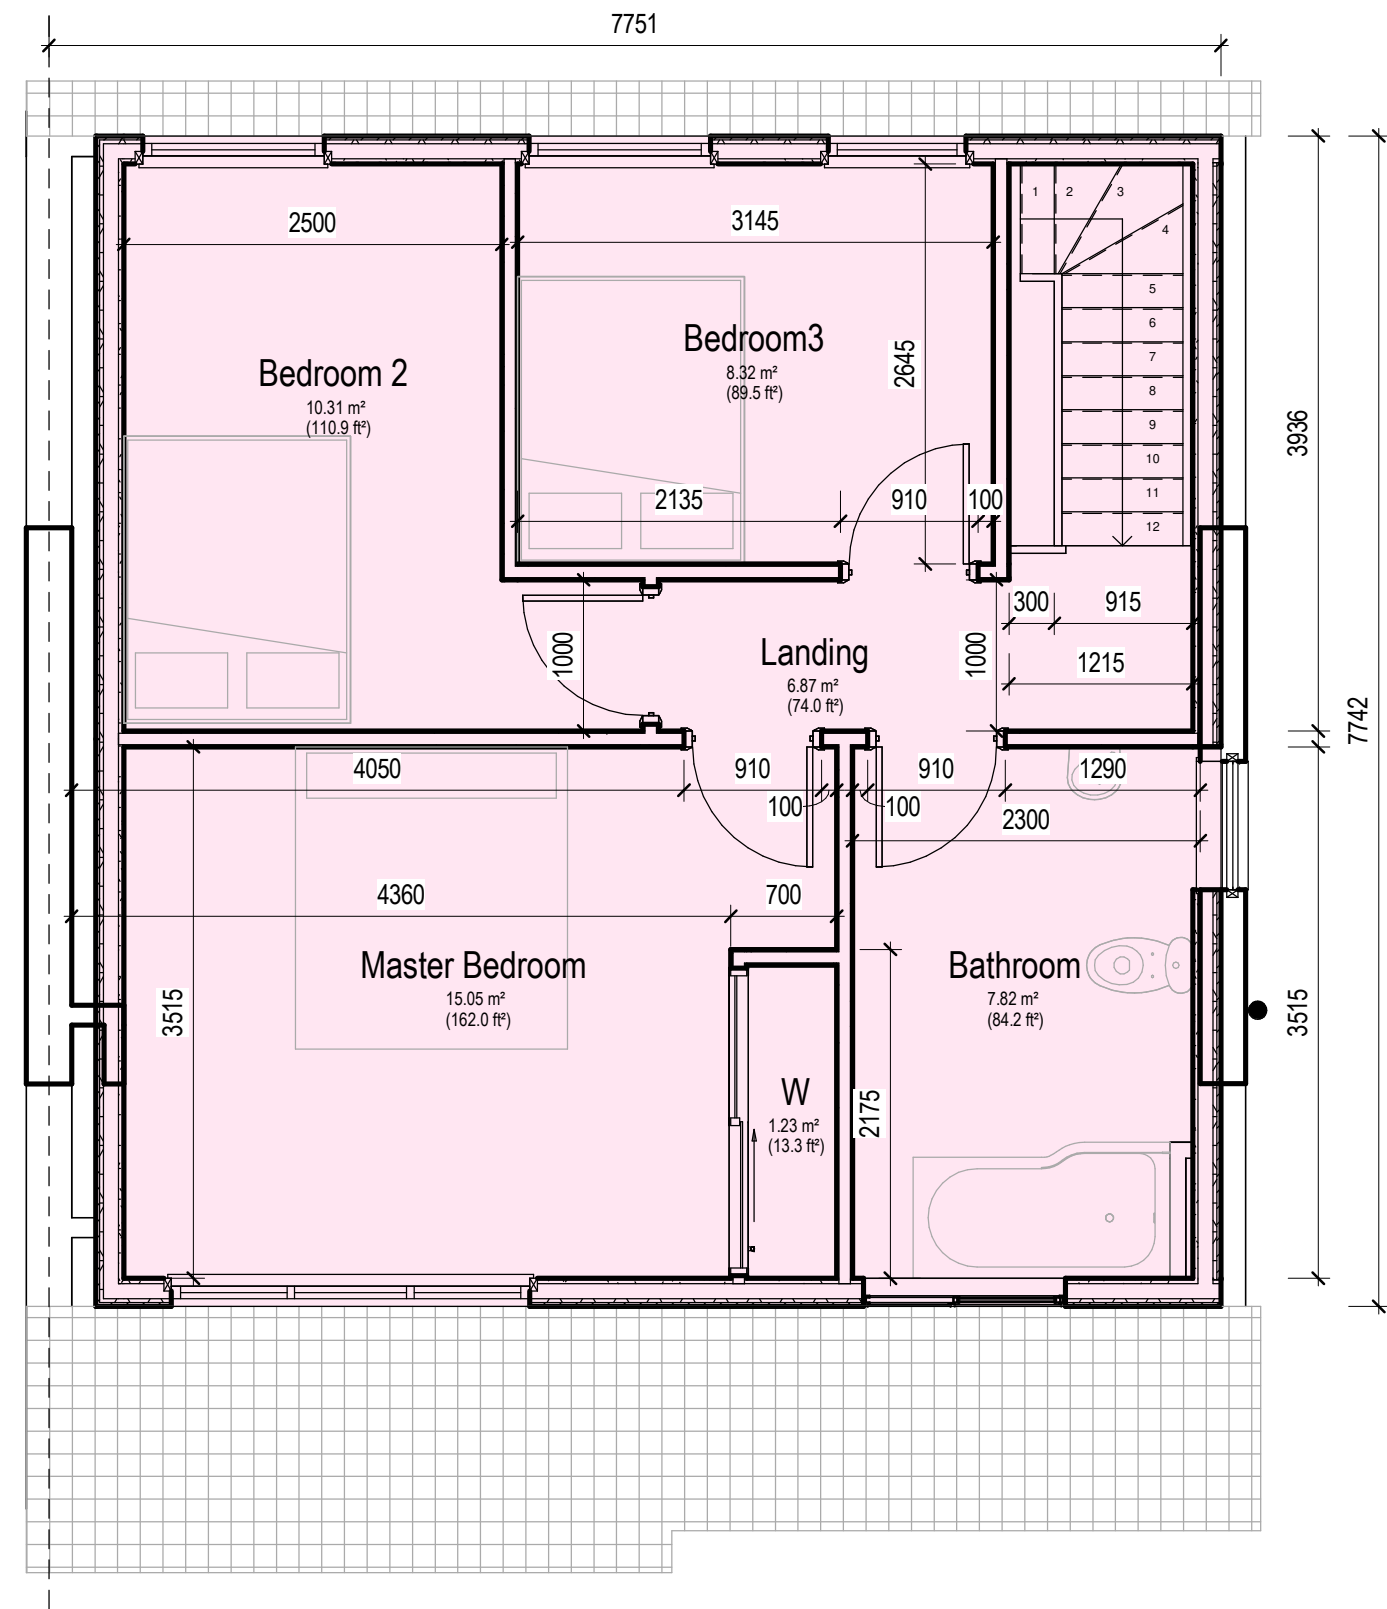


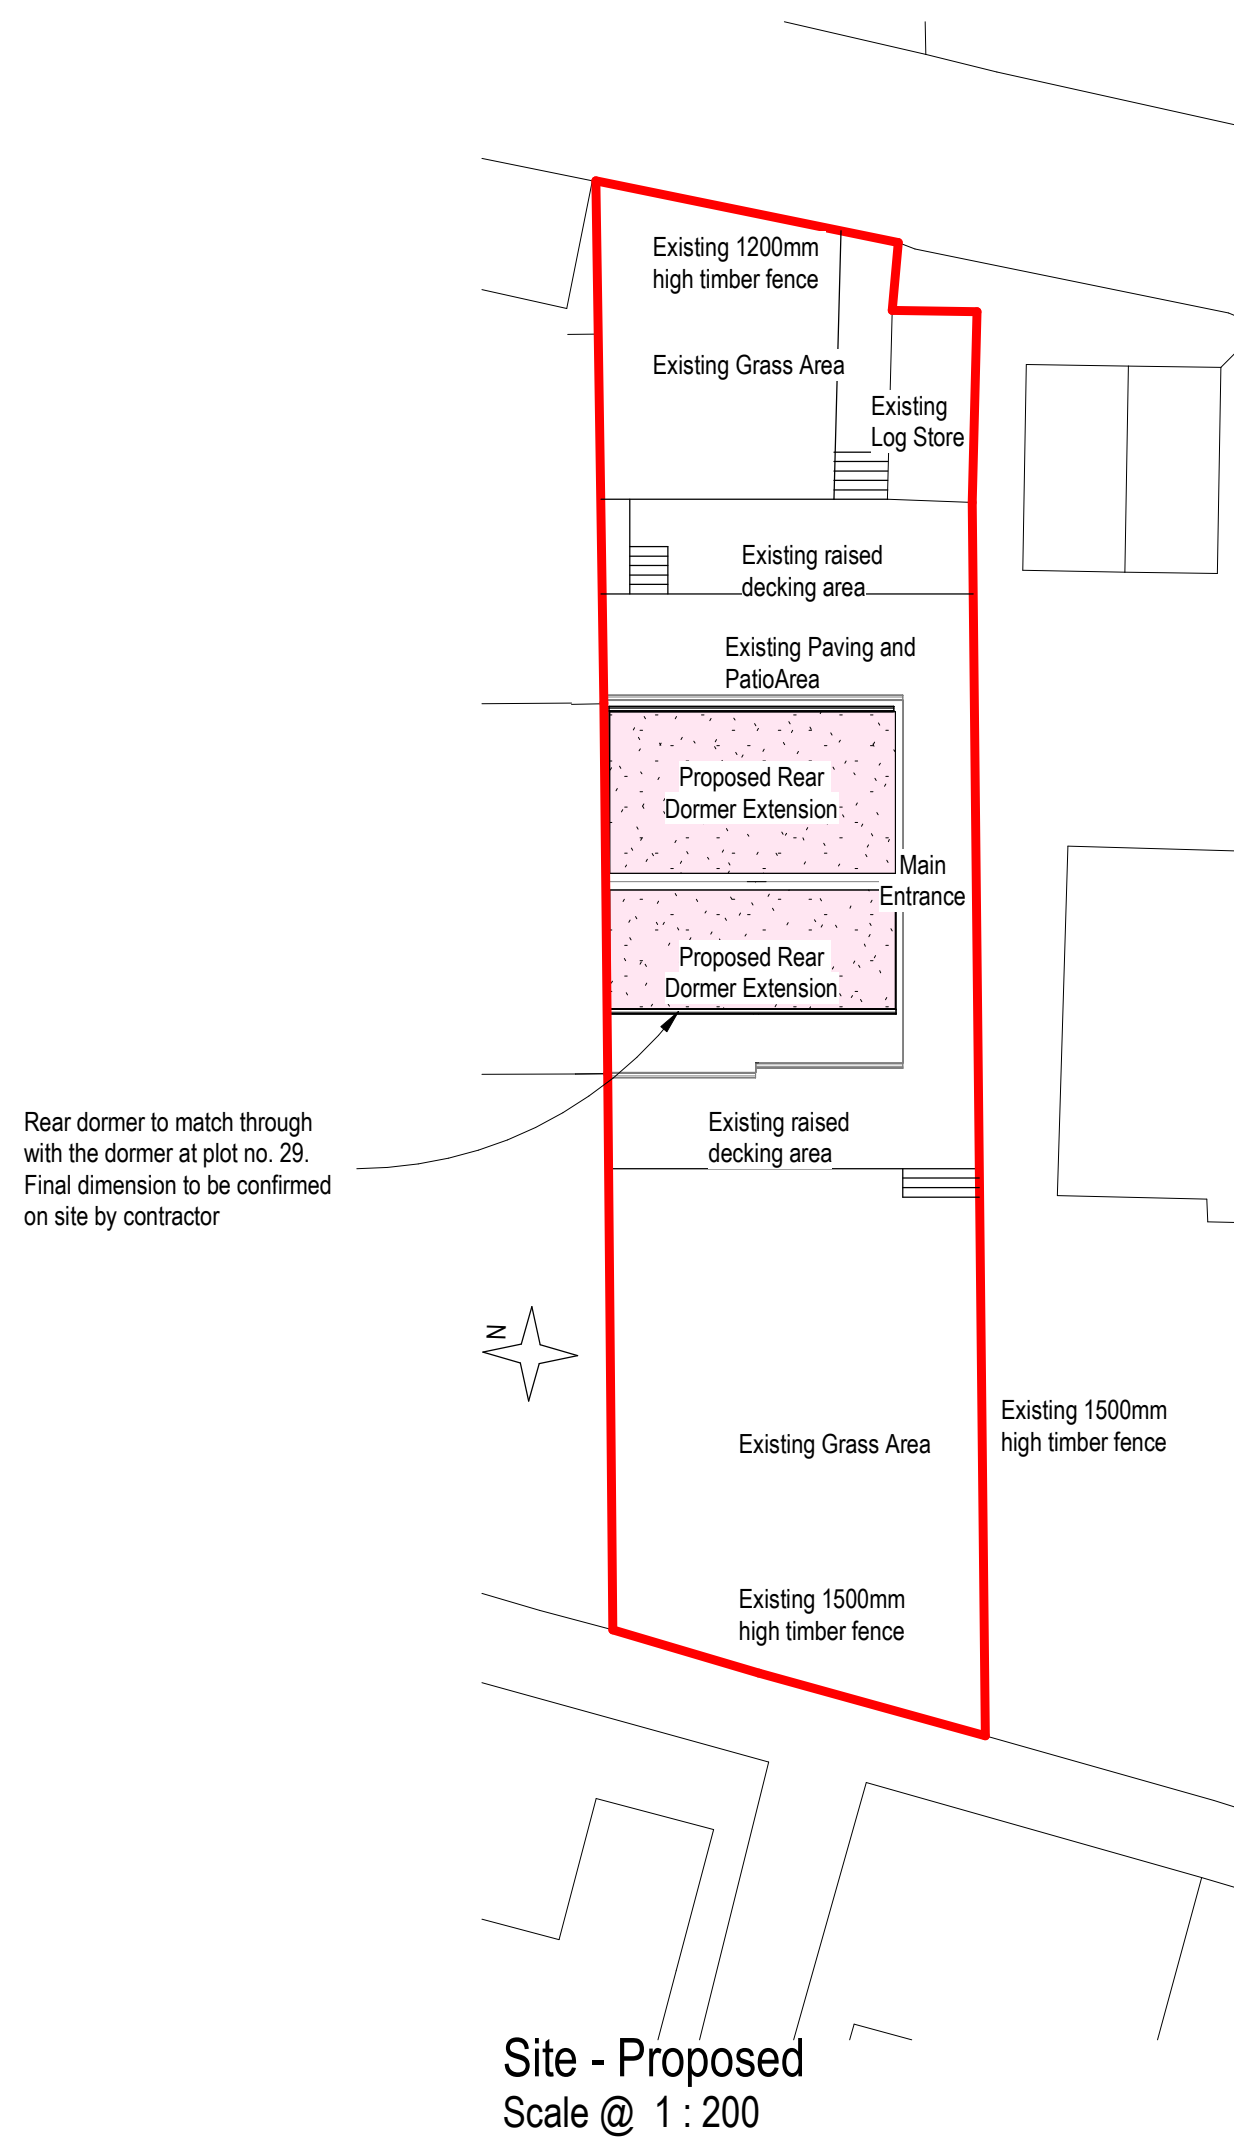

Proposed First Floor Plan Sketch
Scale @ 1 : 50

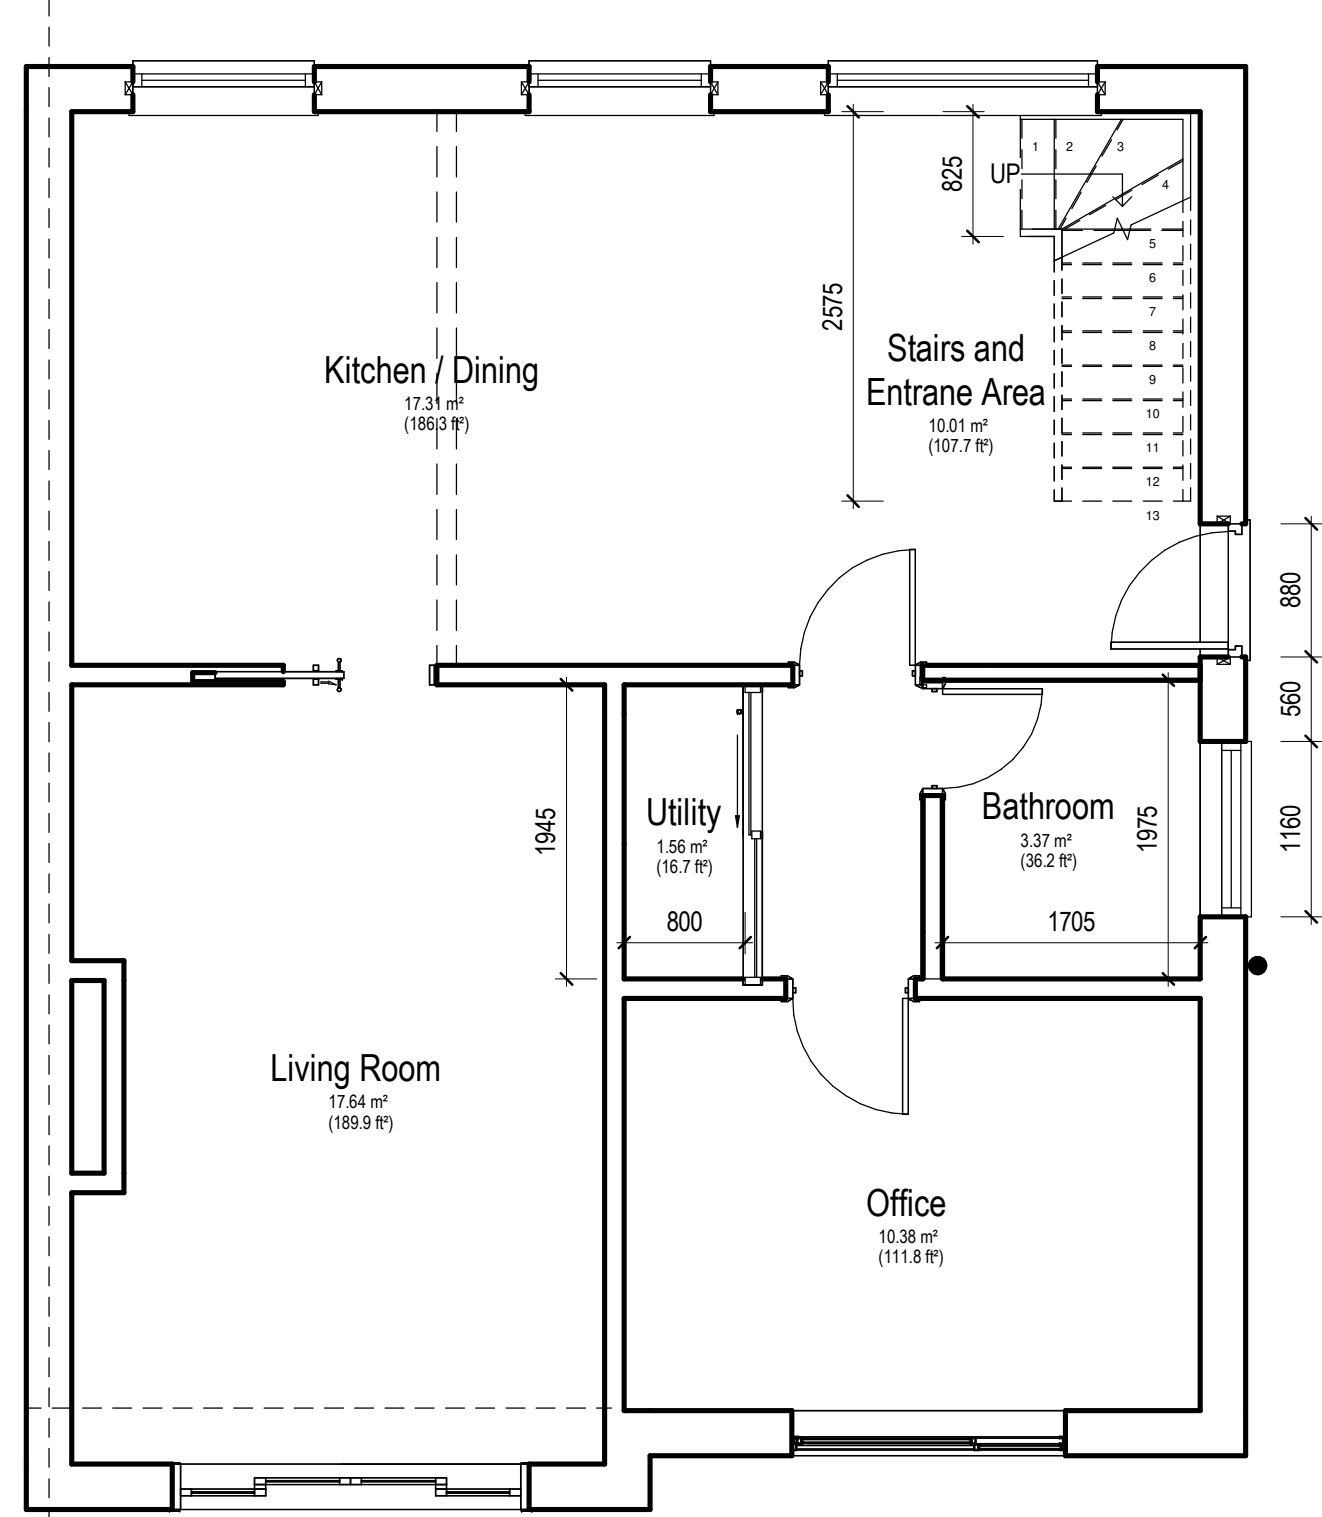

Proposed Ground Floor Plan Sketch
Scale @ 1 : 50

ALL STEEL WORK SIZES AND DESIGN TO BE CONFIRM BY ENGINEER BEFORE COMMENCEMENT OF WORK

No.	Description	Date
A	Amended to suit planners comments	13.09.23

MRS AND MRS BAILEY
30 Newfield View,
Milnrow

Site Plan and Floor Plans as Proposed			
Project number	202	P-02	
Date	18/08/23		
Drawn by	SN		
Checked by	JL	Scale @ A1	As indicated