



PROPOSED / EXISTING SIDE ELEVATION
60 DERBY STREET HEYWOOD

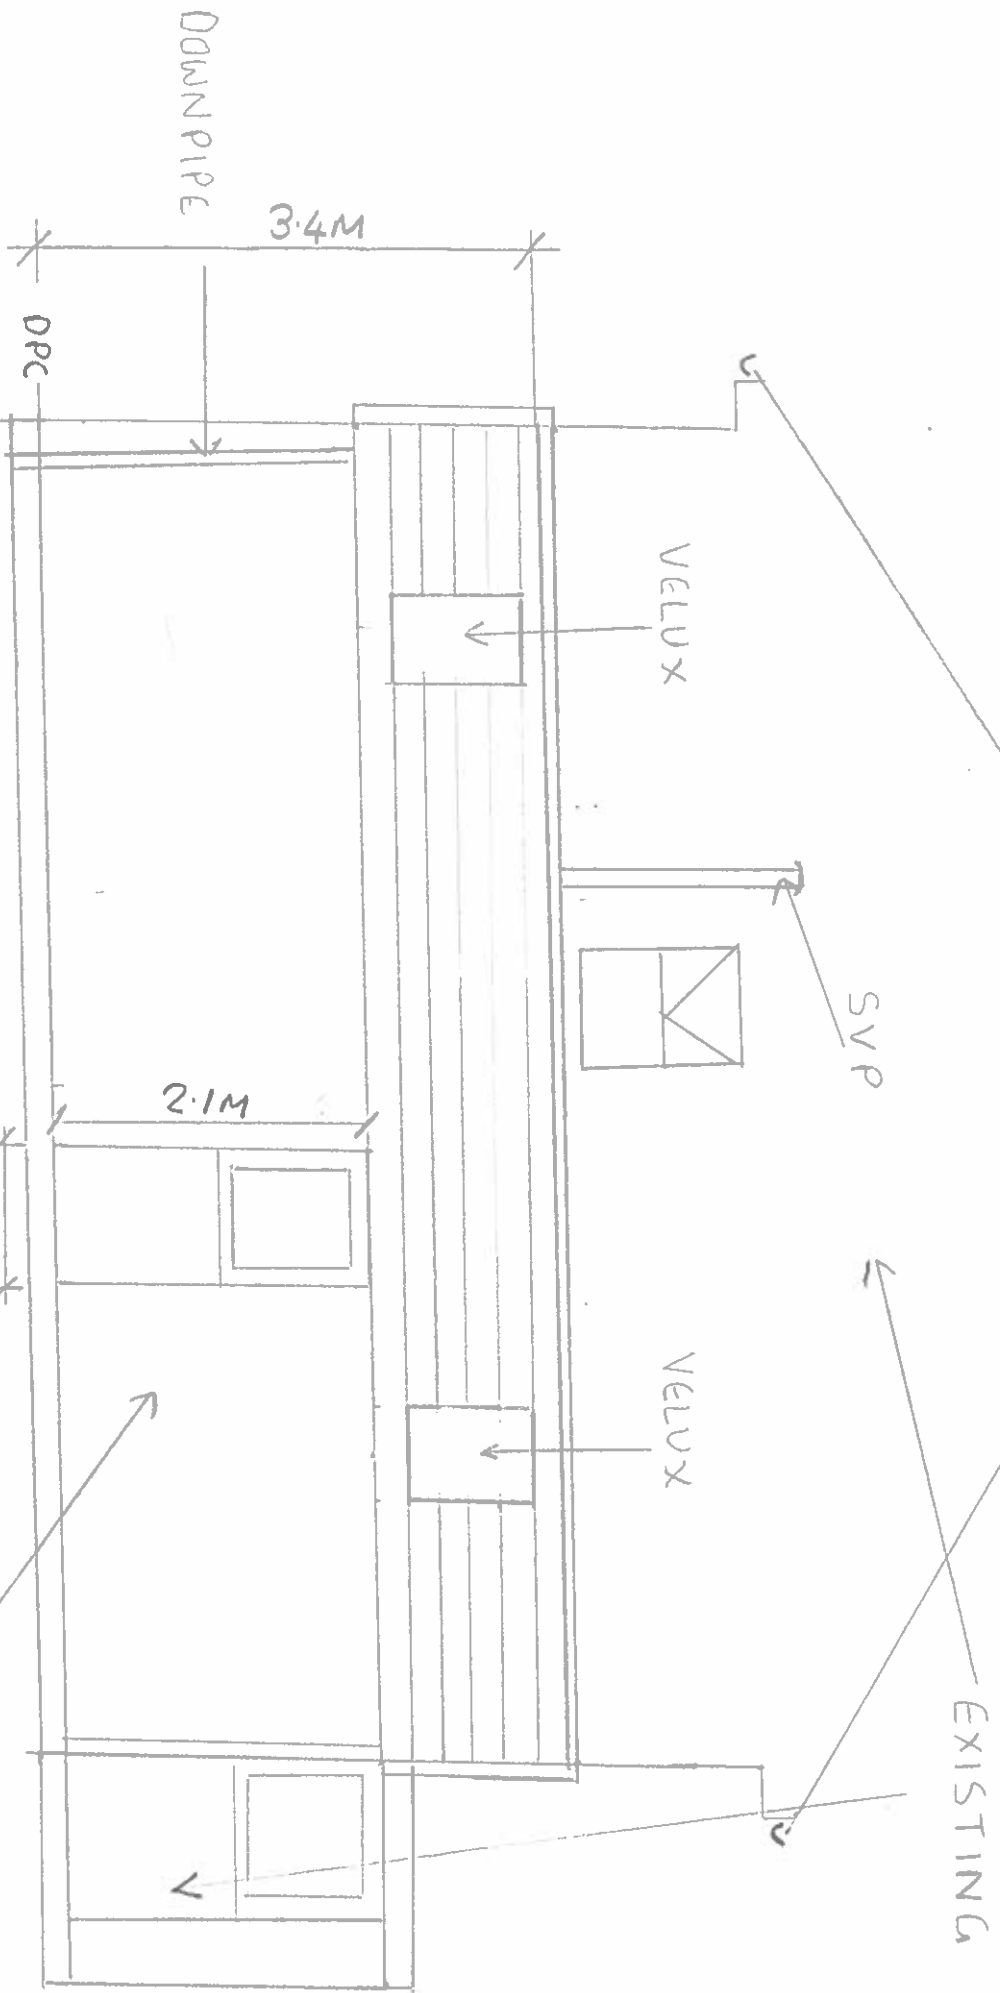


SCALE 1:50

EXISTING / PROPOSED REAR ELEVATION 60 DERBY STREET MEYWOOD

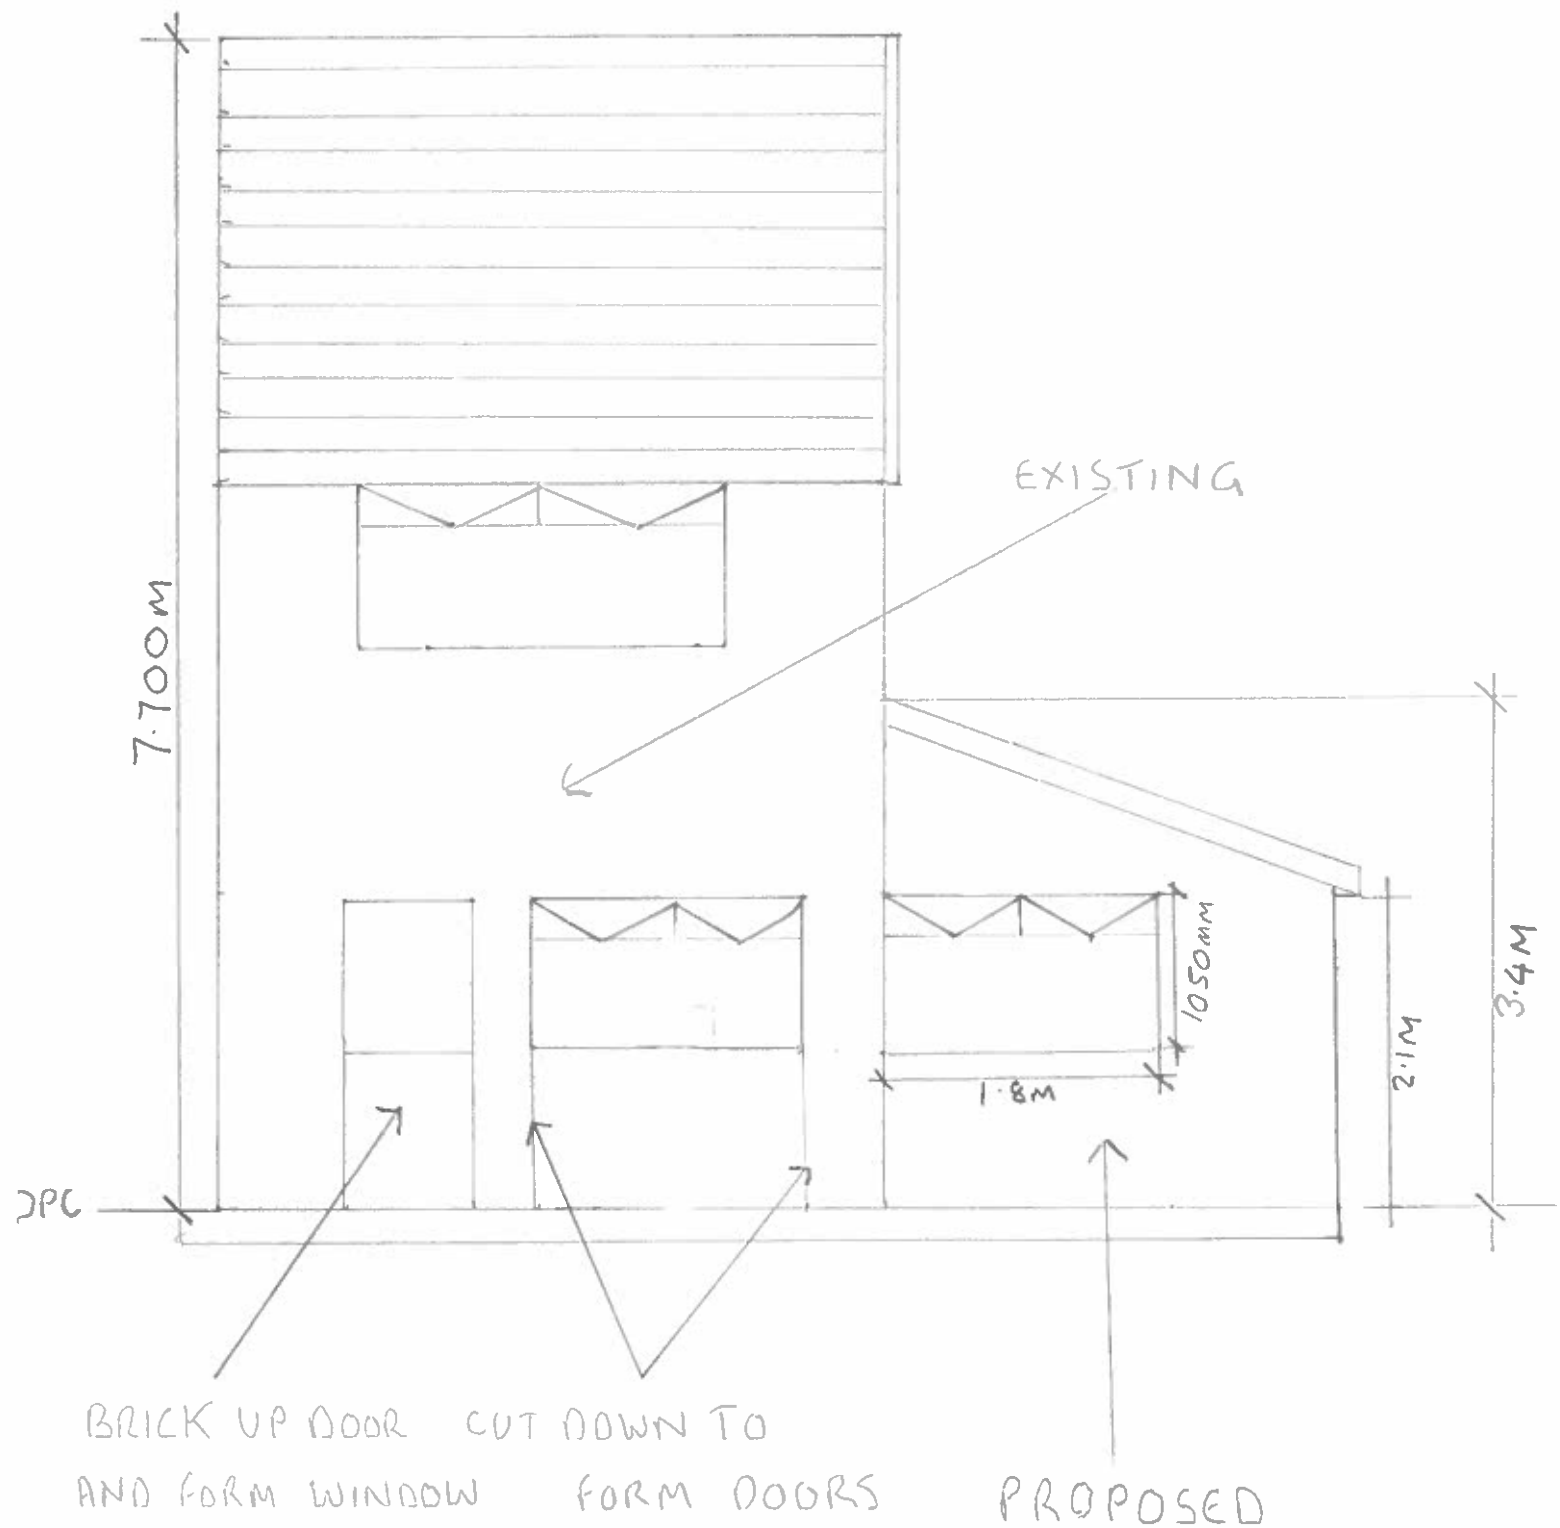

SCALE 1:50

PROPOSED / EXISTING FRONT ELEVATION 60 DERBY STREET HEYWOOD

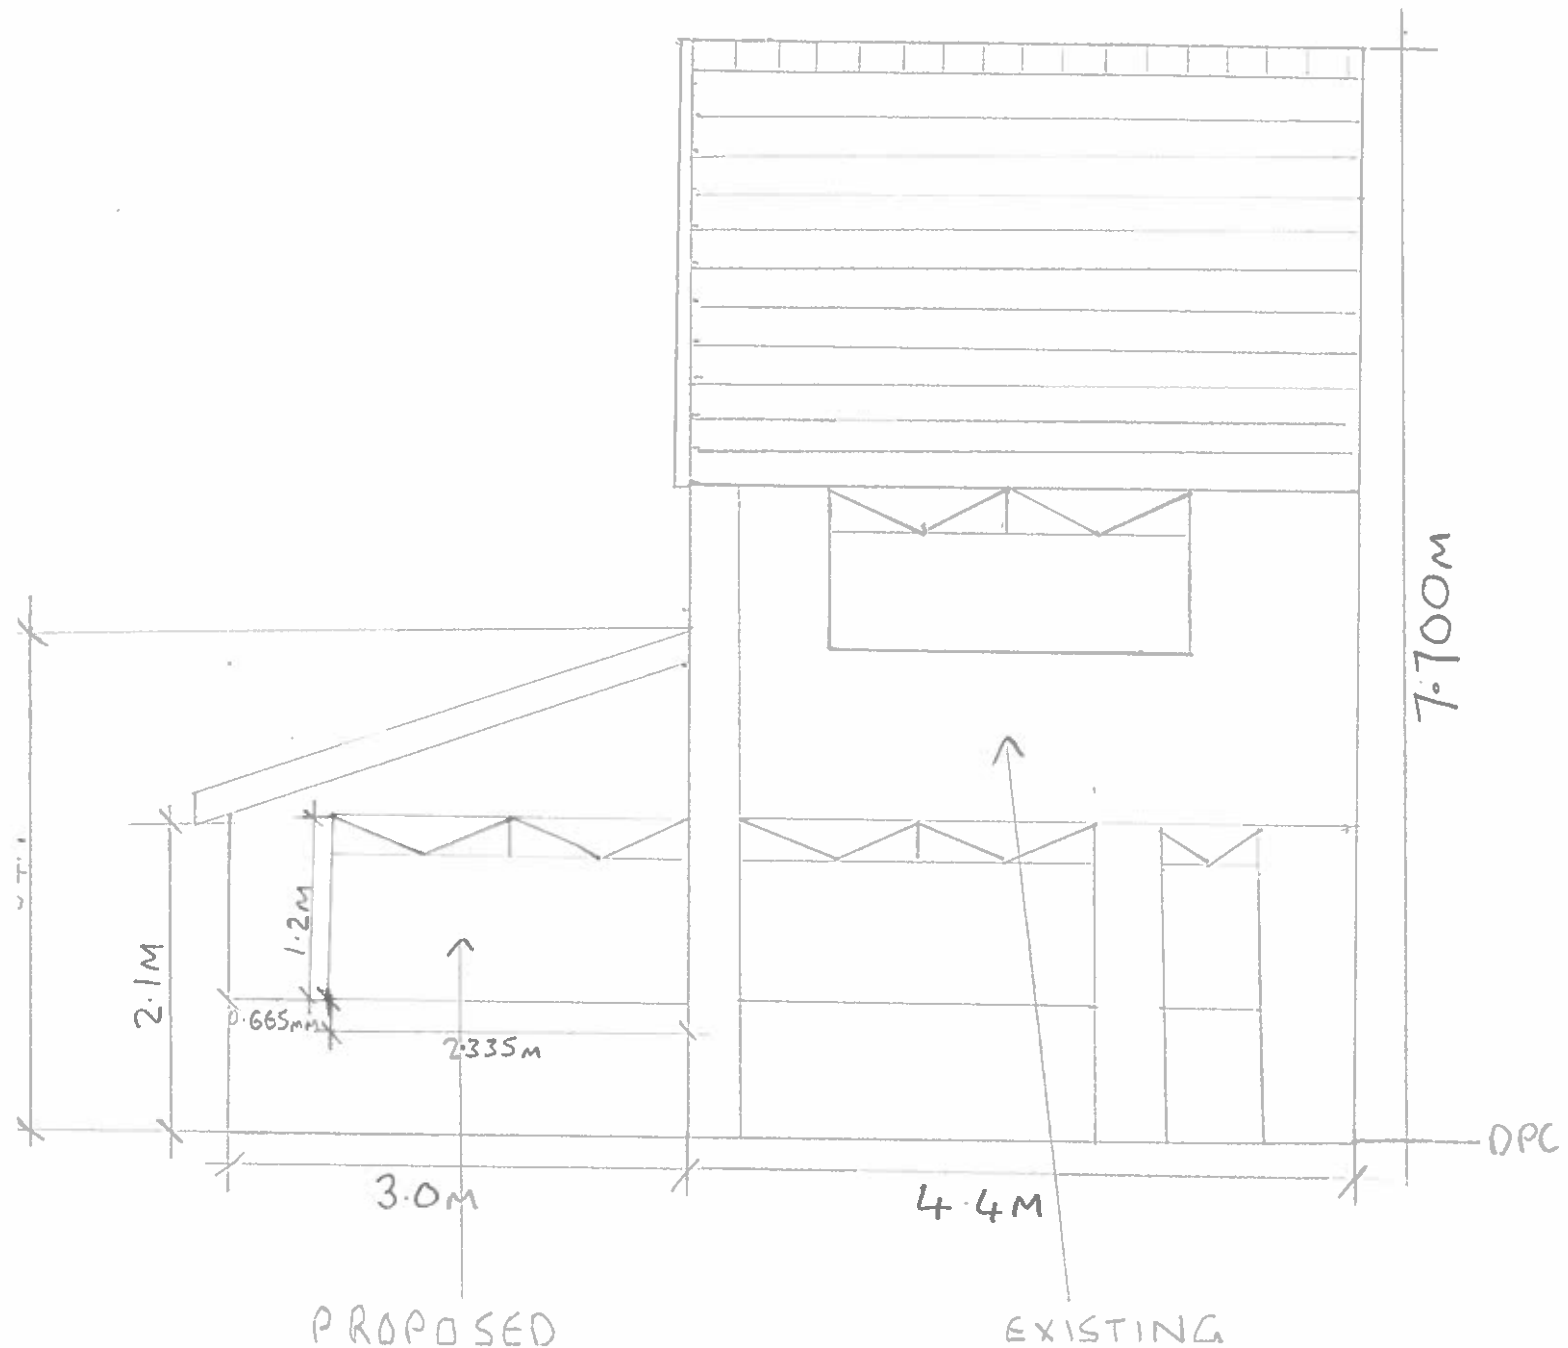

SCALE 1:50

PROPOSED / EXISTING FLOOR PLANS 60 DERBY STREET HEYWOOD

