

○ CREATIVE ARCHITECTURE LIMITED
■ THIS DRAWING IS THE SUBJECT OF COPYRIGHT WHICH VESTS IN CREATIVE ARCHITECTURE LIMITED. IT IS AN INFRINGEMENT OF COPYRIGHT TO REPRODUCE THIS DRAWING, BY WHATEVER MEANS, INCLUDING ELECTRONIC, WITHOUT THE EXPRESS WRITTEN CONSENT OF CREATIVE ARCHITECTURE LIMITED WHICH RESERVES ALL ITS RIGHTS
CREATIVE ARCHITECTURE LIMITED ASSERTS ITS RIGHTS TO BE IDENTIFIED AS THE AUTHOR OF THIS DESIGN
■ DRAWING NOT TO BE SCALED.
■ REPORT ERRORS & OMISSIONS TO ARCHITECT.
■ CHECK ALL DIMENSIONS ON SITE
■ DRAWING TO BE READ IN CONJUNCTION WITH THE HEALTH AND SAFETY PLAN AND ALL RELEVANT RISK ASSESSMENTS




Front Elevation
1 : 100




Rear Elevation
1 : 100



Right Elevation
1 : 100

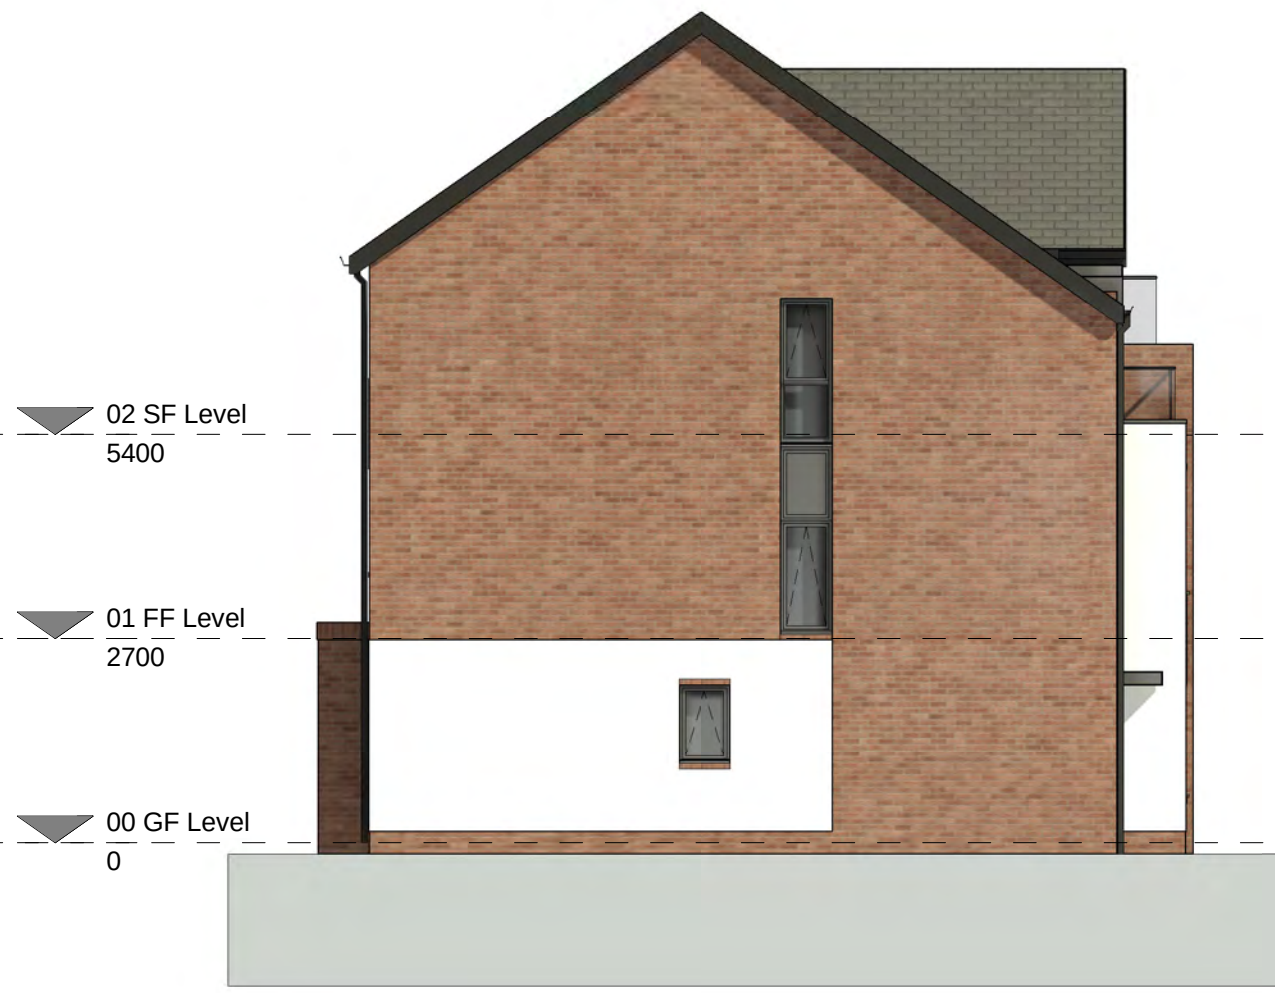

Left Elevation
1 : 100

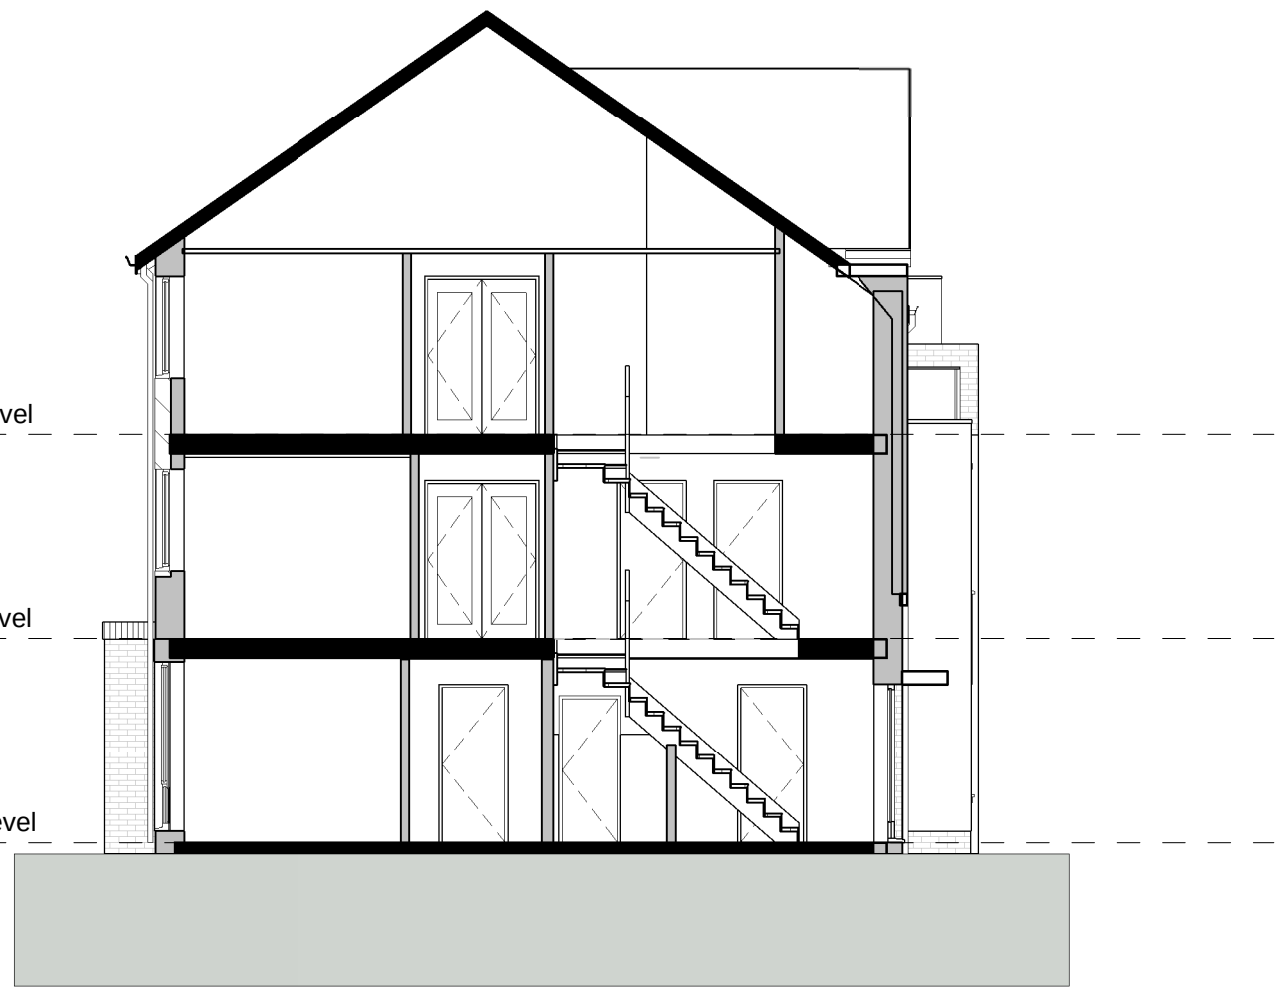

Section 1
1 : 100



3D View 1

REV.	DATE	DRN.			CHKD.
PROJECT Tower Street, Heywood					
CLIENT Klash Properties Ltd					
DRAWING Proposed Elevations, Section and 3D Views - Block 1 - Plots 1-6					
SCALE 1 : 100	SHEET SIZE @ A1	DRAWN AH	CHECKED CA	DATE 07.09.23	
CREATIVE ARCHITECTURE A: 1 The Long Stables, Rochdale Rd, Denshaw, OL3 5UE T: 07788 200 255 E: adam@creativearchitectureltd.co.uk W: www.creativearchitectureltd.co.uk					
JOB No 23-033	DRAWING No 1006			REVISION	
STATUS Planning					

