



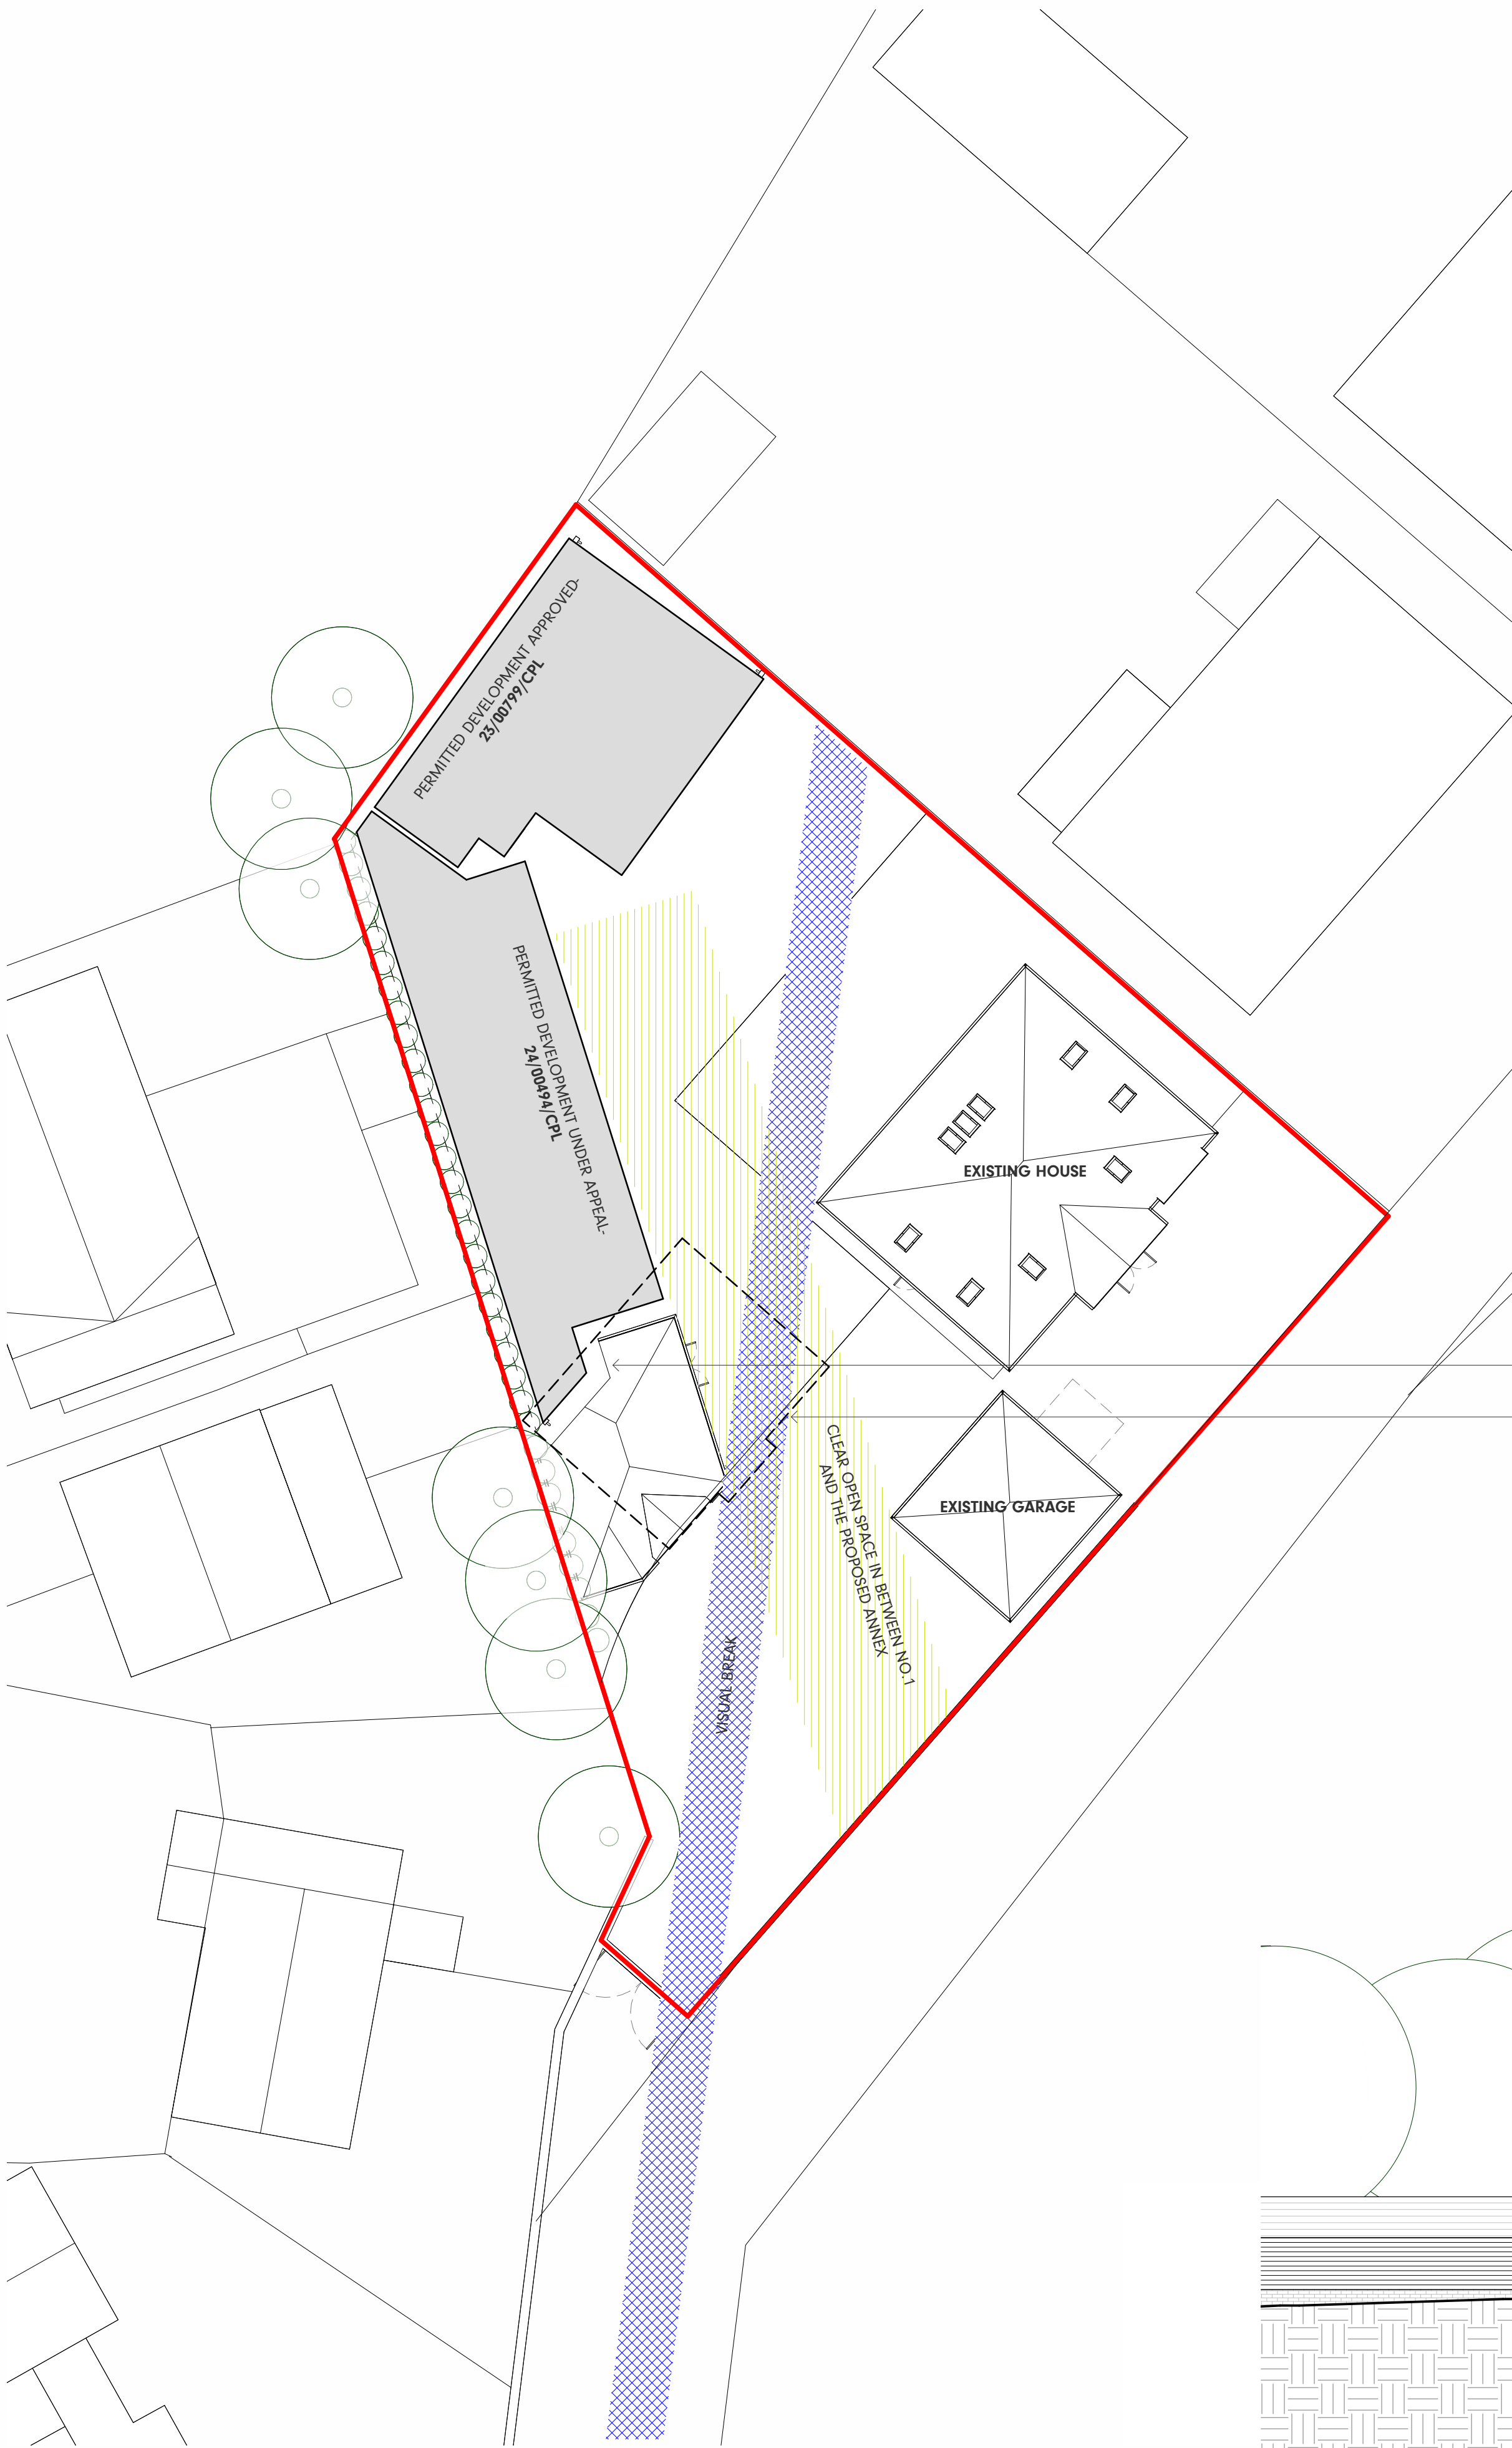

Comparison Site Plan (Proposed Annex with Dismmised Appeal)


1 : 200

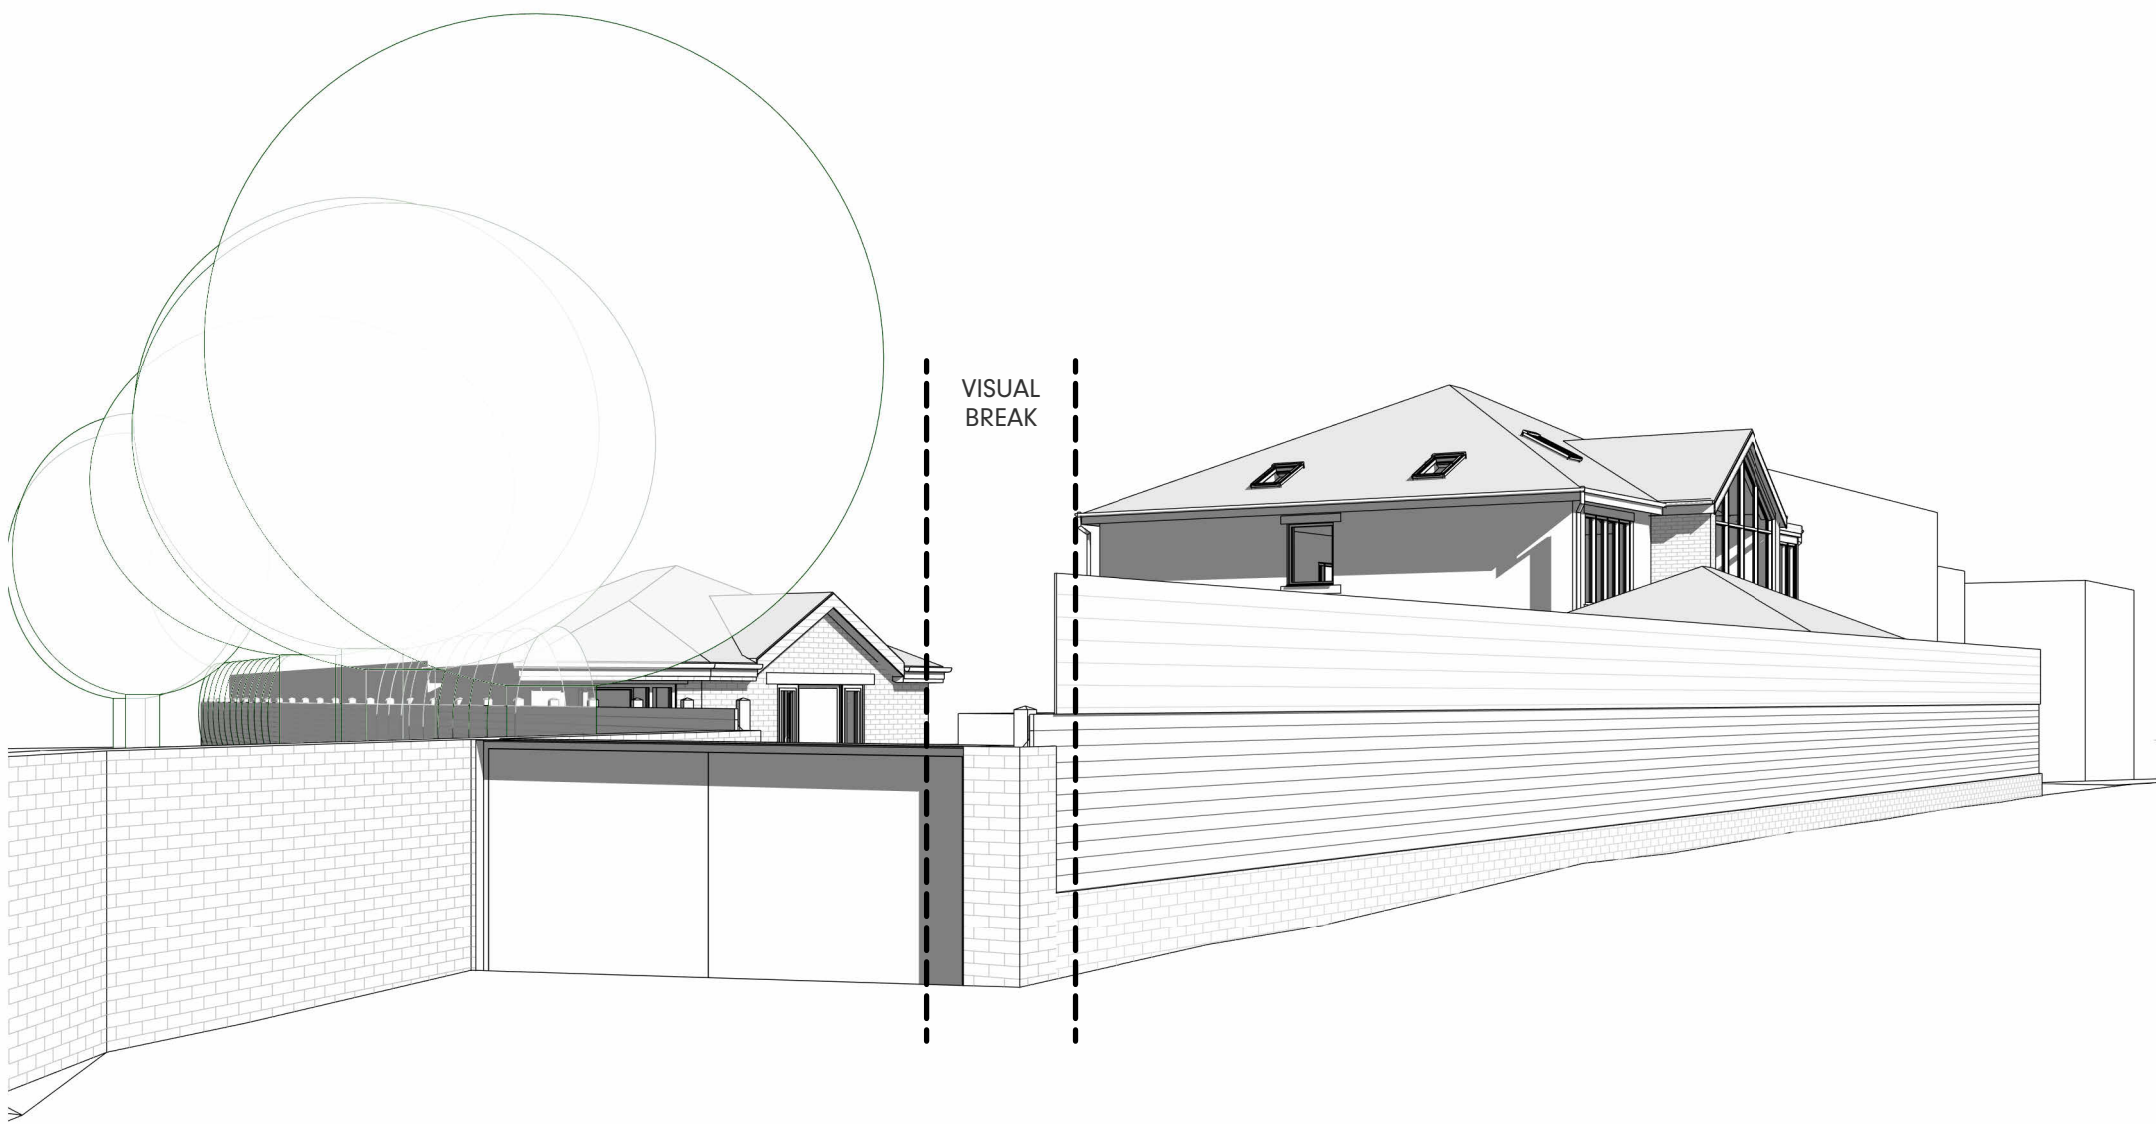

3D View (Proposed Annex)



3D View (Dismissed Annex)

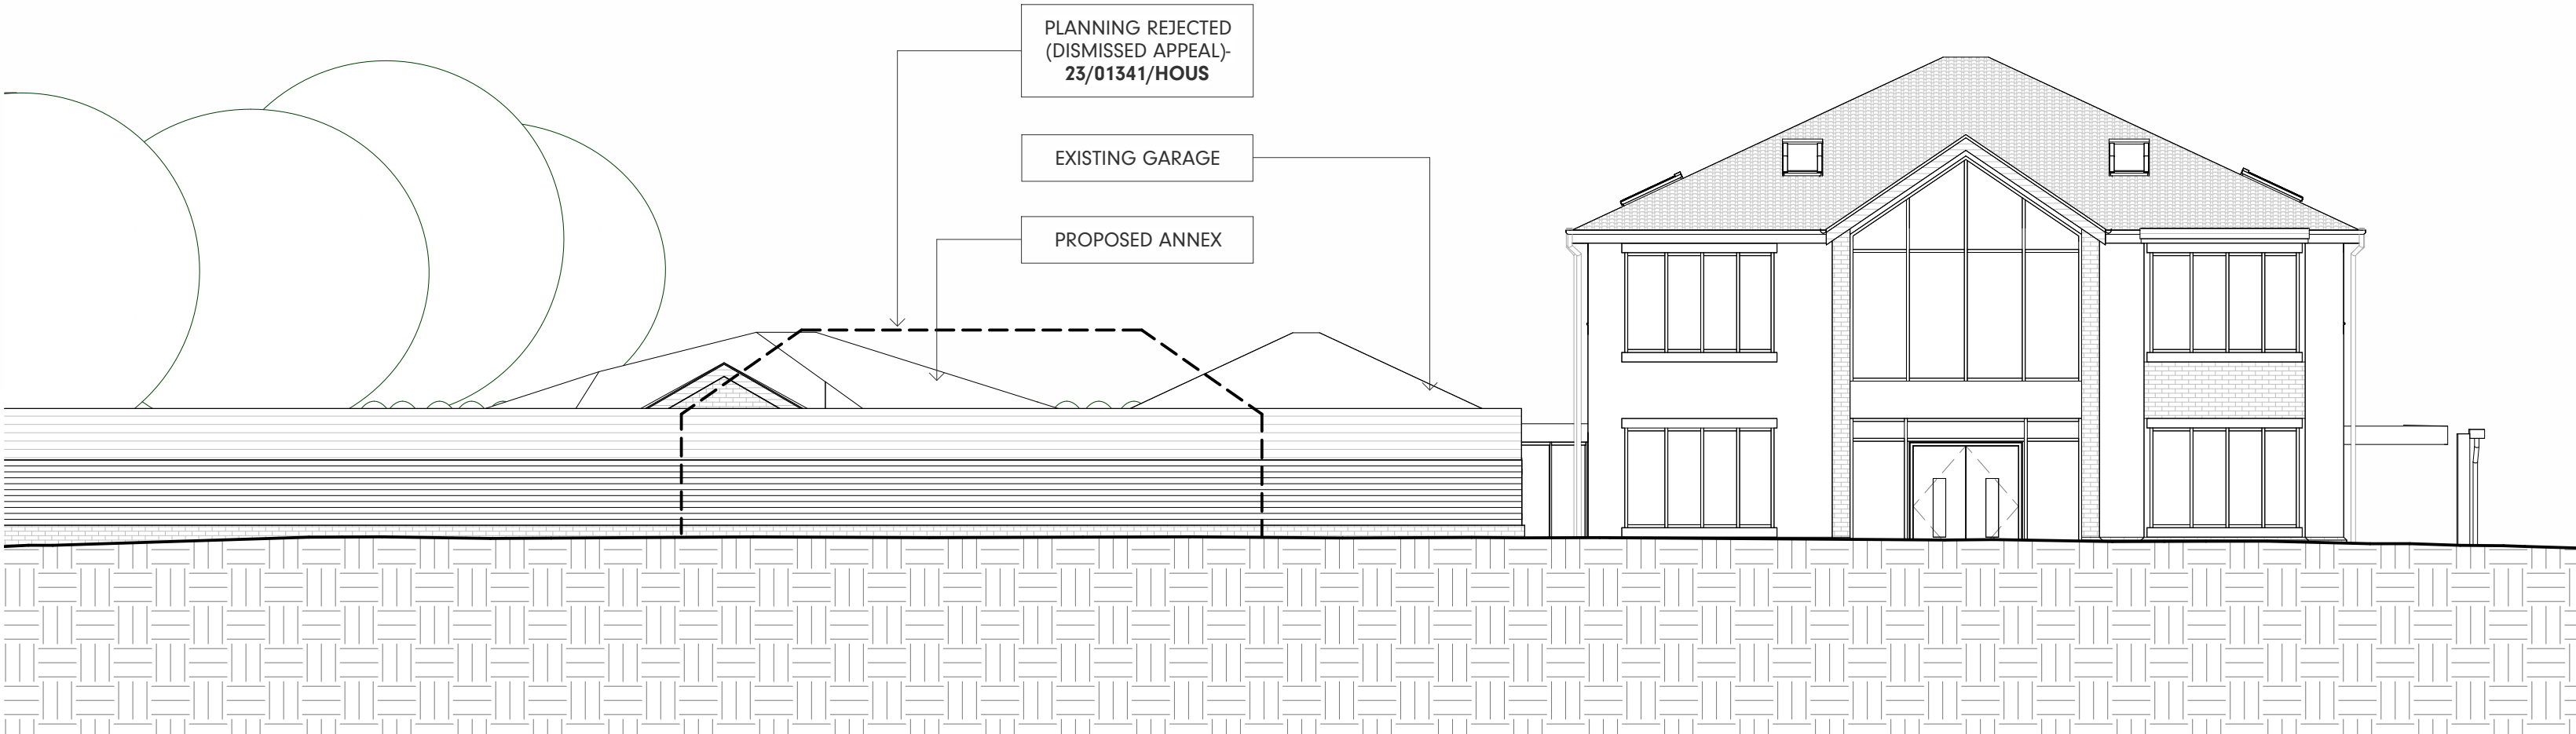

Comparison Street View (Proposed Annex with Dismmised Appeal)

1 : 100

Status: PLANNING			
Ref	Hazard Identification		Date
P1	ANNEX PLANNING - REV D	AU	09.04.2025
Ref	Revision	By	Date

This drawing is © Architecture Unknown Limited and is not to be copied, reproduced or re-distributed either in whole or in part without the prior written permission of the originator.

The originator shall have no responsibility for any liability, loss, cost, damage or expense arising from or relating to any use of this document other than for its intended purpose on this project.

This drawing shall be read in conjunction with all other relevant drawings, specifications and associated documentation. Any discrepancies, errors or omissions are to be reported to the originator before proceeding with work.

All dimensions are to be checked on site by the contractor prior to proceeding with any work.



The Royal Mills, M4 SBA,
Manchester
architectureunknown.co.uk
info@architectureunknown.co.uk
0789 401 2780

Sheet: COMPARISON DRAWING (PROPOSED ANNEX AND DISMISSED APPEAL)		
Client: MARCEL DUFFY		
Project: 1 RAMSDEN HOUSE, M24 1ZB		
Drawn by: PS	Date: FEB 2025	Size: A1
Checked by: DK	Date: FEB 2025	
Scale: As indicated	Drawing no: 22.128.601	Rev: P1