


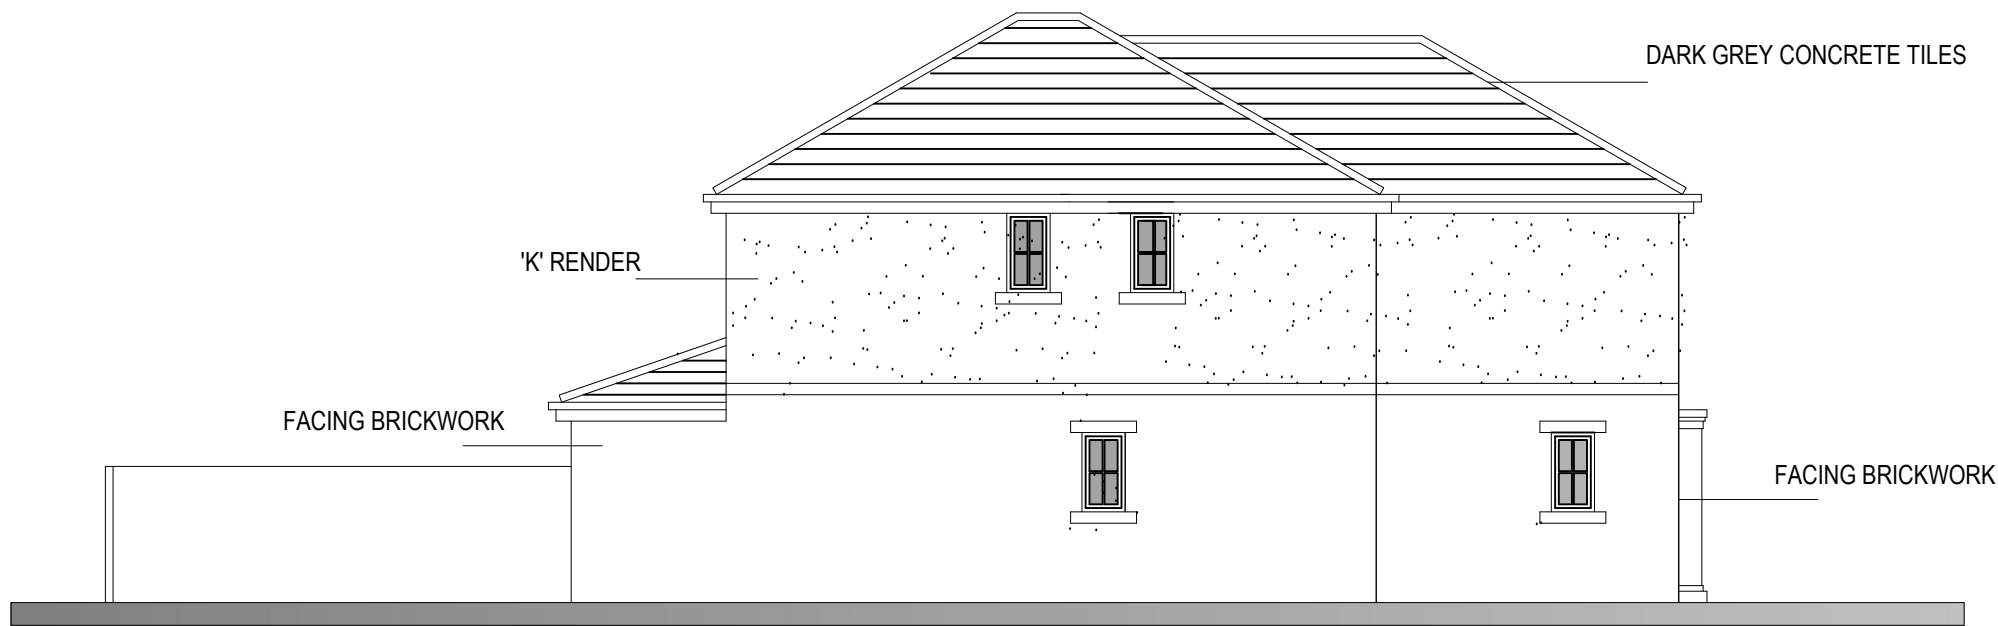

PROPOSED SIDE ELEVATION




PROPOSED SIDE ELEVATION



PROPOSED FRONT ELEVATION



PROPOSED REAR ELEVATION

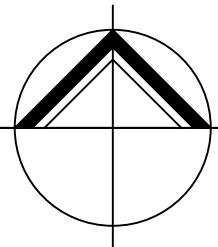

**NORTHERN
DESIGN**
(OLDHAM)
CHARTED ARCHITECTS

NORTHERN DESIGN
17 STATION LANE
GROTTON
OLDHAM
OL4 5GY
TELEPHONE : 07753 859616

CLIENT

MR & MRS F CHAUHDRY

PROJECT

PROPOSED EXTENSIONS AND
ALTERATIONS 54 NORDEN ROAD
BAMFORD

DRAWING TITLE

PROPOSED ELEVATIONS

Rev.	Notes	Date	Drawn
A	PLANNING REVISIONS	12.22	AD
B	PLANNING REVISIONS	01.23	AD

SCALE

1:100 AT A1

06.22

AD

PROJECT No.	DRAWING No.	Rev.
2239	05	B