


Note:


ALL WORK TO BE CARRIED OUT IN ACCORDANCE WITH THE CURRENT BUILDING REGULATIONS & CODES OF PRACTICE.

ALL DIMENSIONS TO BE CHECKED ON SITE. DO NOT SCALE FROM THIS DRAWING.


ALL WORKS UNDERGIVEN TO THE SATISFACTION OF BUILDING CONTROL INSPECTORS.

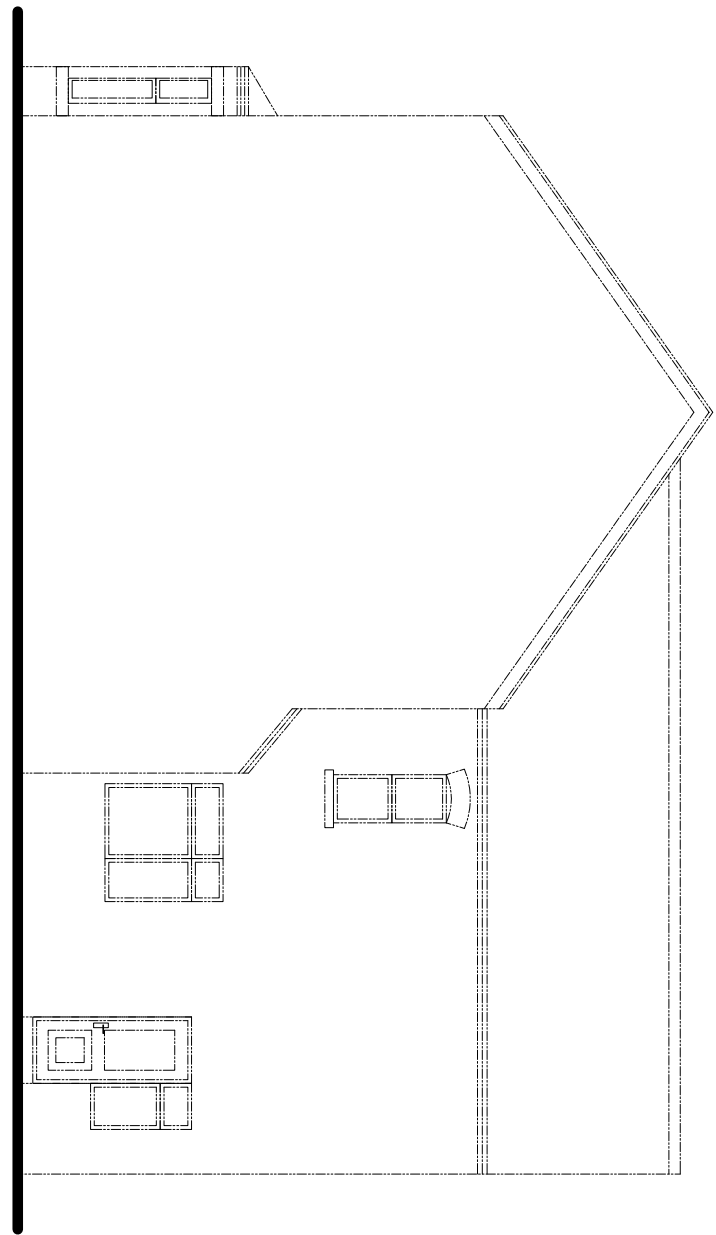


EXISTING SIDE ELEVATION

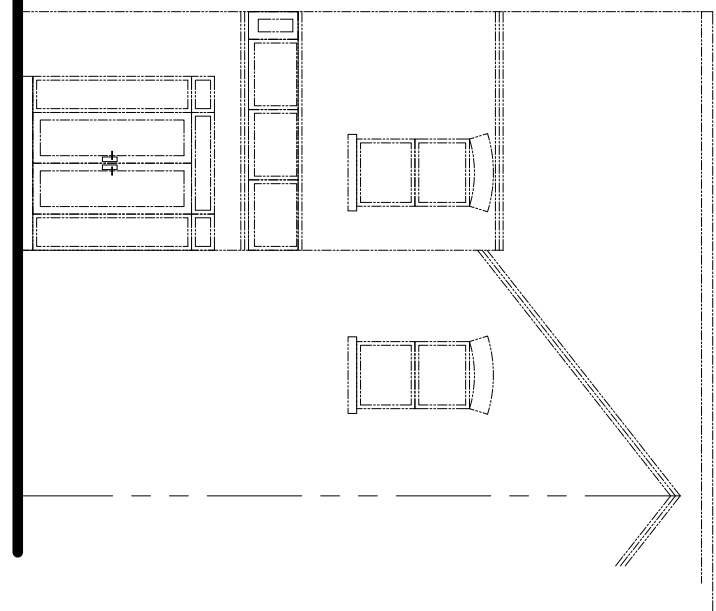


EXISTING REAR ELEVATION

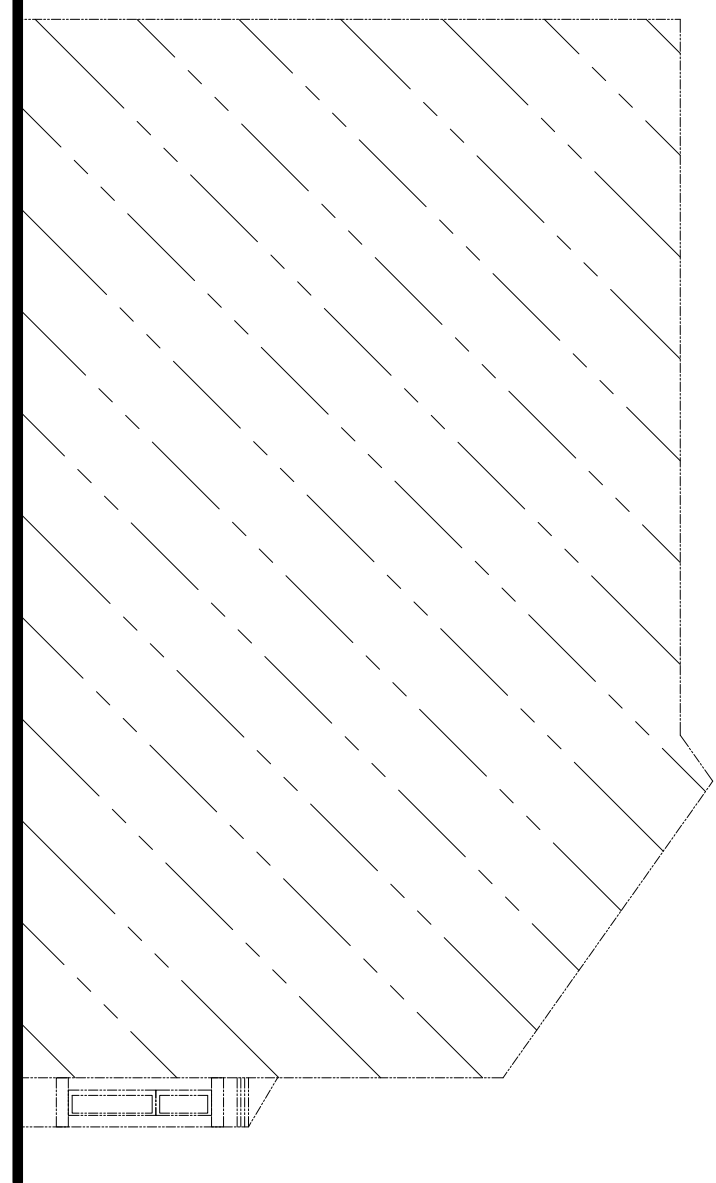


NEIGHBOURS SIDE
EXISTING SIDE ELEVATION

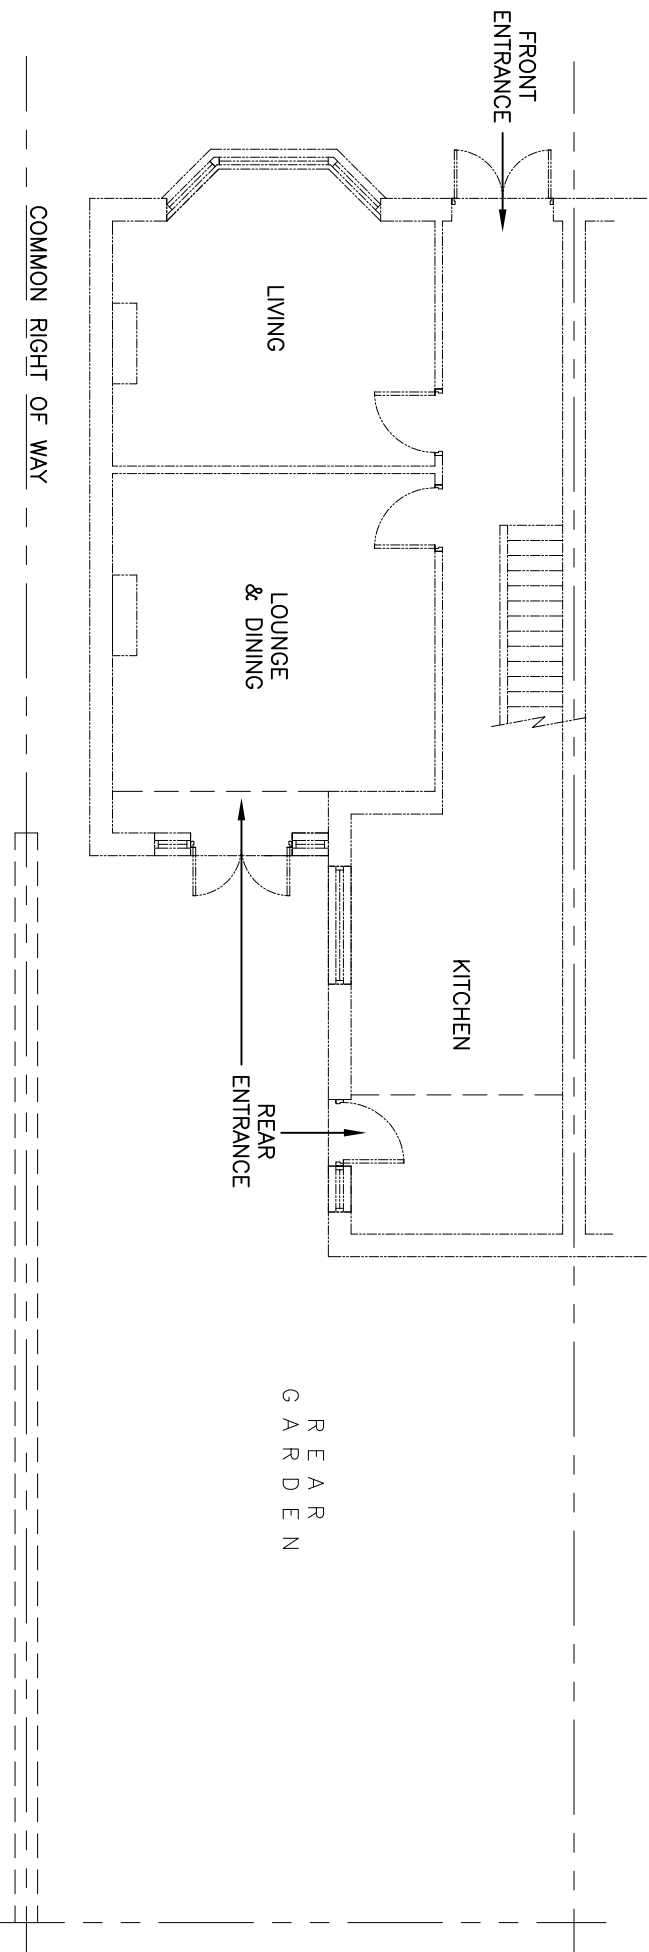


EXISTING GROUND FLOOR PLAN

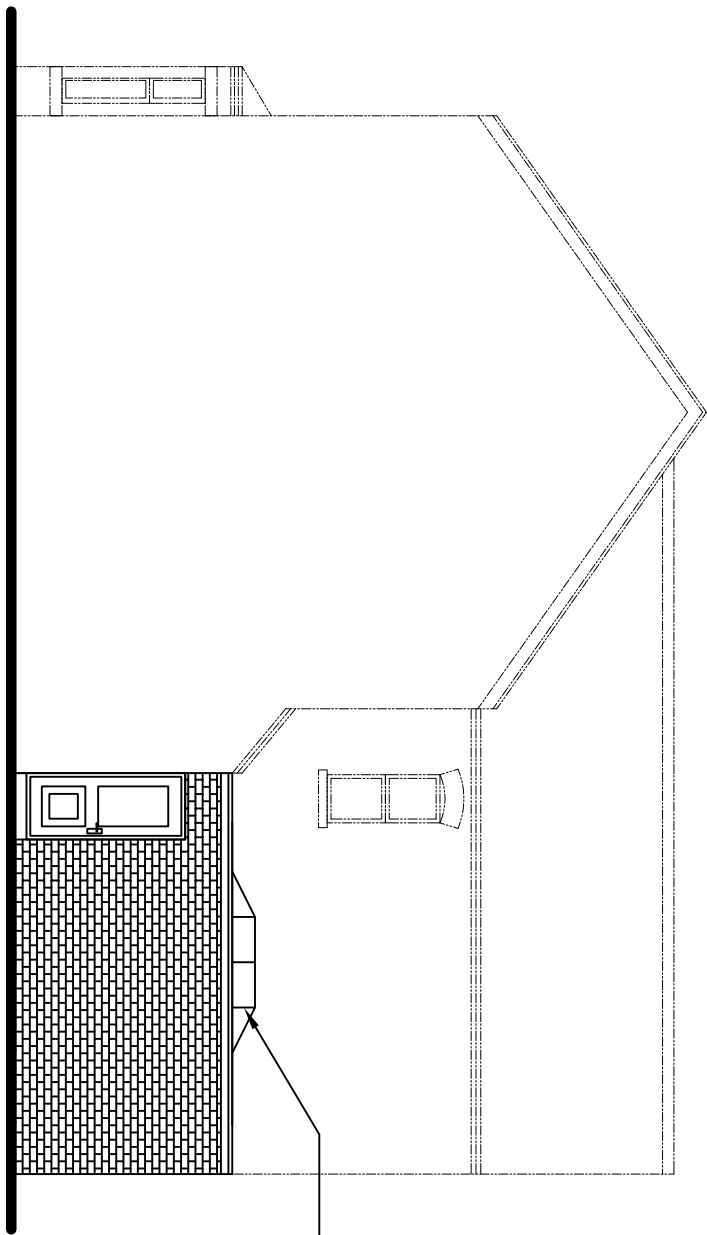


PROPOSED SIDE ELEVATION

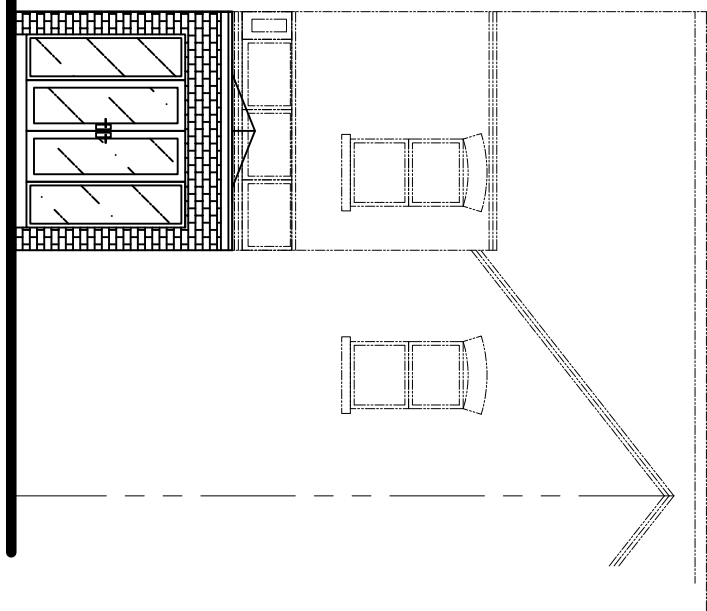

PROPOSED REAR ELEVATION

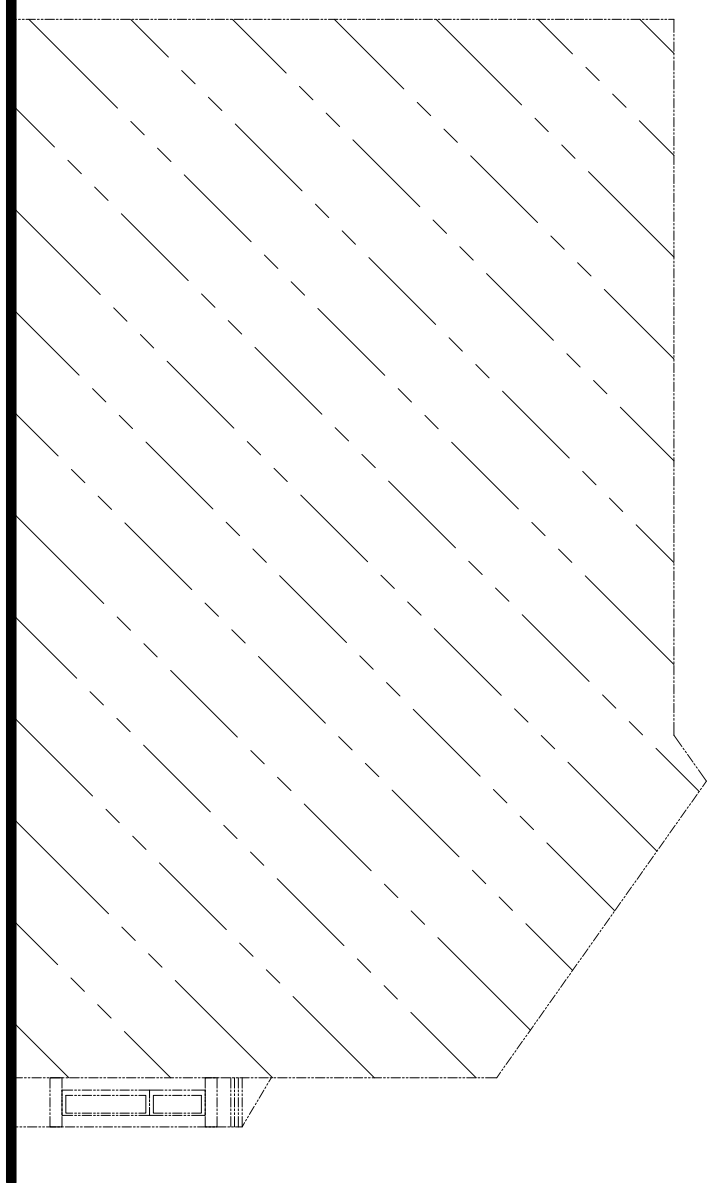

NEIGHBOURS SIDE
EXISTING SIDE ELEVATION

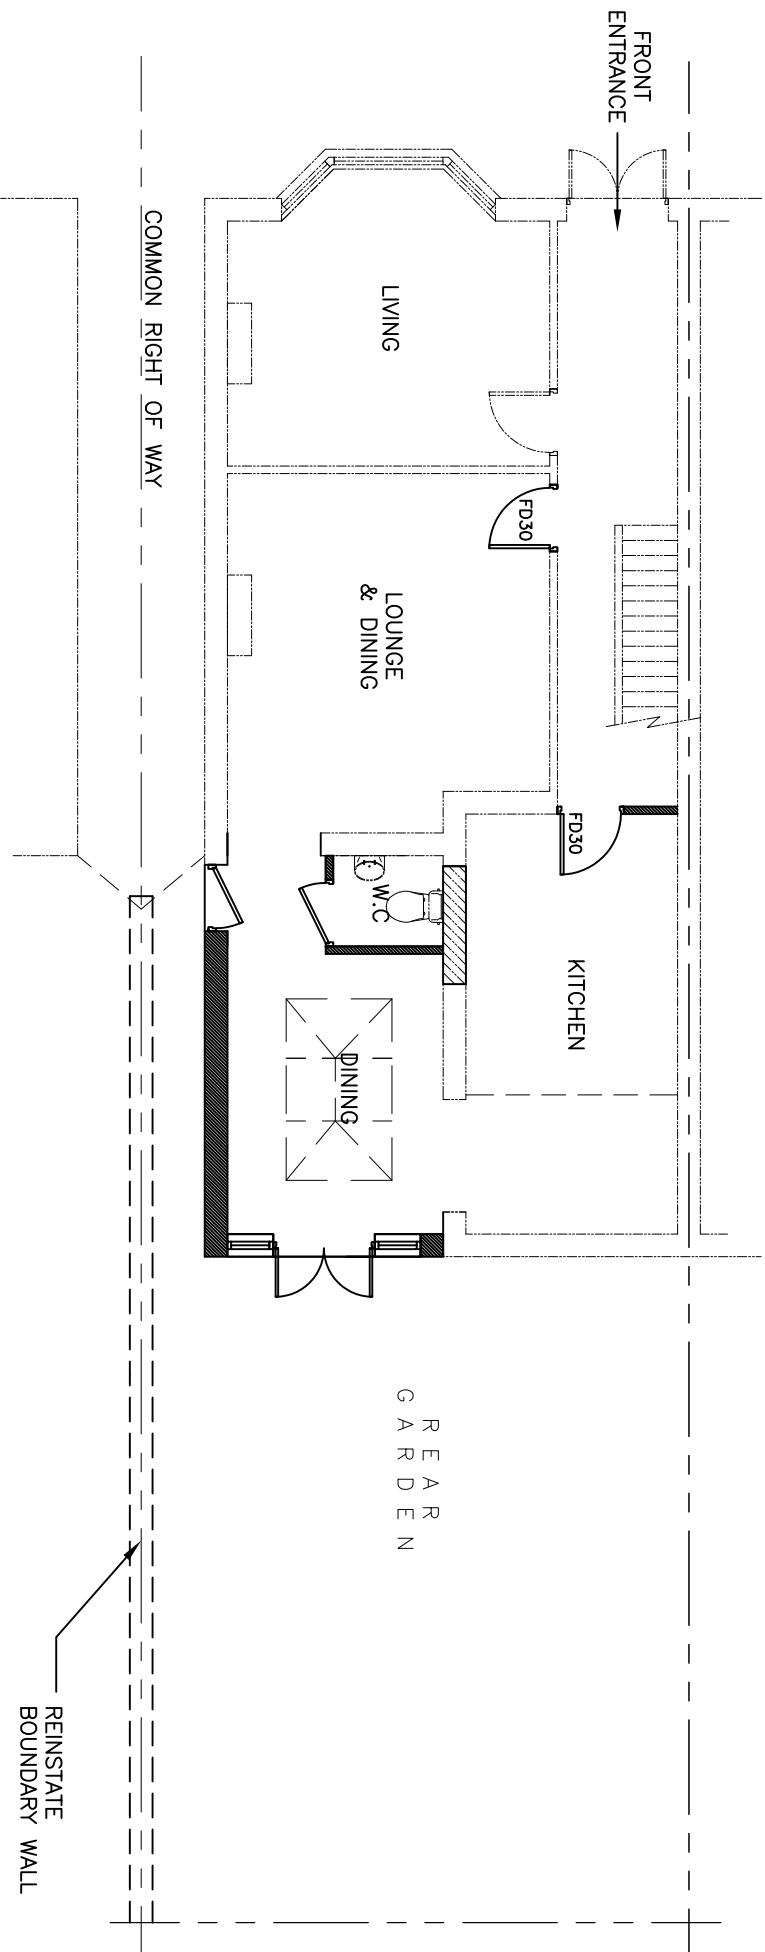

PROPOSED GROUND FLOOR PLAN

P R O P O S E D

P L A N N I N G

A.	REAR EXTENSION ALTERED	Date:	25.07.24
Rev.	Revision	Rev.	Rev.

Client: DR. M. CHAUDHARY

Project: 17 ROODALE ROAD,
MIDDLETON, M24 6DW.

Title: PROPOSED
REAR SINGLE STOREY EXTENSION

Scale:	Date:	Drawing No:	Revision:
1:100@A1	MAY 24	2492-1	A

KMS CONSULTANTS & ASSOCIATES LTD
M - 07939 545 564 T - 0845 111 0945
E - kmsconsultants@gmail.com