




Rear Elevation.

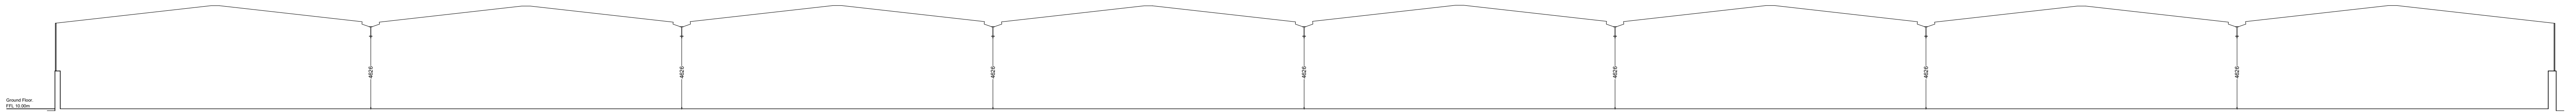


Section A.

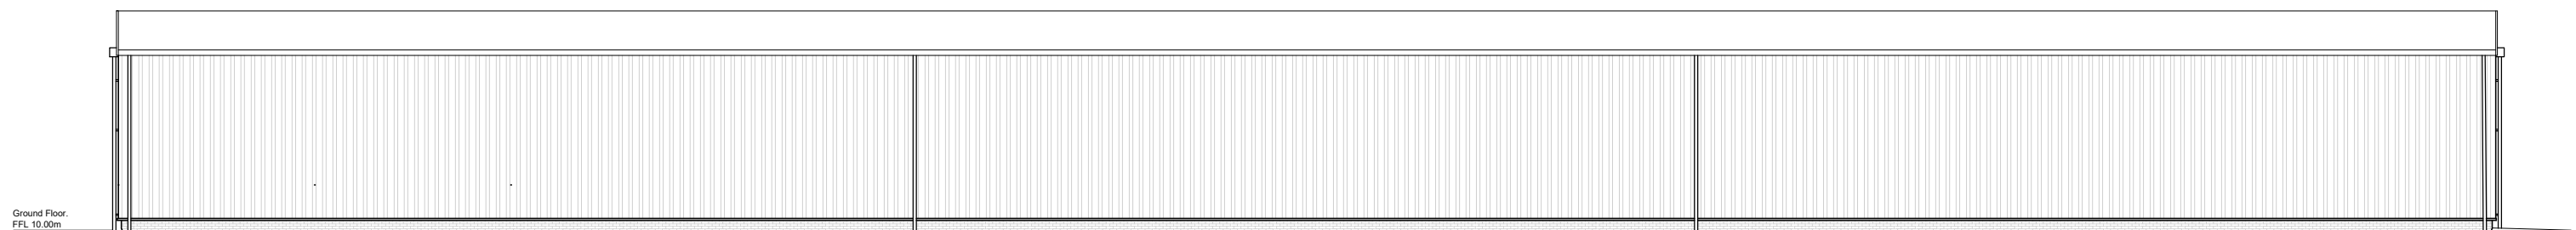



Left Side Elevation.

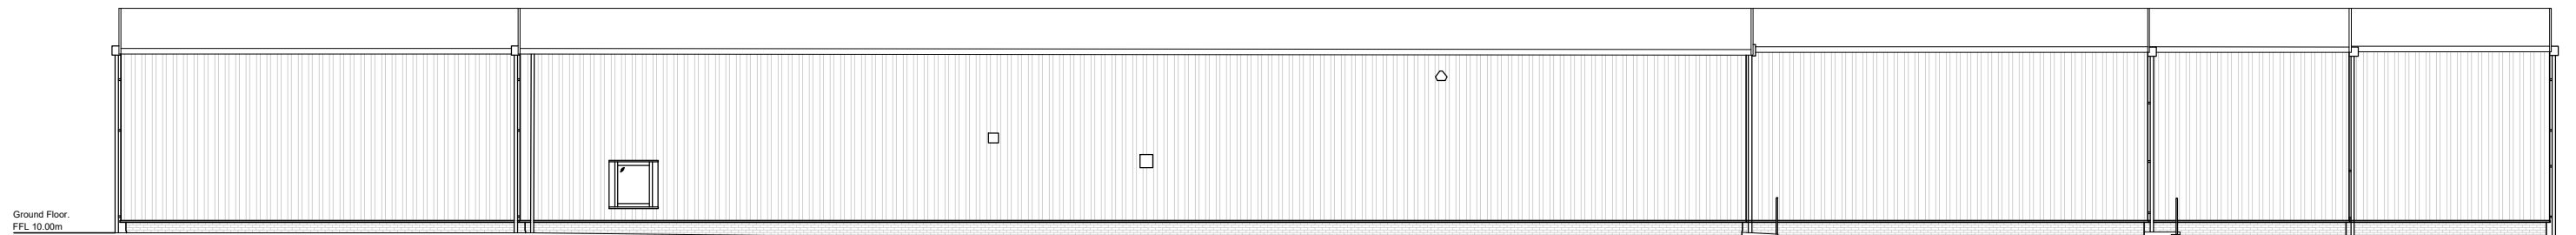

Right Side Elevation.

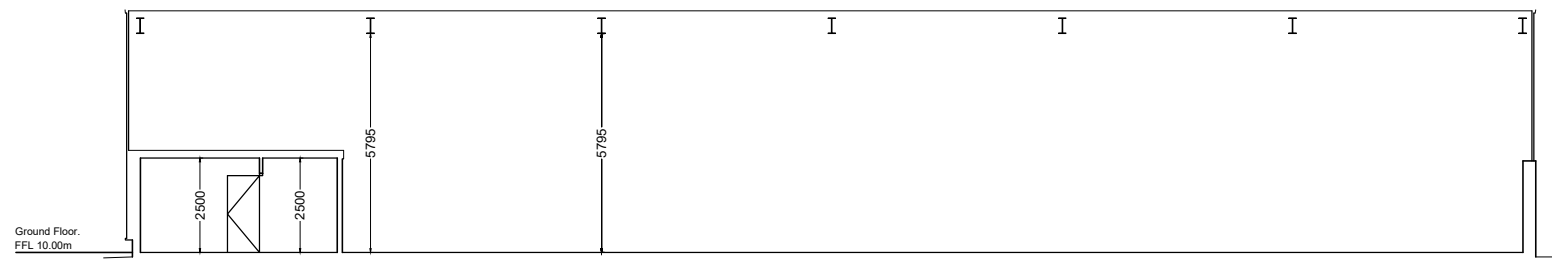

Section B.

 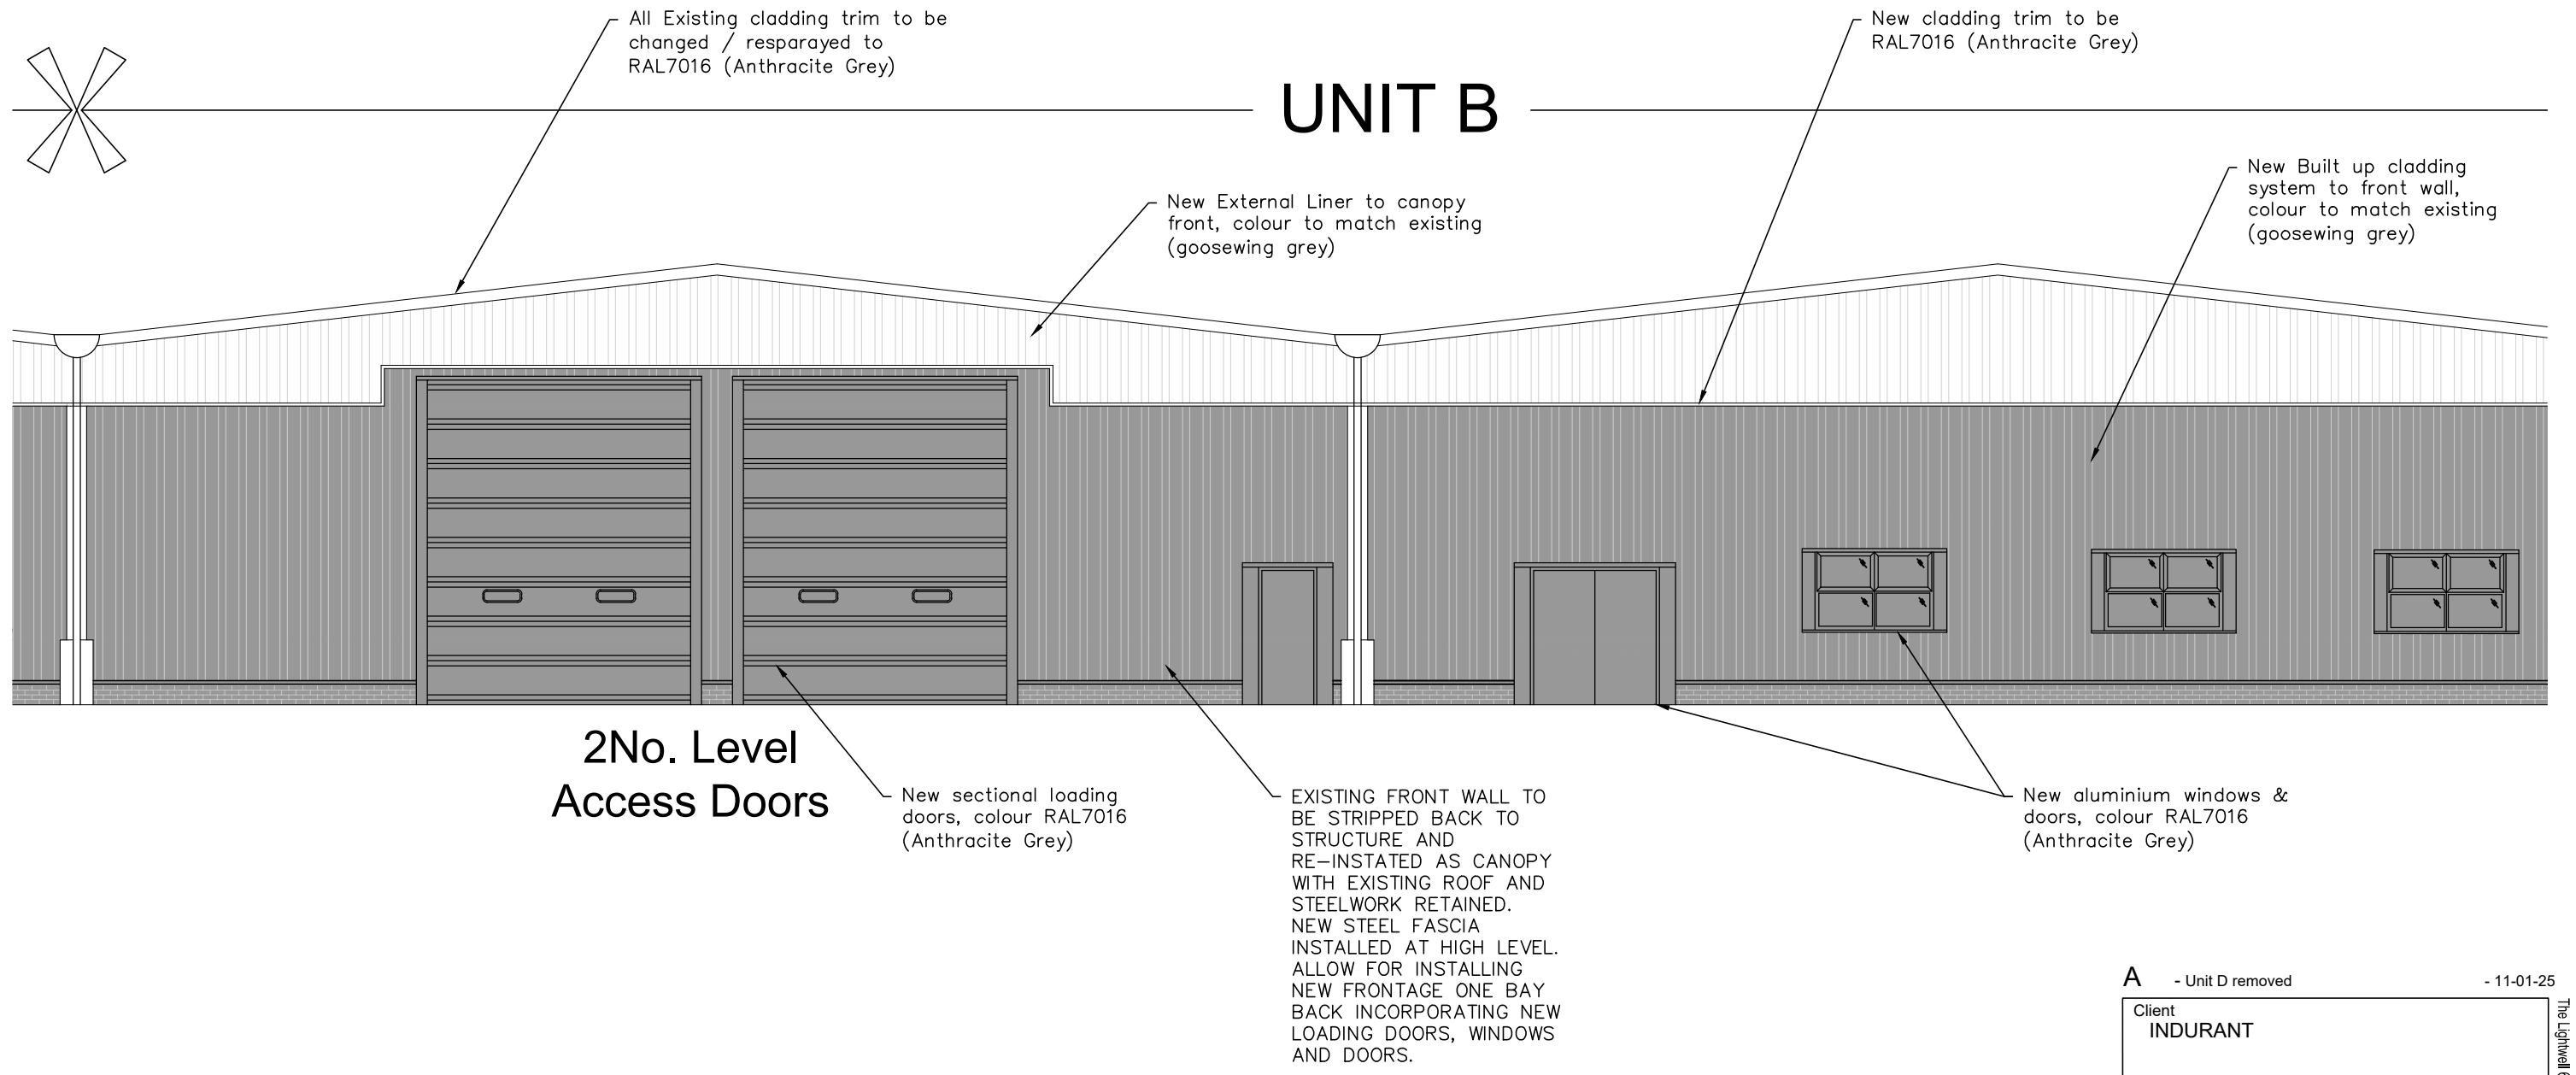

A - Unit D removed - 11-01-25

Client: **INDURANT**

Contract: **UNIT B9
HEYWOOD DISTRIBUTION PARK
HEYWOOD**

Drawing: **PROPOSED ELEVATIONS & SECTIONS**

Drawing No: BCC-HDP-B9-B03-001	Scales: 1:200@A1
Revision: A	Drawn: CAB
Date: SEPT '24	Checked:

BLACK CAT
BUILDING CONSULTANCY

The copyright in this drawing remains with Black Cat Building Consultancy. All rights reserved. 11-01-25