


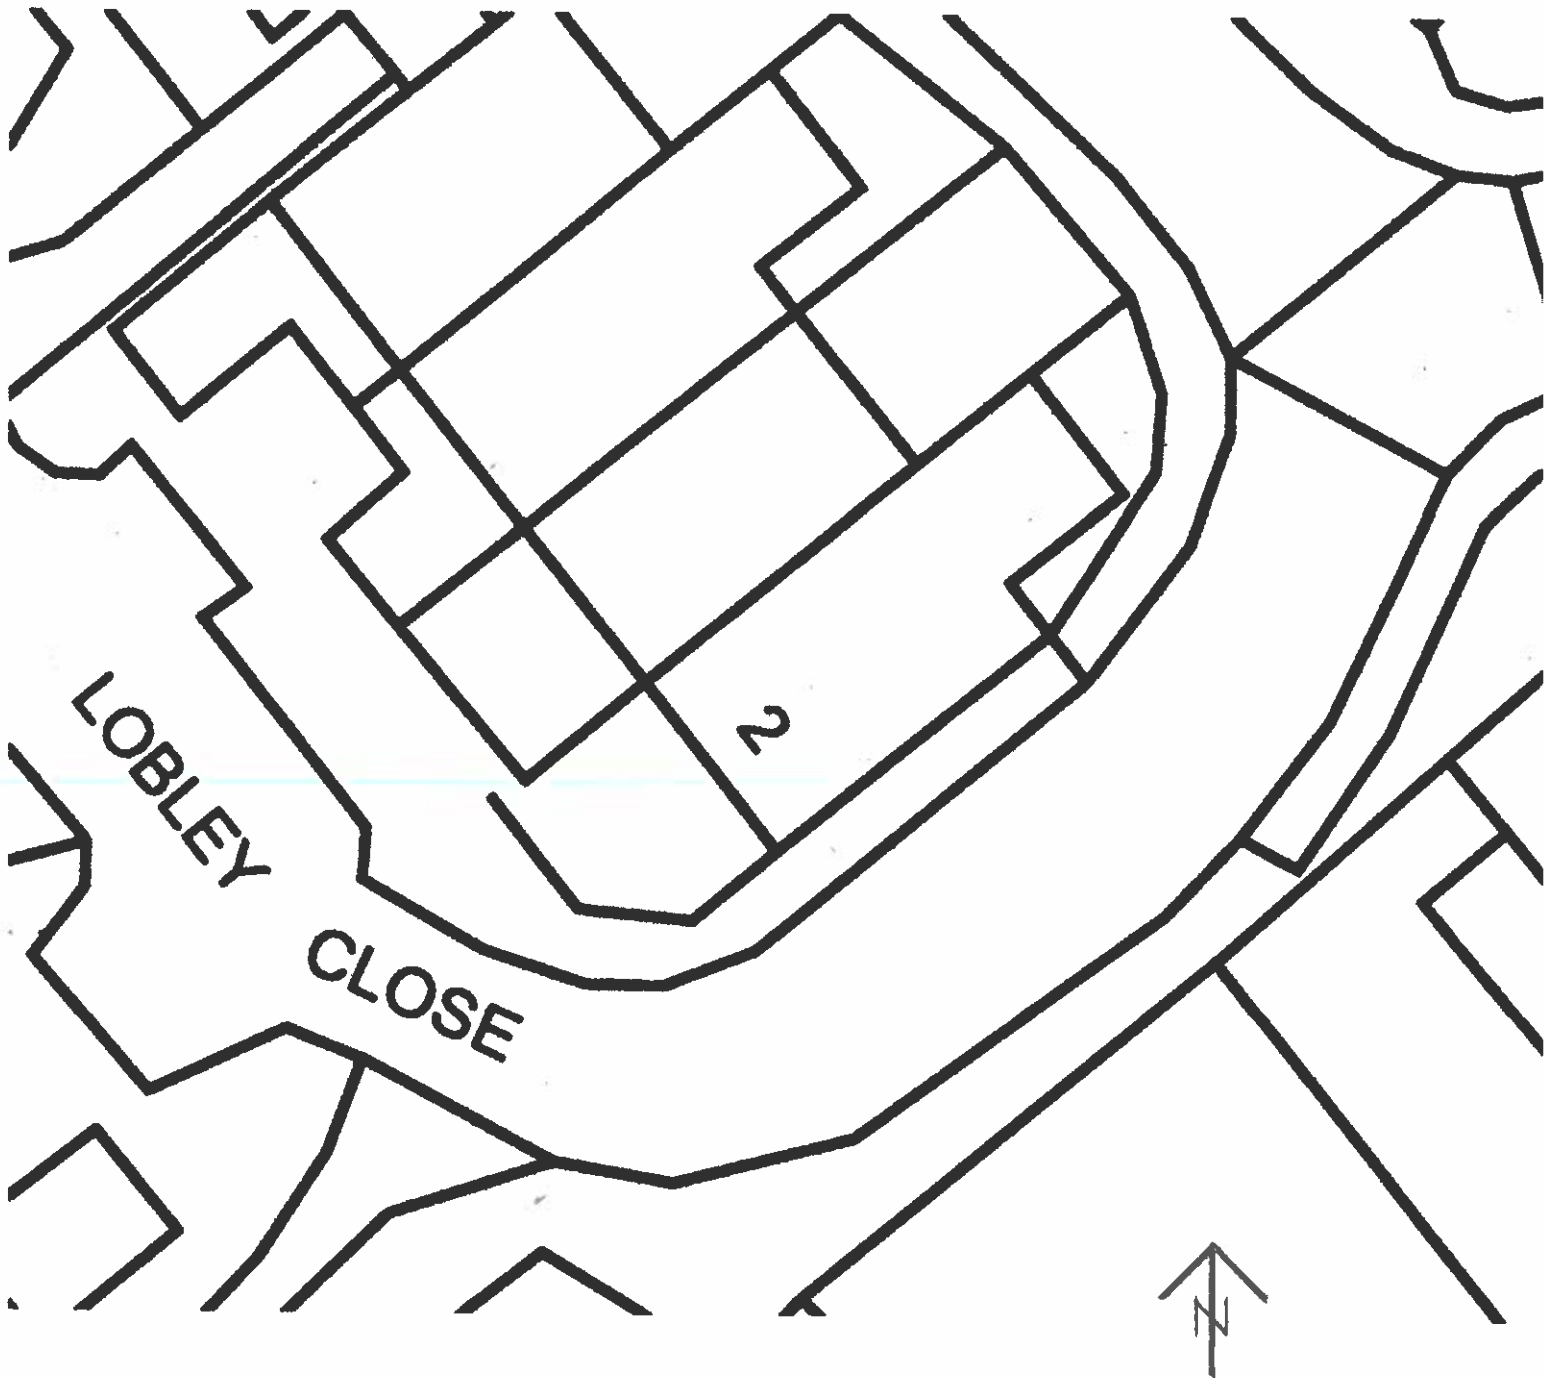

EXISTING SITE PLAN SCALE 1:200

Rochdale BC

20 APR 2023

**Planning and Development
Service**