


Drawn: JP
Date: 8th March 2023


Scale 1:50 @ paper size A1




Site location Plan
scale 1:1250

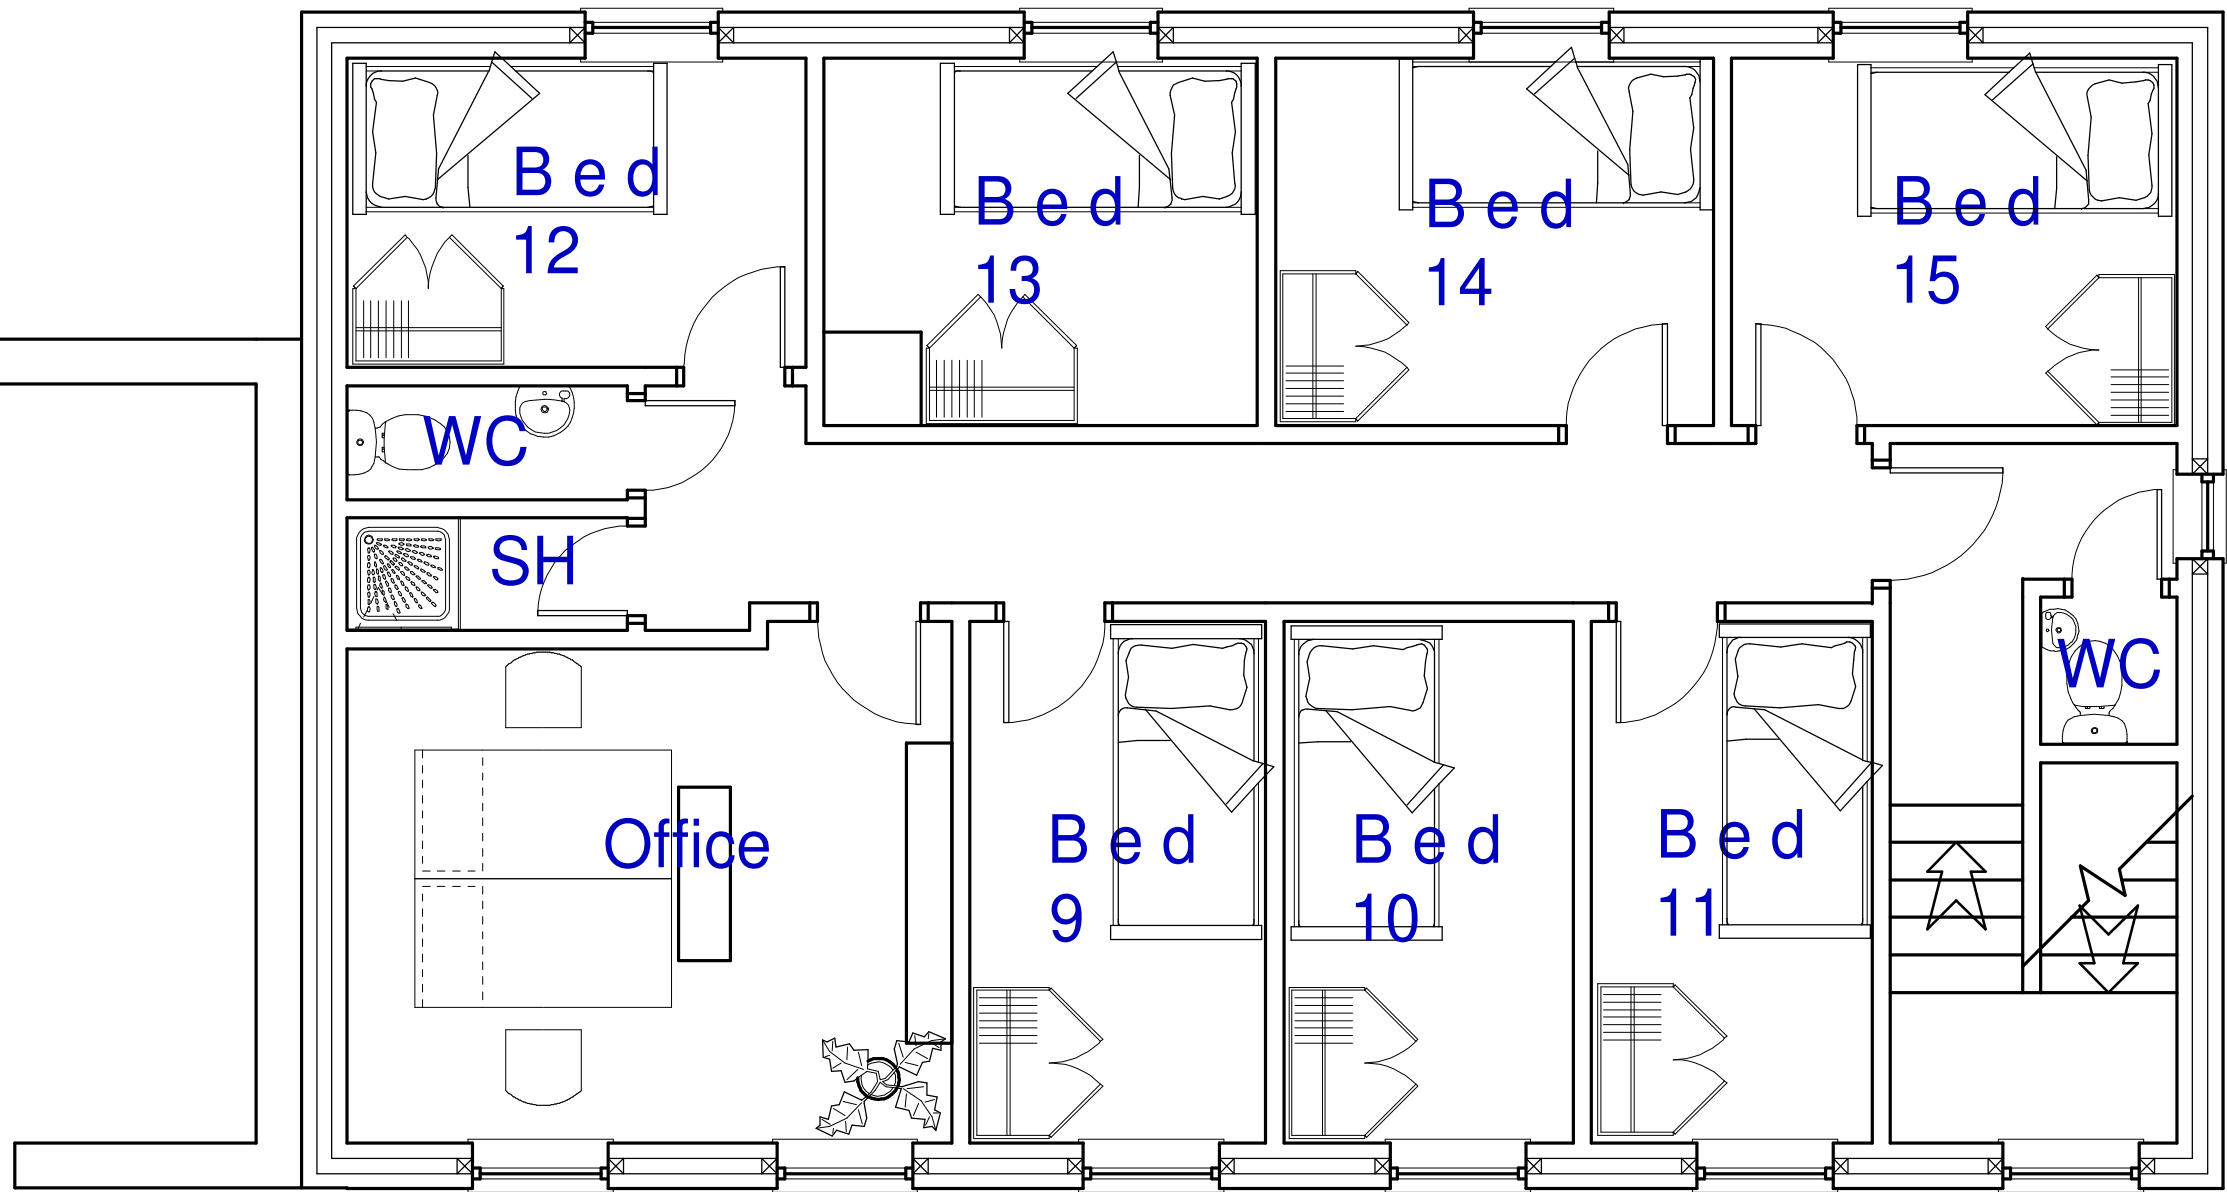


Existing first floor plan

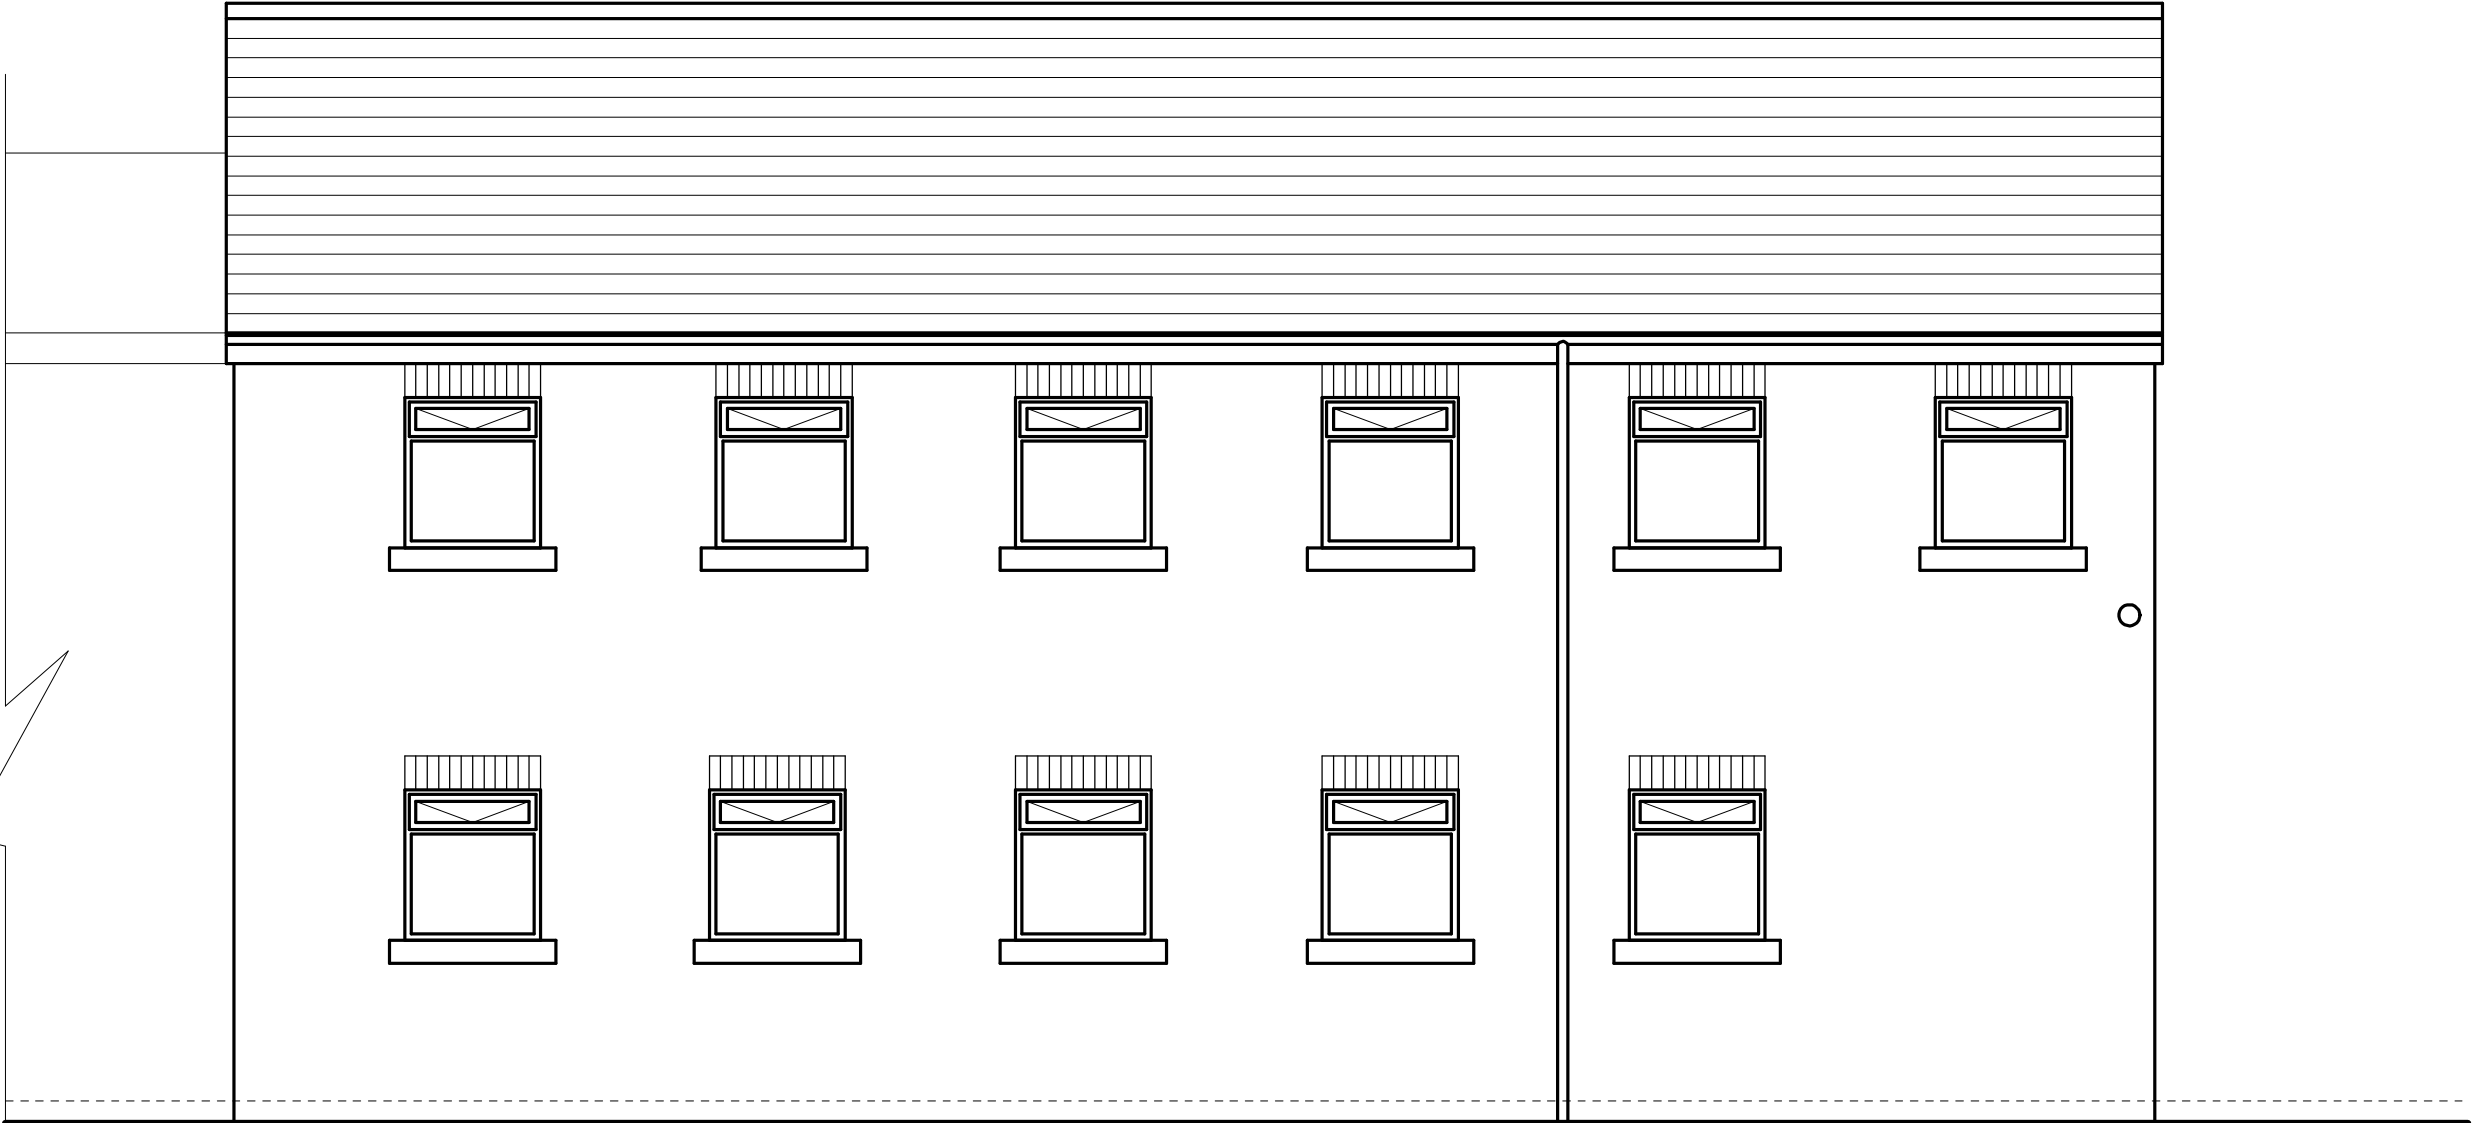


Existing front elevation

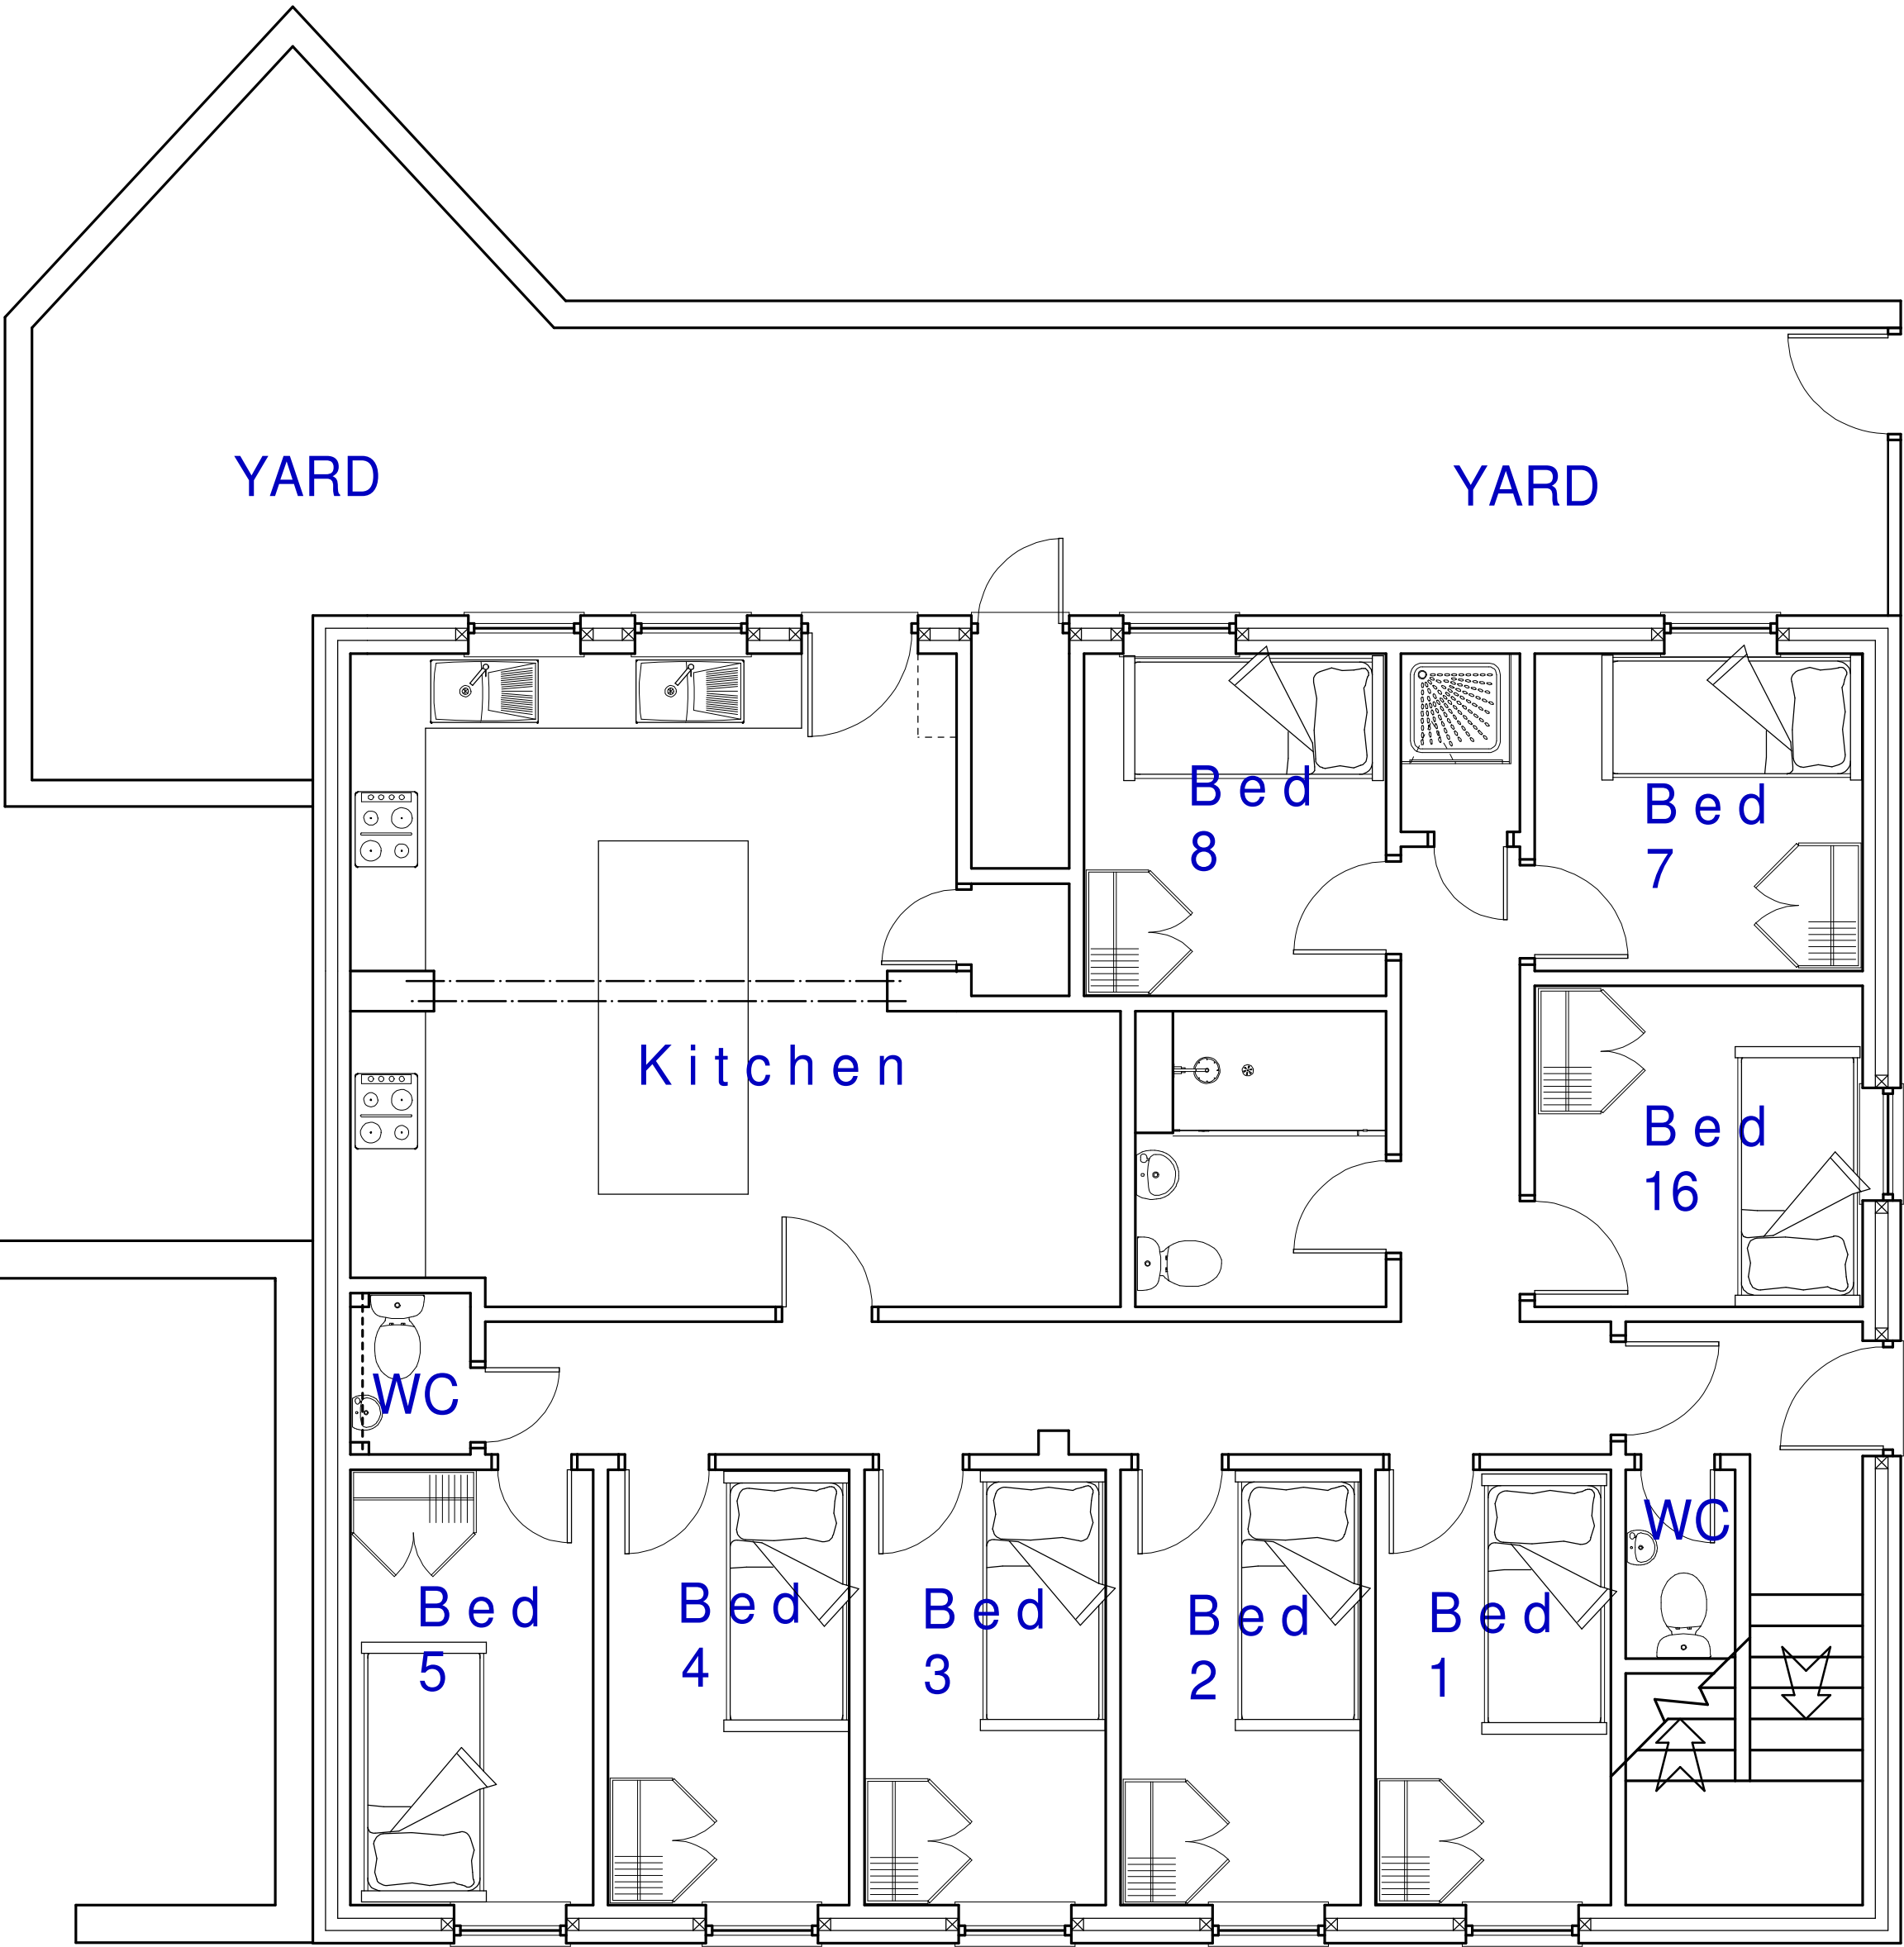


Existing Ground floor plan

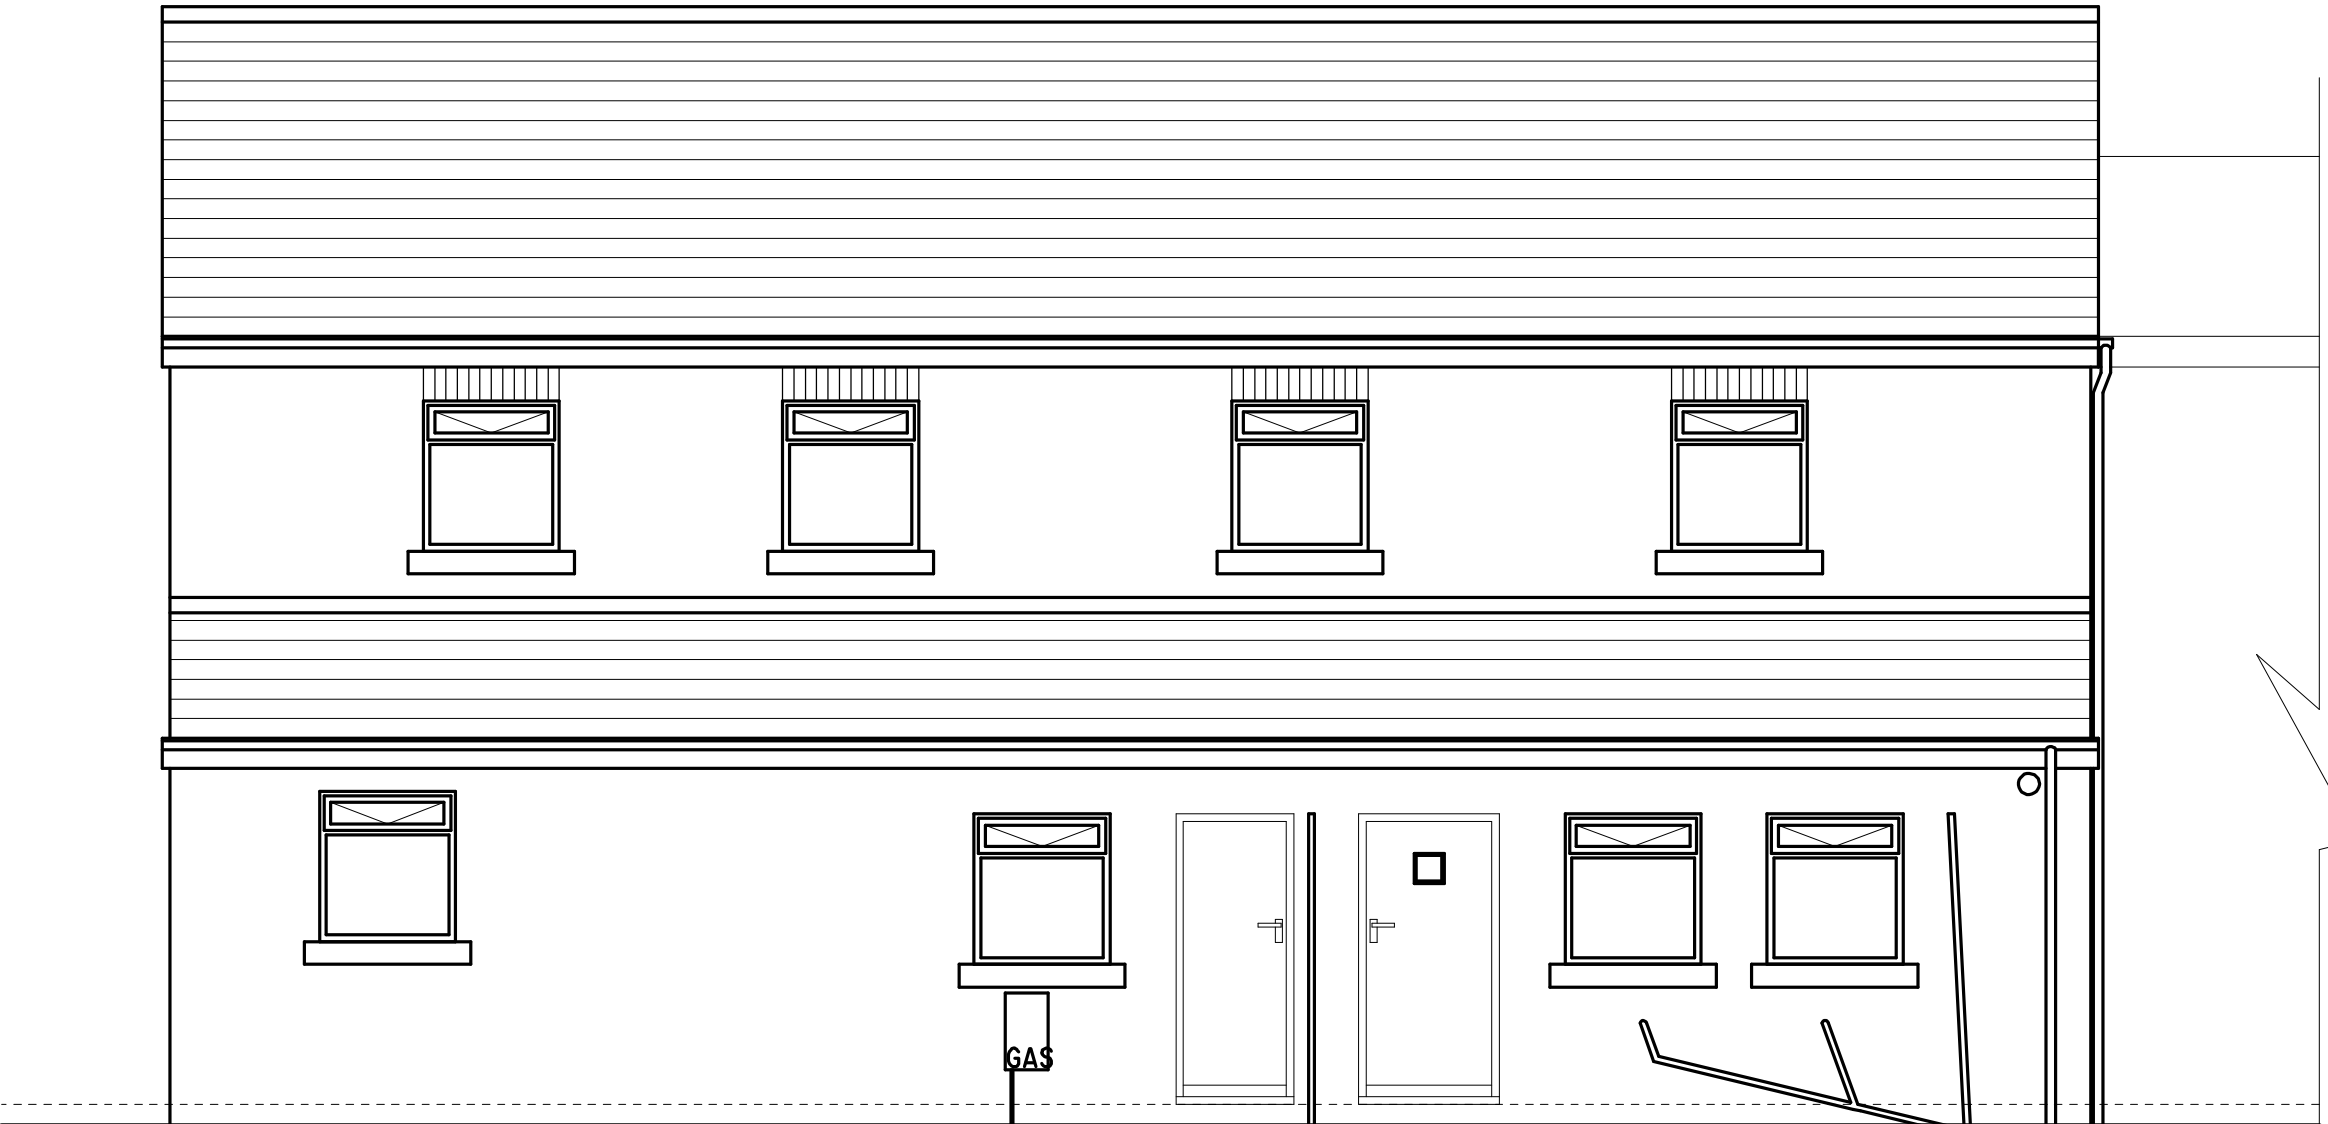

Existing rear elevation

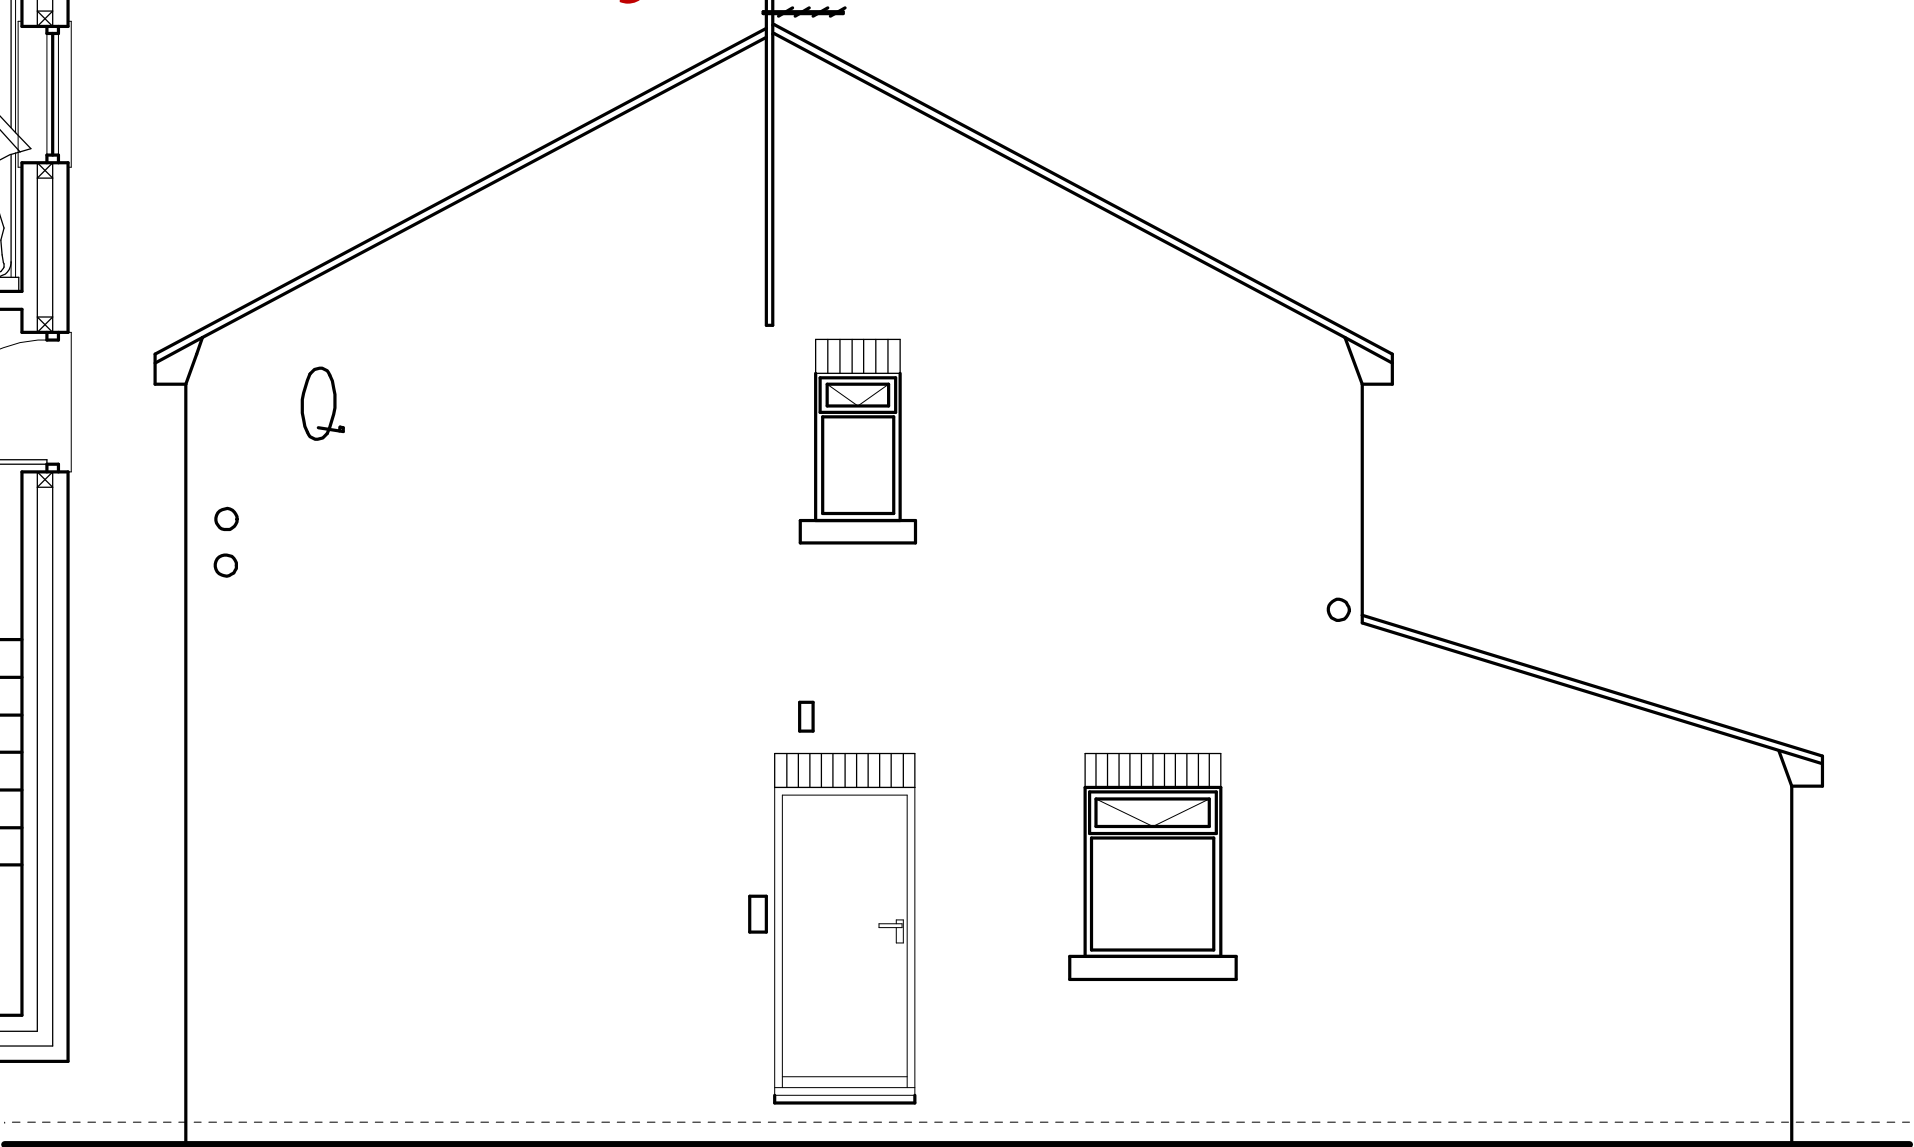

Existing south side elevation

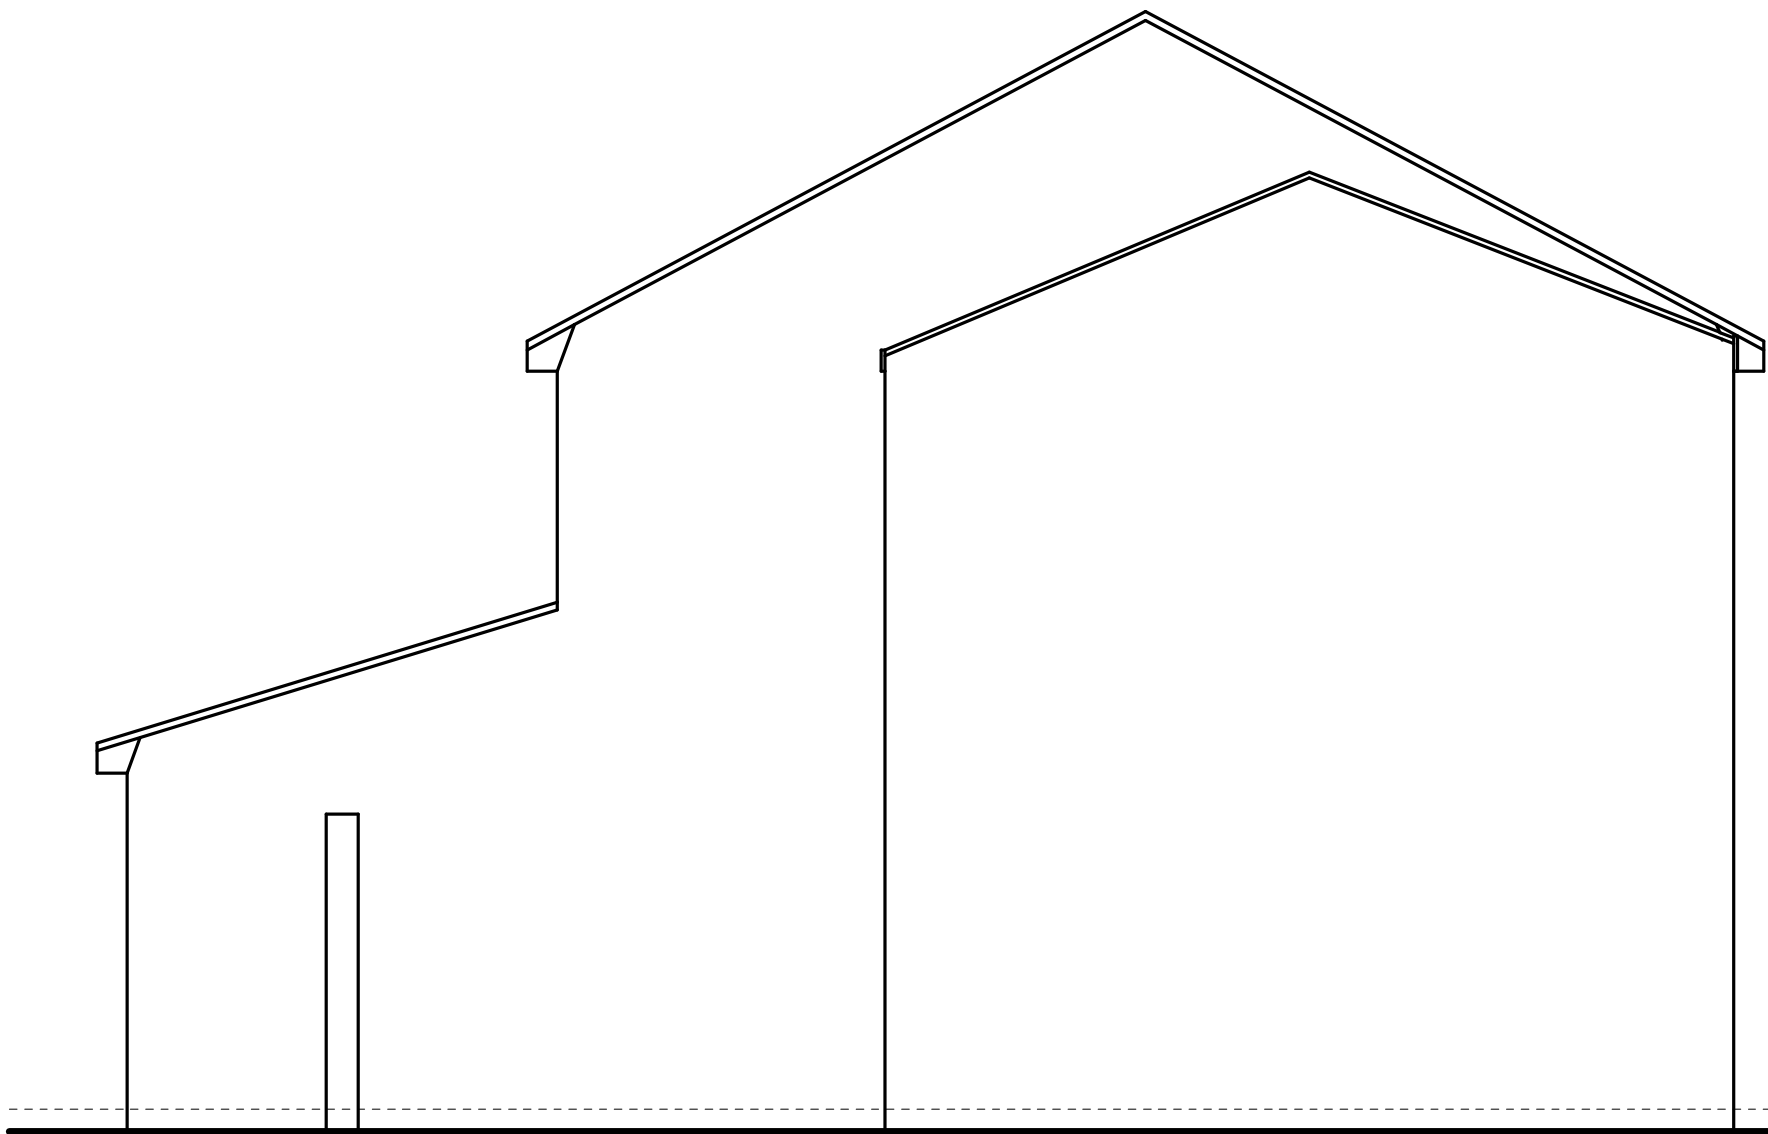

Existing north side elevation