



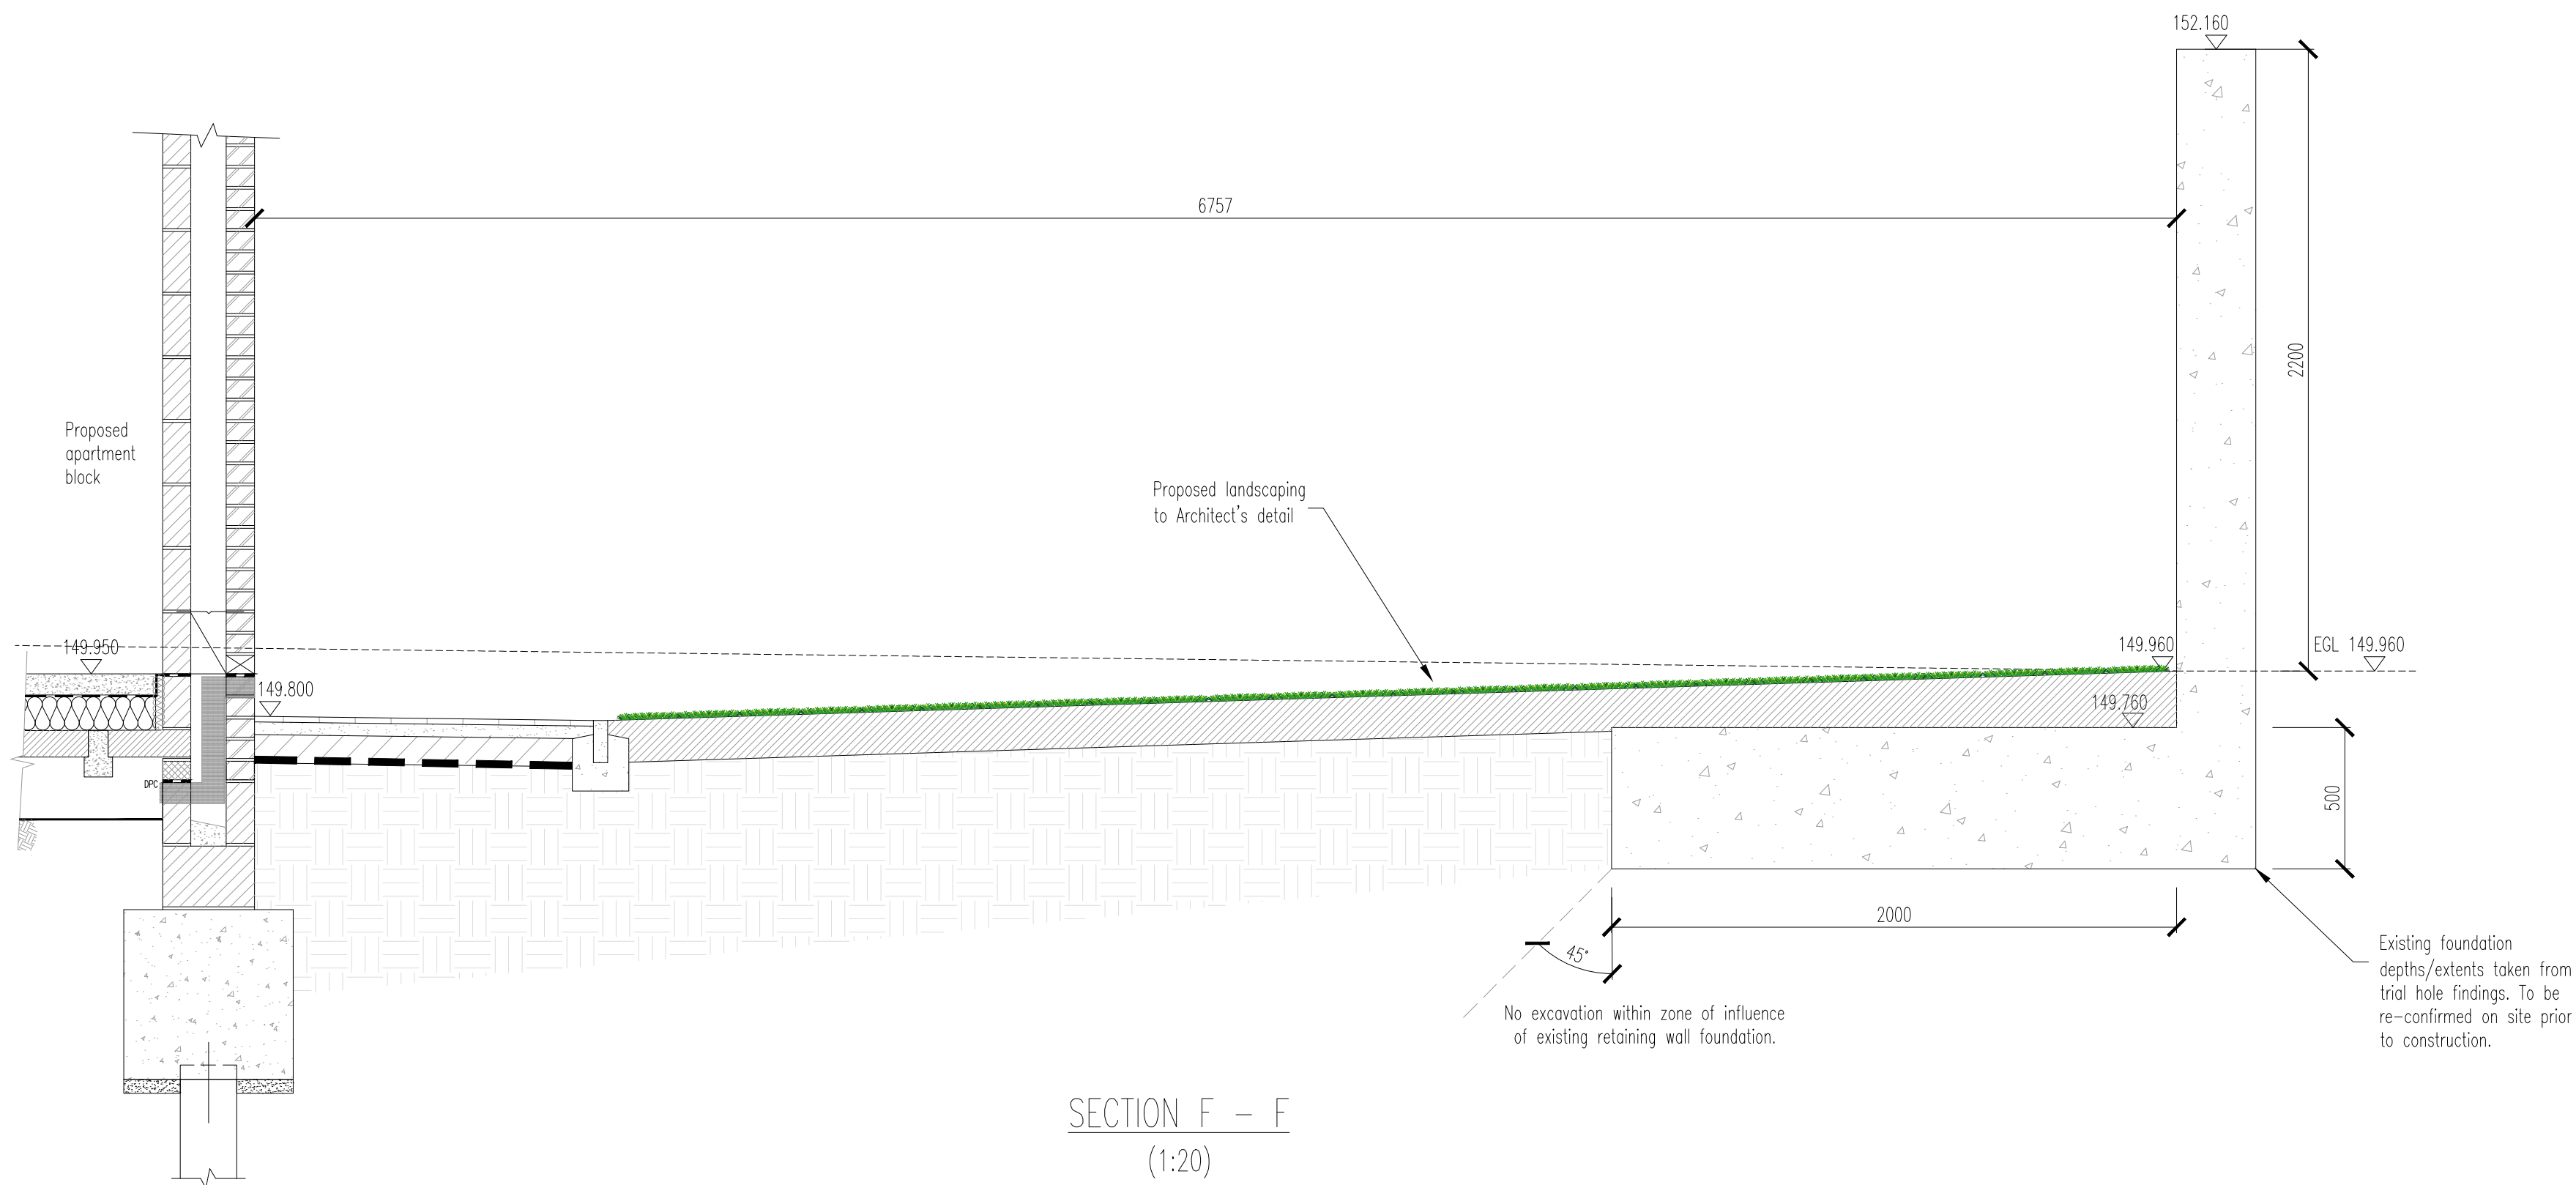

SECTION F - F
(1:20)

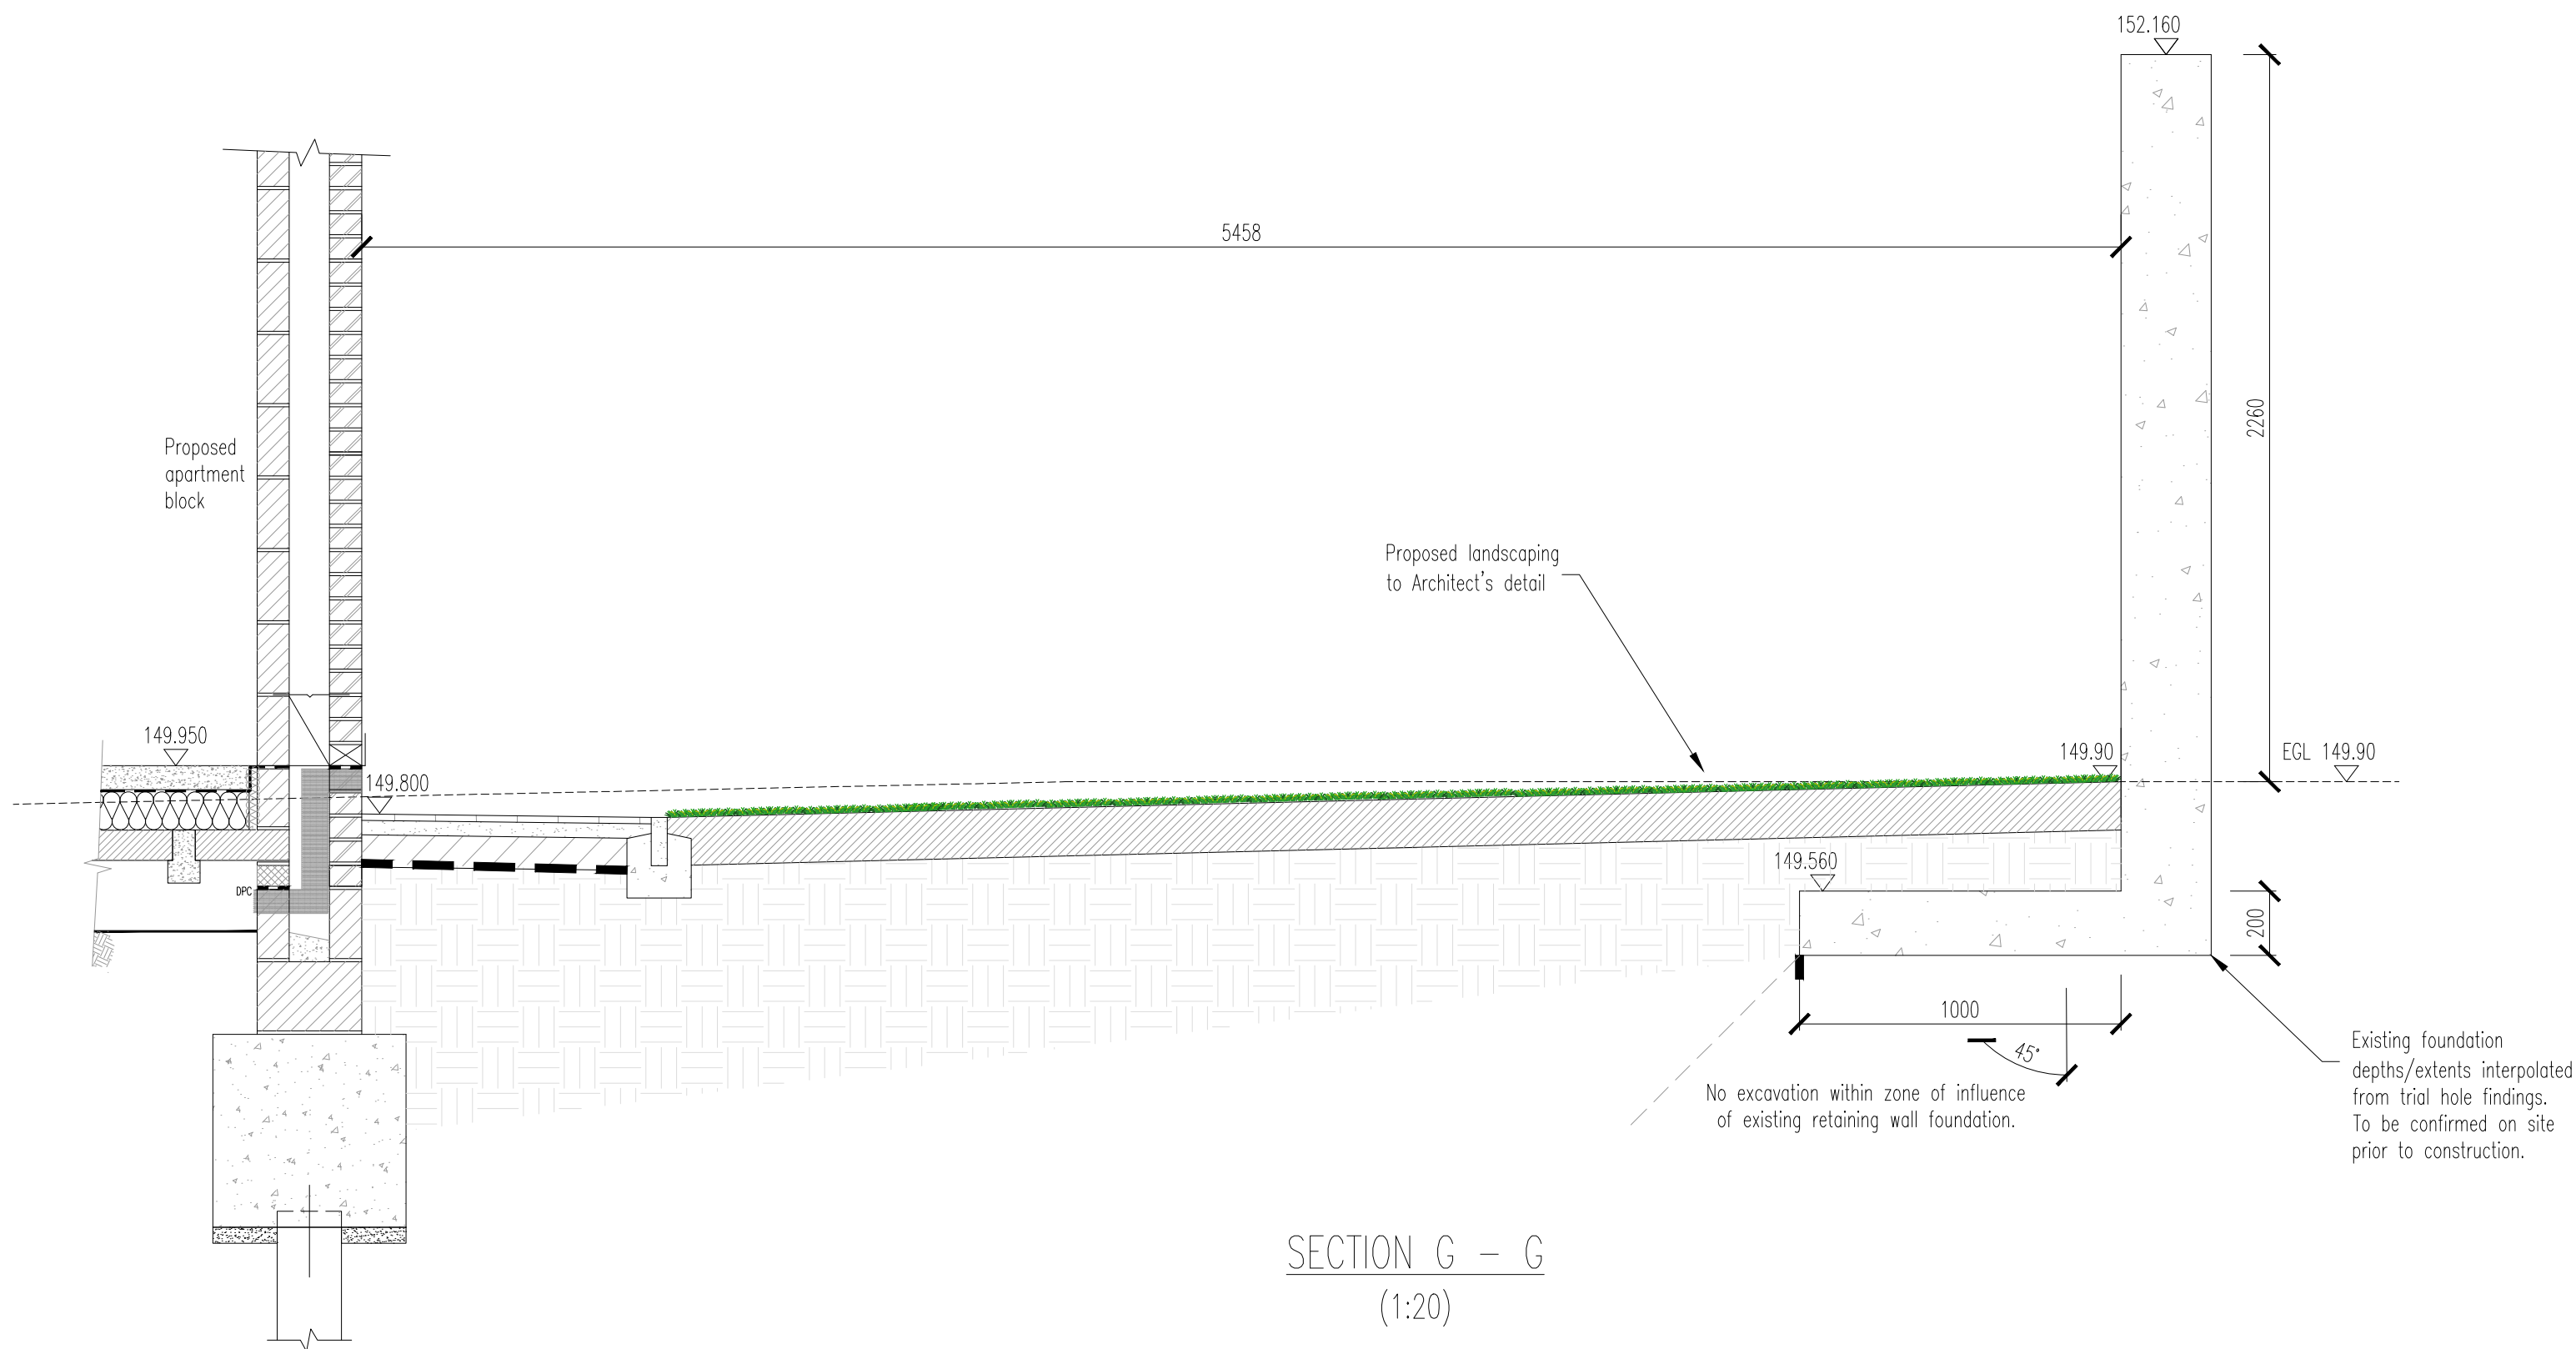

SECTION G - G
(1:20)

- N O T E S
1. This drawing is to be read in conjunction with all relevant drawings, details and specifications prepared by ARP (North West) for this project.
 2. Do not scale from this drawing.
 3. All dimensions are in millimetres, UNO. All levels are in metres AOD UNO. All levels and dimensions are to be confirmed at site prior to construction.
 4. All existing levels are taken from ARP Topographical Survey drawing NW149/01/00. All proposed levels taken from ARP External Works drawing NW149/01/08.
 5. Existing retaining wall foundation depths/ extents based on trial hole logs provided by Client 11/02/22, undertaken at locations indicated on drawing NW149/01/1020.1. Existing retaining wall foundation depths/ extents beyond specific trial pit locations are interpolated based on the trial pit information but should be confirmed on site. Assumed depth/ extent of adjacent new-build porch foundations are informed by drawings submitted under Rochdale Council planning application 20/00479/HOUS.
 6. The Contractor shall be responsible for the design and implementation of any temporary works necessary to ensure the stability of existing retaining structures and retained ground.

CONTRACTOR TO ENSURE STABILITY
OF EXISTING RETAINED
GROUND/STRUCTURES THROUGH
CONSTRUCTION STAGE BY
IMPLEMENTATION OF TEMPORARY
WORKS AS NECESSARY.

CONSTRUCTION ISSUE

E	MW	13.12.24	Boundary treatments and retaining revised	MW	DPB
D	MW	04.03.24	Updates for construction issue	MW	DPB
C	JC	22.03.22	Updated with further sections and detail	MW	DPB
B	DPB	18.01.22	Section 2-2 amended.	DPB	DPB
A	DPB	06.12.21	Amended to new architects layout	DPB	DPB
/	DPB	23.09.21	First issue	DPB	DPB

ARP ARP ASSOCIATES
Chartered Consulting Engineers

This is The Space • 68 Quay Street • Manchester M3 3EJ
0113 2458498 manchester@arpnorthwest.co.uk www.arpassociates.co.uk

ARP Associates is a trading division of ARP Geotechnical Ltd, a company registered in England and Wales with company number 3771811, whose registered office is at 5/6 Northwest Business Park, Servis Hill, Leeds LS6 2QH

TITLE Party Wall Sections Sheet 4		
PROJECT Smithybridge Public House, Littleborough		
CLIENT Armstrong Projects Ltd		
Scale 1:20	@A1	Date Dec-24
Drawn DPB		Chk. DPB
Drg. No. NW149/02/1020.4		Rev E