




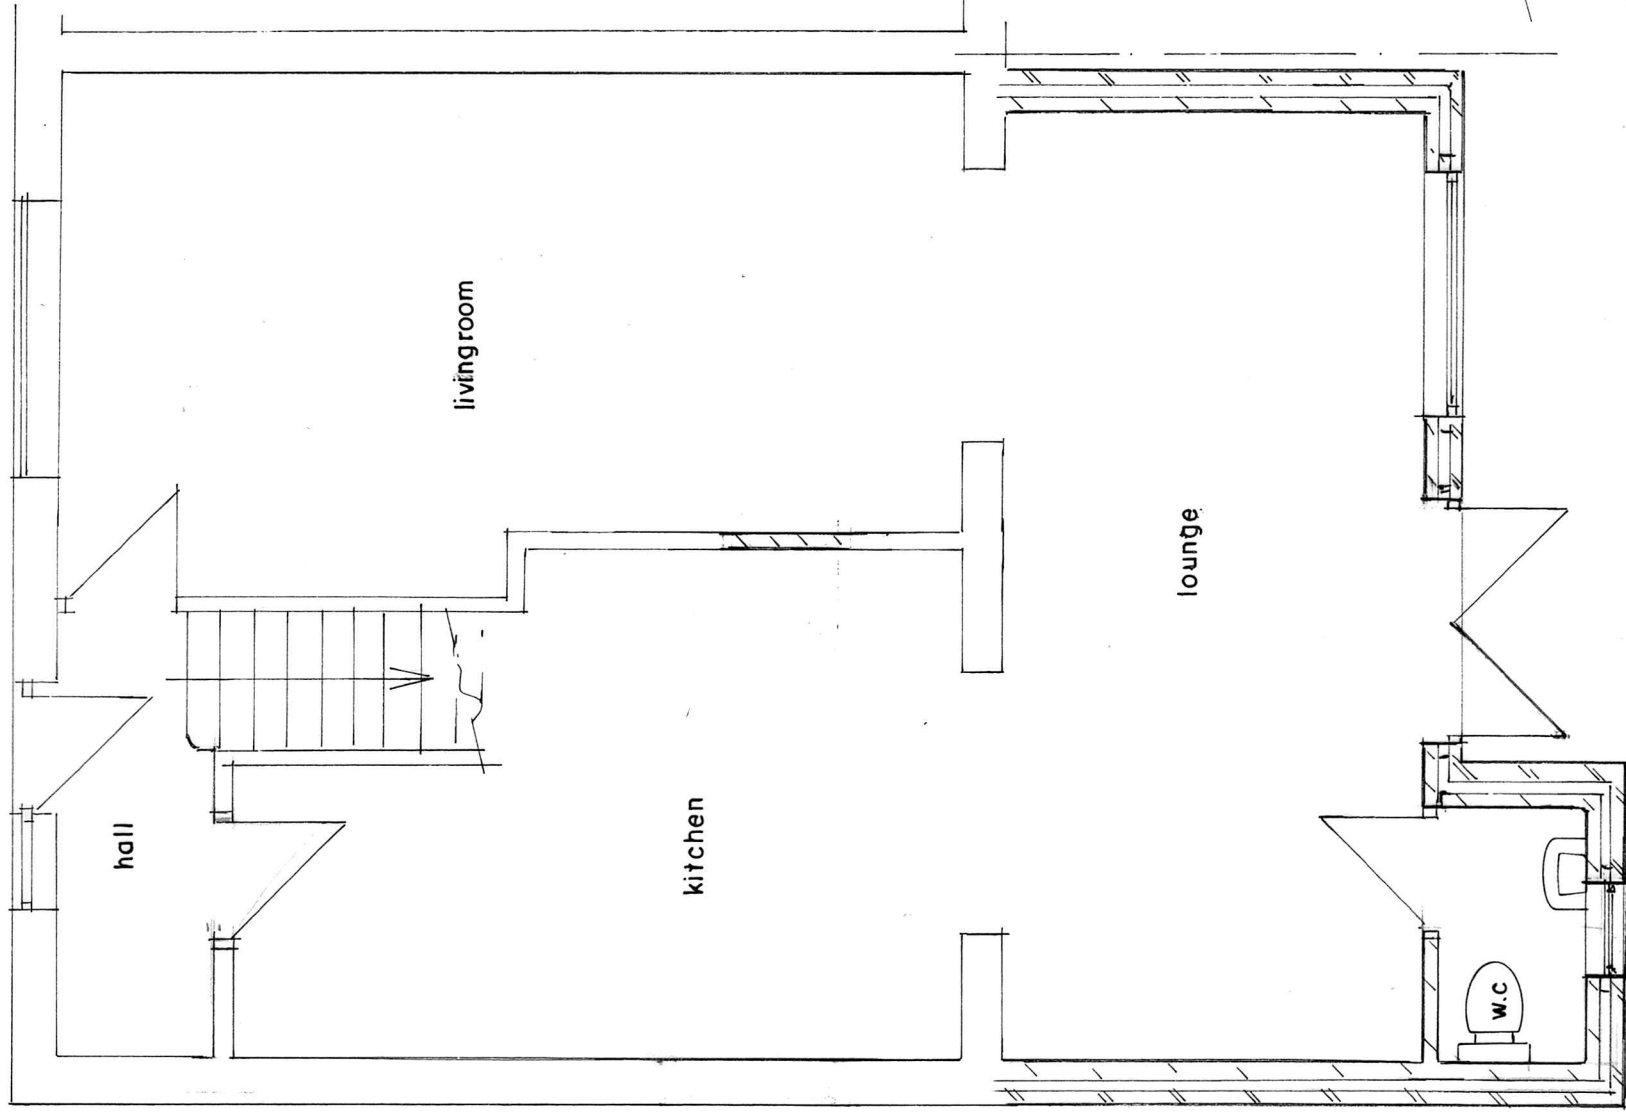


GROUND FLOOR PLAN
(PROPOSED)

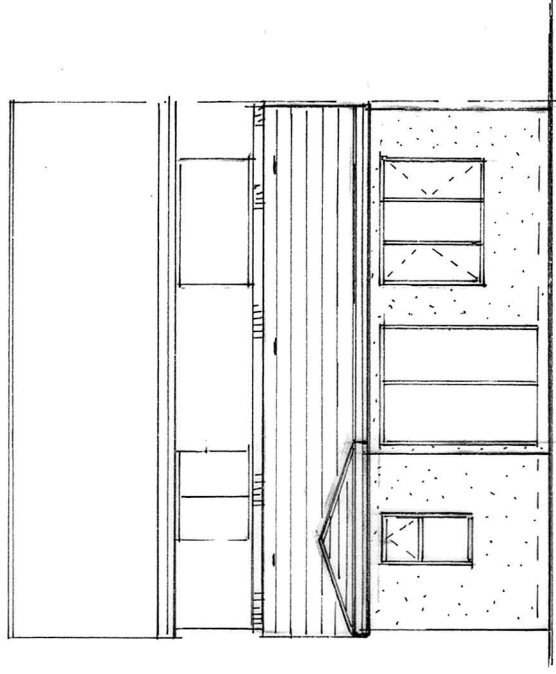


REAR ELEVATION
(PROPOSED)

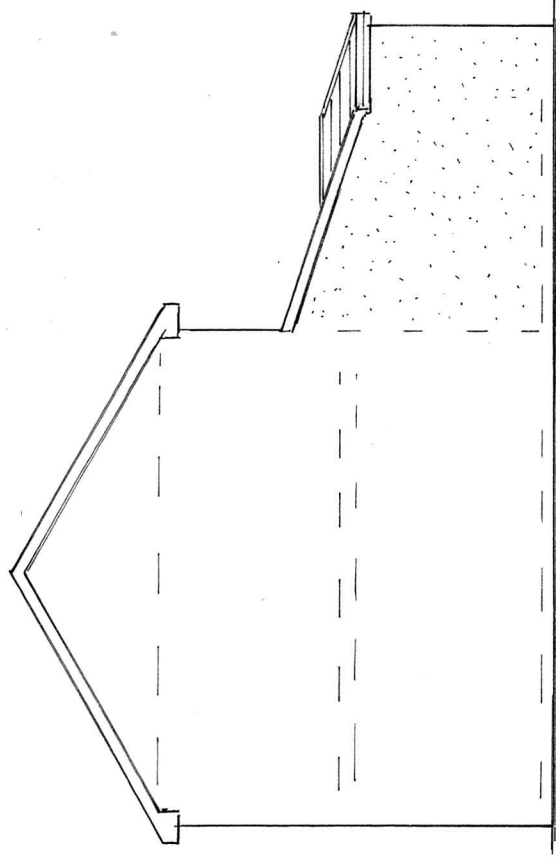

SIDE ELEVATION
(PROPOSED)

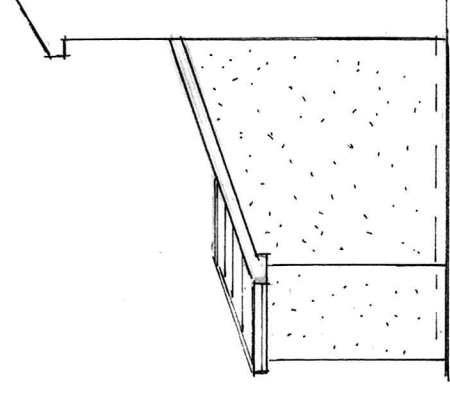

SIDE ELEVATION
(PROPOSED)

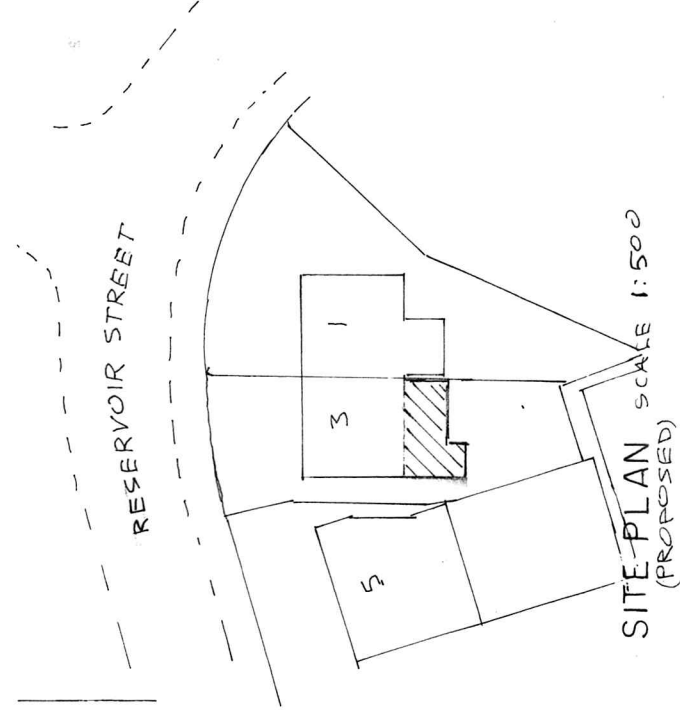

SITE PLAN SCALE 1:500
(PROPOSED)

BUILDING DESIGN SERVICES	
M. FAROOQ	
6 Stock Close, Shawclough, Rochdale OL12 6BB	
Tel: 01706 712231 Mob: 07967605763	
PROPOSED SINGLE STOREY REAR	
EXTENSION AT 3 RESERVOIR STREET	
ROCHDALE OL16 2TU	
For: Mr MAZAM KHAN	
Plan	Scale 1:50
Elevation	Scale 1:100
	1941/2