


CDM:
Clients and contractors must fulfil their duties under the CDM regulations 2015. The client is required to notify the HSE of any projects lasting more than 30 days or involving more than 500 person days.



Front Elevation

Side Elevation

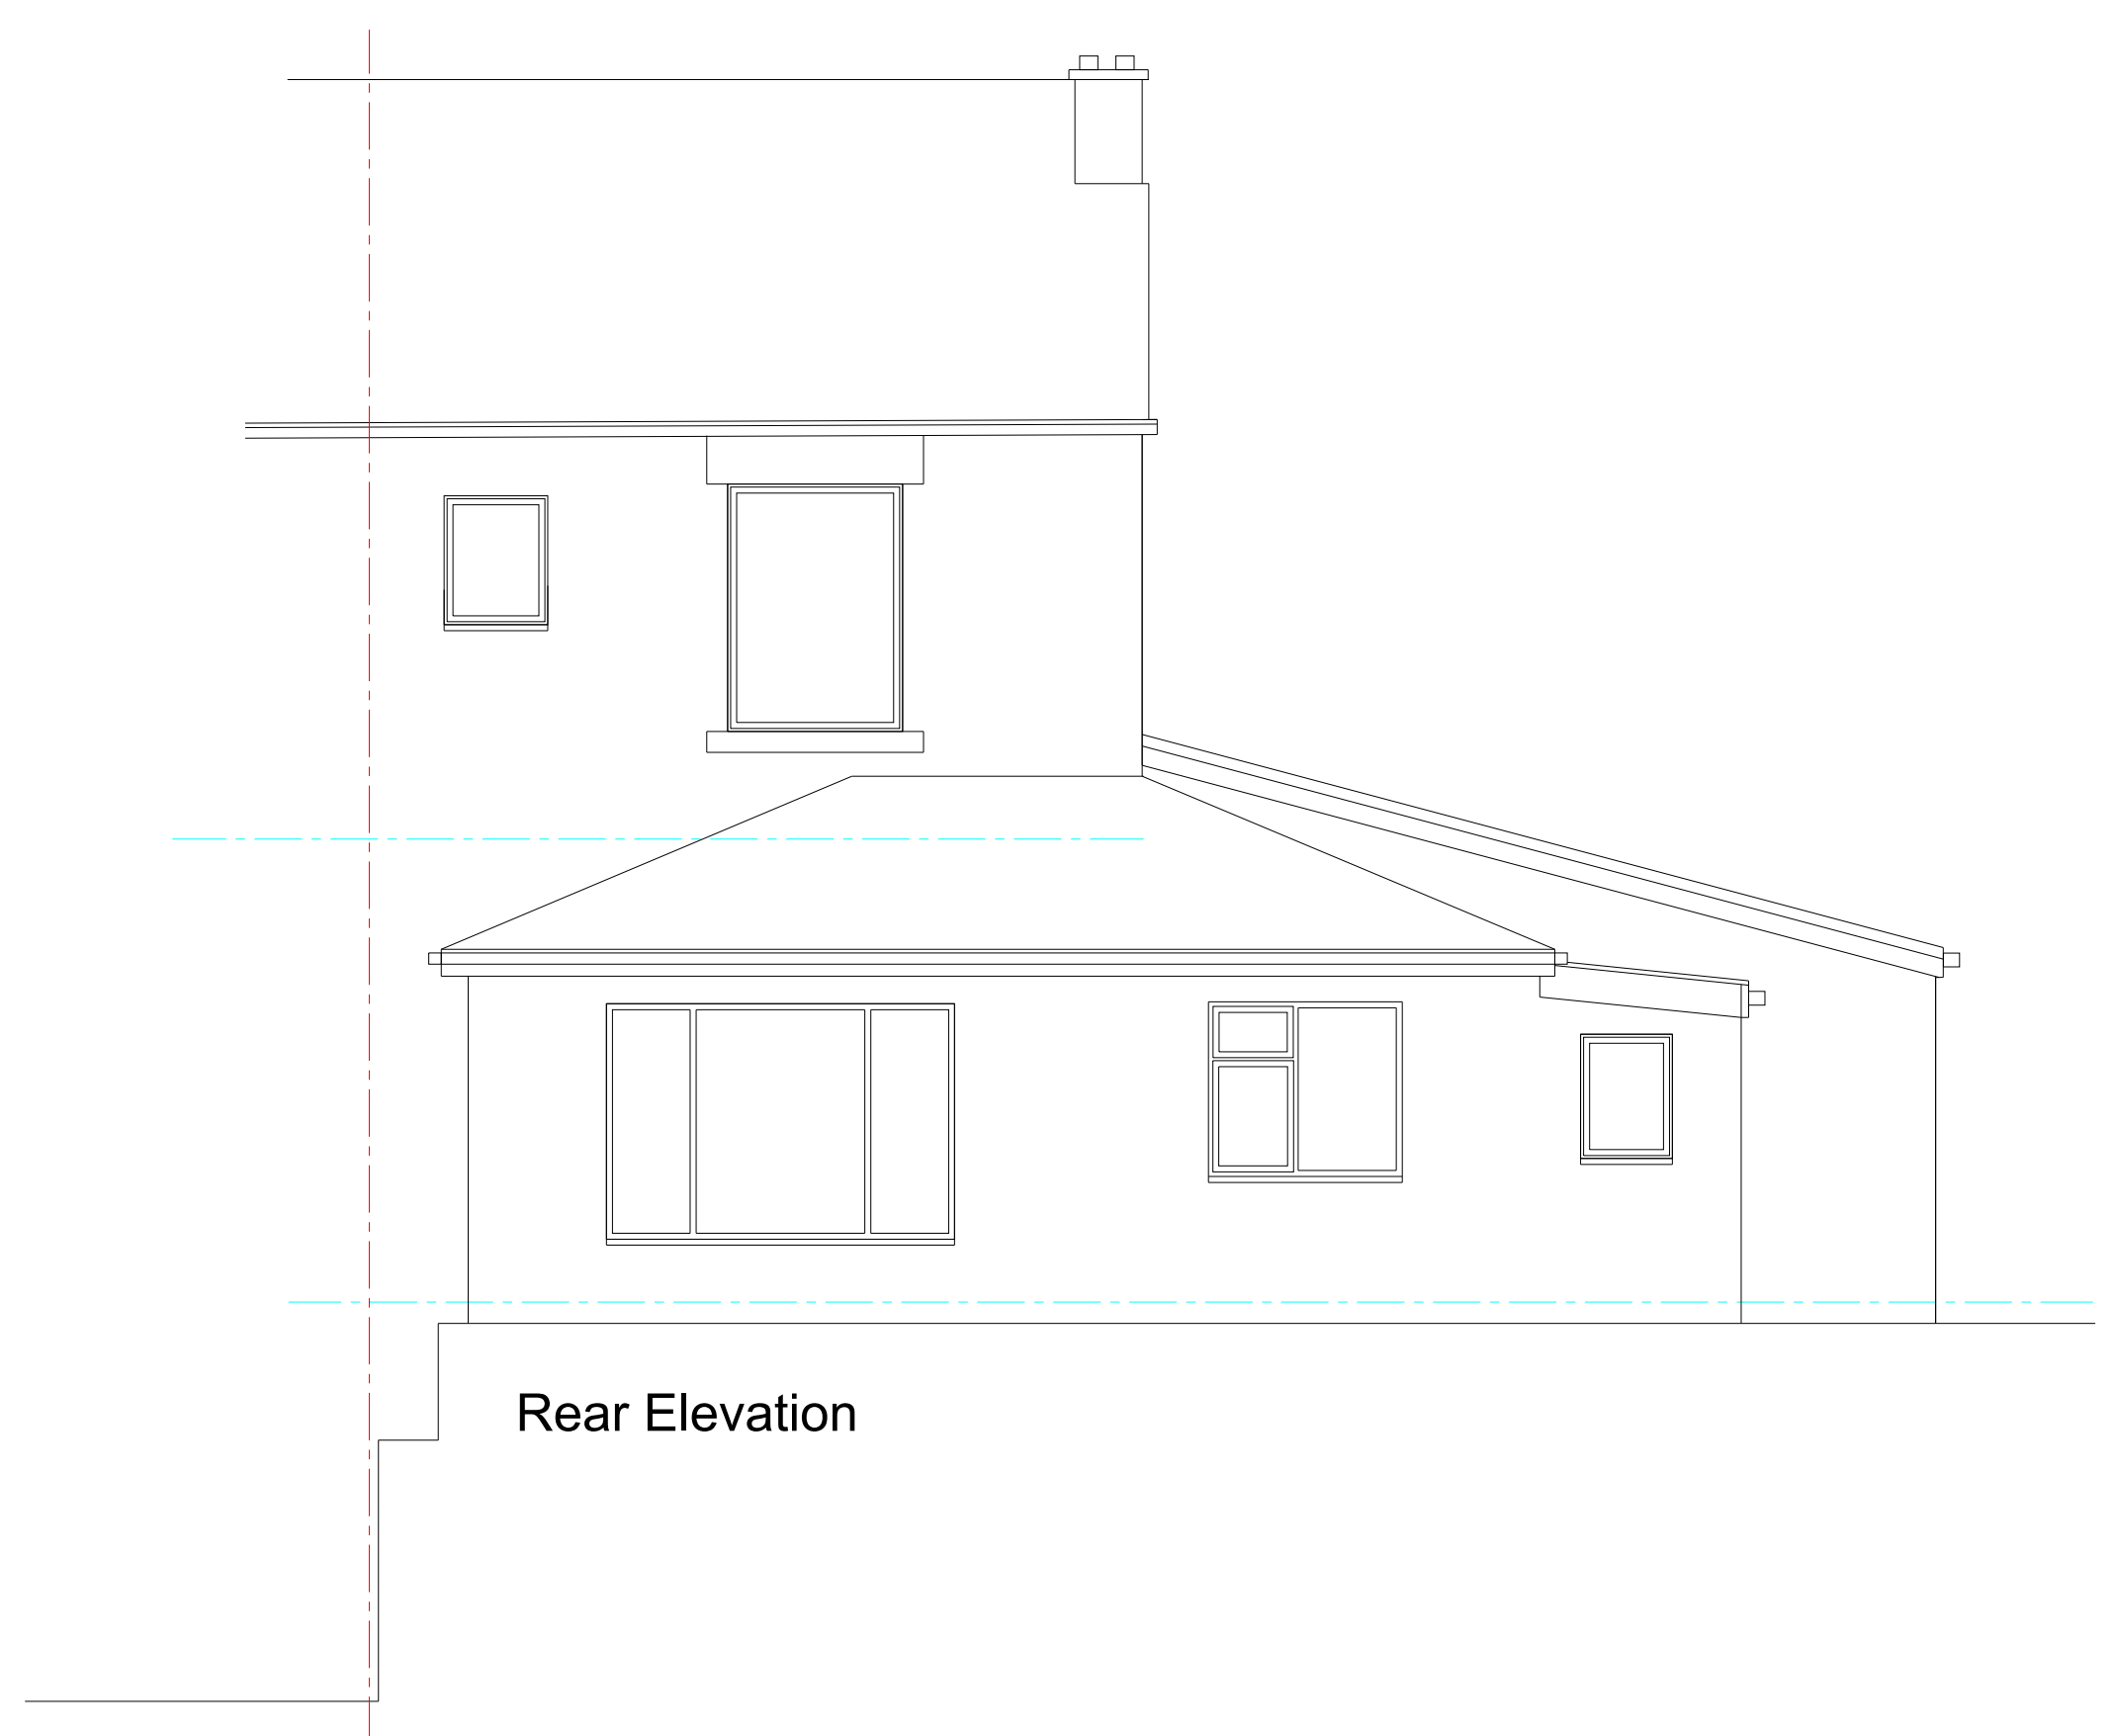


Rear Elevation



Ground Floor Plan

First Floor Plan

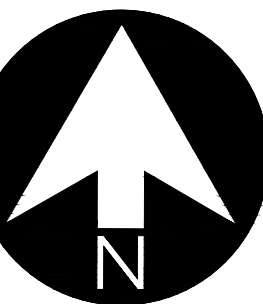

Location Plan 1:1250 scale

B	23-4-25	Application boundary revised following neighbor communication.
A	13-2-25	Location plan updated
rev:	date:	description



AJ COCKER ASSOCIATES
CHARTERED BUILDING SURVEYORS

New Century House
176 Drake Street
Rochdale
OL16 1UP

Tel: 01706 764880
Fax: 01706 764881

www.ajcockerassociates.co.uk
mail@ajcockerassociates.co.uk



RICS
the mark of
property
professionalism
worldwide

Project: 143 Syke Road Rochdale Existing	scale: 1:50 date: Oct. 24 drawn: NL
Client: Ms. L.Taylor	Dwg. Nr. T263-01-B