



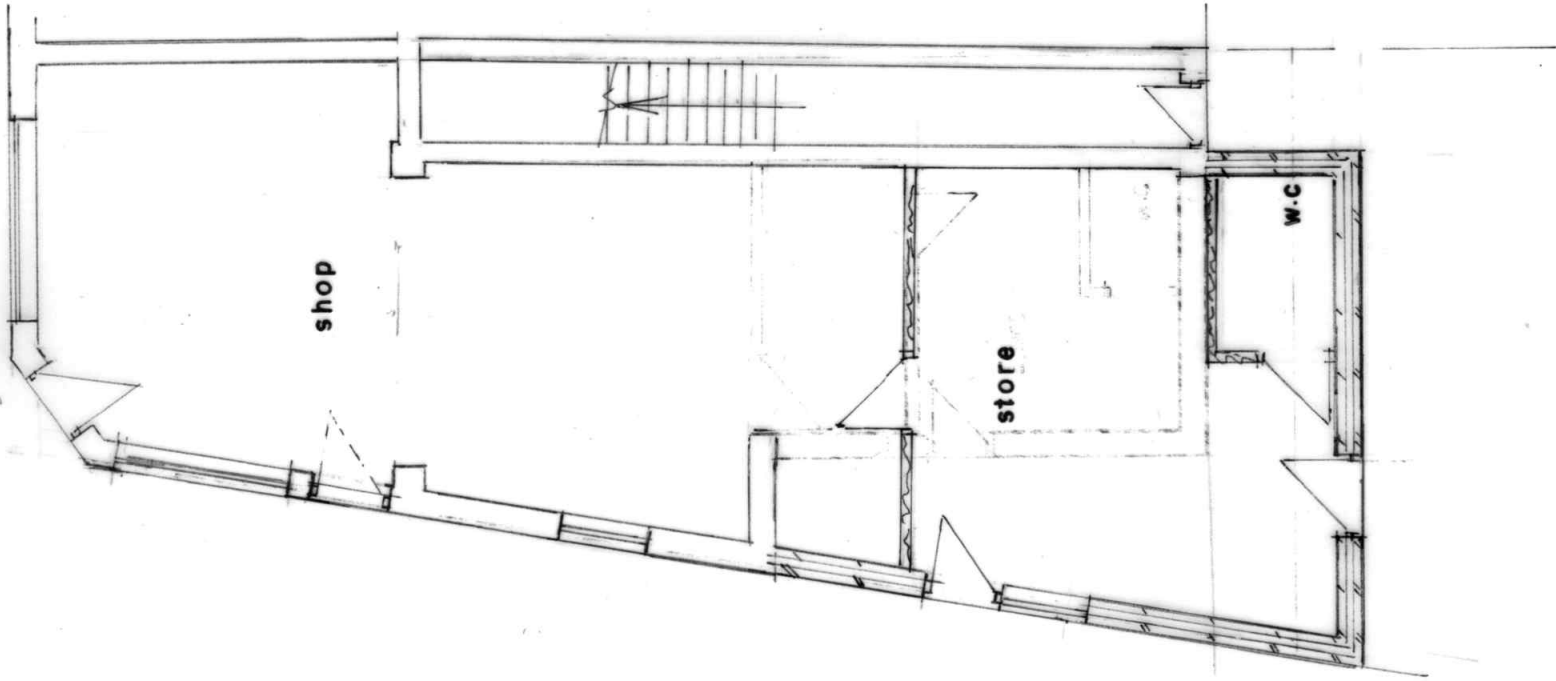

GROUND FLOOR PLAN
(PROPOSED)

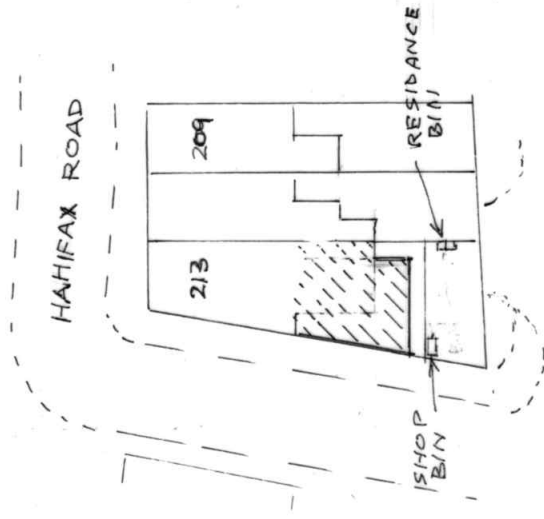

SITE PLAN SCALE 1:500
(PROPOSED)

BUILDING DESIGN SERVICES

M. FAROOQ

418 Bury Road Rochdale OL11 5EU.

Tel: 01706 712231 Mob: 07967605763

**PROPOSED SINGLE STOREY REAR EXTENSION AT
AJ'S OFF LICENCE 213 HALIFAX ROAD ROCHDALE
OL12 9RF**

For: Mr AJMAL MUKHTAR

Plan

Scale 1:100

2233/2