


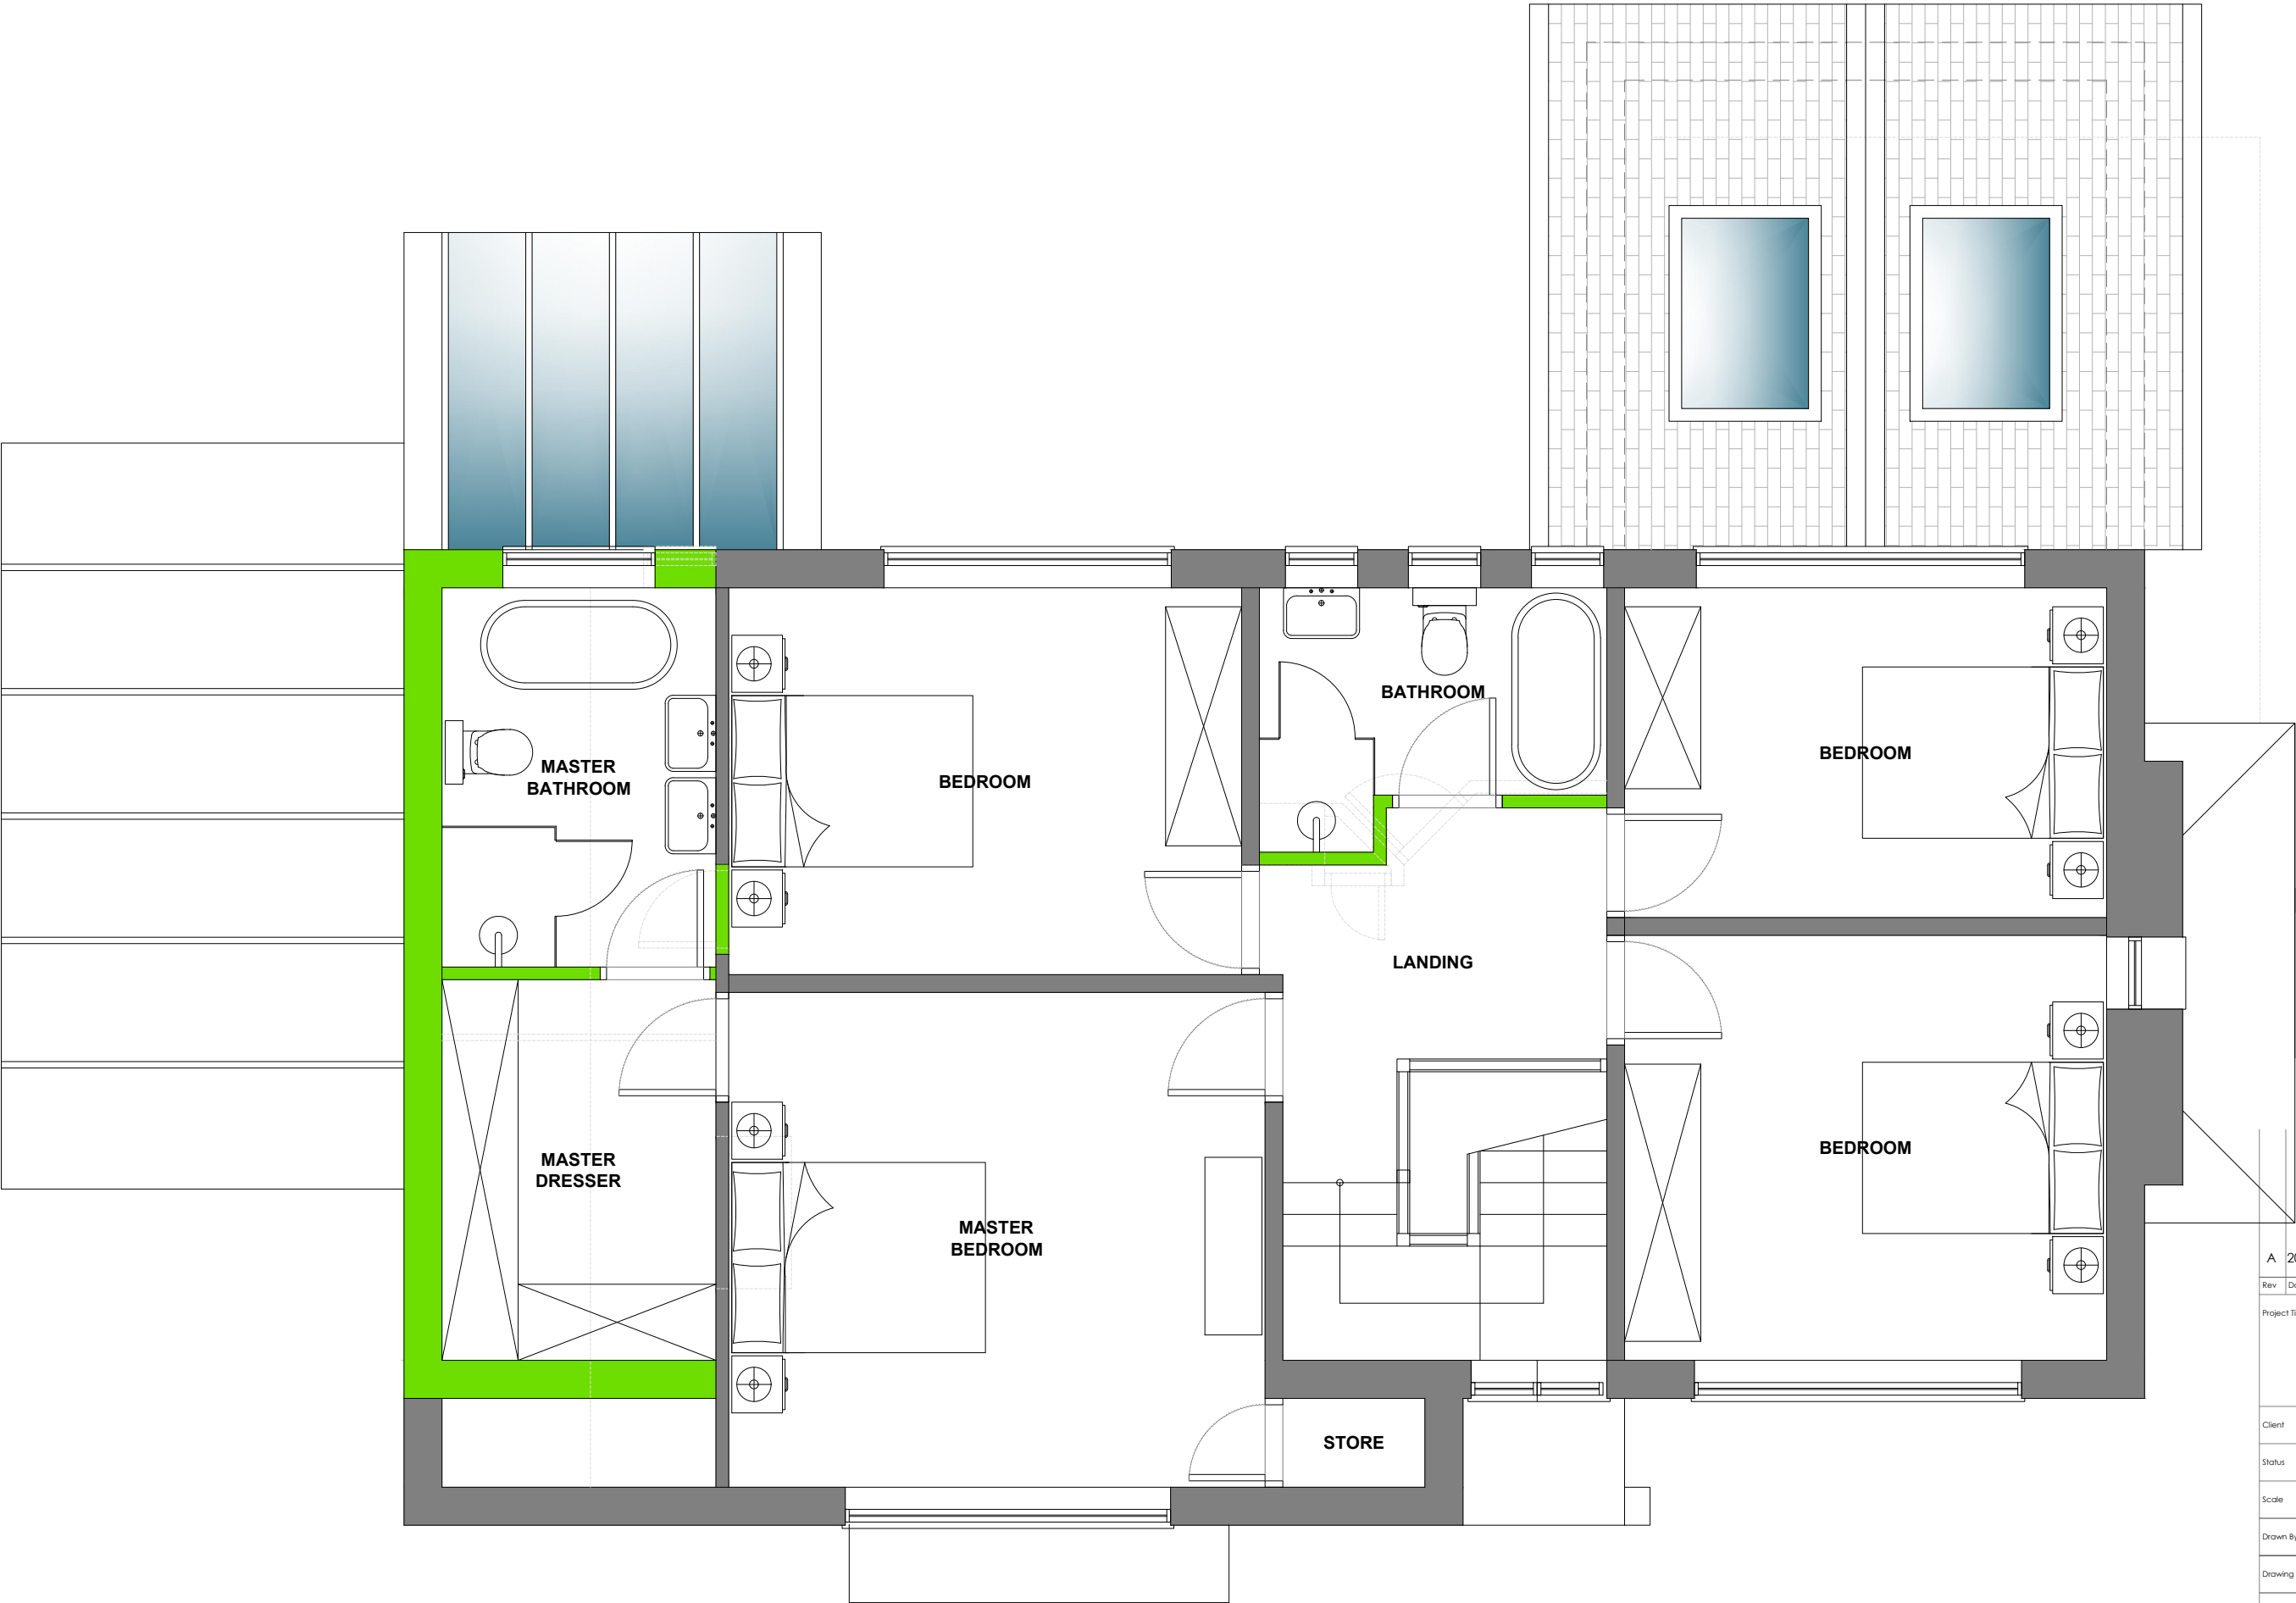

PROPOSED FIRST FLOOR PLAN

A	20.12.23	Car port shown.	SFW	PDP
Rev	Date	Description	Rev By	Chk'd By
Project Title		HOME REMODEL & EXTENSION		
		3 THE CLOSE MIDDLETON ROCHDALE M24 2QN		
Client		MR HAMPSON		
Status		PLANNNG		
Scale	1:50	Drawing Size	A3	
Drawn By	SFW	Checked By	PDP	Date 11/23
Drawing Title		PROPOSED FIRST FLOOR PLAN		
Job-Dwg No		538ROC-106A		

ABODE

MANCHESTER | 0161 711 0858
No.1 Spinningfields, WeWork (Abode)
Quay Street, Manchester, M3 3JE

LONDON | 020 3053 8255
1 Knightsbridge Green, 7th Floor, Office 7.02
London, SW1X 7NE

info@abode-architecture.co.uk | www.abode-architecture.co.uk