




THIS DRAWING IS FOR
PLANNING PERMISSION
PURPOSES ONLY

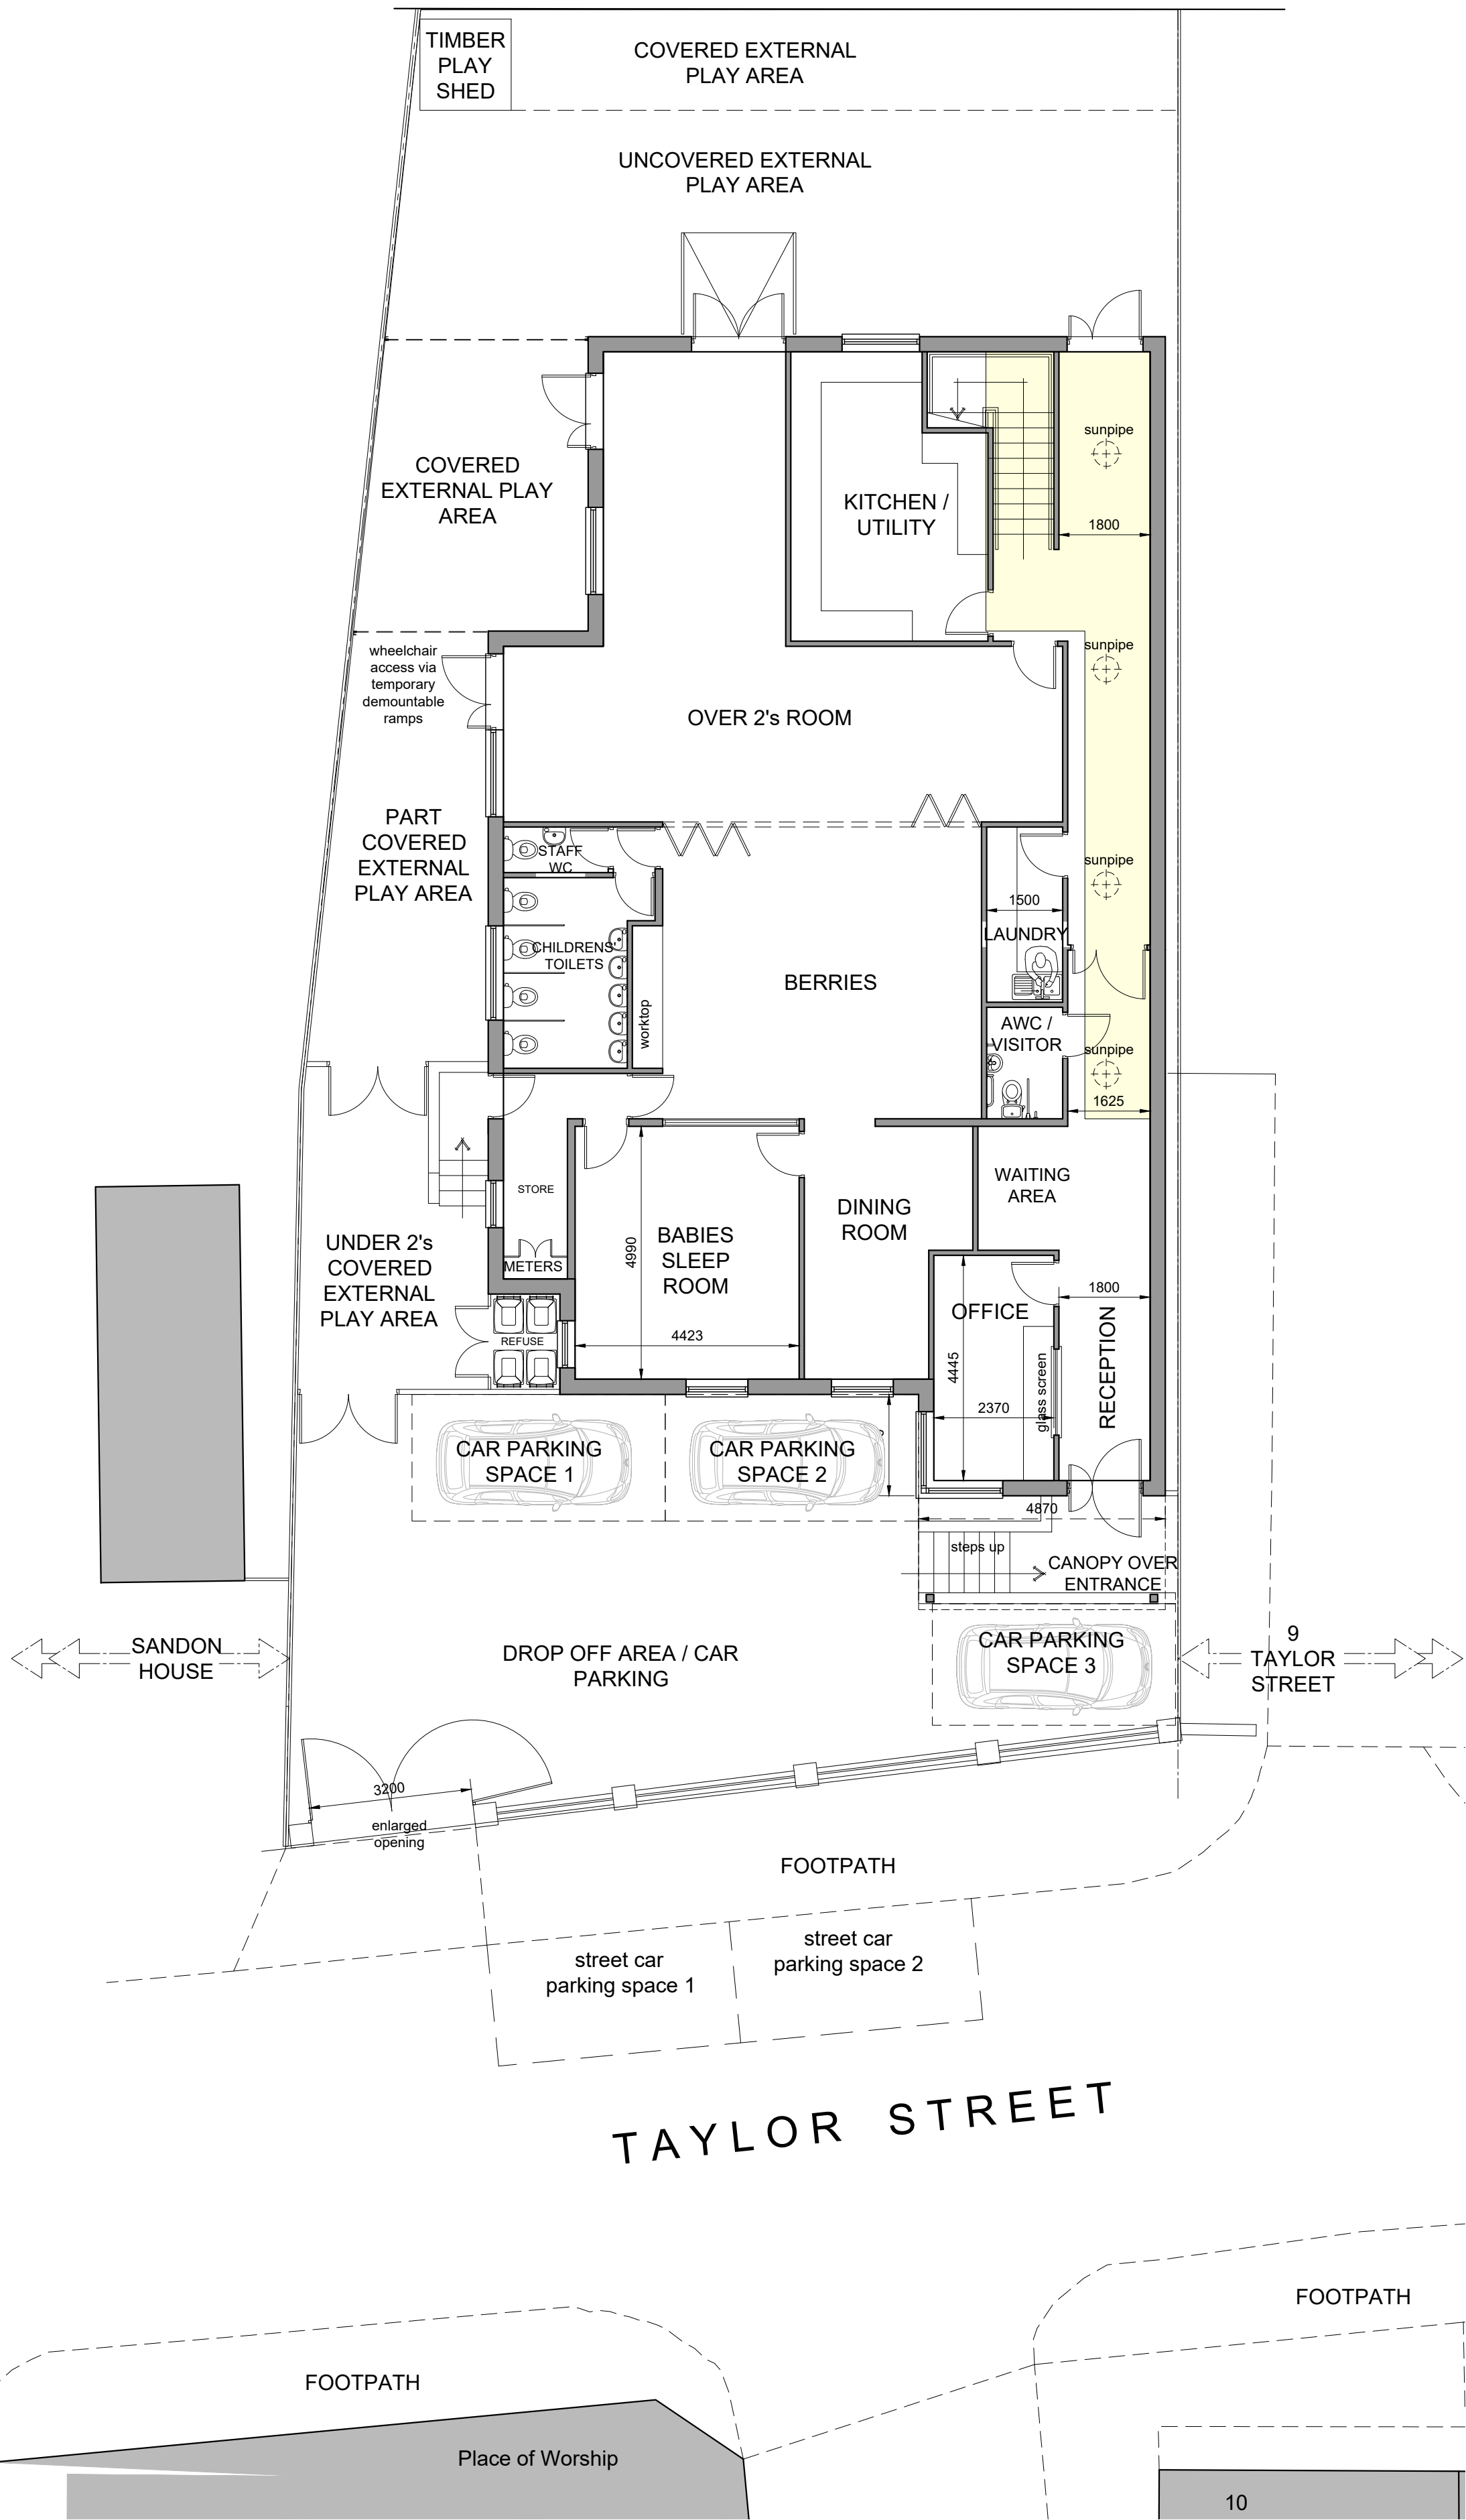


Proposed Ground Floor / Site Plan (1:100)

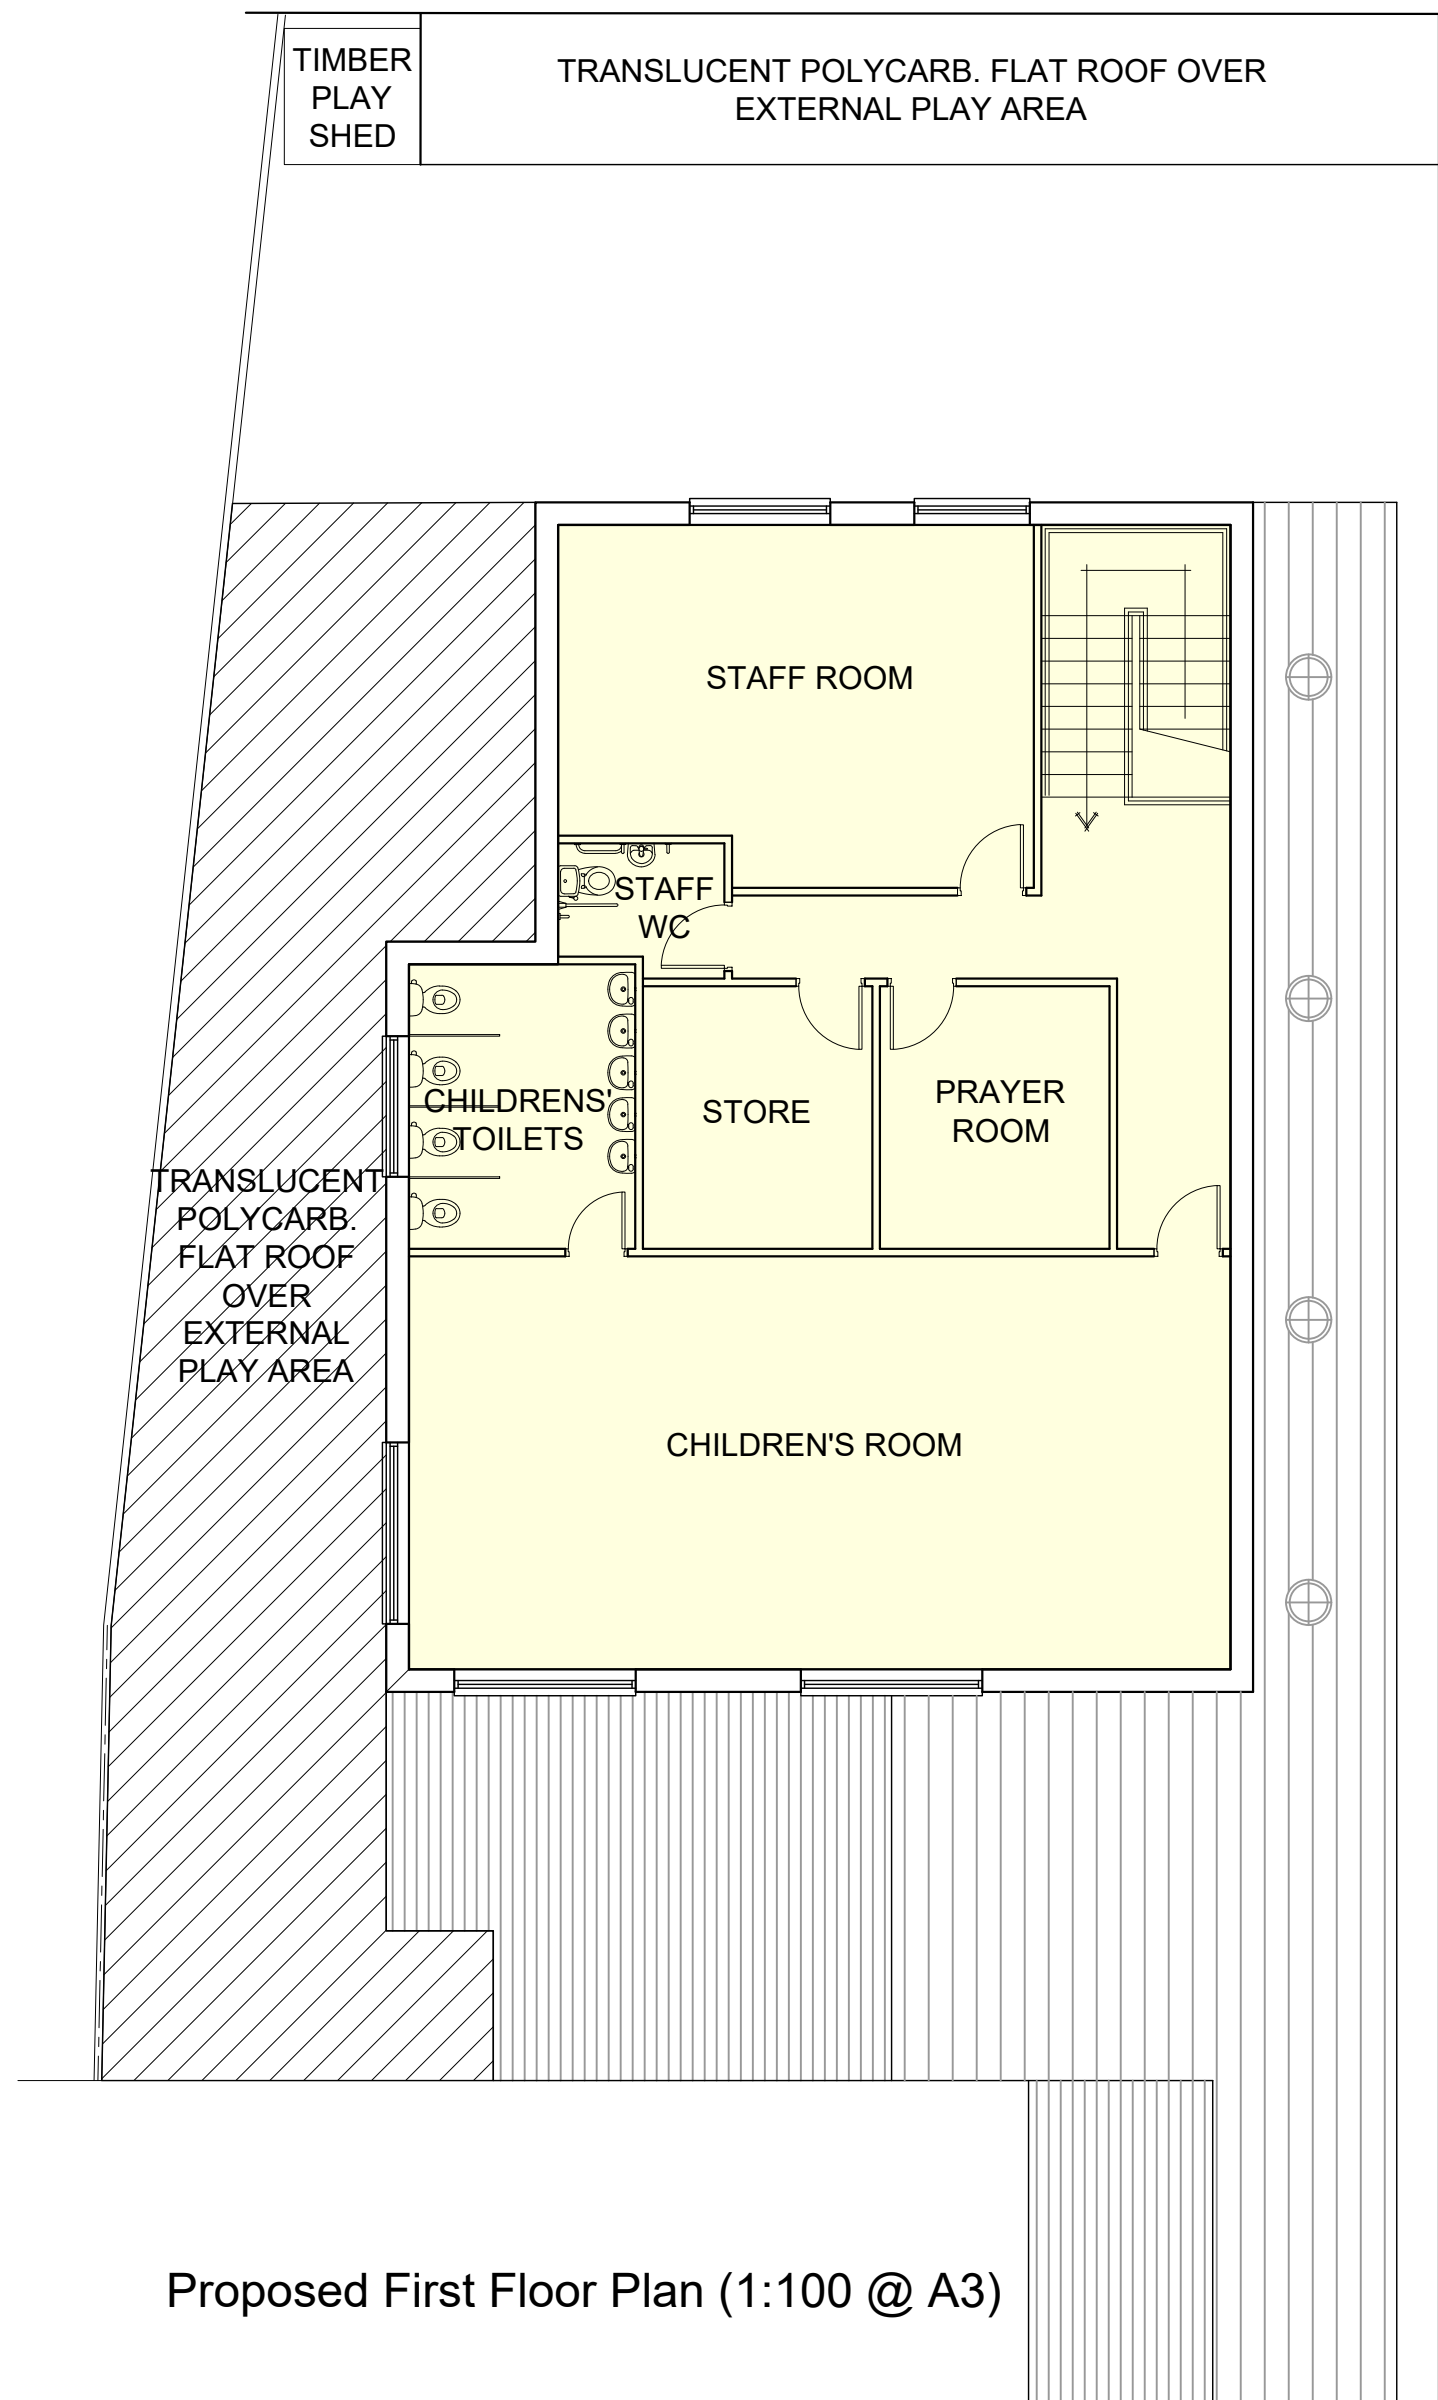

Proposed First Floor Plan (1:100 @ A3)

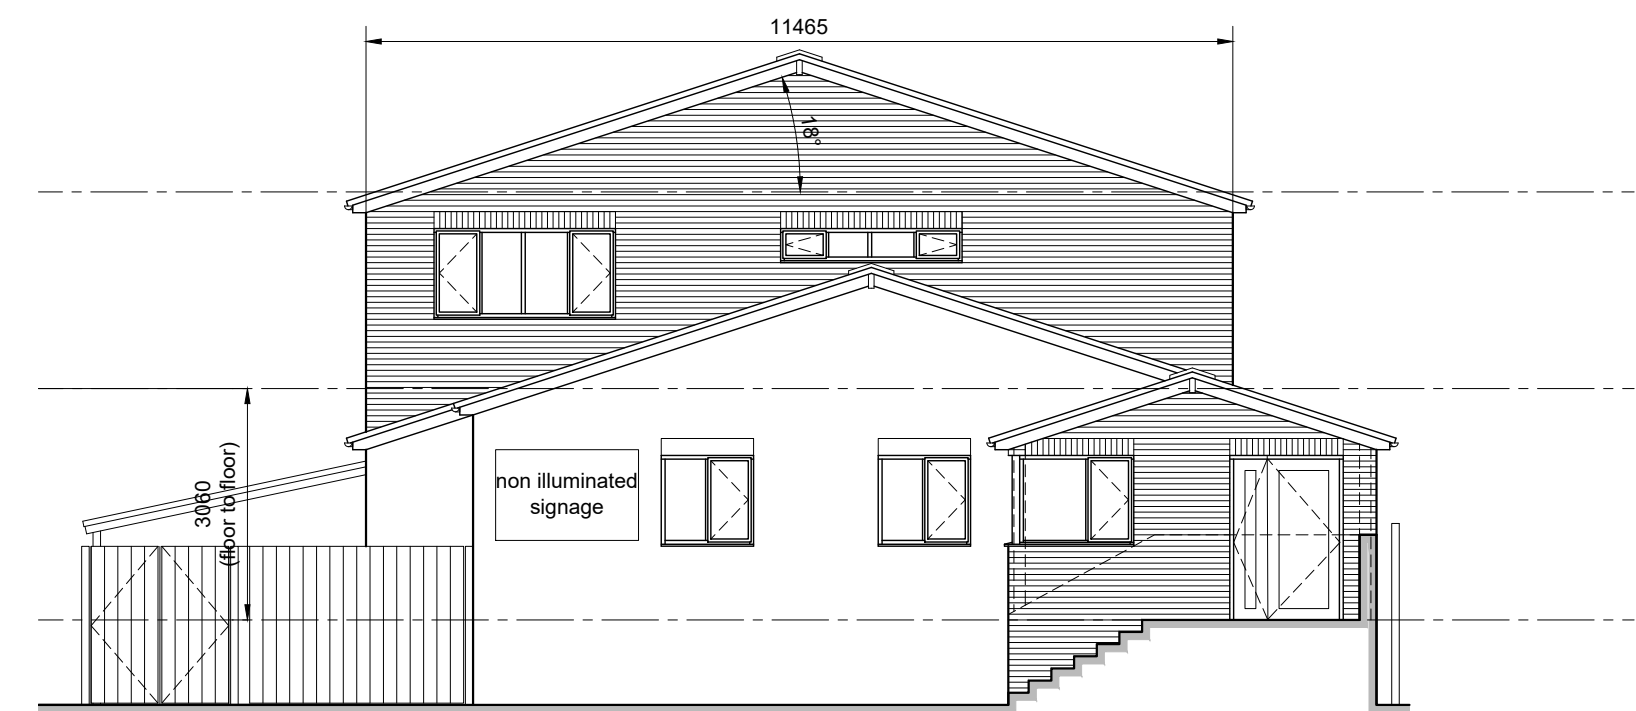


Proposed Front (west) Elevation

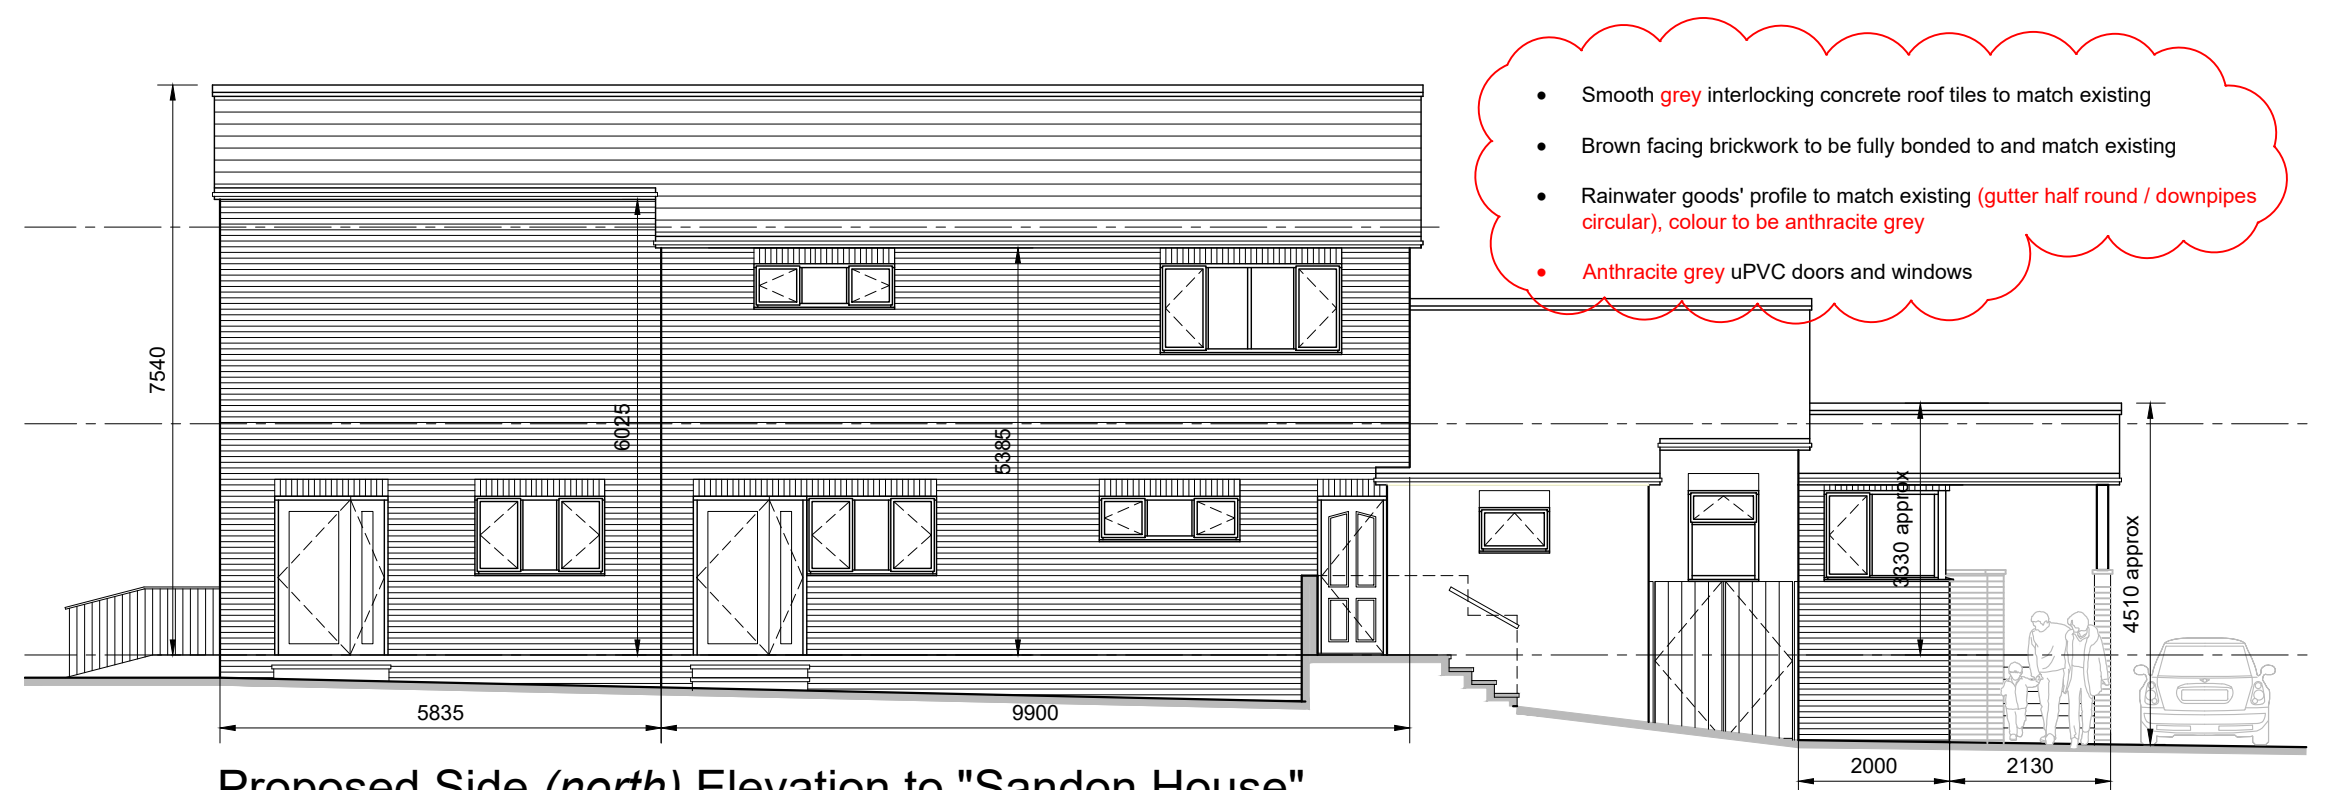

Proposed Side (north) Elevation to "Sandon House"



Proposed Rear (east) Elevation

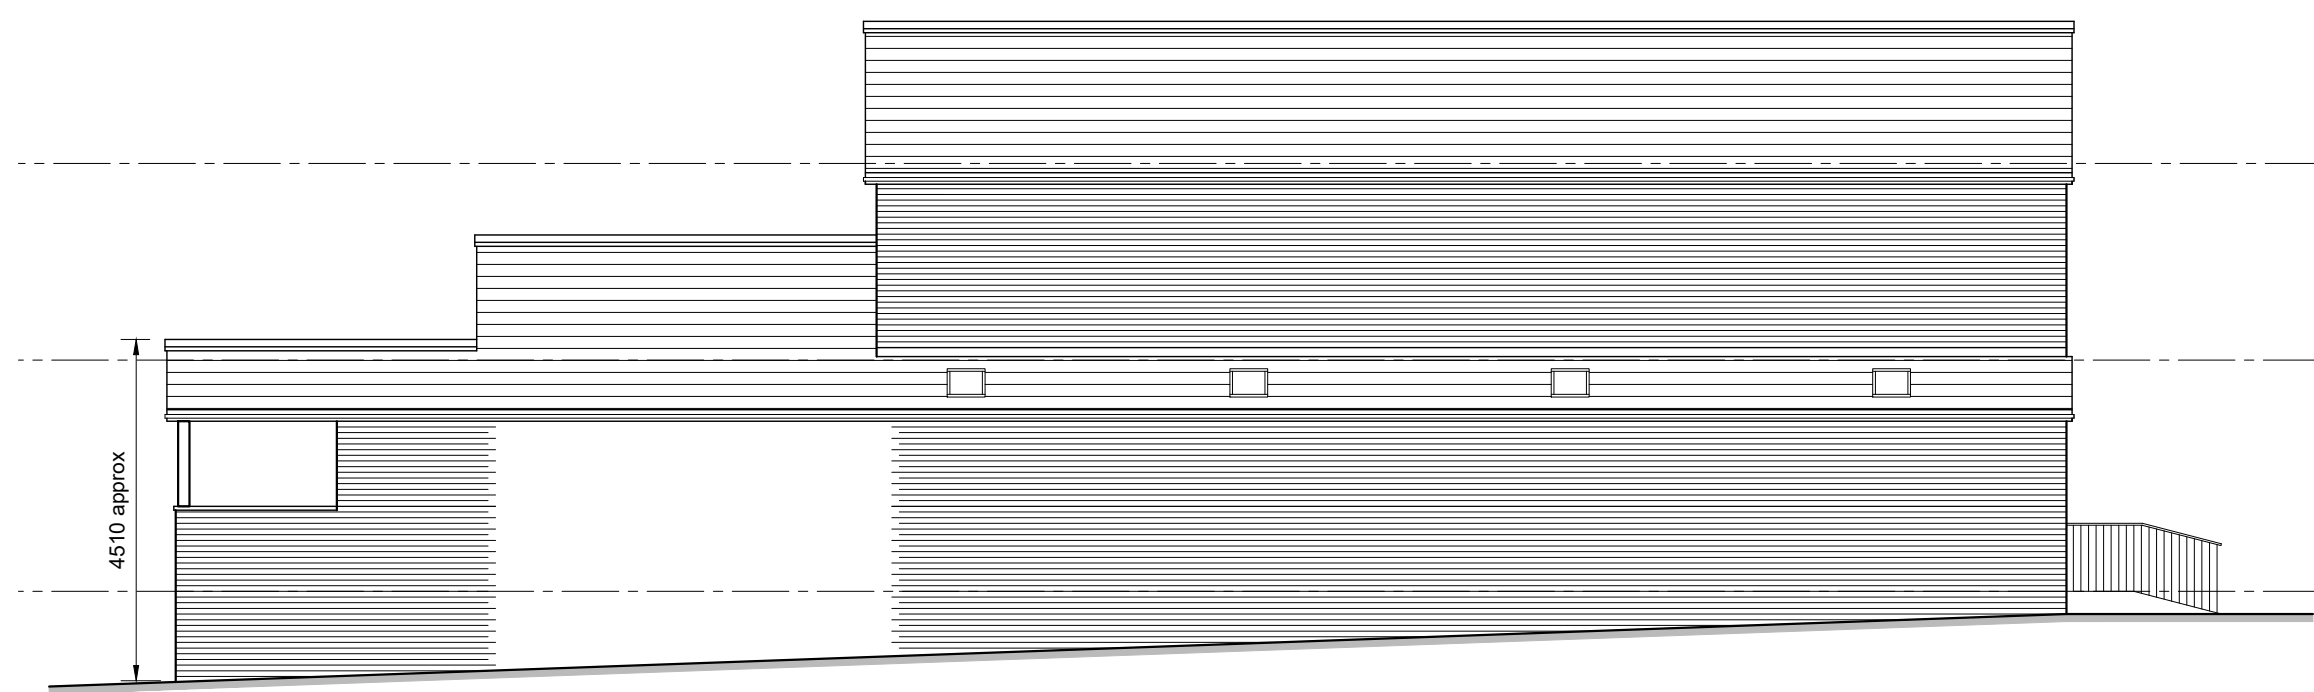

Proposed Side (south) Elevation to 9 Taylor Street

A	26/11/23	
Rev	Date	Description
Site: Aunt Marys Day Nursery Taylor Street Heywood. OL10 1EF		
Project: Ground Floor Entrance extension / internal alterations / partial re-build of external walls / first floor extension / external works to form additional covered play areas		
Drawing Title: Proposed Site / Ground Floor, First Floor Plan & Elevations		
Date: 08/12/20	Scale: 1:50 @ A1	
Drawing Number: LM-01/02	Revision: A	