


proposed application to display a dual sided post sign with overhead strip illumination

1 Kenyon Fold Bamford Rochdale OL115HP

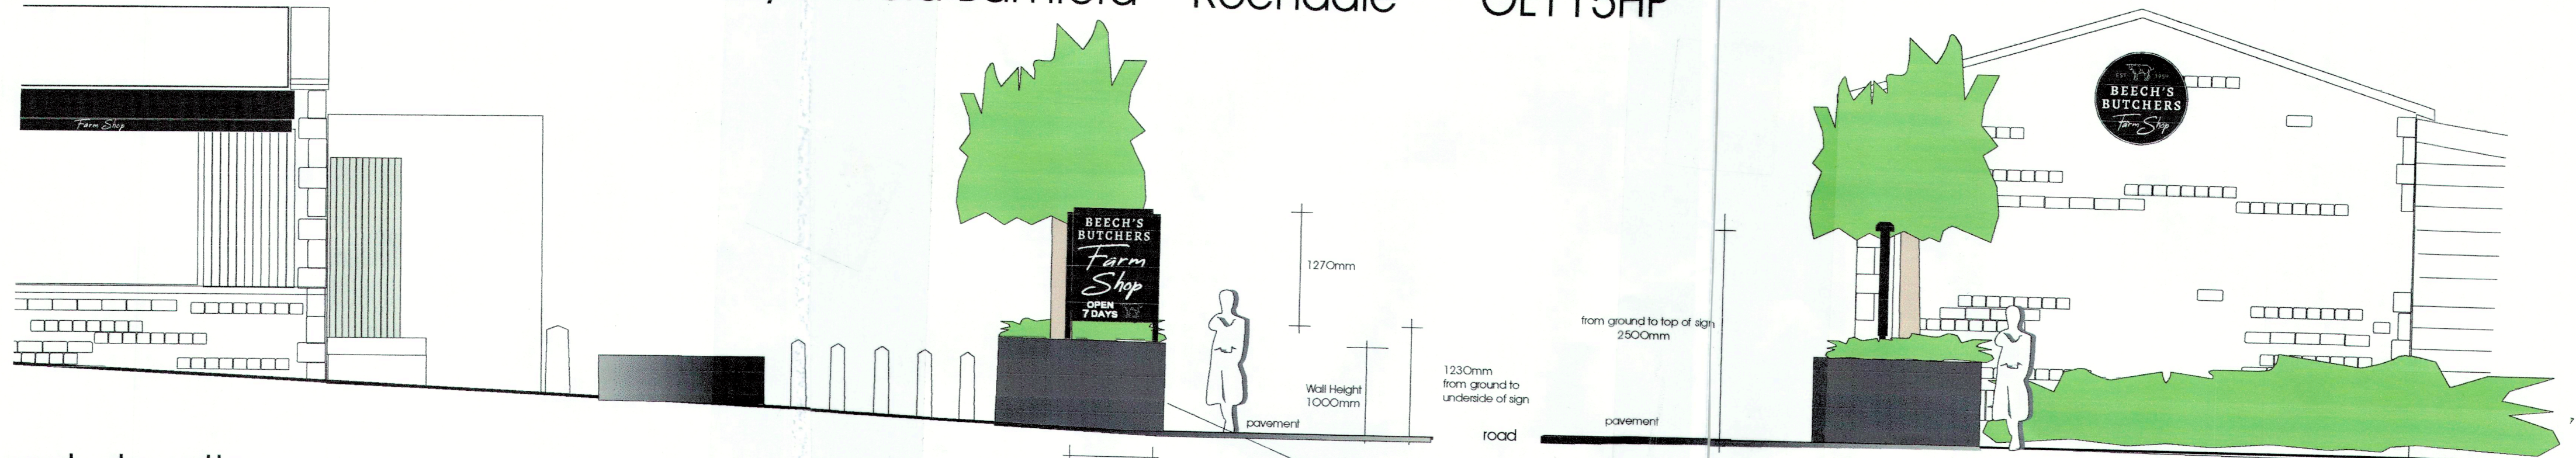


west elevation

south elevation



east elevation

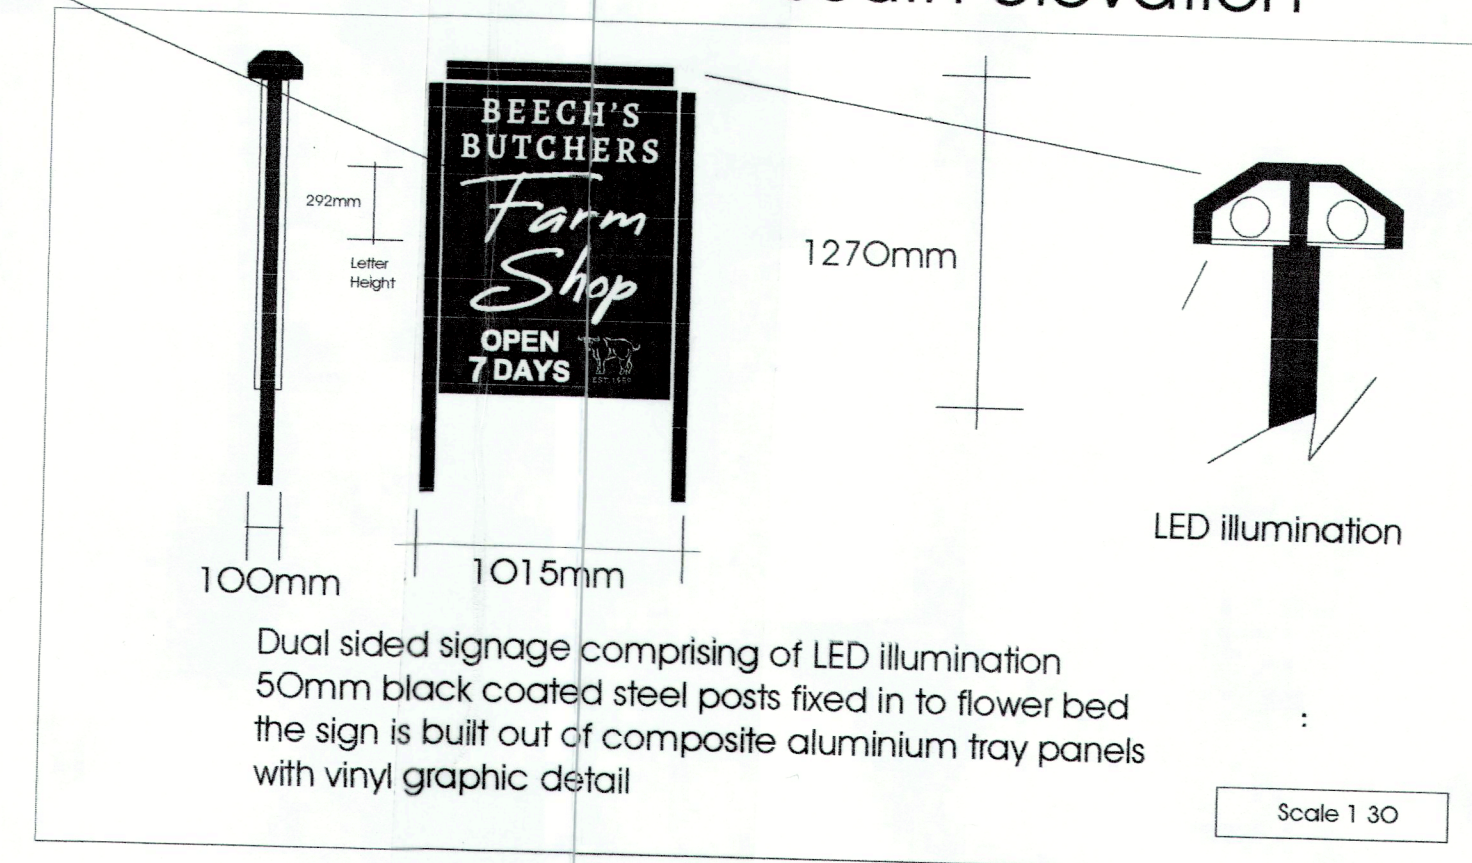

Dual sided signage comprising of LED illumination
50mm black coated steel posts fixed in to flower bed
the sign is built out of composite aluminium tray panels
with vinyl graphic detail

scale	1:50 1:30
date	11 01 2024
dwg no	2024 11 01
Client	Beech's Butchers Gisburn road Barrowford Lancashire
project	Signage for Beech's Butcher Gisburn Road at 1 Kenyon Fold Bamford Rochdale OL115HP
title	Proposed Signage
Revision	Revision 3

Rochdale BC

21 JUN 2024

Planning and Development
Service