

DOUBLE SIDED


BETFRED

"BETFRED" approx. 68mm LETTERING IN WHITE

600mm (H) x 600mm (W) x 110mm (D)
ILLUMINATED PROJECTION SIGN;
POWDER COATED
BOTH SIDES; DIGITALLY
PRINTED VINYL AND MATT LAMINATE
APPLIED TO LOGO AREAS; FRET CUT AND
BACKED UP WITH 3MM OPAL ACRYLIC;
FIXED THROUGH FASCIA; PANELS POWDER
COATED RAL 5017.

SIDE VIEW/
CROSS SECTION


PROJECTING SIGN
scale 1:50

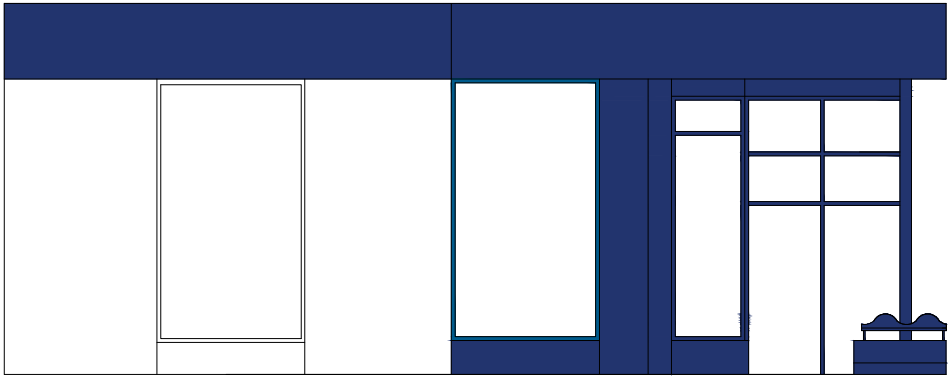


EXISTING SHOPFRONT: side view




EXISTING SHOPFRONT:front view

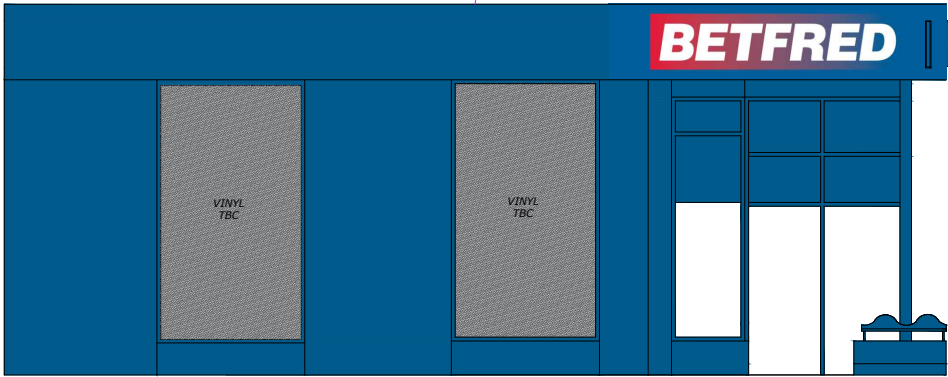

PROPOSED SHOPFRONT: side view

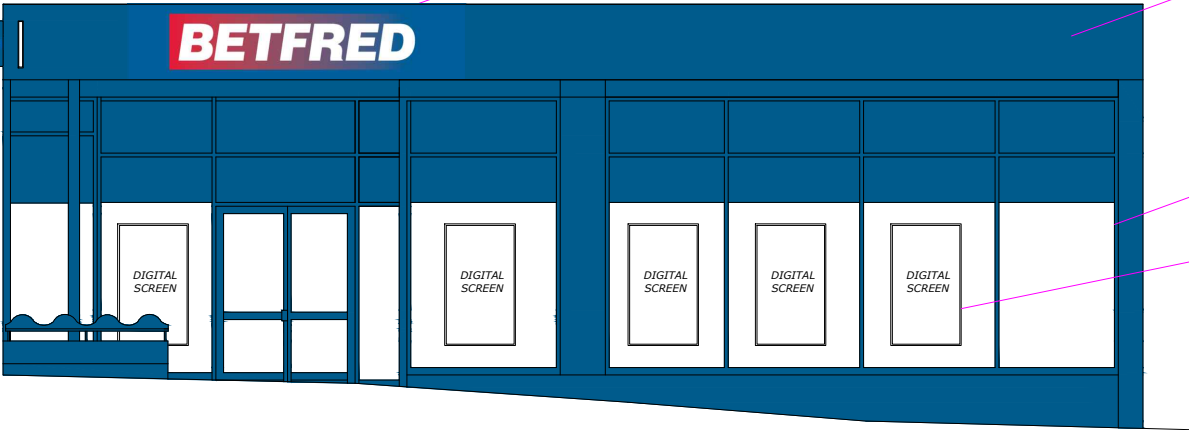

PROPOSED SHOPFRONT: front view

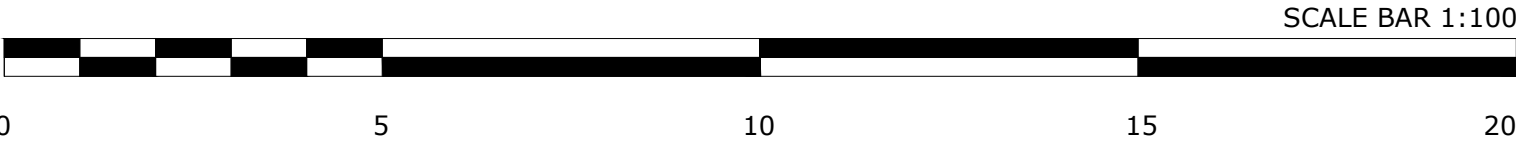

DRAWING APPROVALS		LOCATION	GENERAL SHOPFITTING NOTES	REVISIONS	DRAWING TITLE:		LOCATION:
DEVELOPMENT APPROVAL			1.All deliveries to the shops are to be booked with the warehouse at least 48 hours in advance. 2.Vans are loaded up before 12pm the day before so any forgotten items need to be rang through to the warehouse before then. 3.All Contractors, Sub- Contractors, Engineers and Shopfitters are all responsible for the removal of their own rubbish. No rubbish is to be left on site at the end of the fit without approval from the P.M 4.All electrical equipment must be tested to ensure in working condition(s) on installation and prior to snagging meeting 5.Any questions on information on the plan, sizes, height of or fitting etc, clarification to be made prior to installation	0 PROPOSED SHOPFRONT ELEVATION 13/11/24 1 ADDITIONAL INFO ADDED 31/01/25 2 ADDITIONAL INFO ADDED 04/02/25 3 ADDITIONAL INFO ADDED 10/03/25 4 CORRECTIONS AND AMENDMENTS MADE 02/06/25 5 CORRECTIONS AND AMENDMENTS MADE 13/06/25	PROPOSED SHOPFRONT ELEVATION		1426 - ROCHDALE 44 - 46 Yorkshire Street, Rochdale, OL161JW
DIVISIONAL MANAGER					DWG. NO.		1426WT-44.46SE
					REV. NO		REV 5
					SCALE:		1:100 (A3)
					DATE:		2025.06.13
All dimensions are to be checked on site.					DWG. BY:		B.STRYDOM
					CHECKED:		N.LOWE