


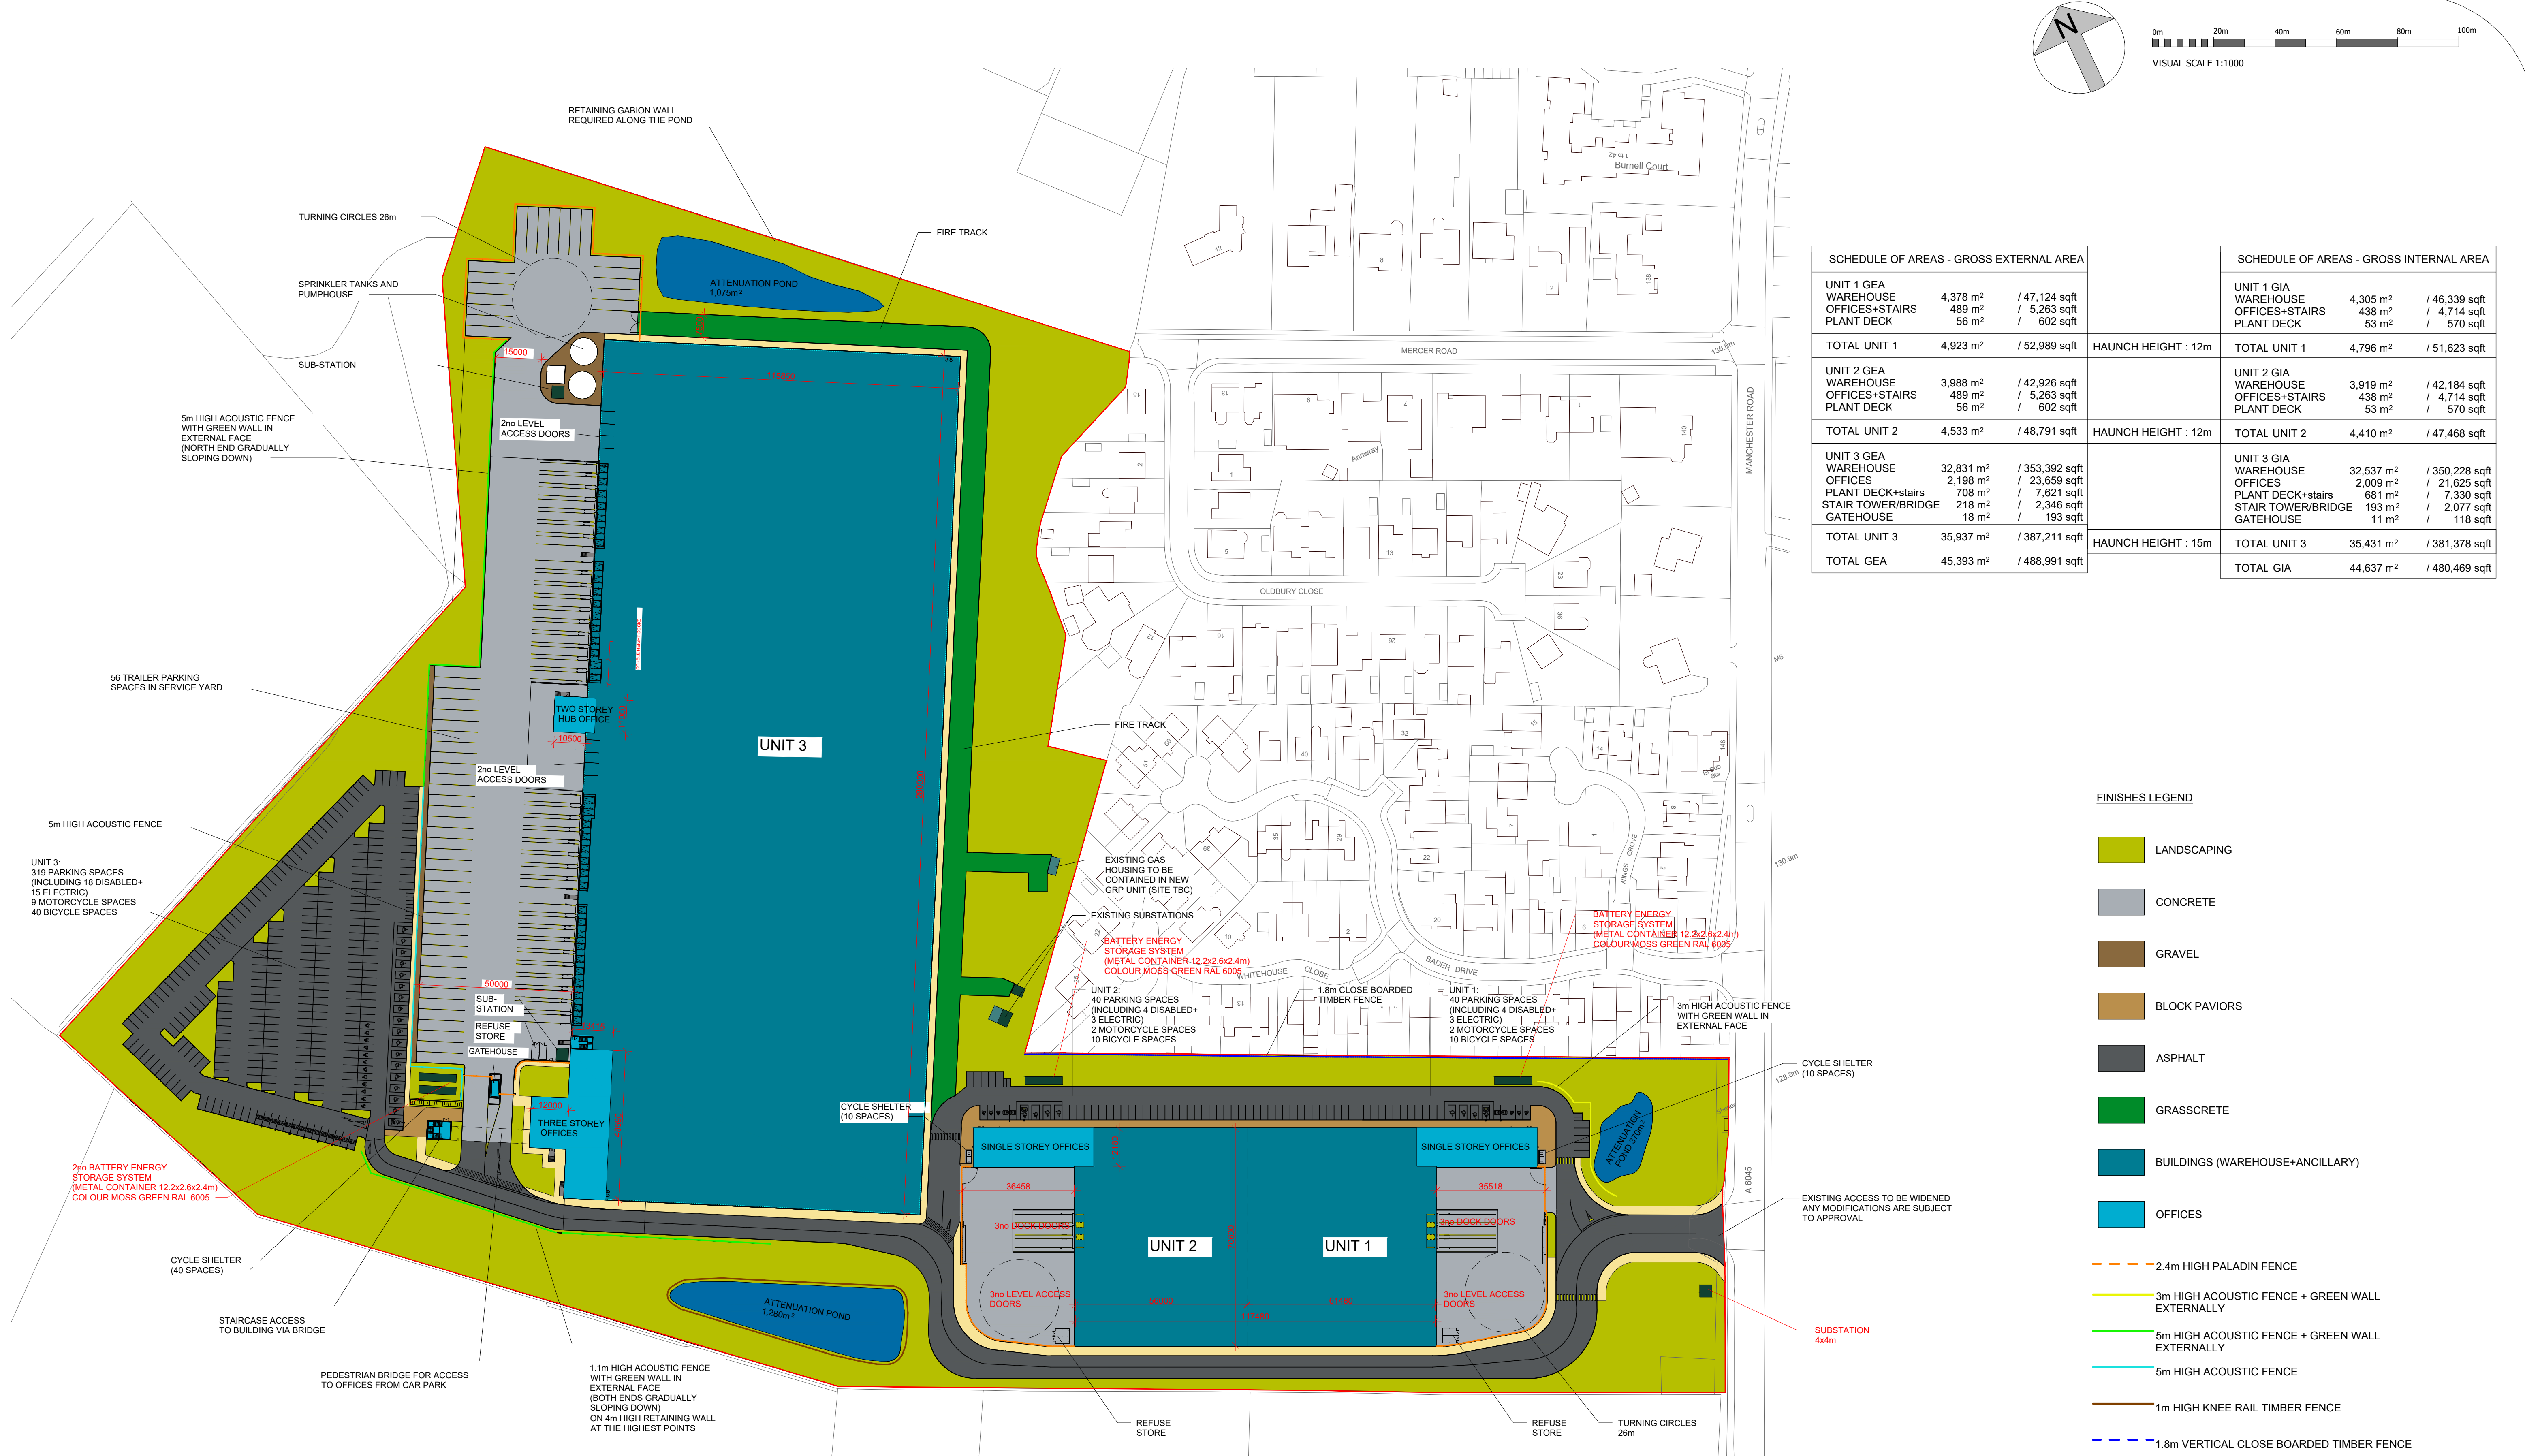

SCHEDULE OF AREAS - GROSS EXTERNAL AREA			
UNIT 1 GEA			
WAREHOUSE	4,378 m ²	/ 47,124 sqft	
OFFICES+STAIRS	489 m ²	/ 5,263 sqft	
PLANT DECK	56 m ²	/ 602 sqft	
TOTAL UNIT 1	4,923 m ²	/ 52,989 sqft	
UNIT 2 GEA			
WAREHOUSE	3,988 m ²	/ 42,926 sqft	
OFFICES+STAIRS	489 m ²	/ 5,263 sqft	
PLANT DECK	56 m ²	/ 602 sqft	
TOTAL UNIT 2	4,533 m ²	/ 48,791 sqft	
UNIT 3 GEA			
WAREHOUSE	32,831 m ²	/ 353,392 sqft	
OFFICES	2,198 m ²	/ 23,659 sqft	
PLANT DECK+stairs	708 m ²	/ 7,621 sqft	
STAIR TOWER/BRIDGE	218 m ²	/ 2,346 sqft	
GATEHOUSE	18 m ²	/ 193 sqft	
TOTAL UNIT 3	35,937 m ²	/ 387,211 sqft	
TOTAL GEA	45,393 m ²	/ 488,991 sqft	

SCHEDULE OF AREAS - GROSS INTERNAL AREA			
UNIT 1 GIA			
WAREHOUSE	4,305 m ²	/ 46,339 sqft	
OFFICES+STAIRS	438 m ²	/ 4,714 sqft	
PLANT DECK	53 m ²	/ 570 sqft	
TOTAL UNIT 1	4,796 m ²	/ 51,623 sqft	
UNIT 2 GIA			
WAREHOUSE	3,919 m ²	/ 42,184 sqft	
OFFICES+STAIRS	438 m ²	/ 4,714 sqft	
PLANT DECK	53 m ²	/ 570 sqft	
TOTAL UNIT 2	4,410 m ²	/ 47,468 sqft	
UNIT 3 GIA			
WAREHOUSE	32,537 m ²	/ 350,228 sqft	
OFFICES	2,009 m ²	/ 21,625 sqft	
PLANT DECK+stairs	681 m ²	/ 7,330 sqft	
STAIR TOWER/BRIDGE	193 m ²	/ 2,077 sqft	
GATEHOUSE	11 m ²	/ 118 sqft	
TOTAL UNIT 3	35,431 m ²	/ 381,378 sqft	
TOTAL GIA	44,637 m ²	/ 480,469 sqft	

FINISHES LEGEND

- LANDSCAPING
- CONCRETE
- GRAVEL
- BLOCK PAVIORS
- ASPHALT
- GRASSCRETE
- BUILDINGS (WAREHOUSE+ANCILLARY)
- OFFICES
- 2.4m HIGH PALADIN FENCE
- 3m HIGH ACOUSTIC FENCE + GREEN WALL EXTERNALLY
- 5m HIGH ACOUSTIC FENCE + GREEN WALL EXTERNALLY
- 5m HIGH ACOUSTIC FENCE
- 1m HIGH KNEE RAIL TIMBER FENCE
- 1.8m VERTICAL CLOSE BOARDED TIMBER FENCE

1 PROPOSED SITE LAYOUT
1 : 1000

Do not scale this drawing
ashton smith to be notified of discrepancies in figured dimensions
Contractors must check all dimensions from site
This drawing is copyright and is for use on this site only
This drawing is to be used solely for information as entitled
For other information refer to the latest revision of any cross referenced drawing

LOCATION PLAN:

NOTES:

SITE BOUNDARY: 11.152 Ha / 27.46 Acres

REV	DATE	DESCRIPTION	DRAWN BY	CHECK BY

PROJECT TITLE
MANCHESTER ROAD, HEYWOOD

DRAWING TITLE
PROPOSED SITE PLAN

RIBA STAGE	STATUS	PLANNING	DRAWN BY	CHECKED BY
3			JA	RR
SHEET	SCALE	DATE	SUITABILITY	REVISION
A1	As indicated	04/11/22	S3	P12

DRAWING NO.
21157-ASA-00-ZZ-ZZ-D-A-0003_(S3-P12)

BIM MODEL NUMBER:
21157-ASA-ZZ-ZZ-ZZ-M3-A-0001_(S3-P3)

CLIENT

Trammell Crow Company

Ashton Smith
Beyond Design

Ashton Smith, Belvedere House, 2 Victoria Avenue, Harrogate, North Yorkshire, HG1 3EL
Tel: 01423 522882 Fax: 01423 565104
www.ashtonsmith.co.uk

JOB NO.
21157