



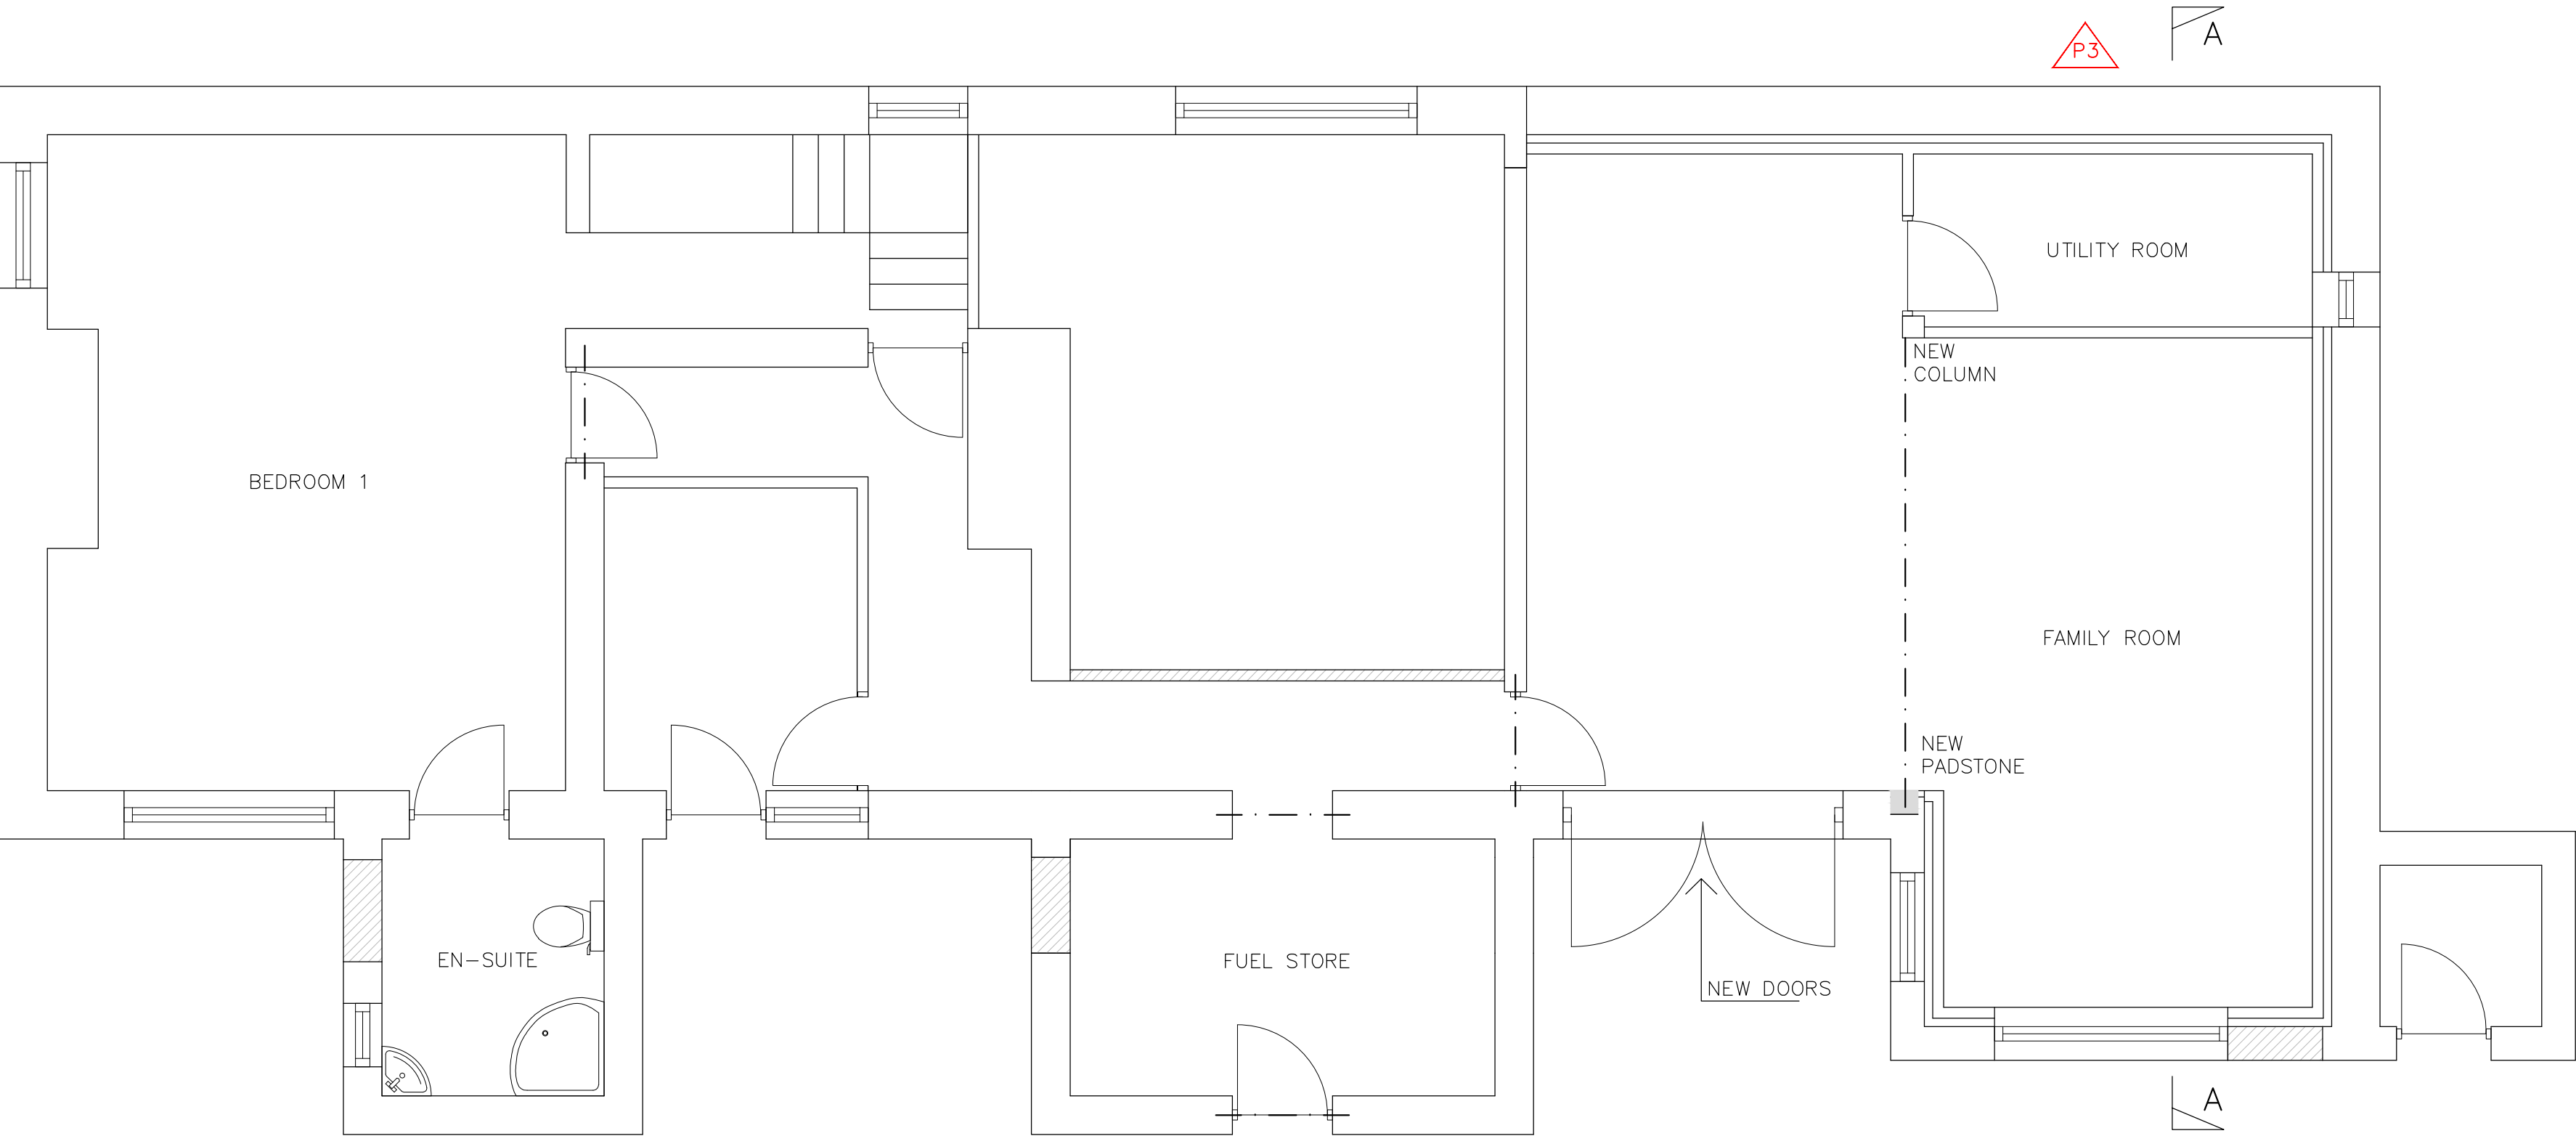

PROPOSED GROUND FLOOR PLAN
(1:50)

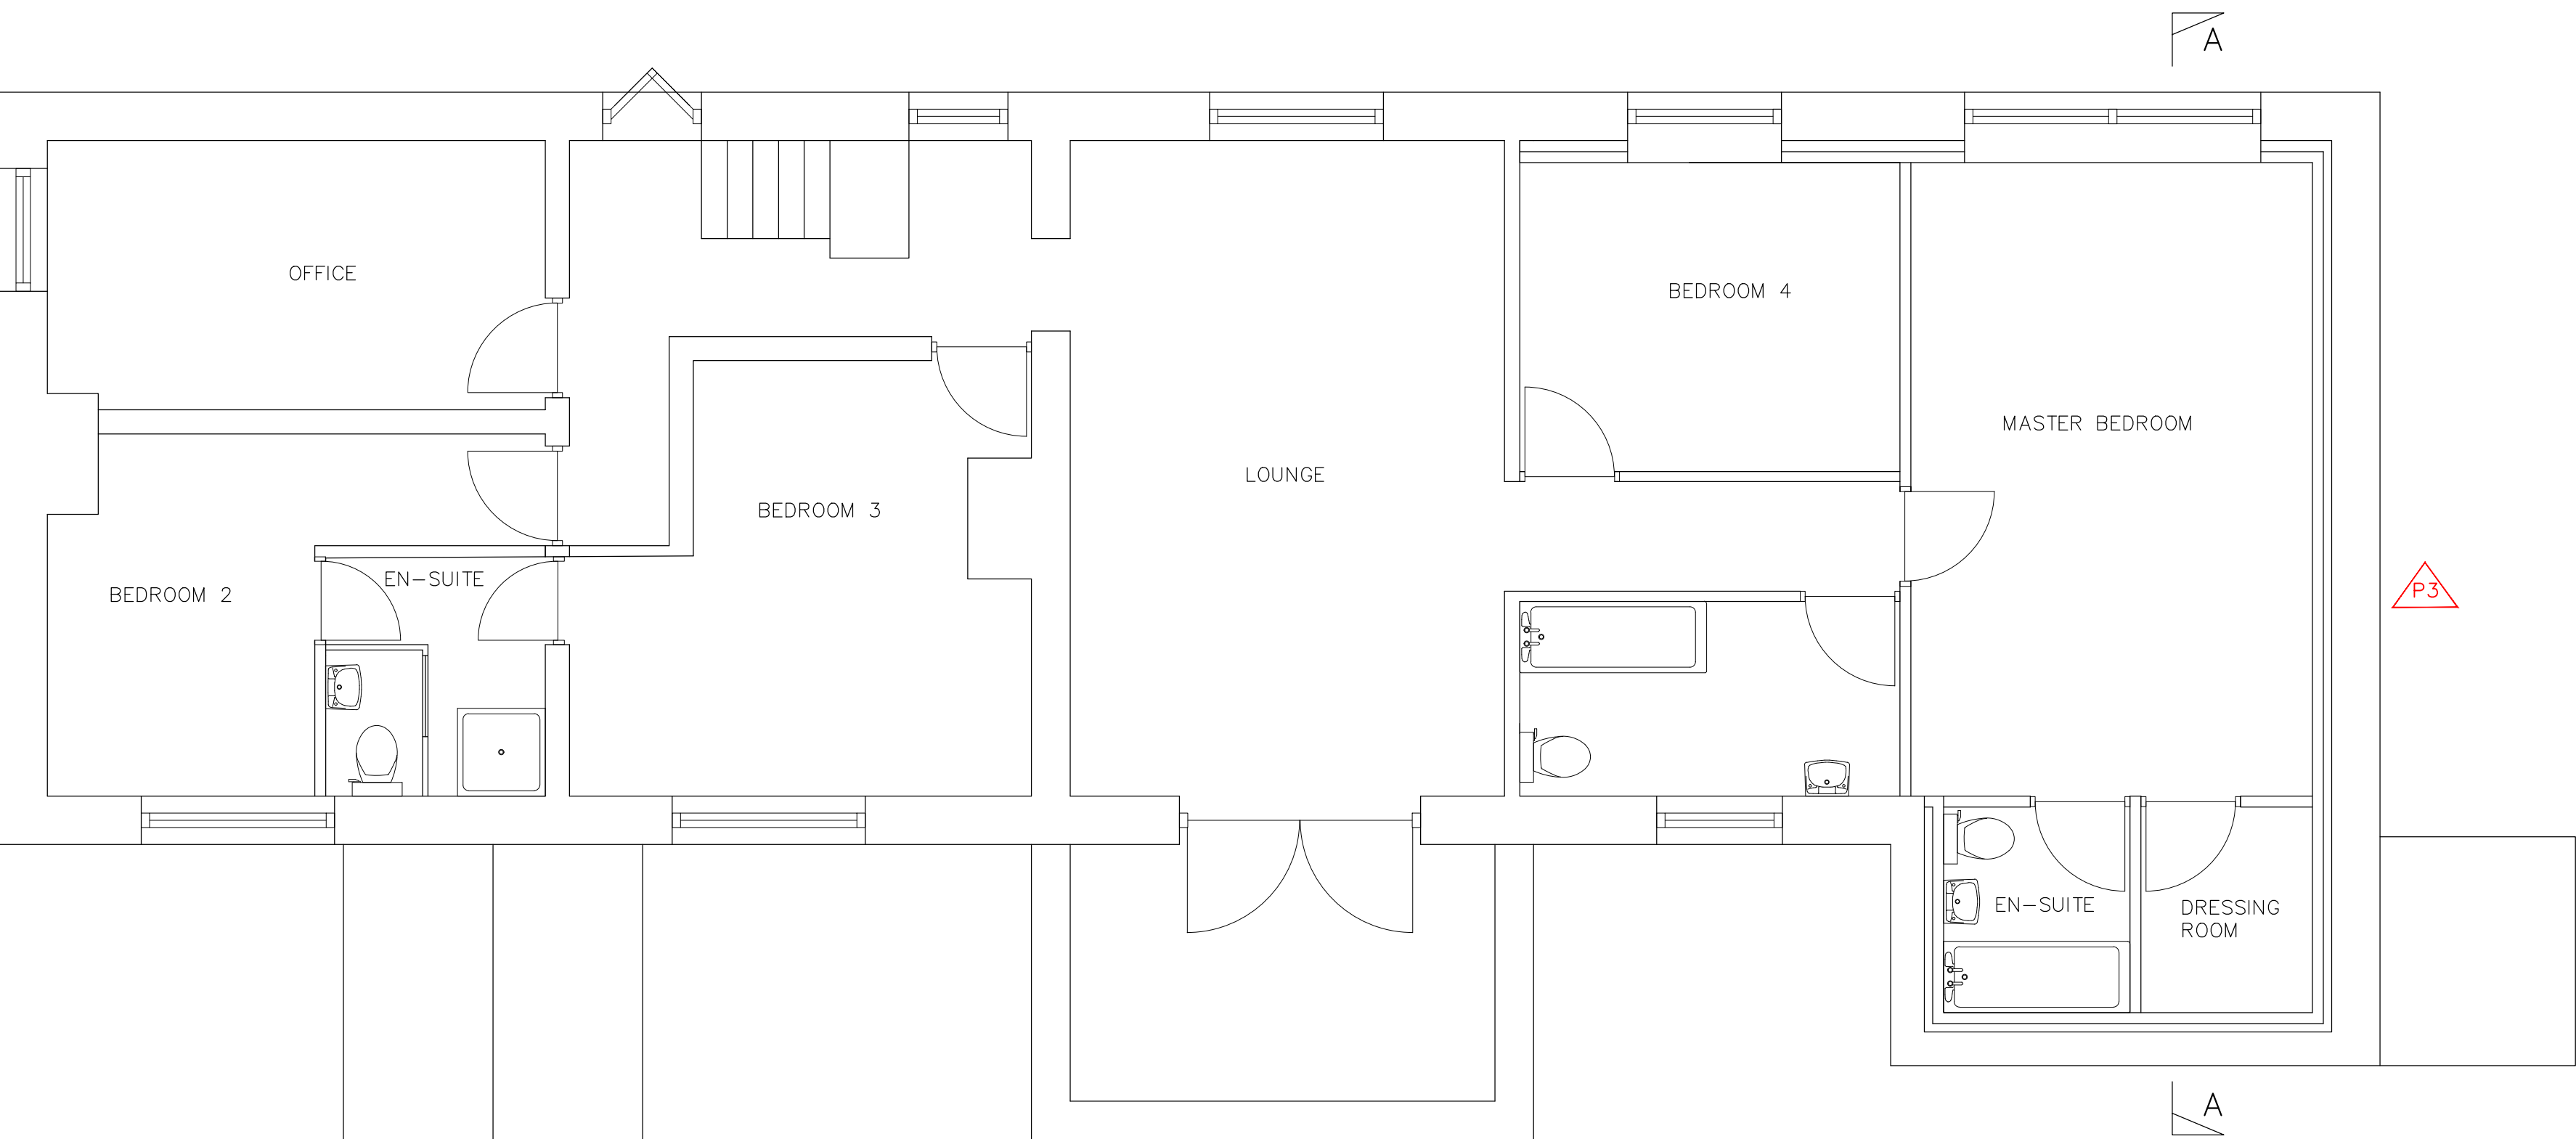

PROPOSED 1st FLOOR PLAN
(1:50)



LOCATION PLAN
(1:1250)

P3 –ISSUED FOR PLANNING/BUILDING REGS – JUL 2023
P2 –ISSUED FOR PLANNING/BUILDING REGS – MAY 2023
P1 –ISSUED FOR PLANNING/BUILDING REGS – APRIL 2023

Sir Frederick Snow & Partners Ltd
Consulting Engineers



211 - 213 Higher Hillgate
Stockport
Cheshire
SK1 3RB
Tel: 0161 477 3365
e-mail: northwest@fsnow.co.uk

Client
MR & MRS GUMBLEY

Project Title
LOWER STARRING FARM COTTAGE

Drawing Title
PROPOSED LAYOUTS

Scale(s) 1:50 (Do not scale off this drawing work to figured dimensions)

Scalebar Original Drawing Size A1
0 10 50 100mm

DRG No. FS 4850 / P / 2001 Rev. P3