


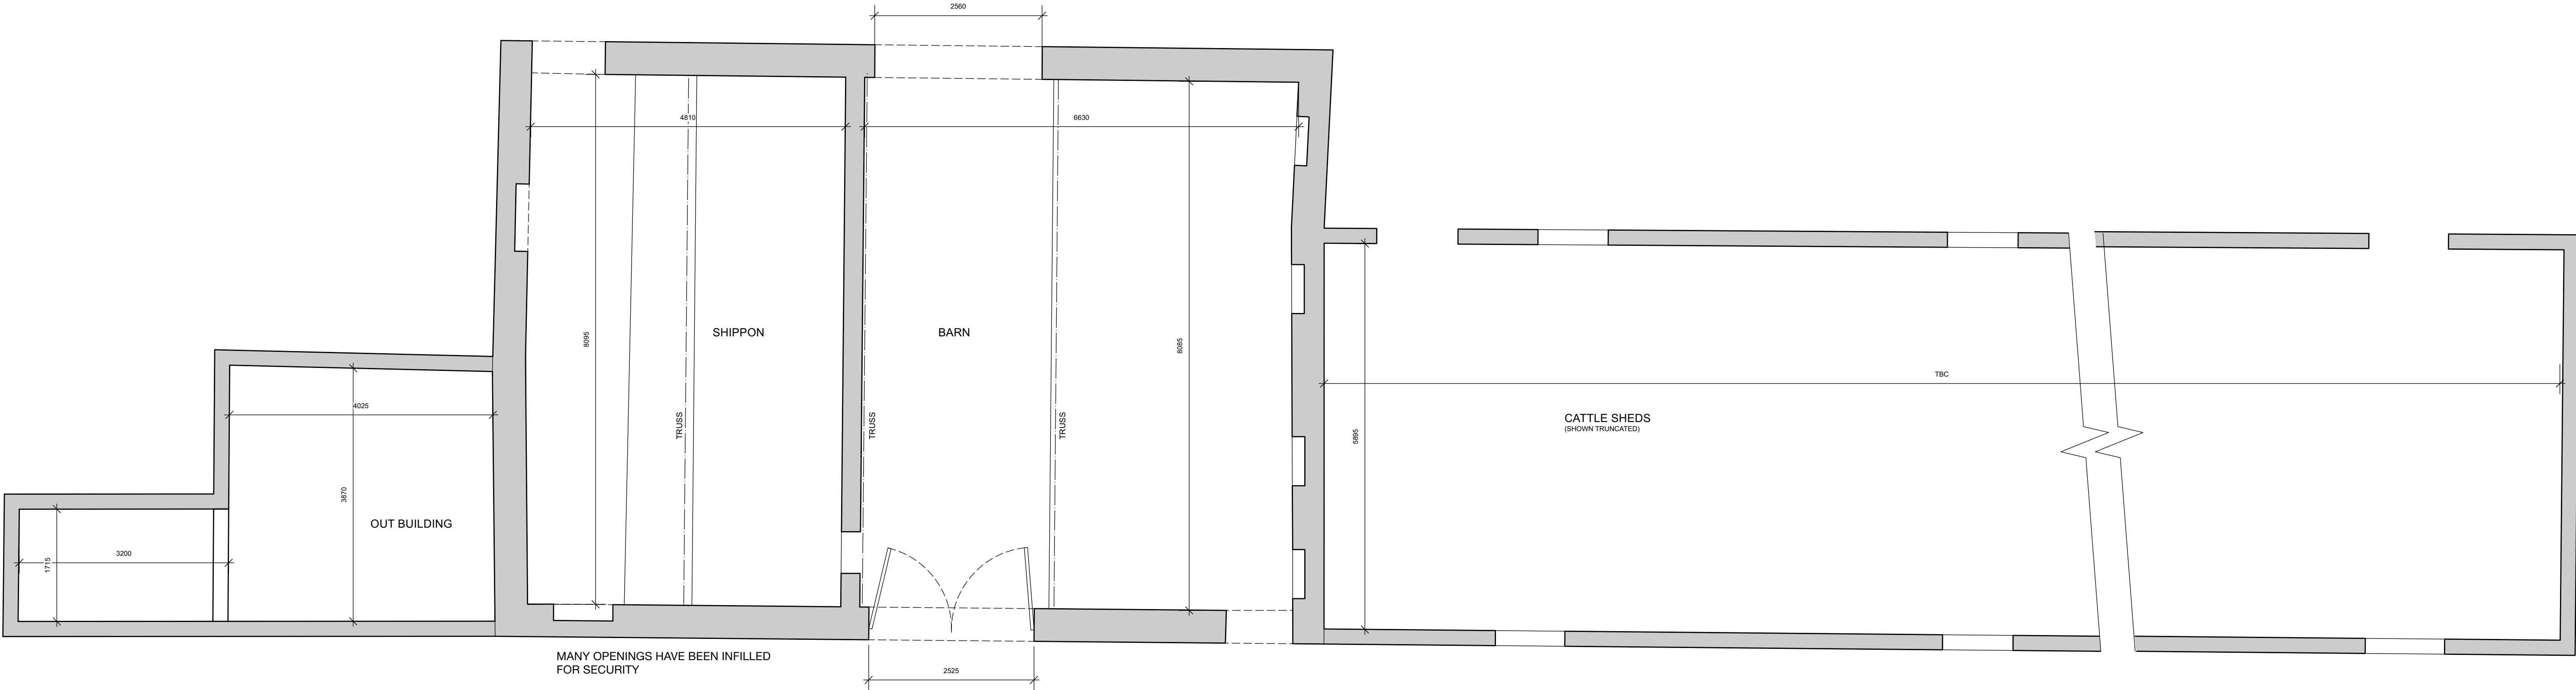

BARN- GROUND FLOOR PLAN AS EXISTING
1:50 SCALE

0 500 1,500 2,500mm
Scale 1:50



NORTH EAST ELEVATION



EATREERN GABLE