
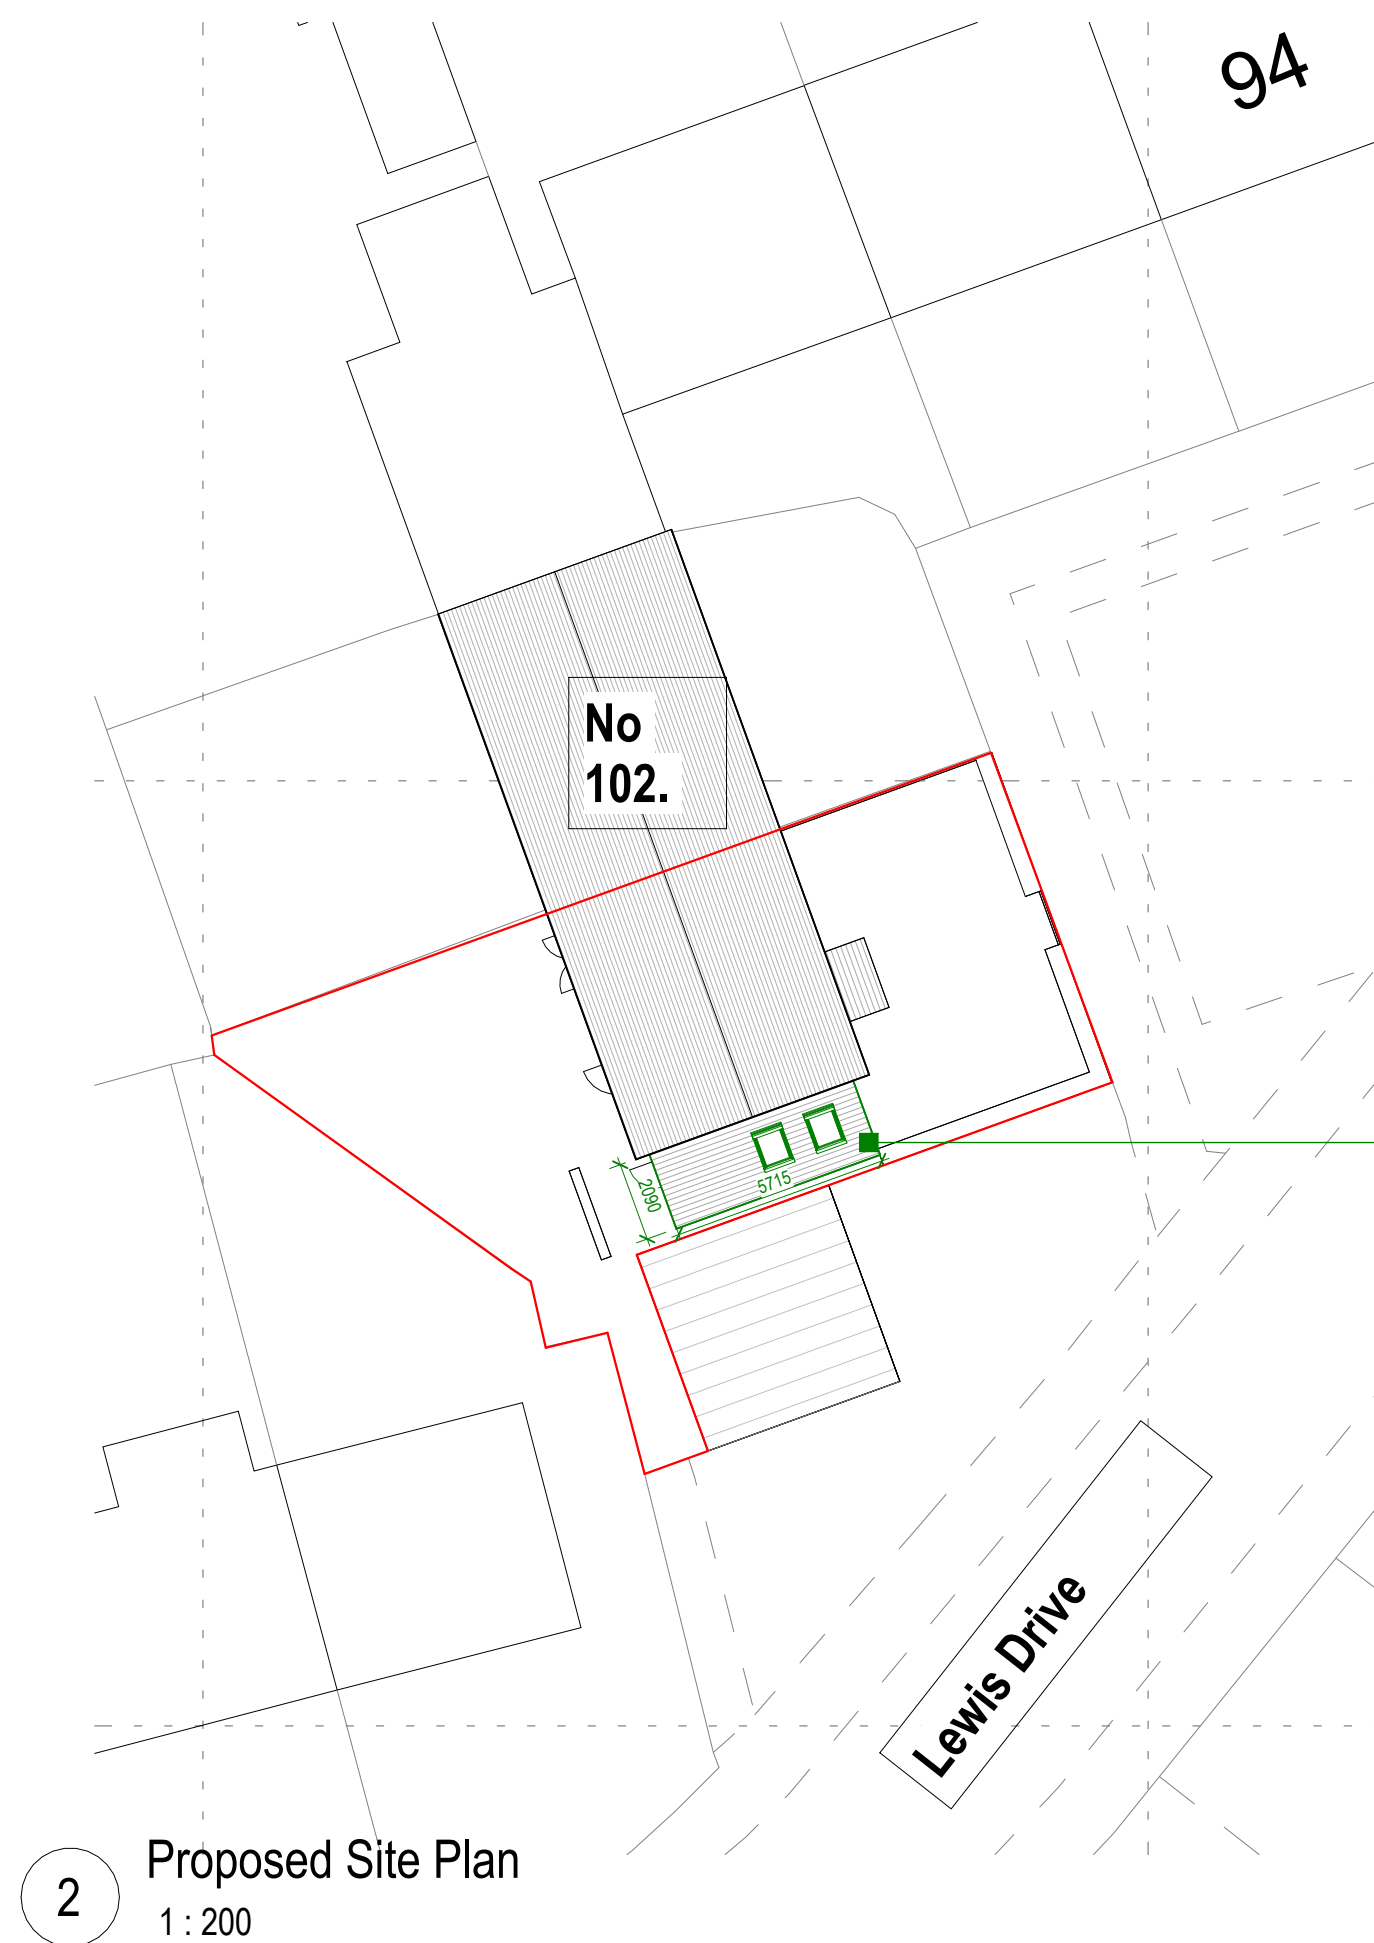


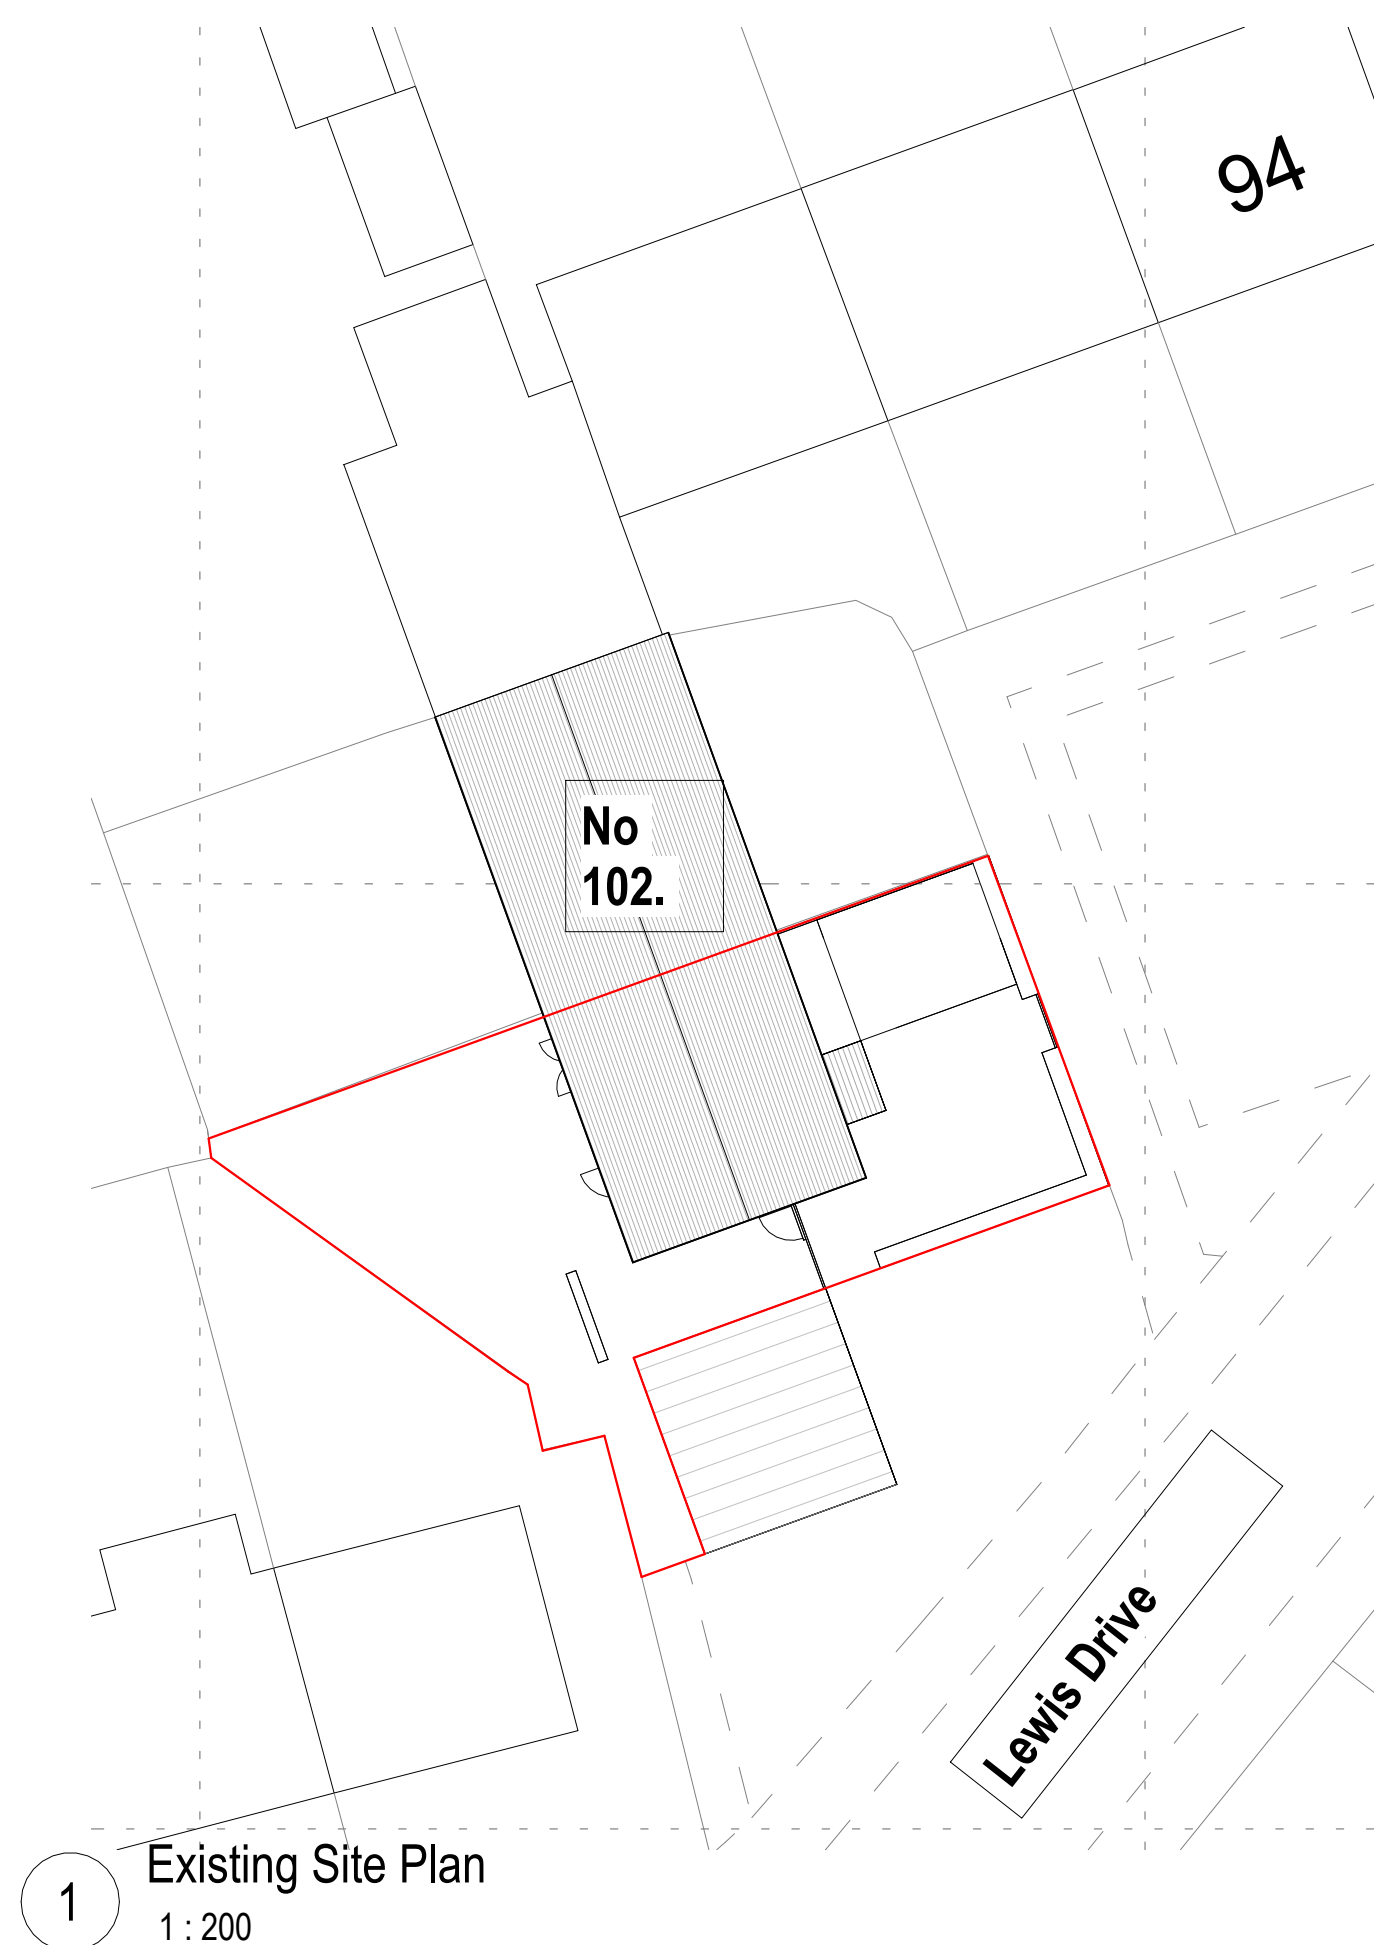

Proposed single storey extension.
Walls to match existing.
Lean to Roof.
Bathroom window to be obscure
glazing.

1 Revised Annotation 10.12.24

Status
PLANNING PERMISSION

Client
Kayleigh Byrne

Project Title
104 LEWIS DRIVE HEYWOOD OL10 3NB

Drawing Title
Existing and Proposed Site Plan A1

Project No.
2024 28

Drawing No.
002-SI-XX-00-DR-I-P2

Drawing Date

Rev
1
Scale at A1
1 : 200

Created By
Rakesh M

m83 Associates Ltd

187 Water Street, Manchester, M3 4JD
Telephone: 07470 671 234
Email: rakesh@m83associates.com

arb Architects
Registration
Board
RIBA RIBA
Chartered Practitioner

0m 4m 8m 12m 16m 20m

VISUAL SCALE 1:200 @ A1

