


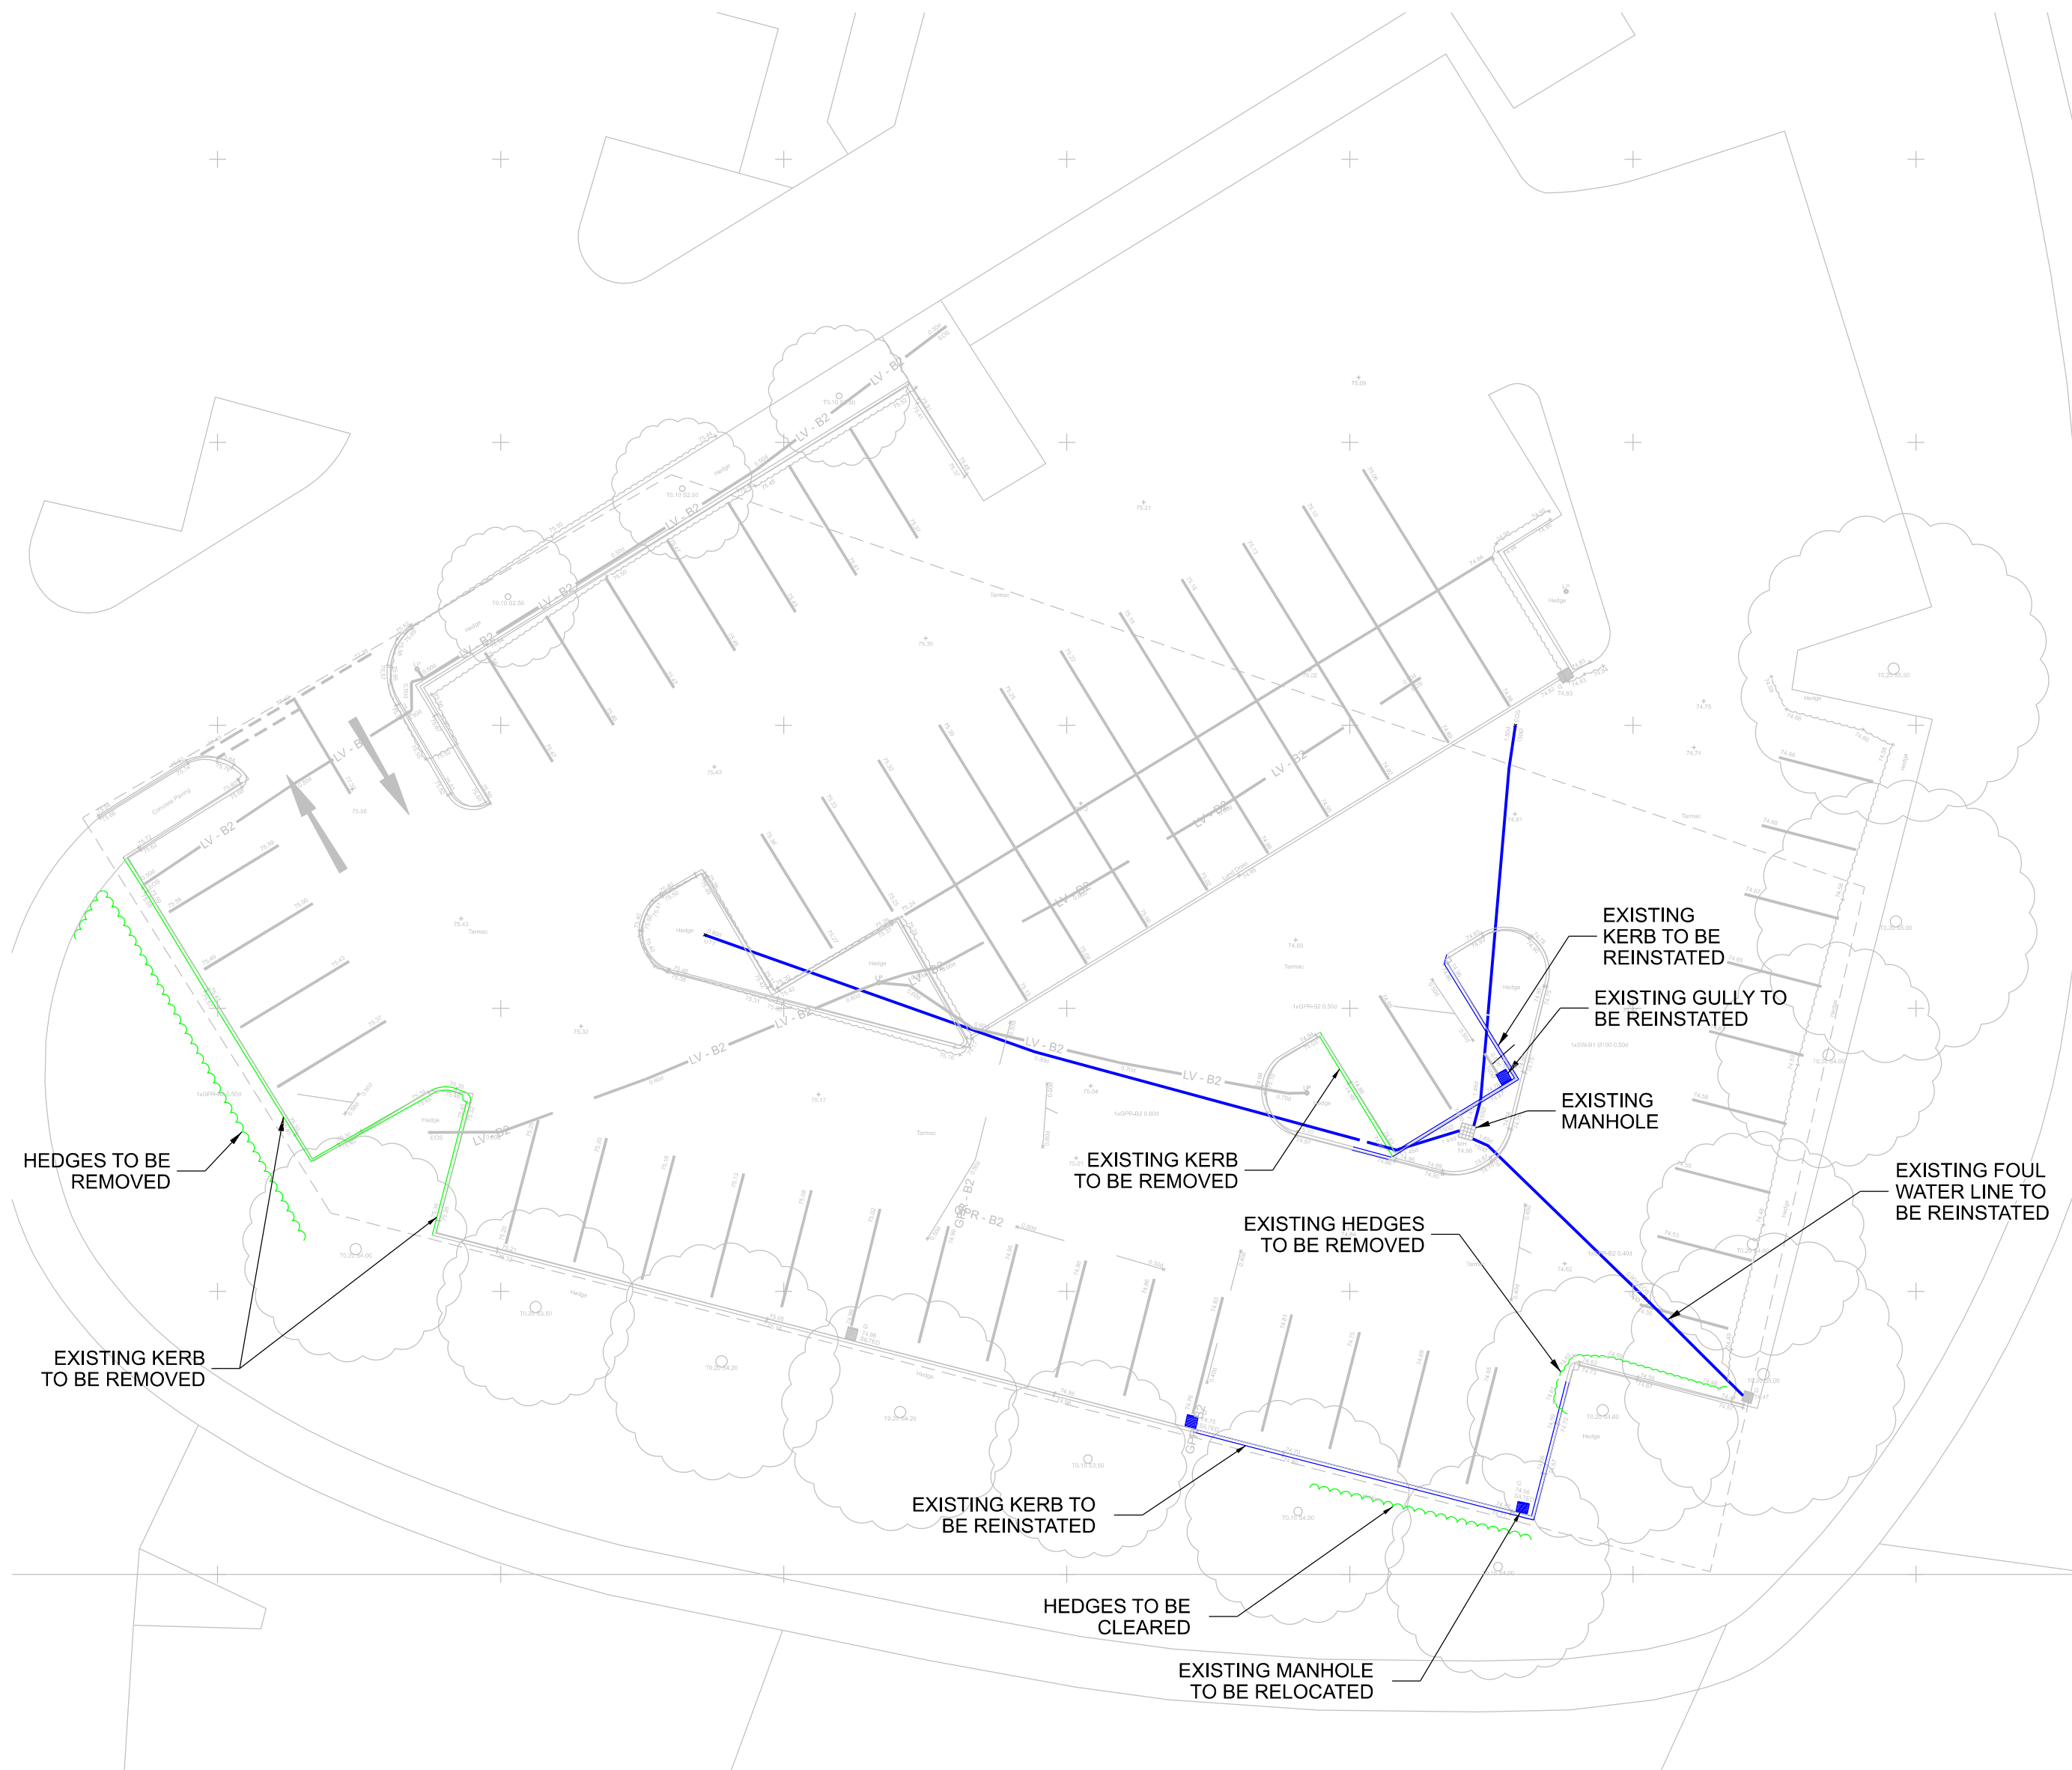

EXISTING SITE PLAN
SCALE 1:200



NOTES:
1. ALL DIMENSIONS ARE IN MILLIMETRES (mm) AND LEVELS ARE IN METRES (m) UNLESS STATED OTHERWISE.

COLOUR CONVENTIONS
BLACK - EXISTING OR UNCHANGED
BLUE - MODIFIED OR TO BE MOVED
GREEN - REDUNDANT OR TO BE REMOVED
RED - PROPOSED OR ADDITIONAL
PURPLE - WORKS FOR FUTURE

P05	05/12/24	ISSUED FOR REVIEW	HP	SV	VS
P04	16/07/24	ISSUED FOR REVIEW	MB	SV	VS
P03	31/05/24	ISSUED FOR REVIEW	RK		
P02	24/01/24	ISSUED FOR REVIEW	ADI		
P01	10/11/23	ISSUED FOR REVIEW	ADI		
Rev	Date	Description of Revisions	Drawn	Chkd	Appr

Suitability S0 - WORK IN PROGRESS

POISE

Poise Group Ltd
No 5, C - D Bear Lane
London
SE1 0UH

Contractor(s)

IONITY

Ionity GmbH
Moosacher Strasse 84,
D-80809 Munich
Germany

Project

8312 - IONITY
VILLAGE HOTEL
MANCHESTER BURY

Drawing Title

EXISTING SITE PLAN

Designed	ADITYA	Signed		Date	03/11/23
Drawn	ADITYA	Signed		Date	03/11/23
Checked	S VENKATESHA	Signed		Date	03/12/24
Approved	V K SHAH	Signed		Date	04/12/24
Scale(s)	1:200	ELR & Mileage	ELR&Mileage		
Alternative Reference				Sheet	01 of 01
Drawing Number	8312-POI-DRG-CIV-200011			Revision	P05

