




PURPOSE OF ISSUE	scheme design
- Figured dimensions to be followed in preference to scale - All dimensions shall be verified by the Contractor(s) on site prior to work commencing and relevant orders being placed. - Any discrepancies to be brought to the attention of the Contract Administrator for instructions prior to proceeding. - this drawing is the copyright of adf studio	

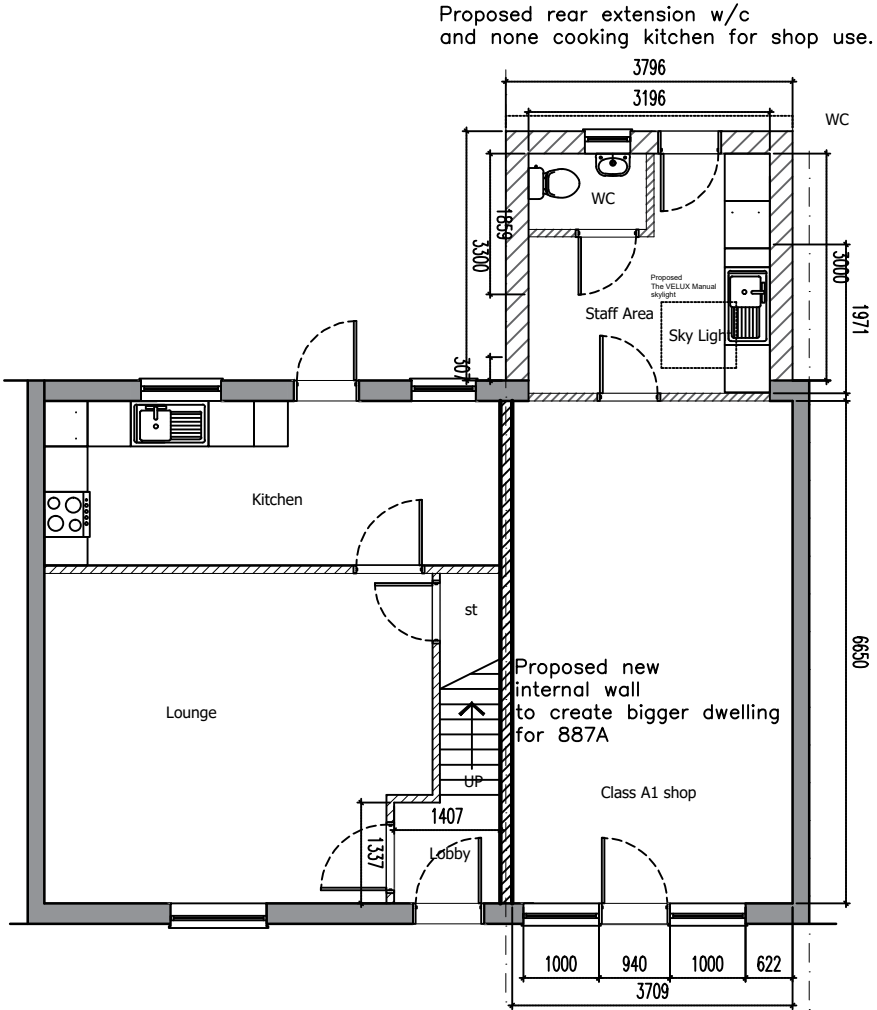

Proposed Ground Floor 887A and 887

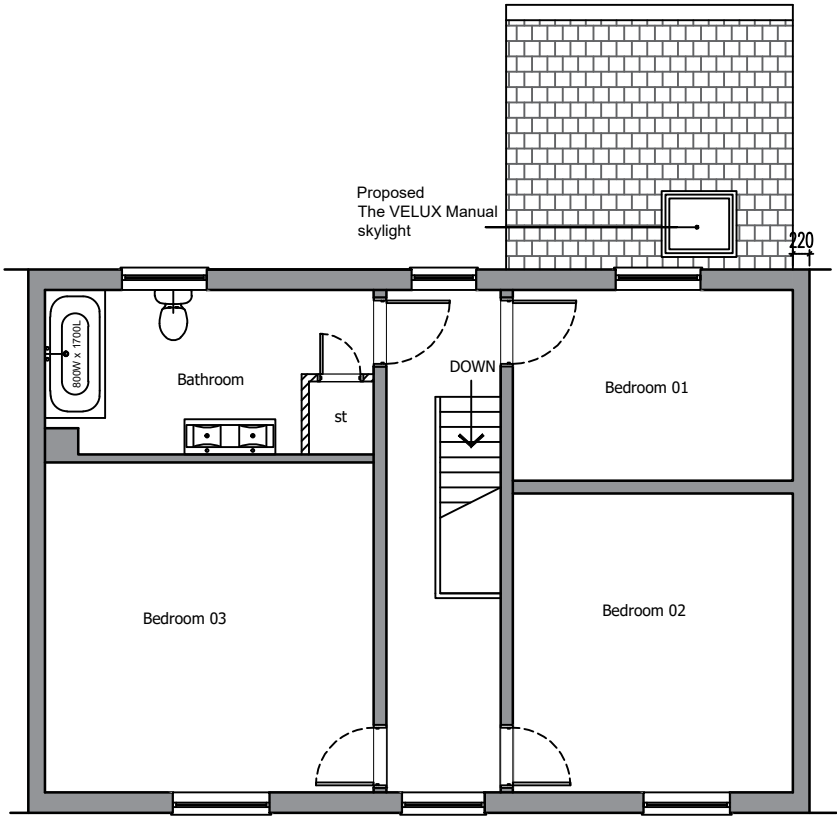


Proposed First Floor 887A

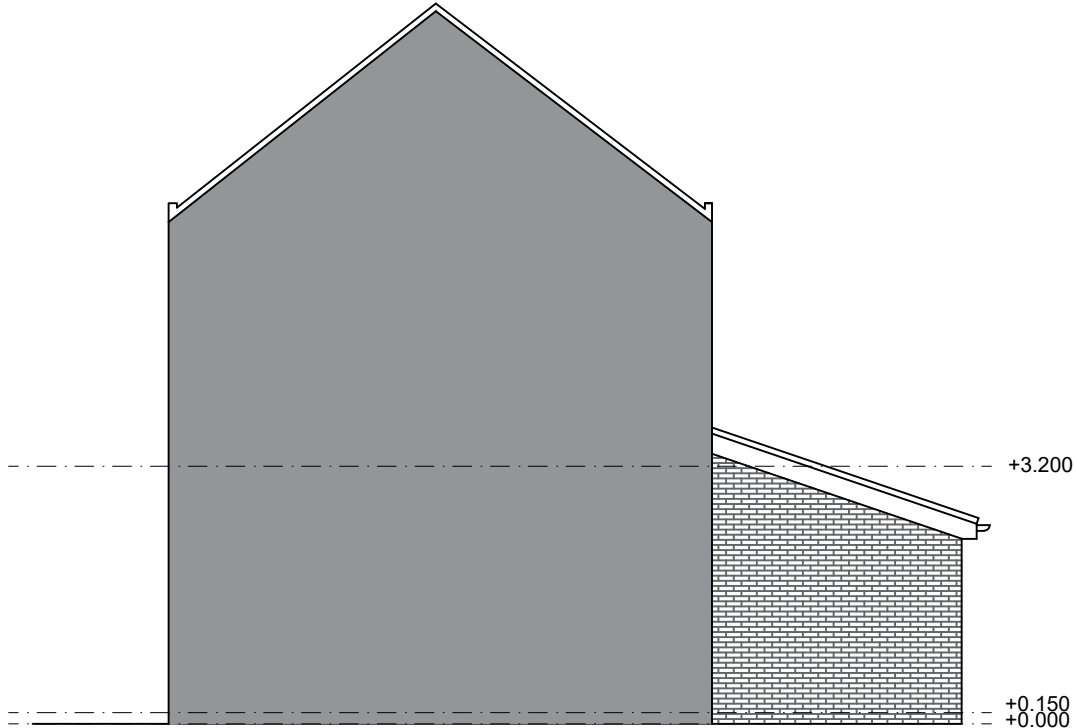


Proposed Elevation A



Proposed Front Elevation

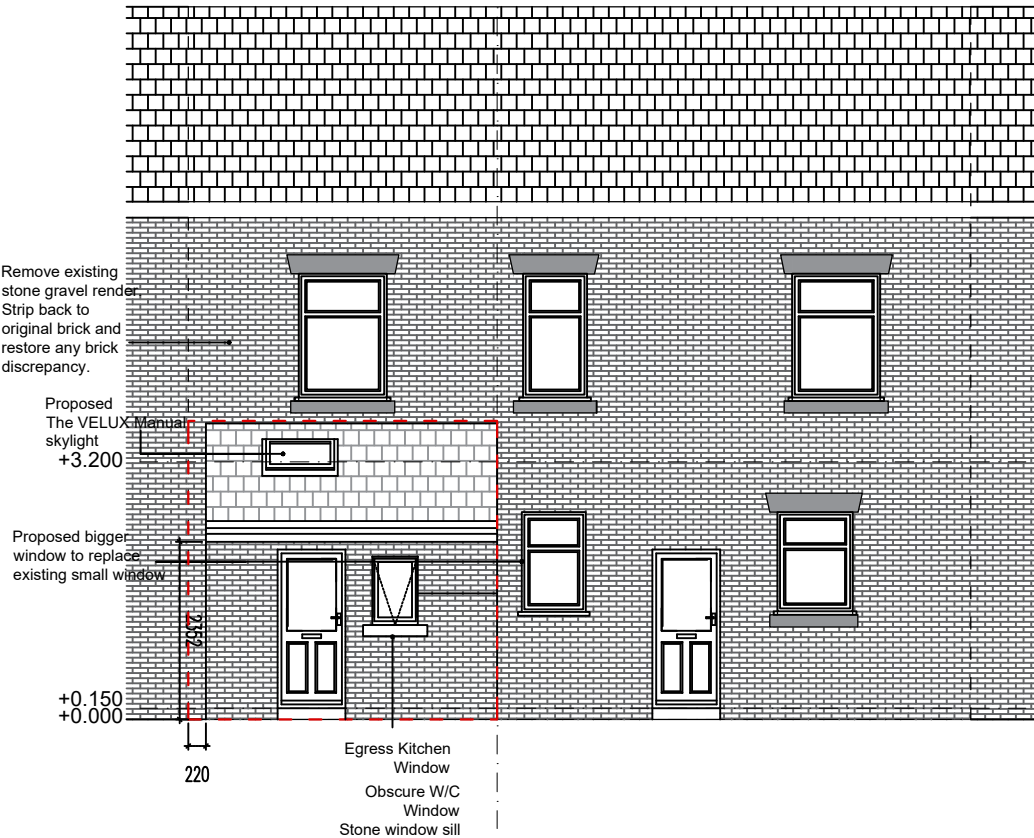

Proposed Rear Elevation 887A and 887

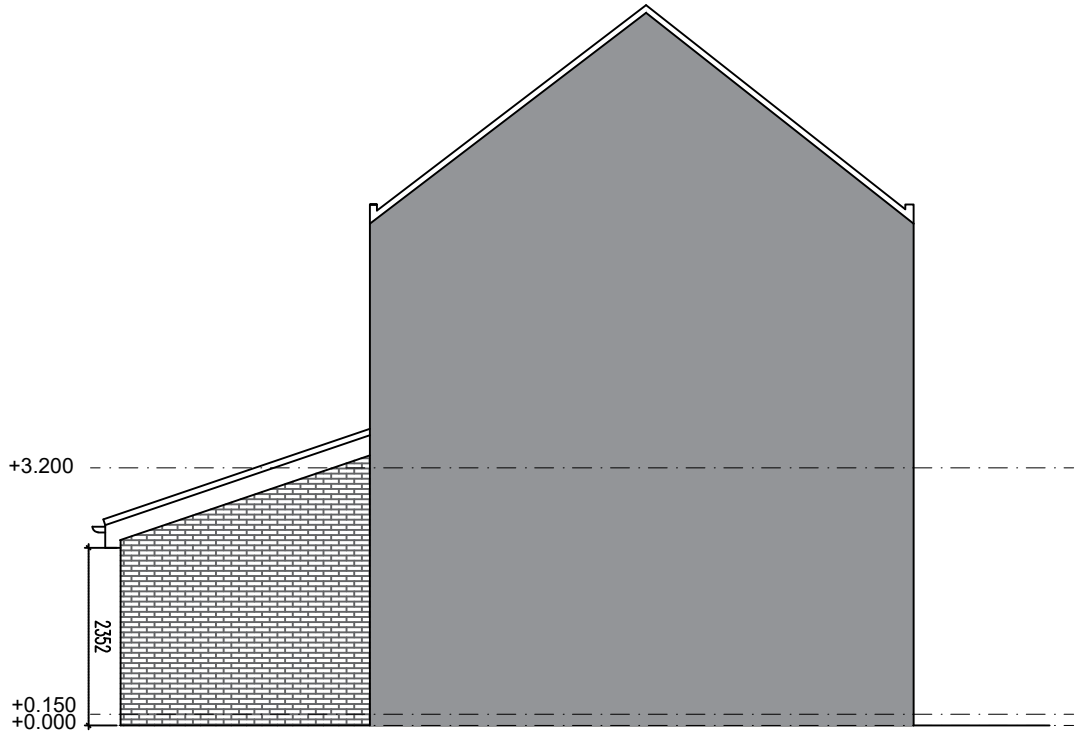

Existing Side Elevation B



SCALE BAR 1:100



A: Manchester, M1
T: +44 (0)7946639077
E: danish@adfstudios.co.uk

Address:
887 AND 887A Manchester Road, OL11 2ST

PROJECT:
Partial change of use of ground floor to create extension to dwelling (Use Class C3), single storey rear extension to existing hairdressers (Use Class E), installation of new shopfront, application of render to front elevation, removal of render to rear and removal of doorway

DRAWING:
Proposed Plans and Elevations

DATE: FEB_23	DRAWN BY: DA	CHECKED BY: SB
SCALE: 1:100_A2	DRAWING NO: 71-04/02	REV: REV