




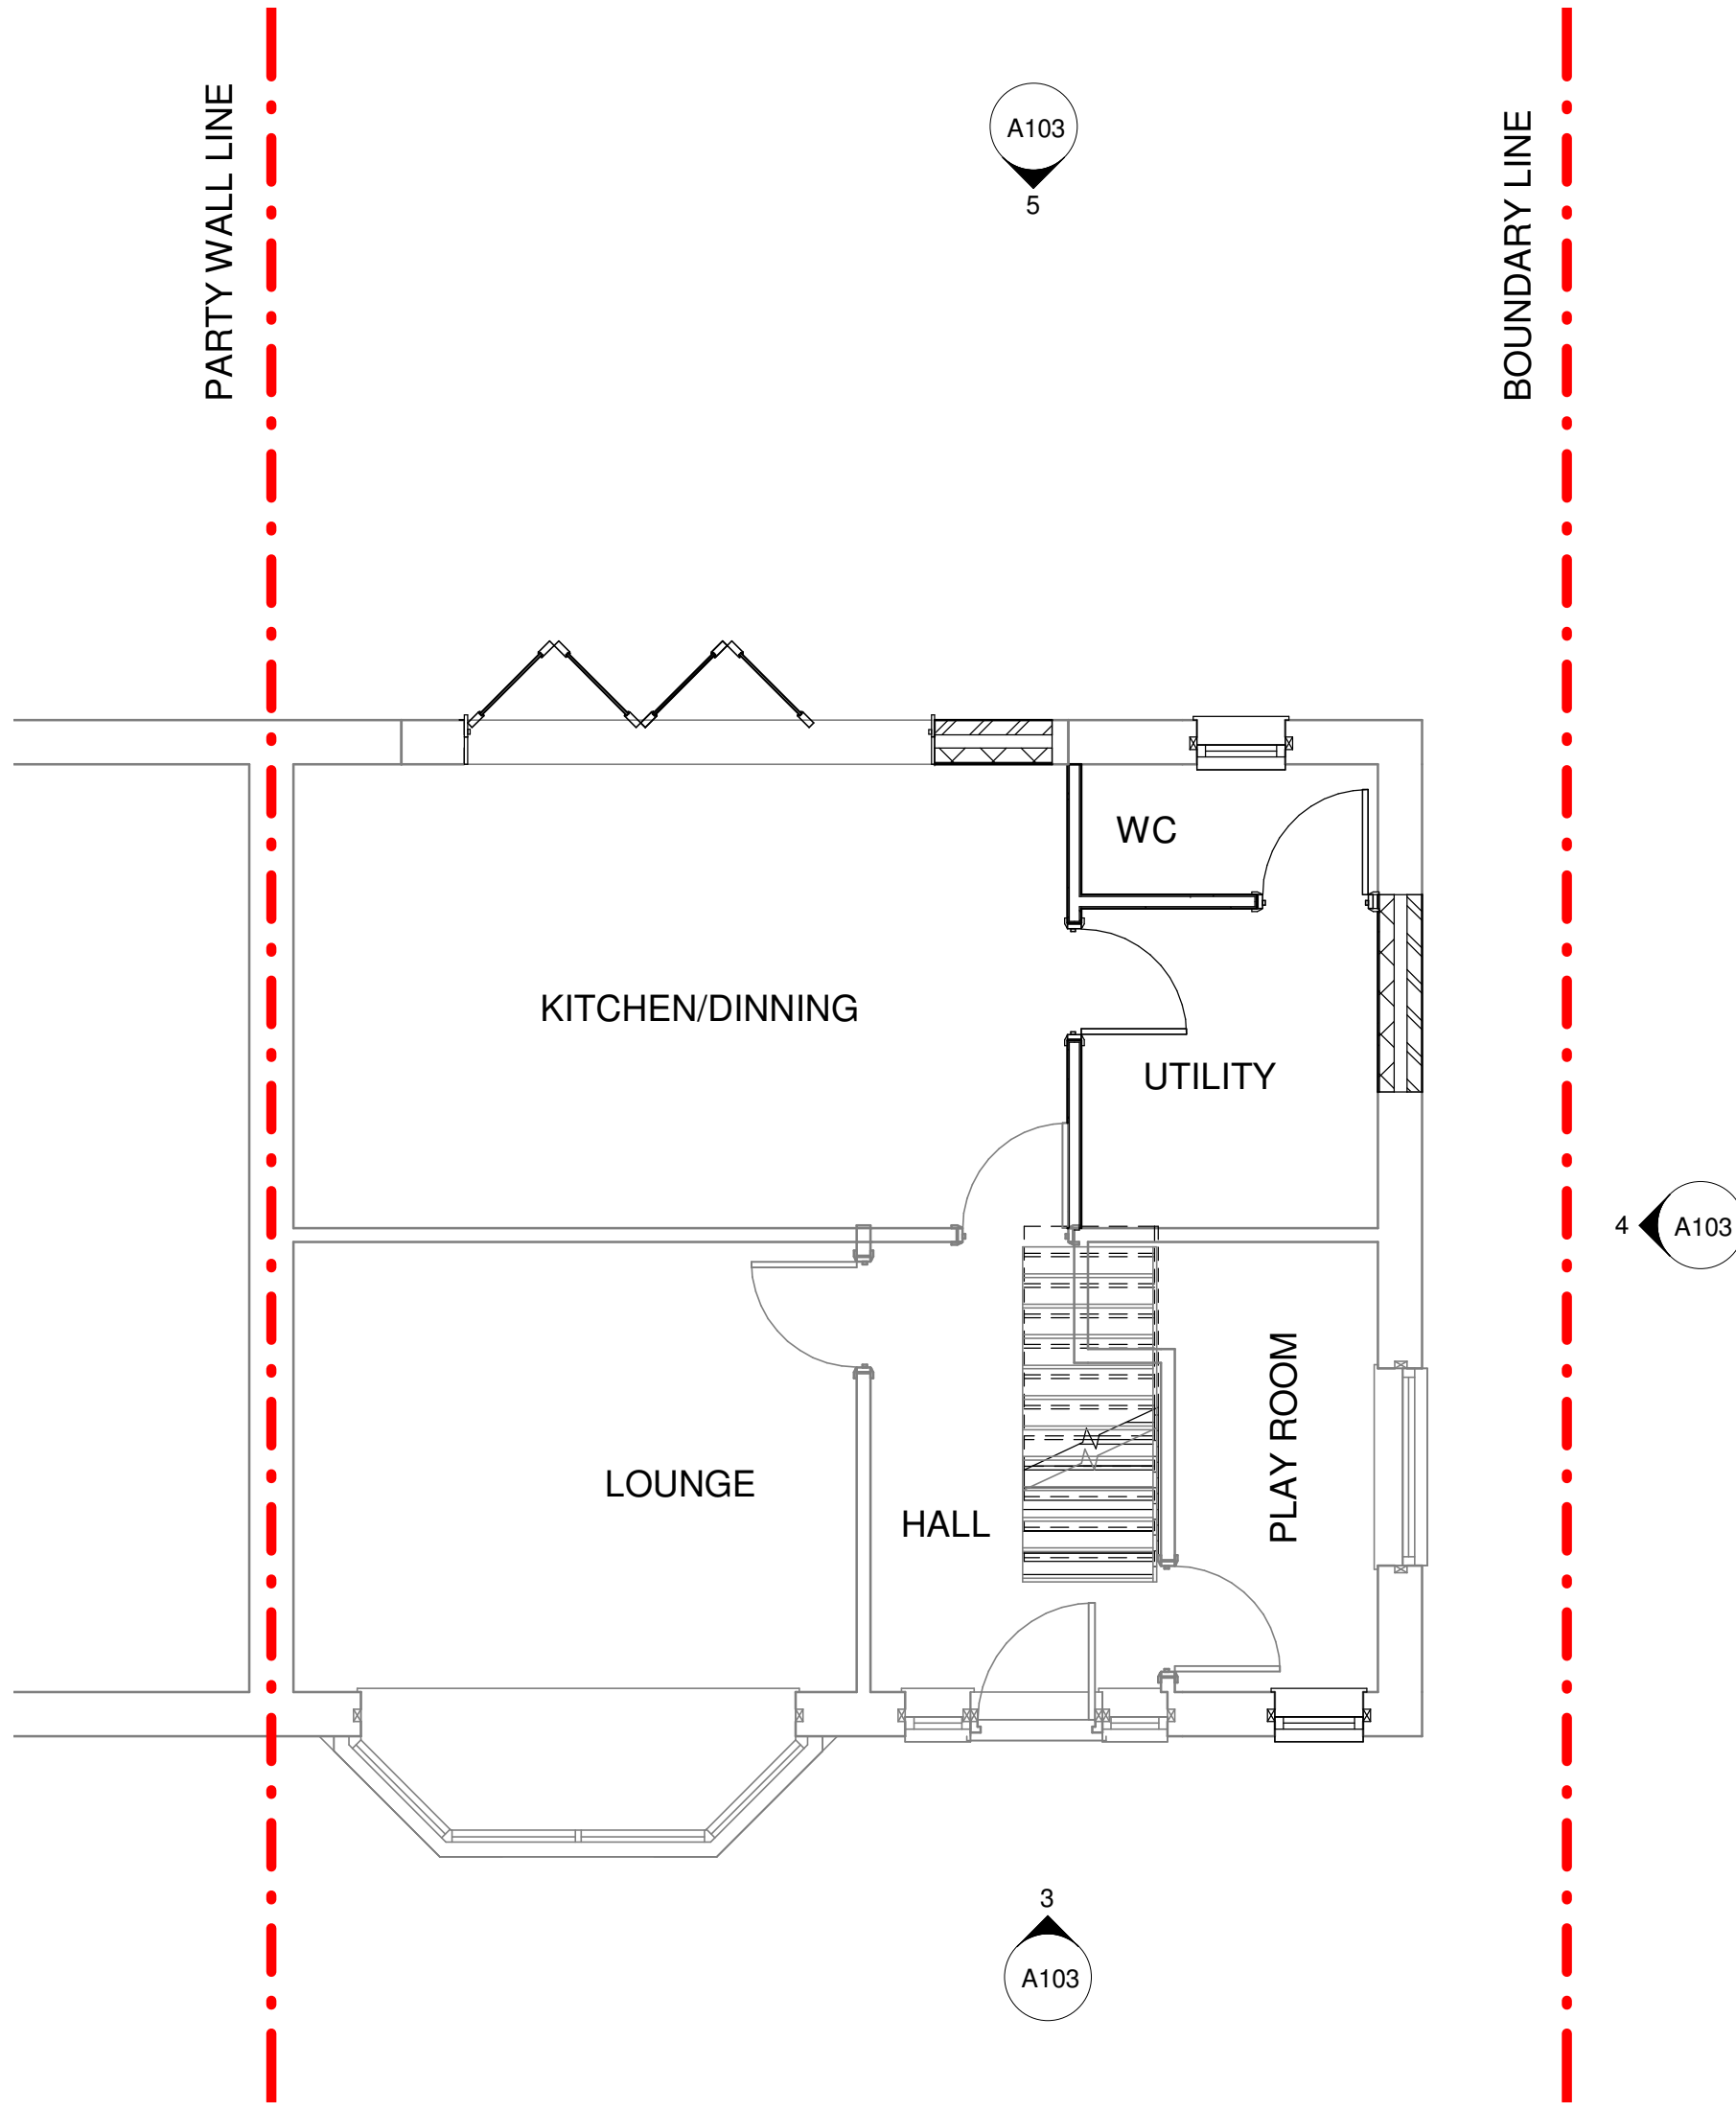


1 Proposed Ground Floor Plan
1 : 50

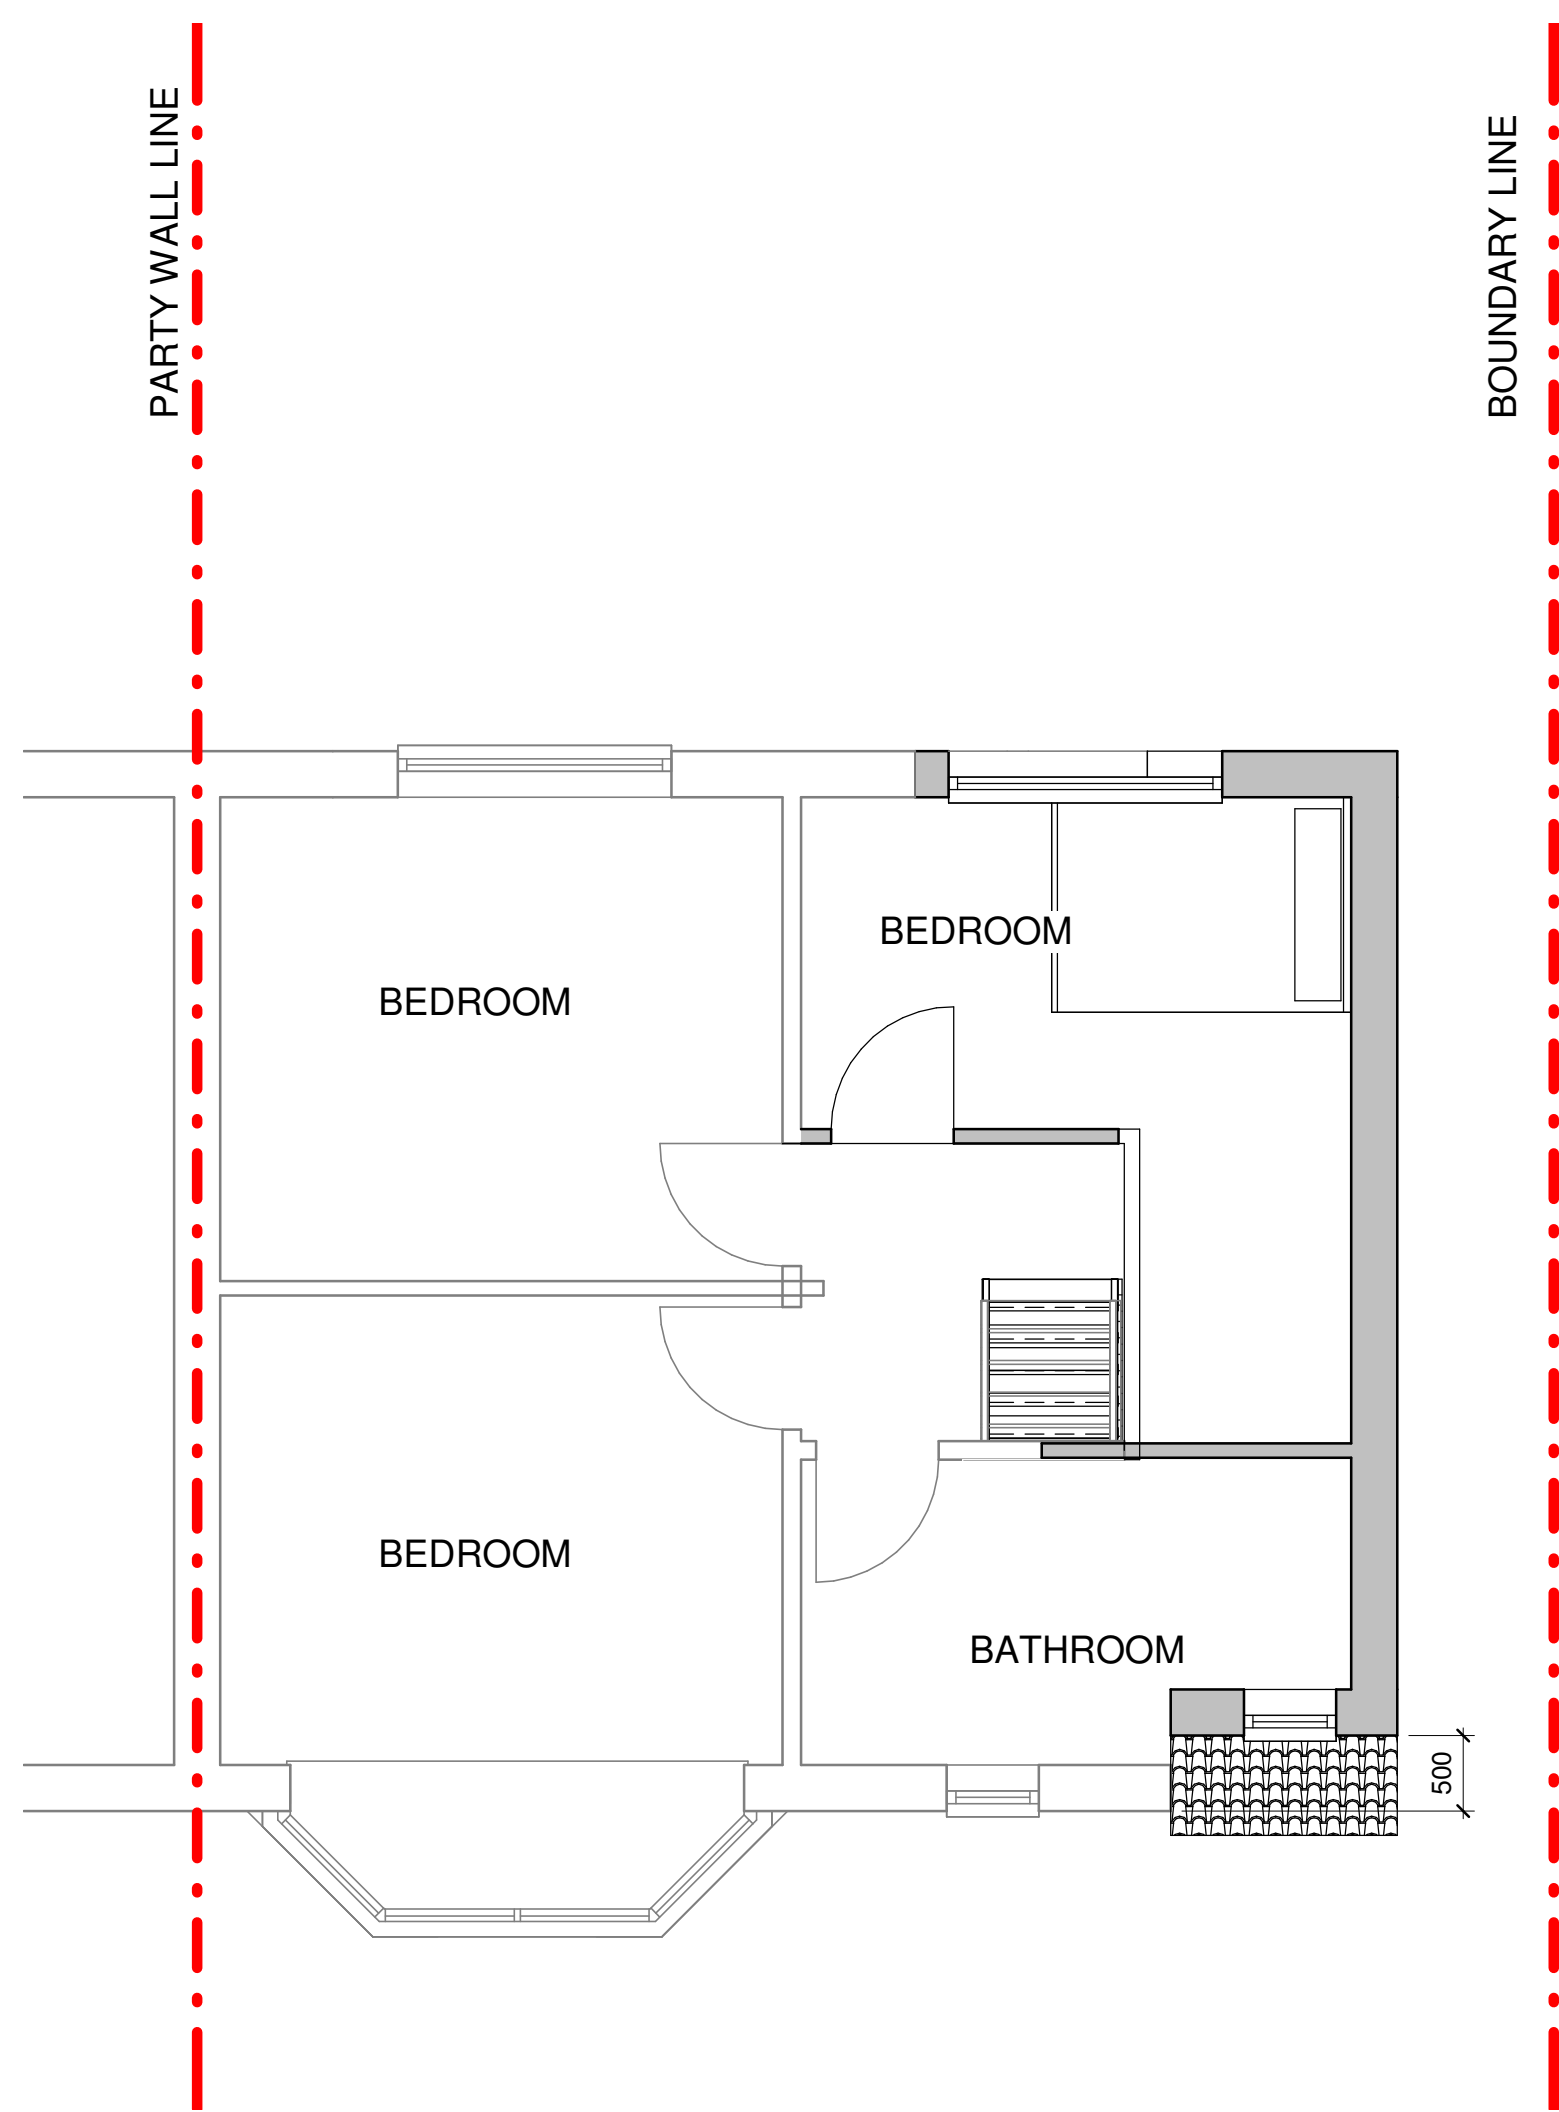

2 Proposed First Floor Plan
1 : 50

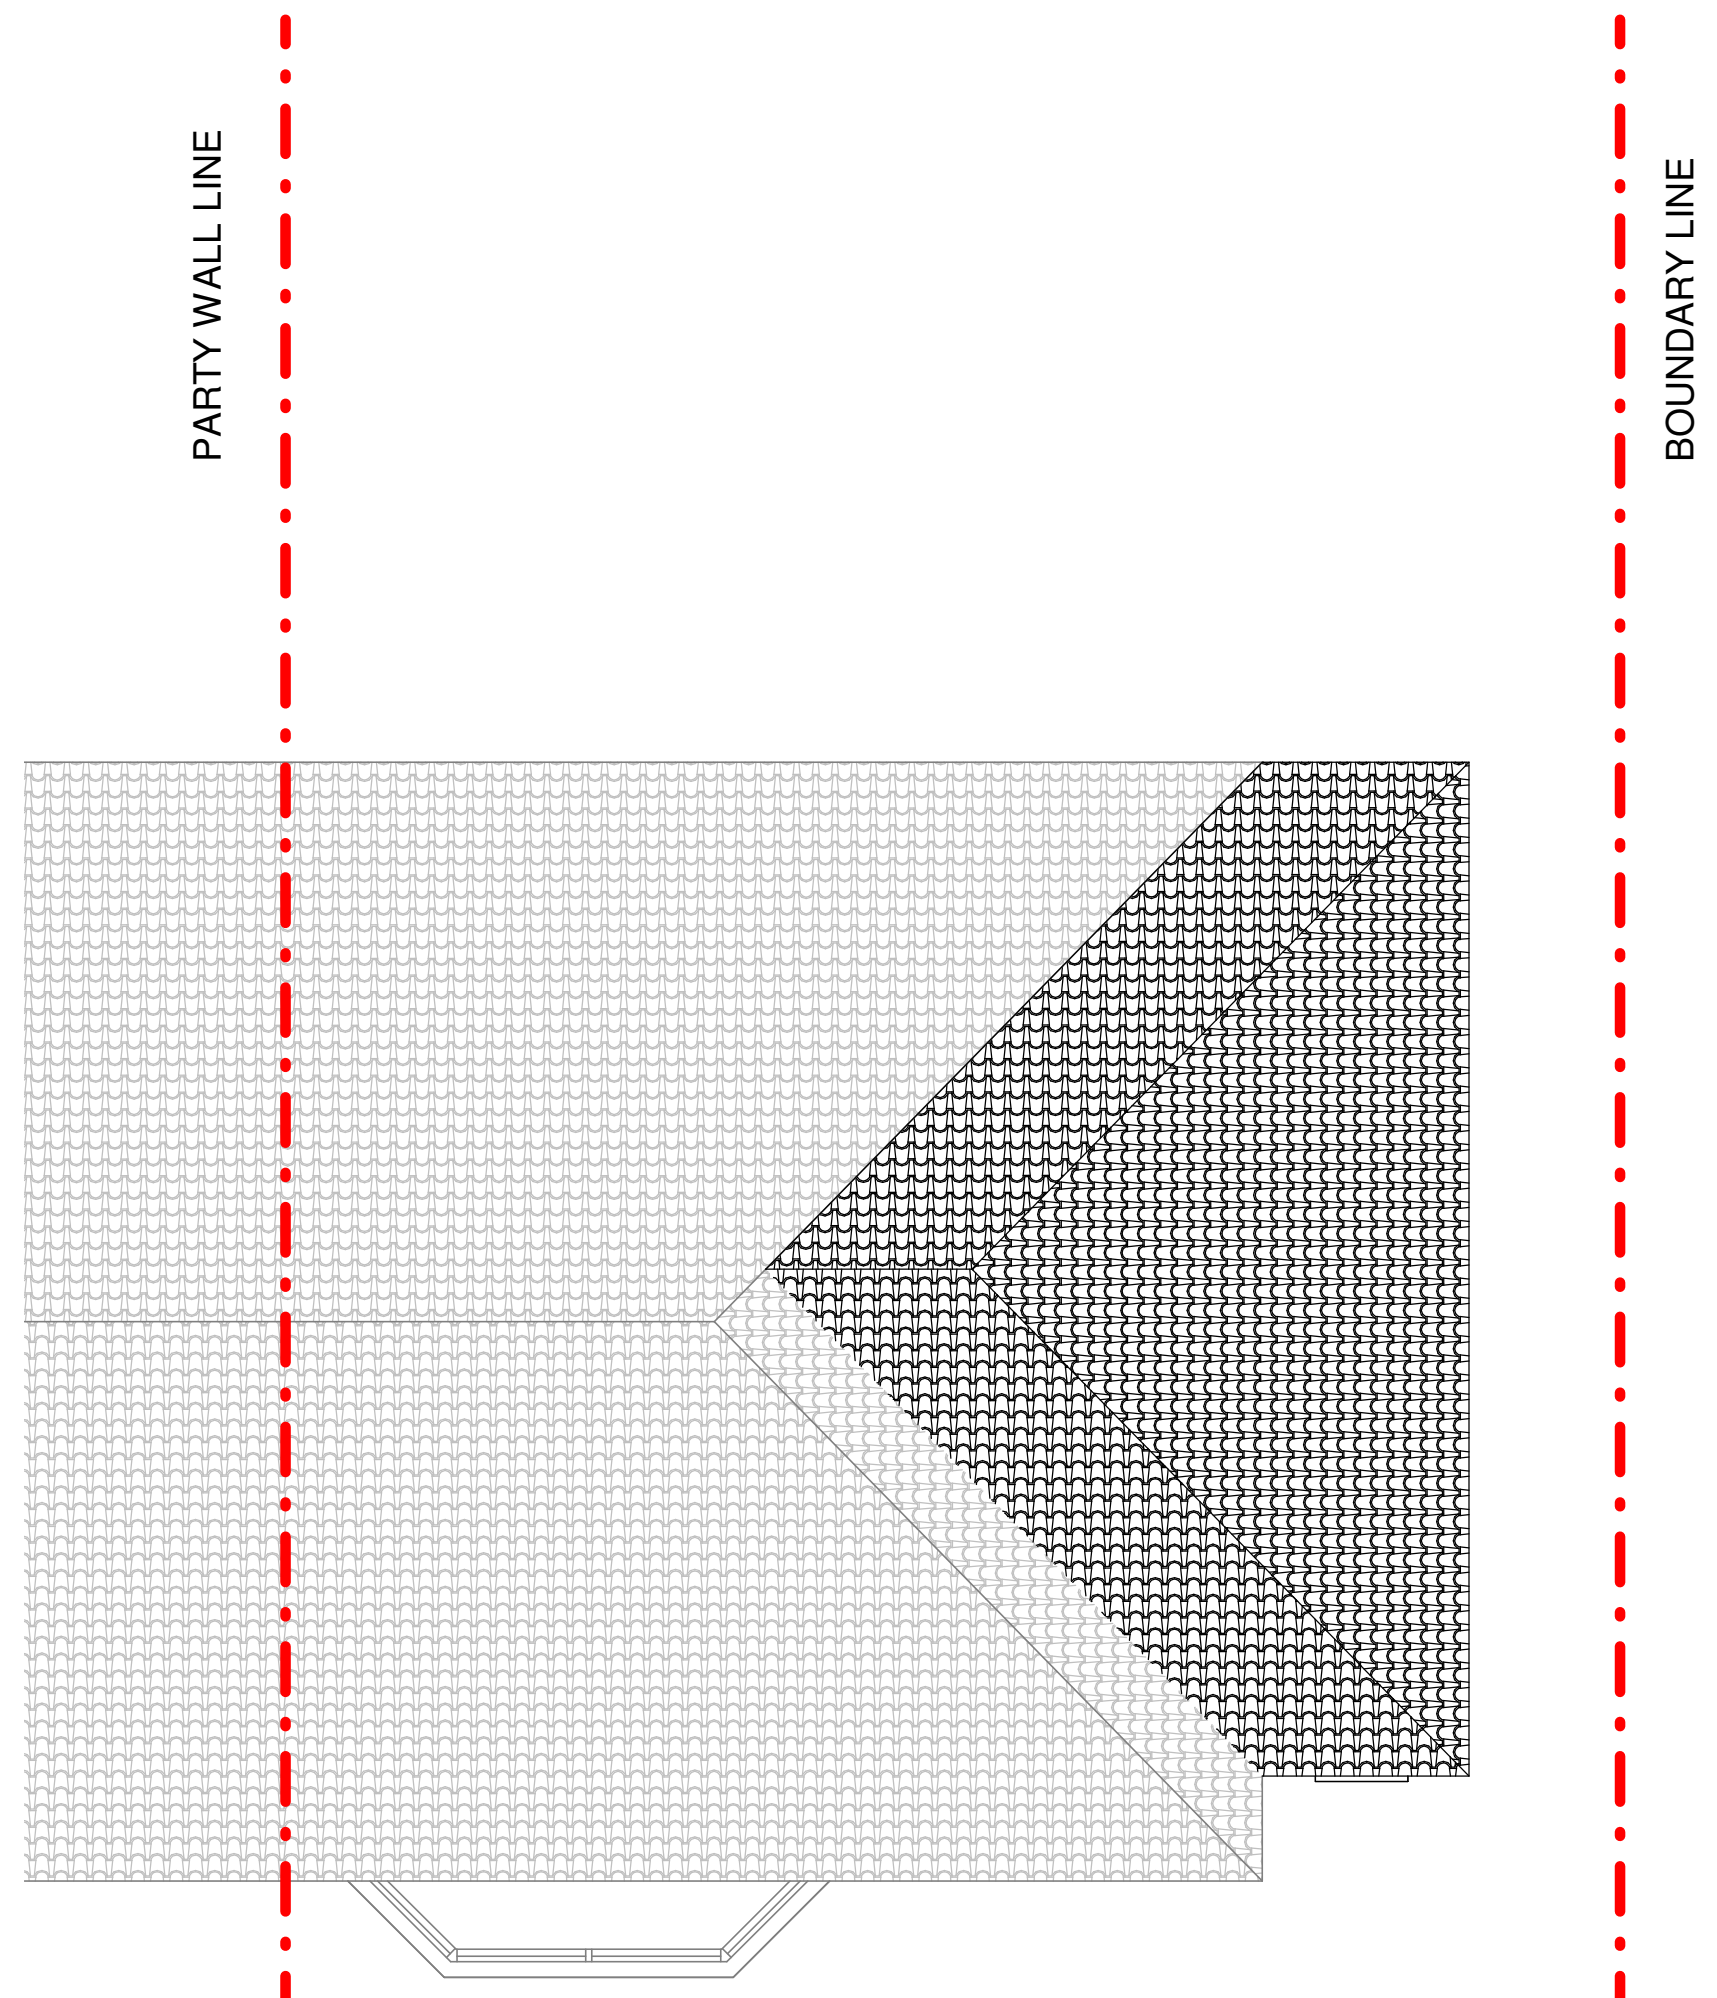

3 Proposed Roof Plan
1 : 50

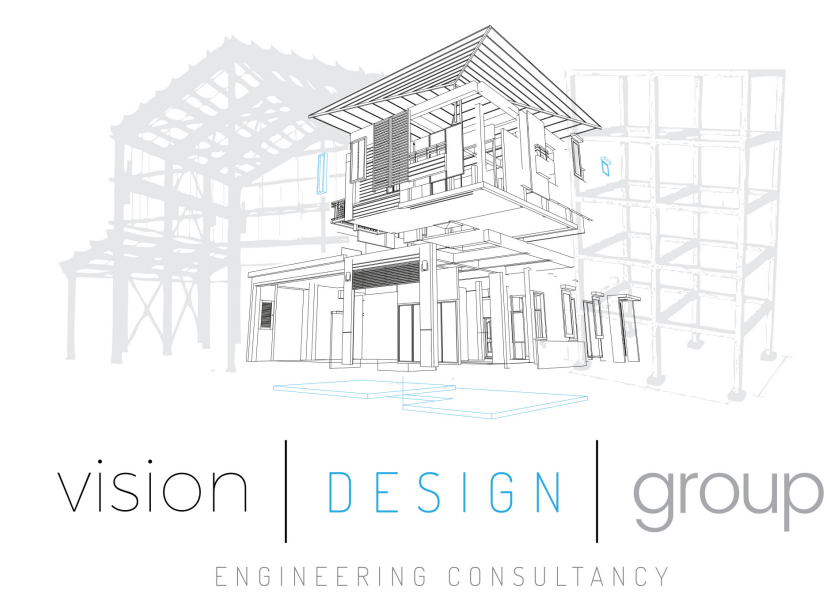

Rev	Description	Date
1	PLANNING ISSUE	30/12/22
2	0.5m OFFSET ADDED	05/03/23
CODE	SUITABILITY DESCRIPTION	
I	PLANNING ISSUE	
STATUS	PURPOSE OF ISSUE	
S2	PLANNING ISSUE	
PROJECT		
26 MOSSWAY M24 1NS		
TITLE		
PROPOSED PLANS		
CLIENT		
26 MOSSWAY M24 1NS		
DRAWN BY	CHECKED BY	DATE
MW	MW	29/12/22
SCALE (@ A1)		PROJECT NUMBER
1 : 50		MCS2185
DRAWING NUMBER		REV
A102		2