


This drawing is protected by copyright and the information contained therein is the property of William McCall.
The drawing must not be copied and the information contained therein may not be used or disclosed without written permission of and in the manner permitted by William McCall.

0 1 2 3 4 5M

Scale 1:50@ A1


0 1 2 3 4 5 6 7 8 9 10M

Scale 1:100@ A1

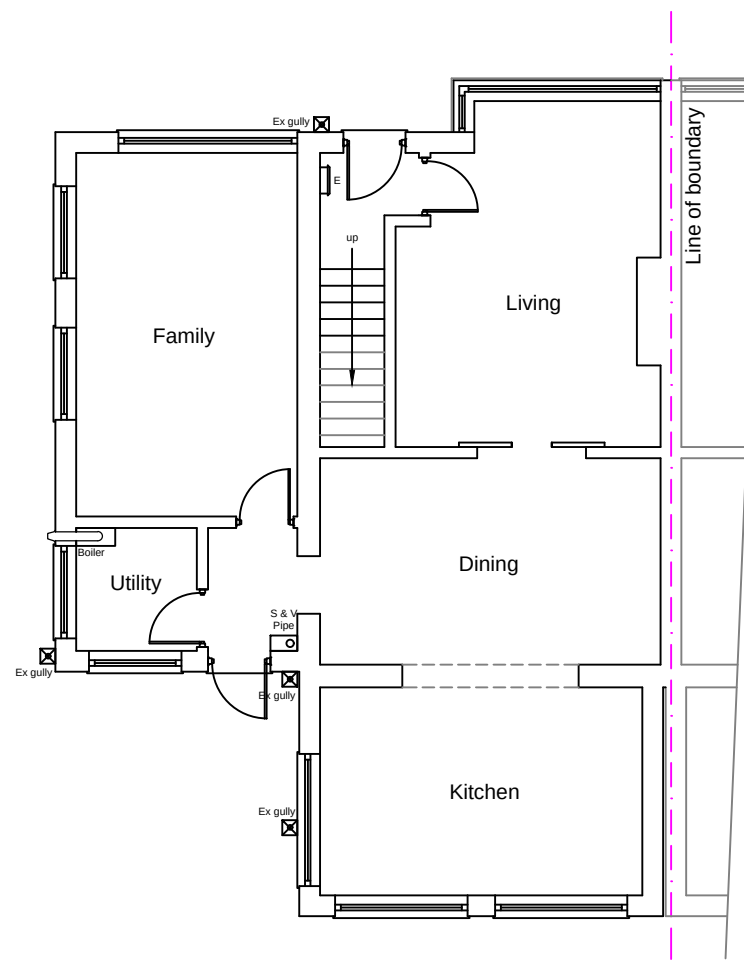

Existing Ground Floor Plan


1:100

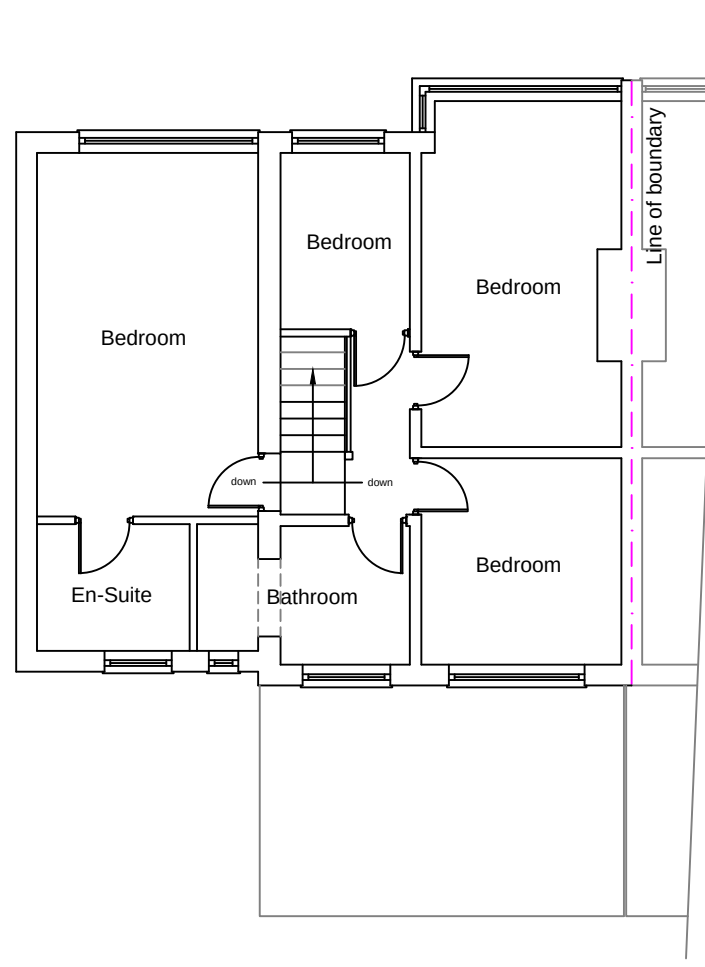

Existing First Floor Plan



Existing Front Elevation

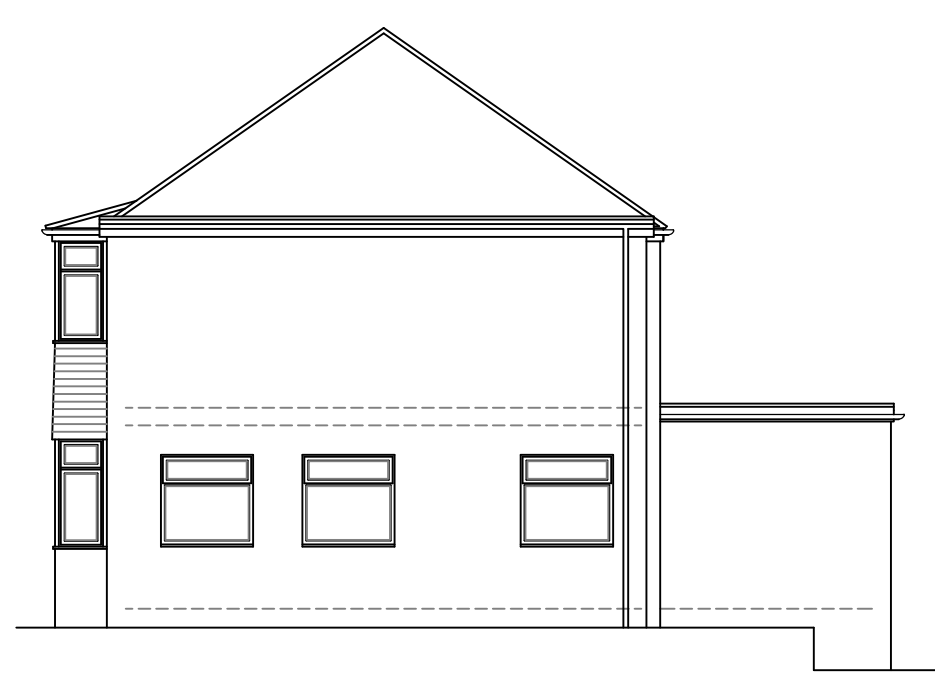


Existing Side Elevation



Existing Rear Elevation


1:100

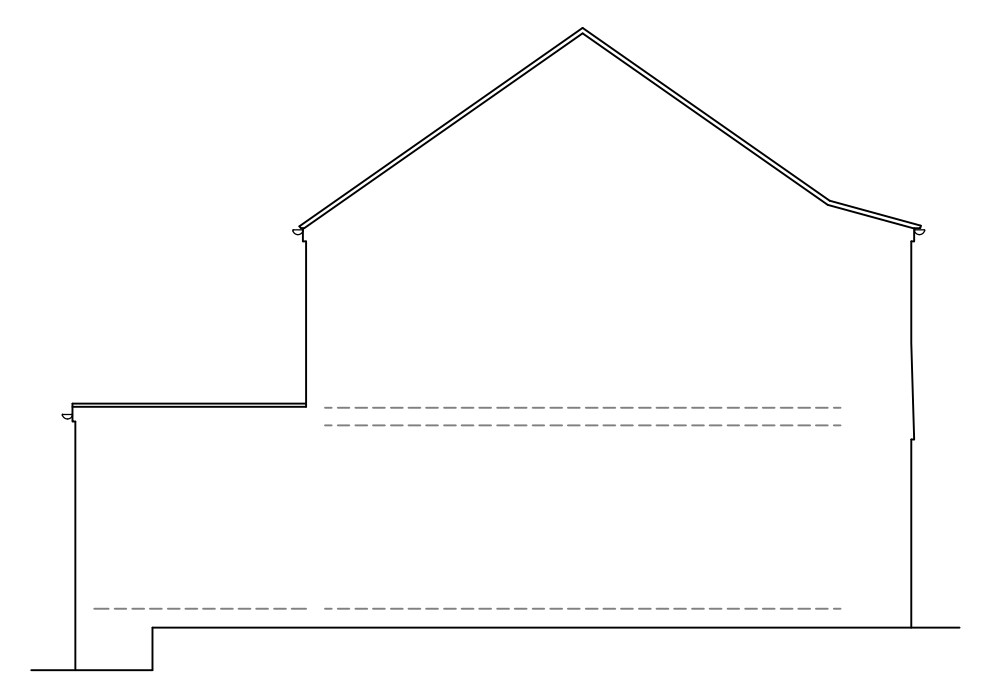


Existing Side Elevation



Proposed Front Elevation

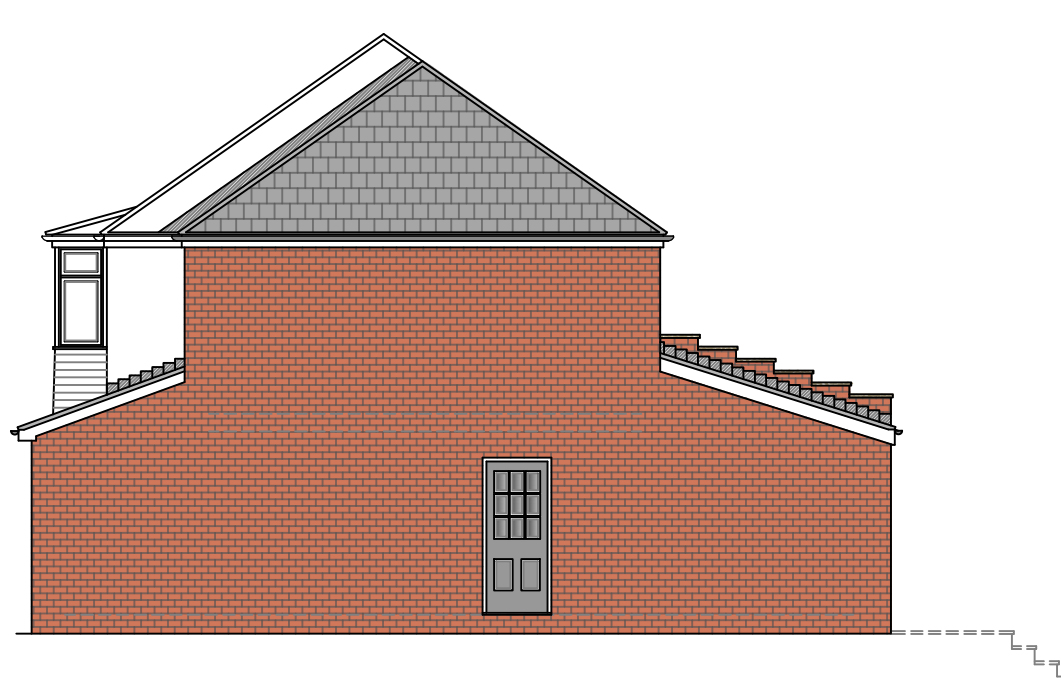


Proposed Side Elevation

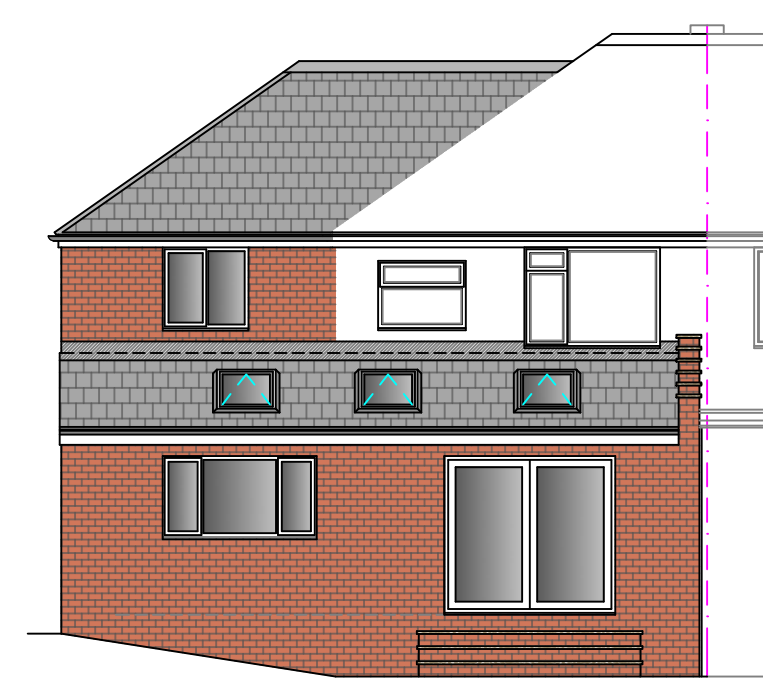


Proposed Rear Elevation

1:100

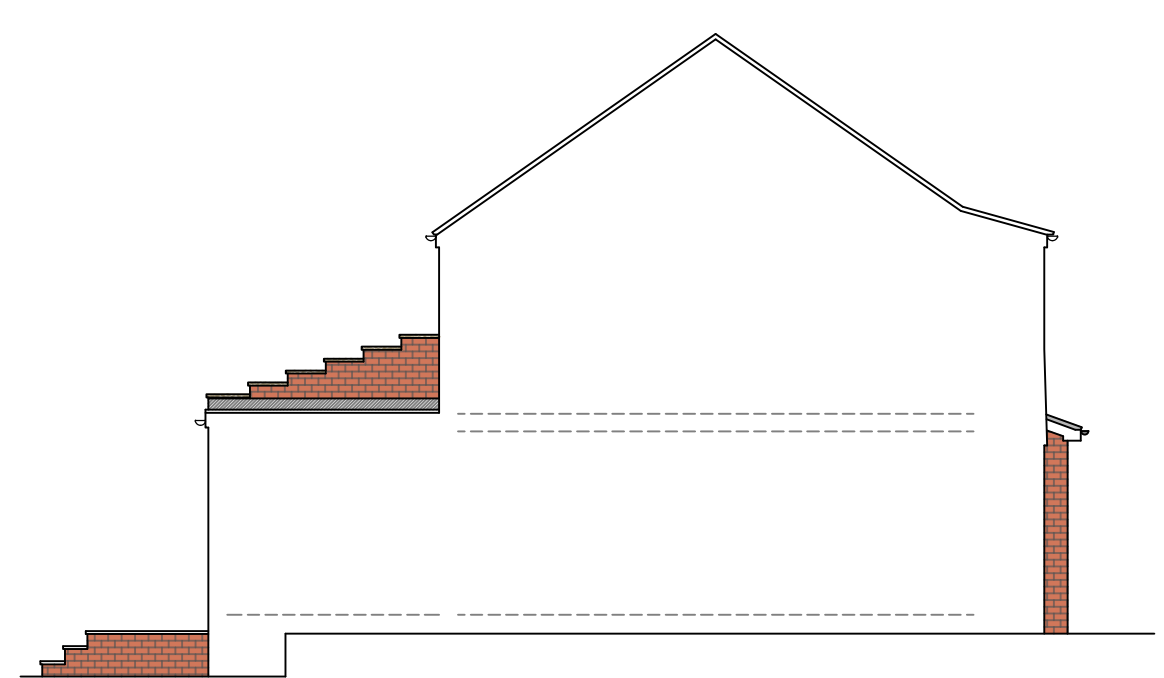


Proposed Side Elevation

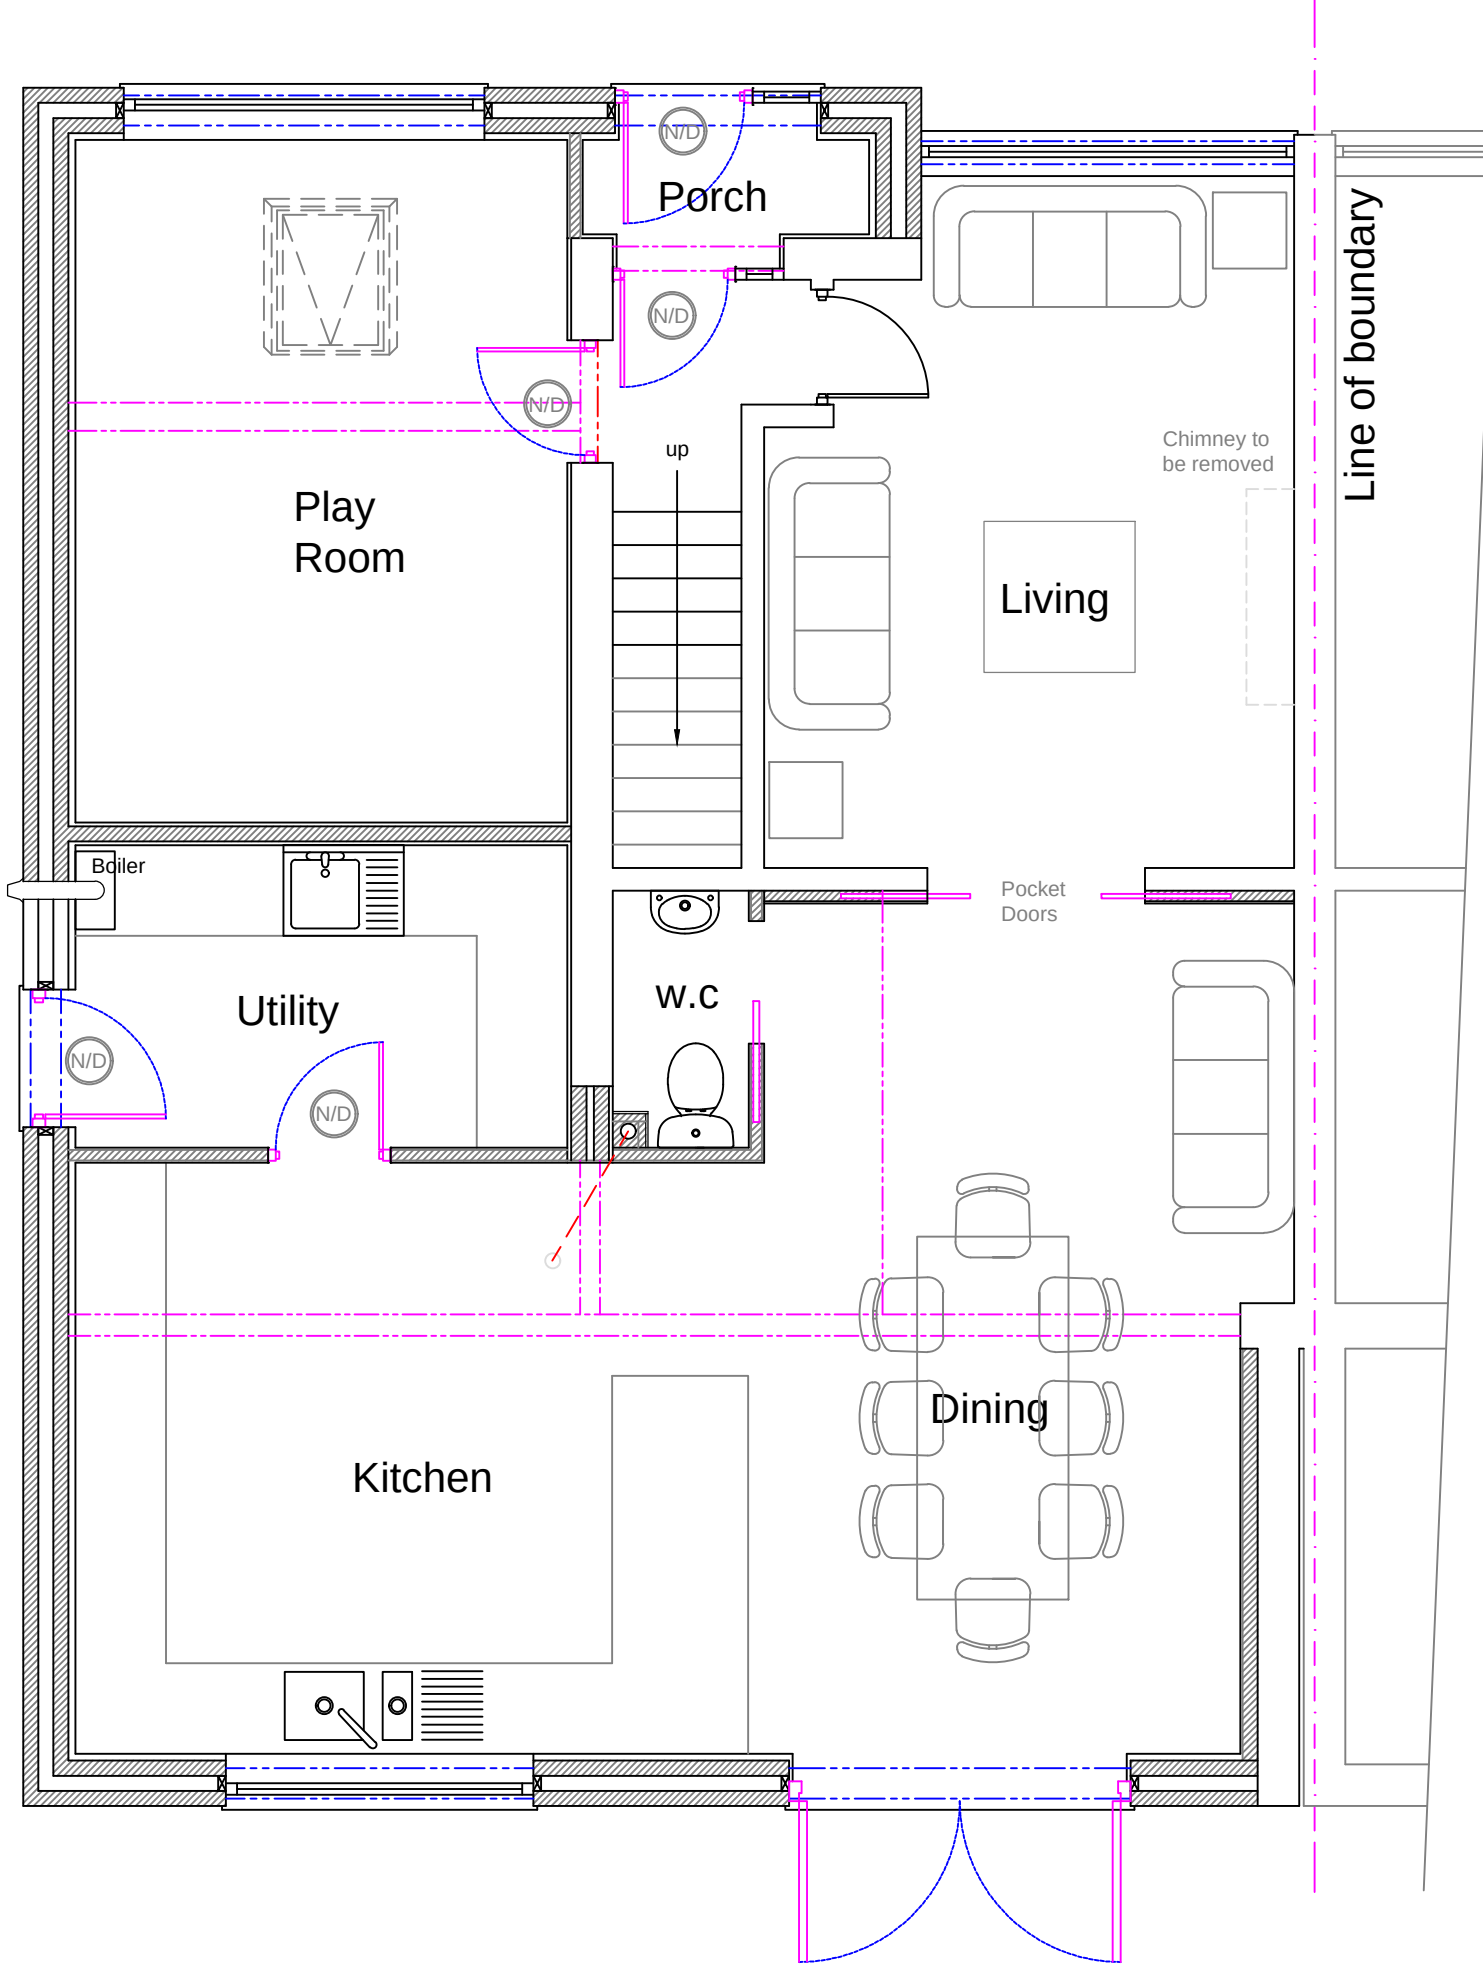

Proposed Ground Floor Plan

1:50

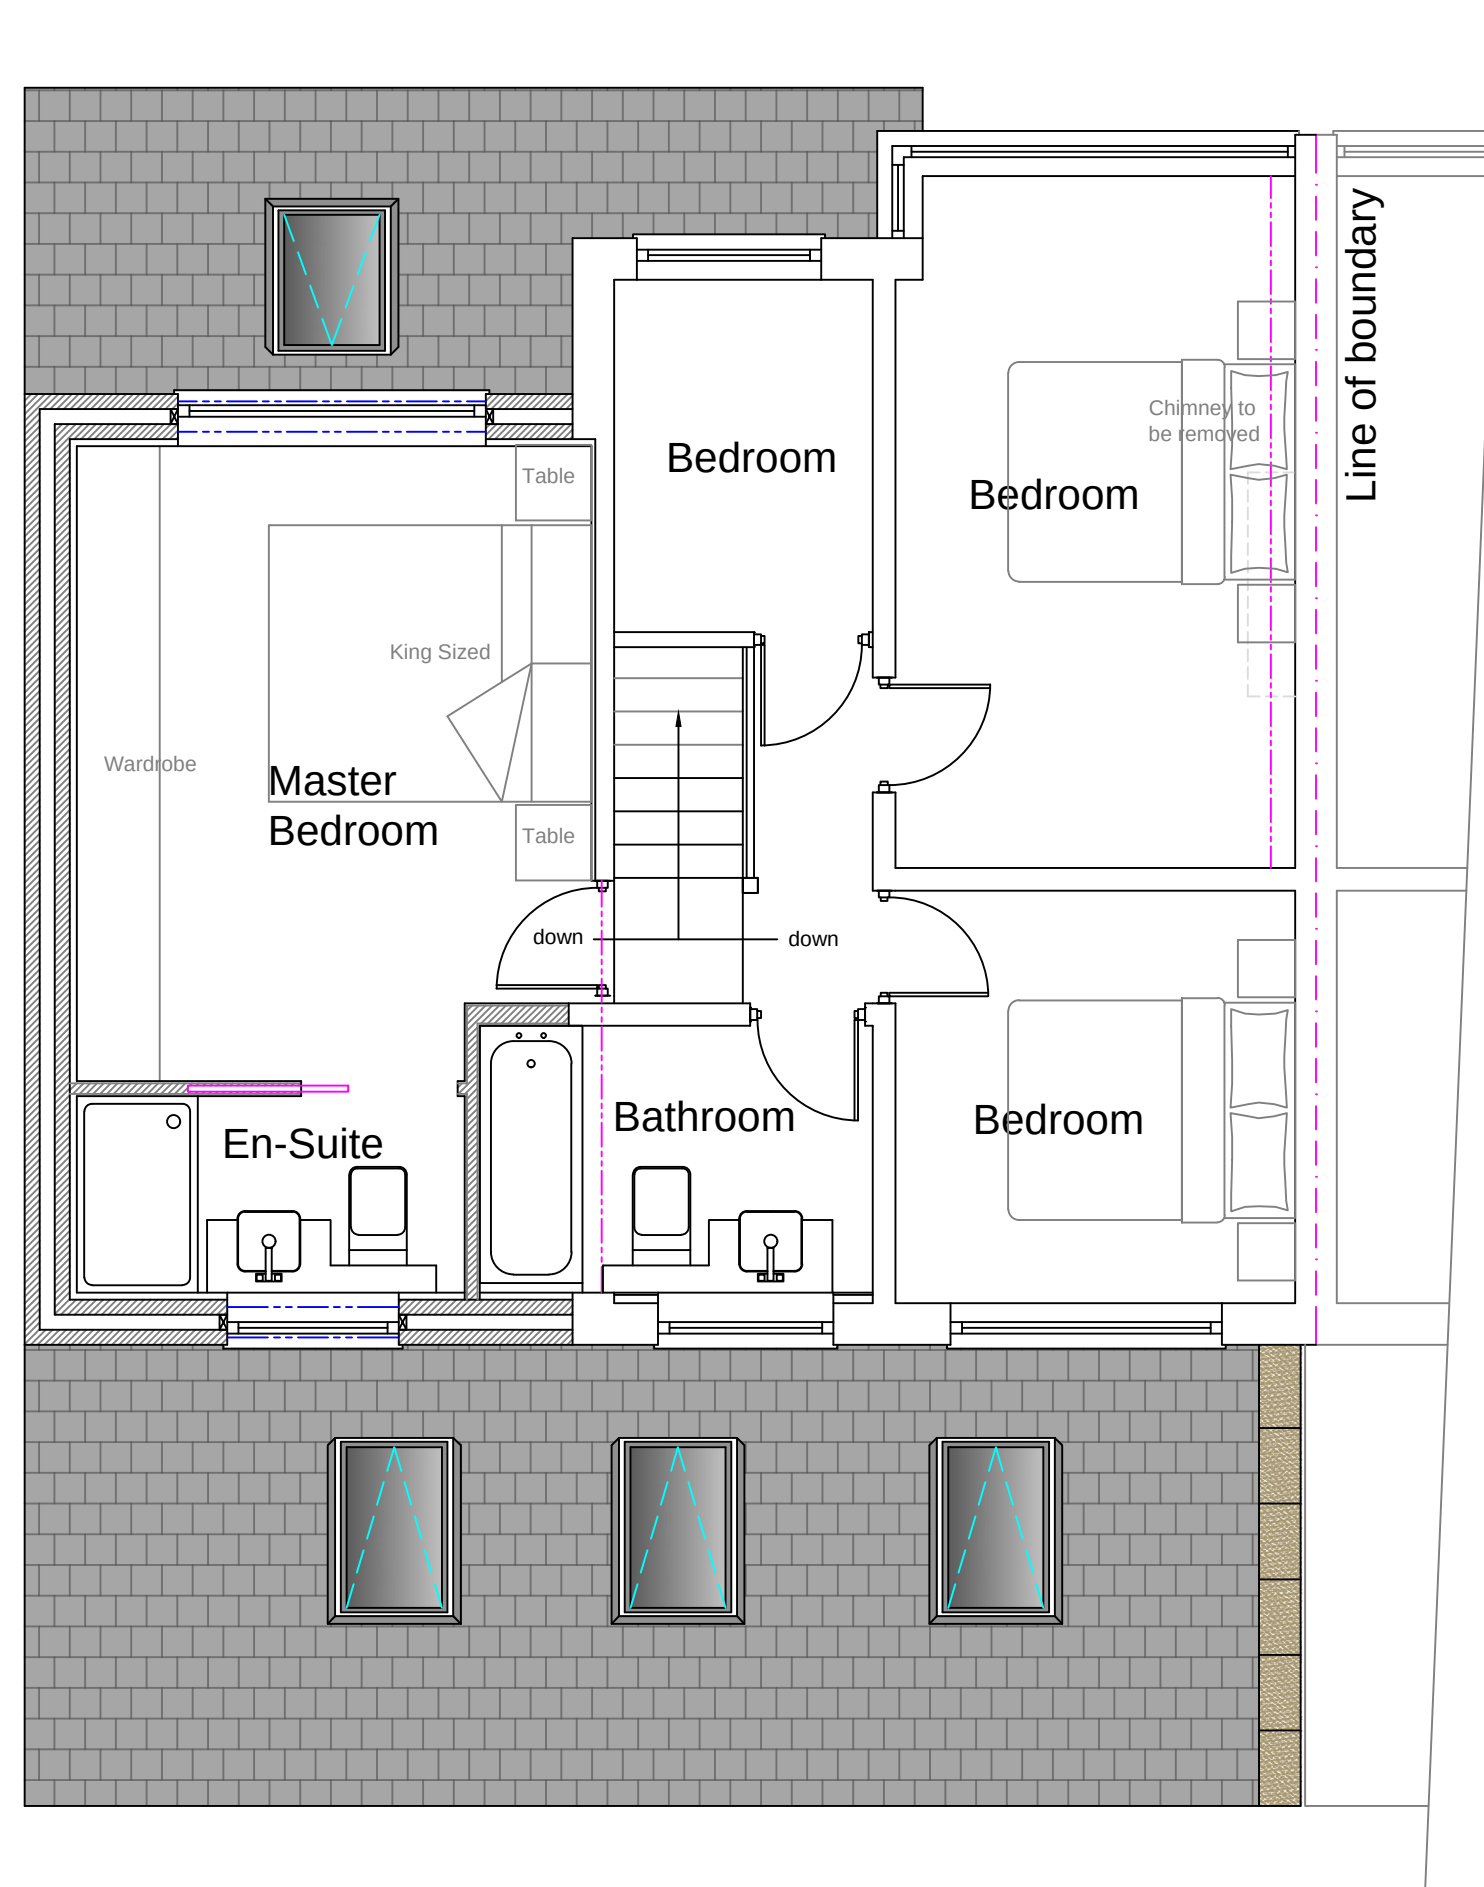

Proposed First Floor Plan

Rev A - 29/02/24 - First floor extension set back by 1m
as per the planning officers comments

Stage :- **Householder Planning**

Project Title :- Two Storey Side And Single Storey Rear Extensions
Together With Single Storey Front Extension To Facilitate
New Porch

Drawing Title :- Existing & Proposed Plans & Elevations

Client :- Ms D McPhail

Drwg No :- 12/23/119

1 of 3

Date :- Dec '23

Rev :- **Rev A**


Scale :- 1:100 & 1:50@A1

Drawn:- SCM

Checked :-

Site Address :- 80 Ruthin Avenue,
Middleton,
Manchester,
M24 1FG

The Old Post Room
34 Chew Valley Road
Greenfield
Saddleworth
OL3 7DA
Tel: 01457 871202
www.william-mccall.com | enquiries@william-mccall.com

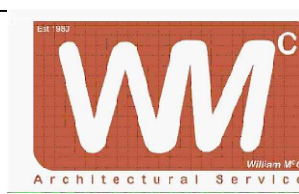

A1