


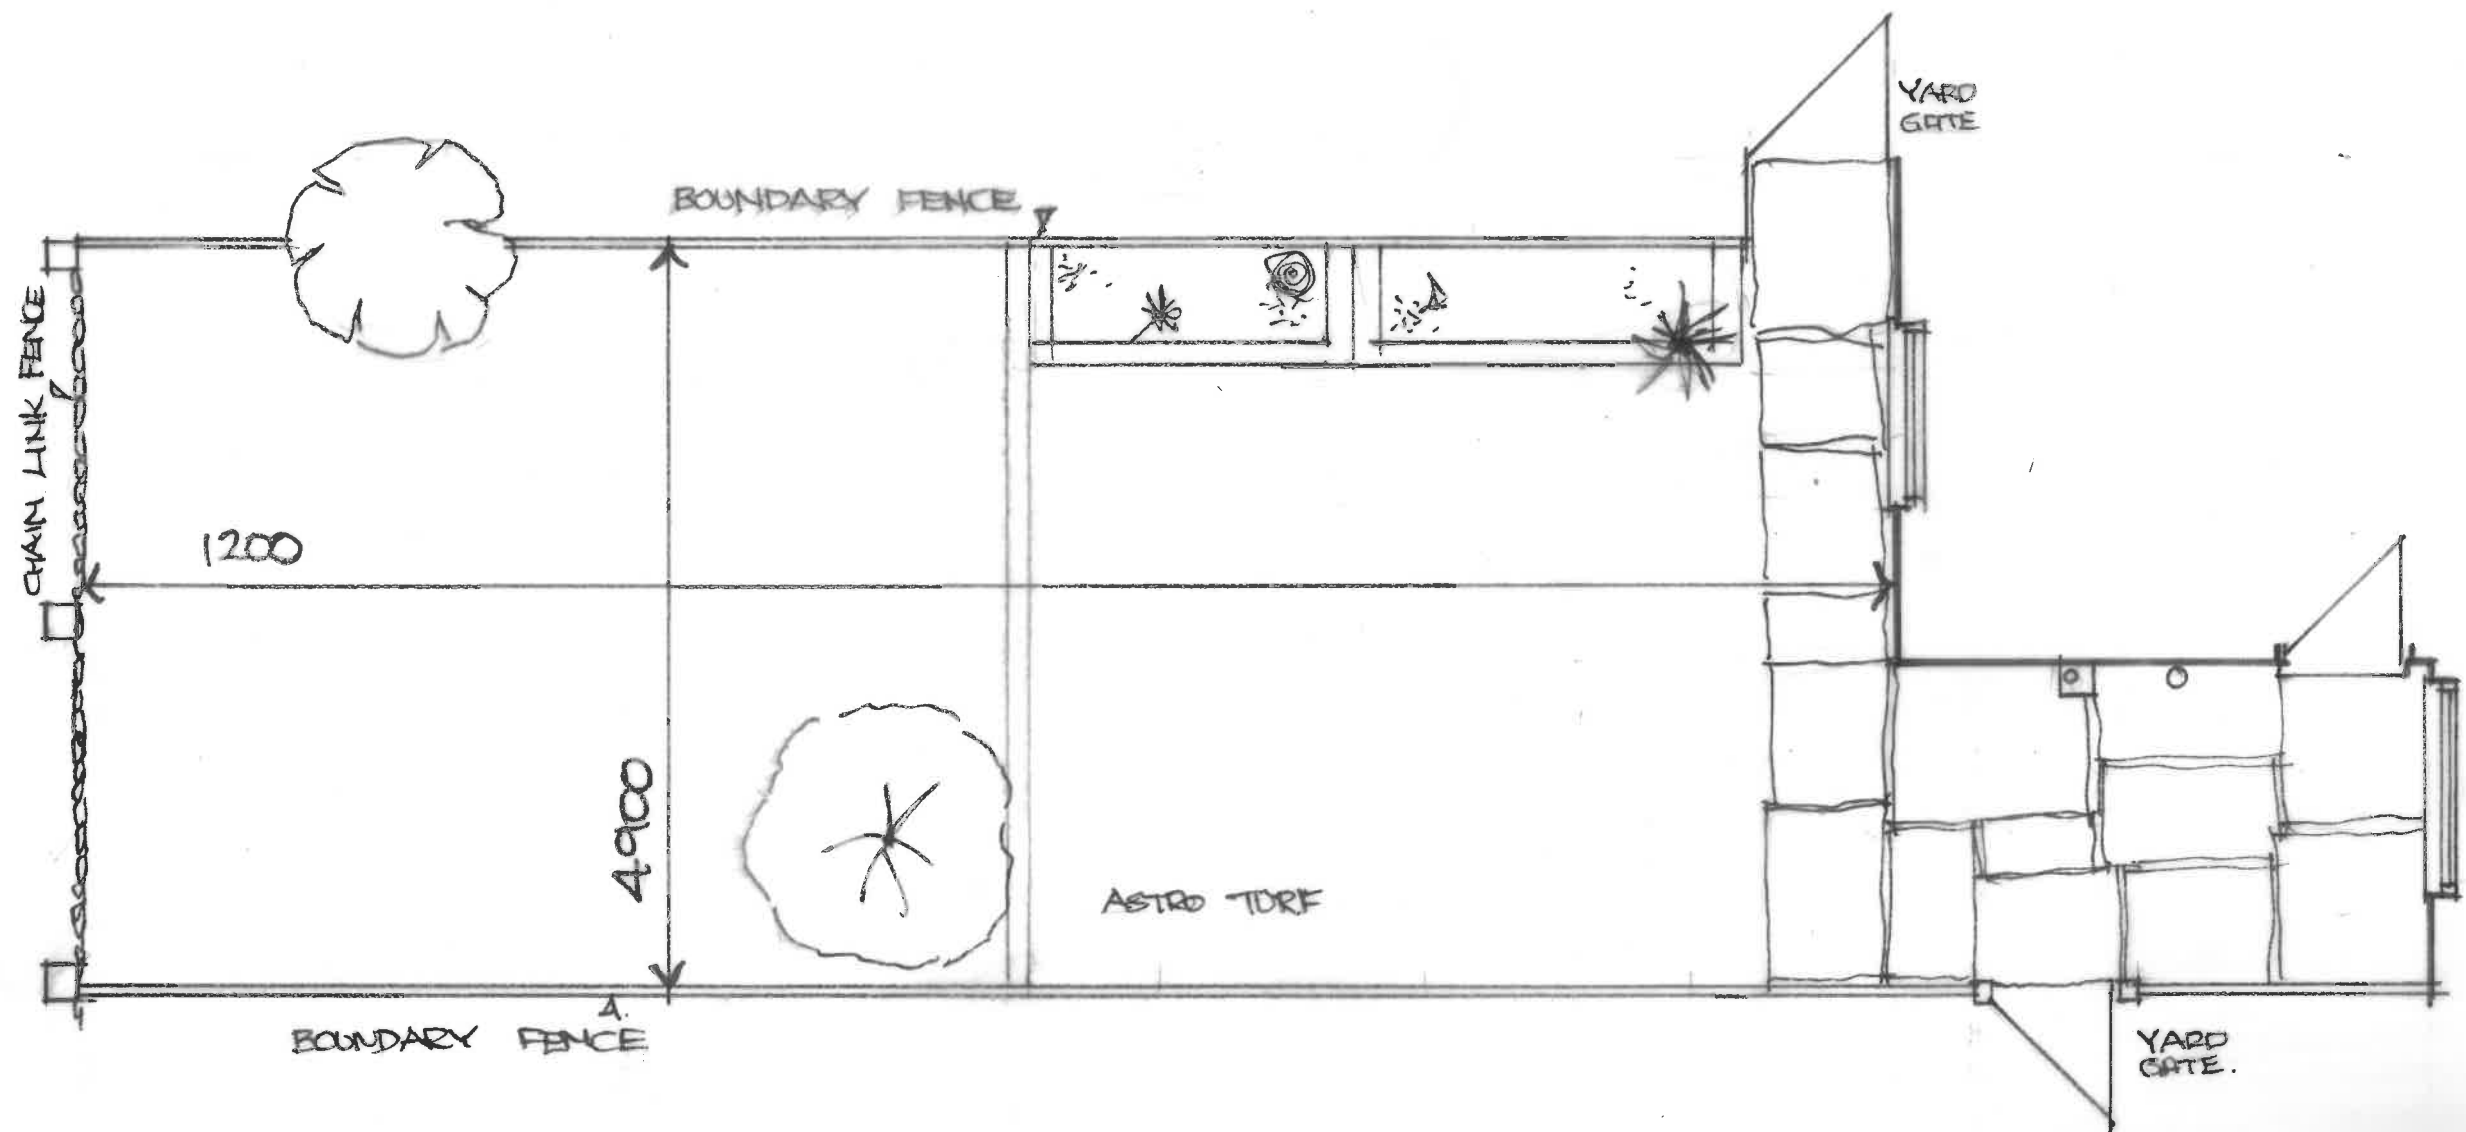

SITE PLAN

MR AND MRS BURKE.

158, WHITELEES ROAD. LITTLEBOROUGH OL15 8DU.

SCALE: 1:50.
DATE: JAN 2024
DRAWING NO. 614/2.
DRAWN:- WJDDWD.