





PLOT 1 & 2 FRONT ELEVATION AS PROPOSED (1:50)



PLOT 2 REAR ELEVATION AS PROPOSED (1:50)

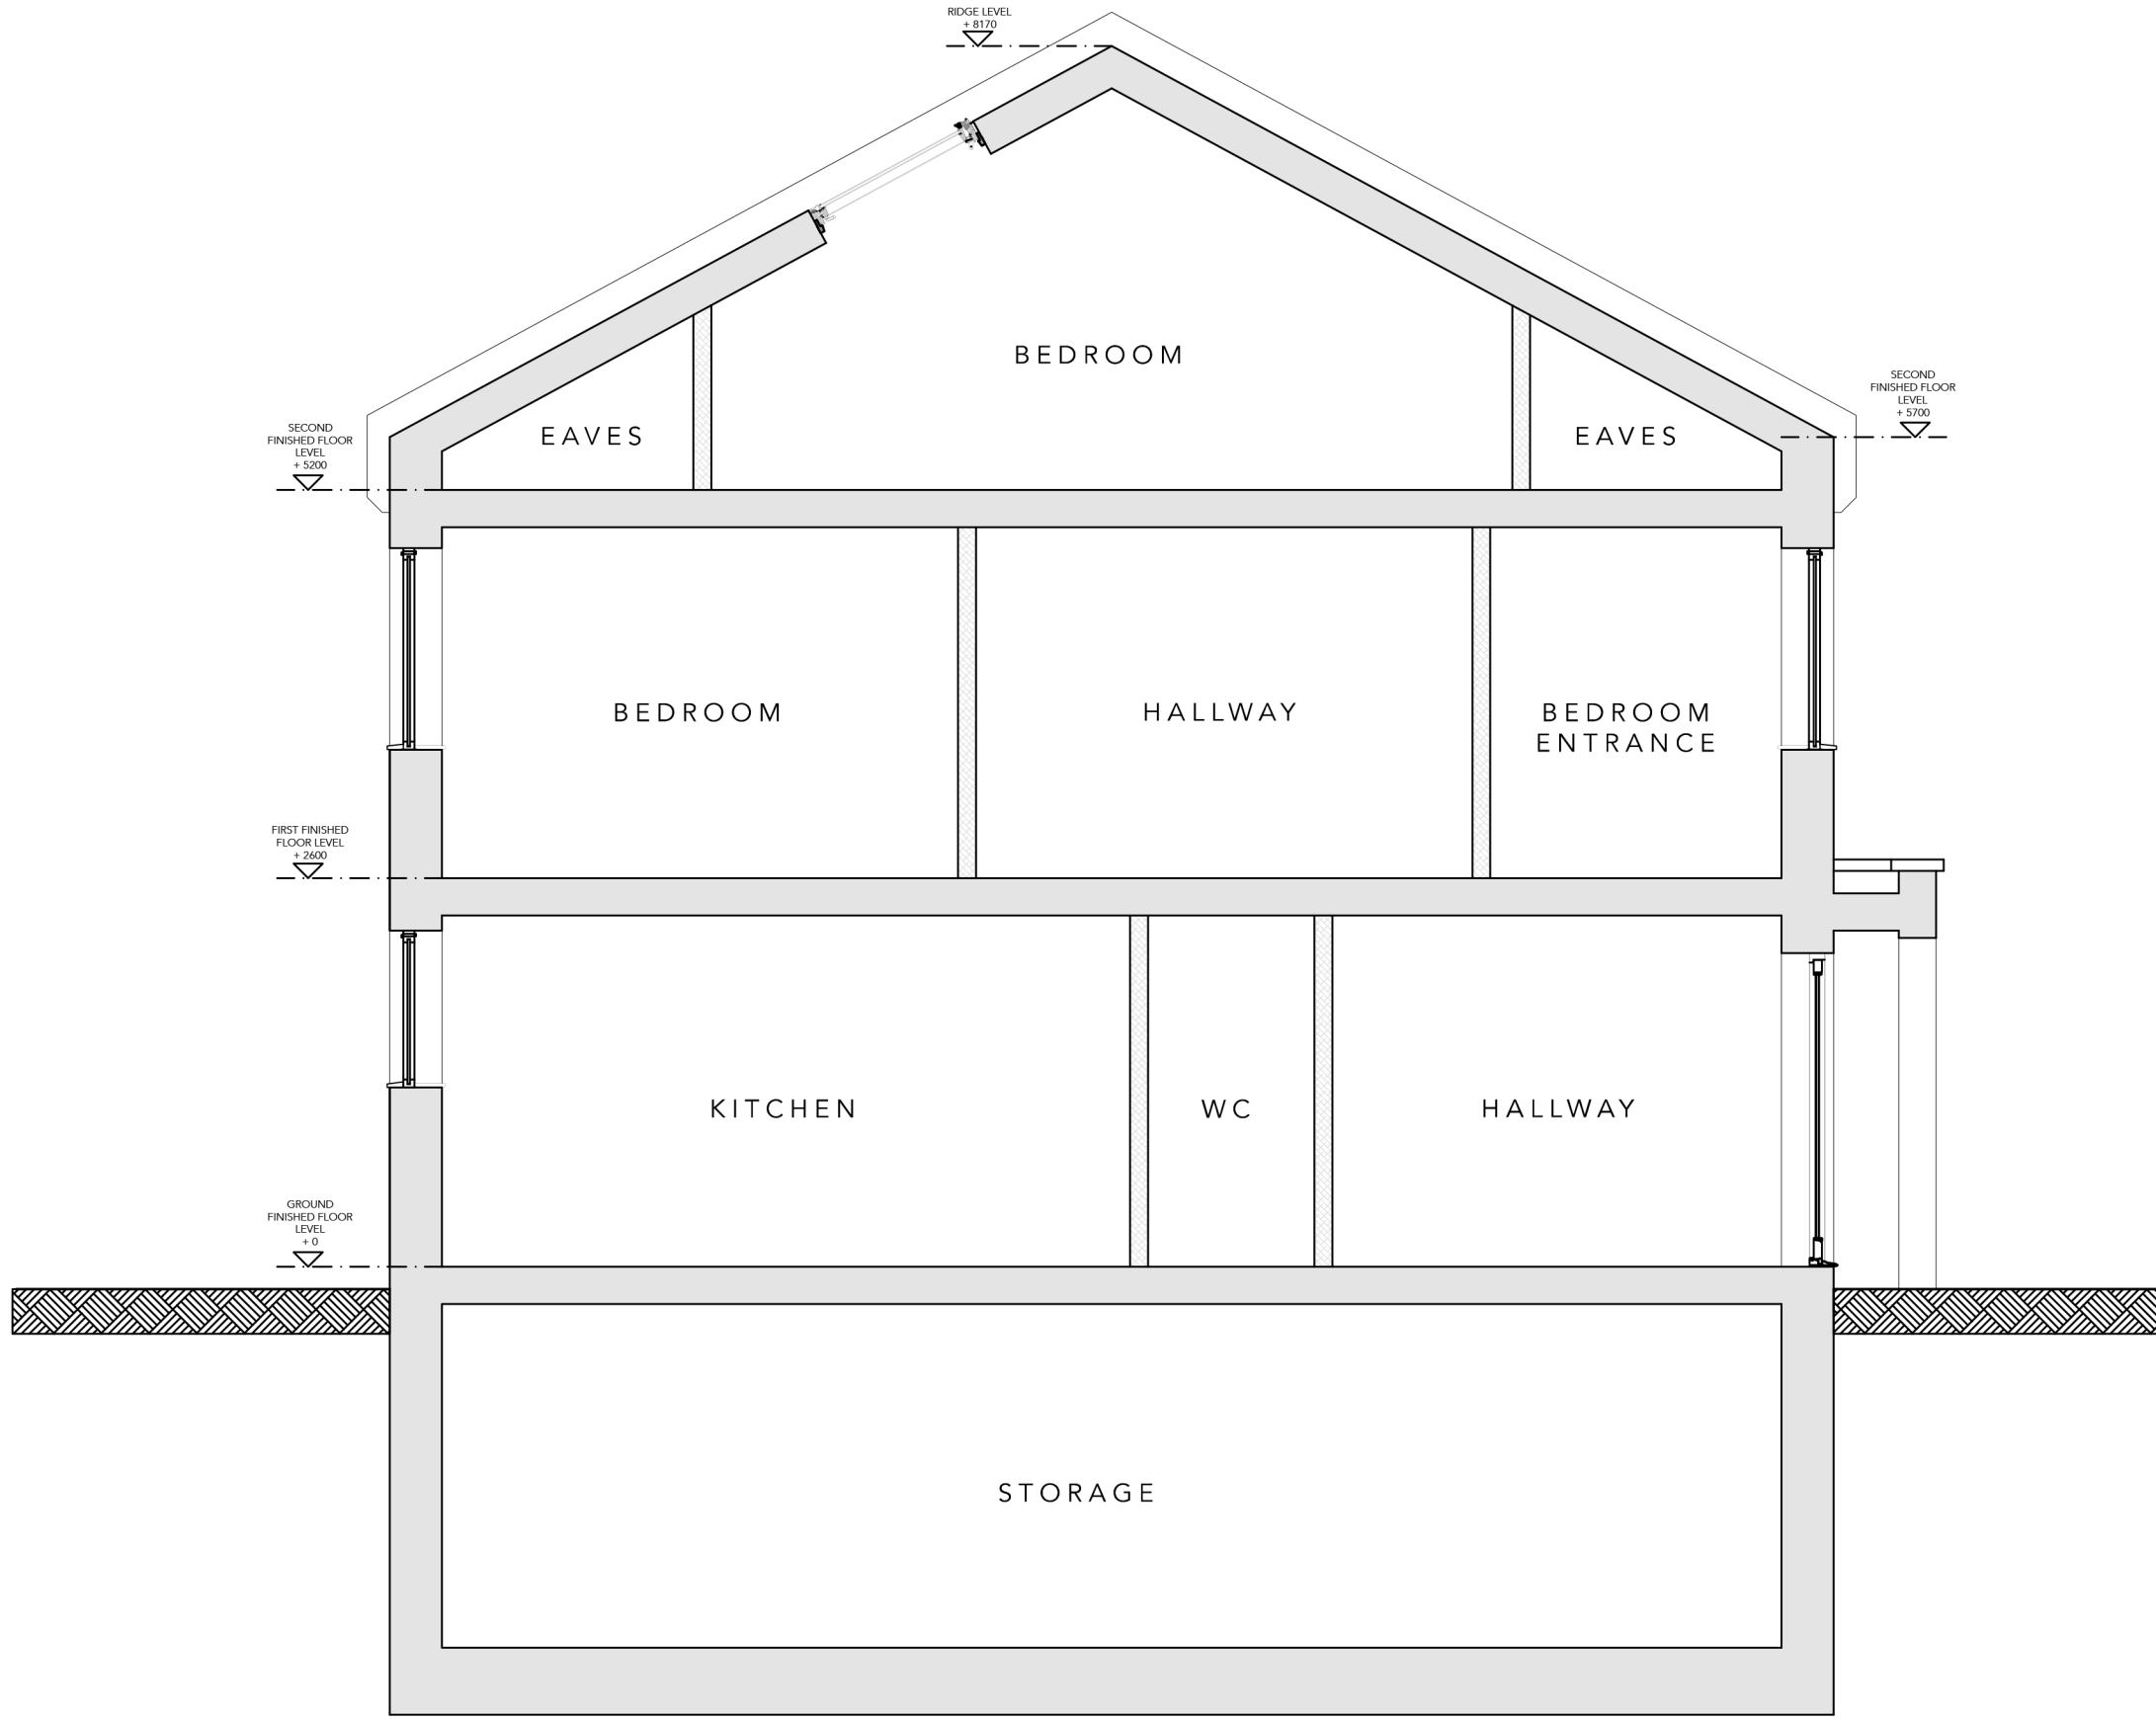


PLOT 1 & 2 SECTION A AS PROPOSED (1:50)

 

PLOT 2 SIDE ELEVATION AS PROPOSED (1:50)



PLOT 1 & 2 SIDE ELEVATION AS PROPOSED (1:50)

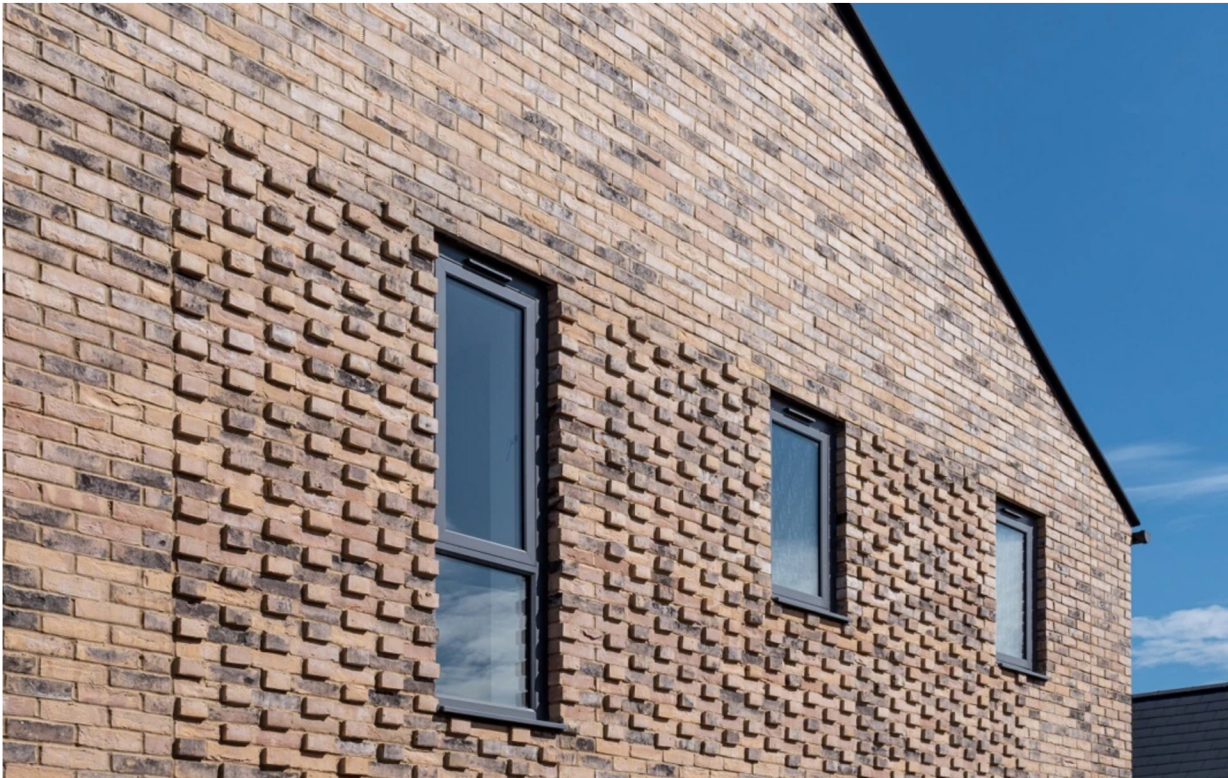

EXAMPLE PROTRUDING BRICK DETAIL TO SECTION BETWEEN WINDOWS ON FRONT ELEVATION. REFER TO MATERIAL SCHEDULE FOR PROPOSED FINISHES



EXAMPLE HIGH QUALITY CHESHIRE BRICK AND STONE CILLS WITH PROPOSED BRICK DETAIL TO GABLES AND CORNICE SECTIONS. REFER TO MATERIAL SCHEDULE FOR PROPOSED FINISHES

HADAS
ARCHITECTURAL & CGI
Enquires@hadas-architectural.co.uk
0161 870 2306

B	Following Planners Comments	JW	28-4-25
A	Following Urban Design Comments	JW	23-1-25
Rev	Description	By	Date
HADAS ARCHITECTURAL ARCHITECTURAL DESIGN			
769 Rochdale Road, Slattocks, Middleton, Manchester M24 2RA			
(HILLBANK STREET) Land Adjacent to Rochdale Road, Slattocks, Middleton M24 2RA PLOT 2 ELEVATIONS AS PROPOSED			
DRAWN	JW	DATE	10-12-24
SCALE	1:50 @A1	REV.	B
		DRAWING NO.	2501-302B