


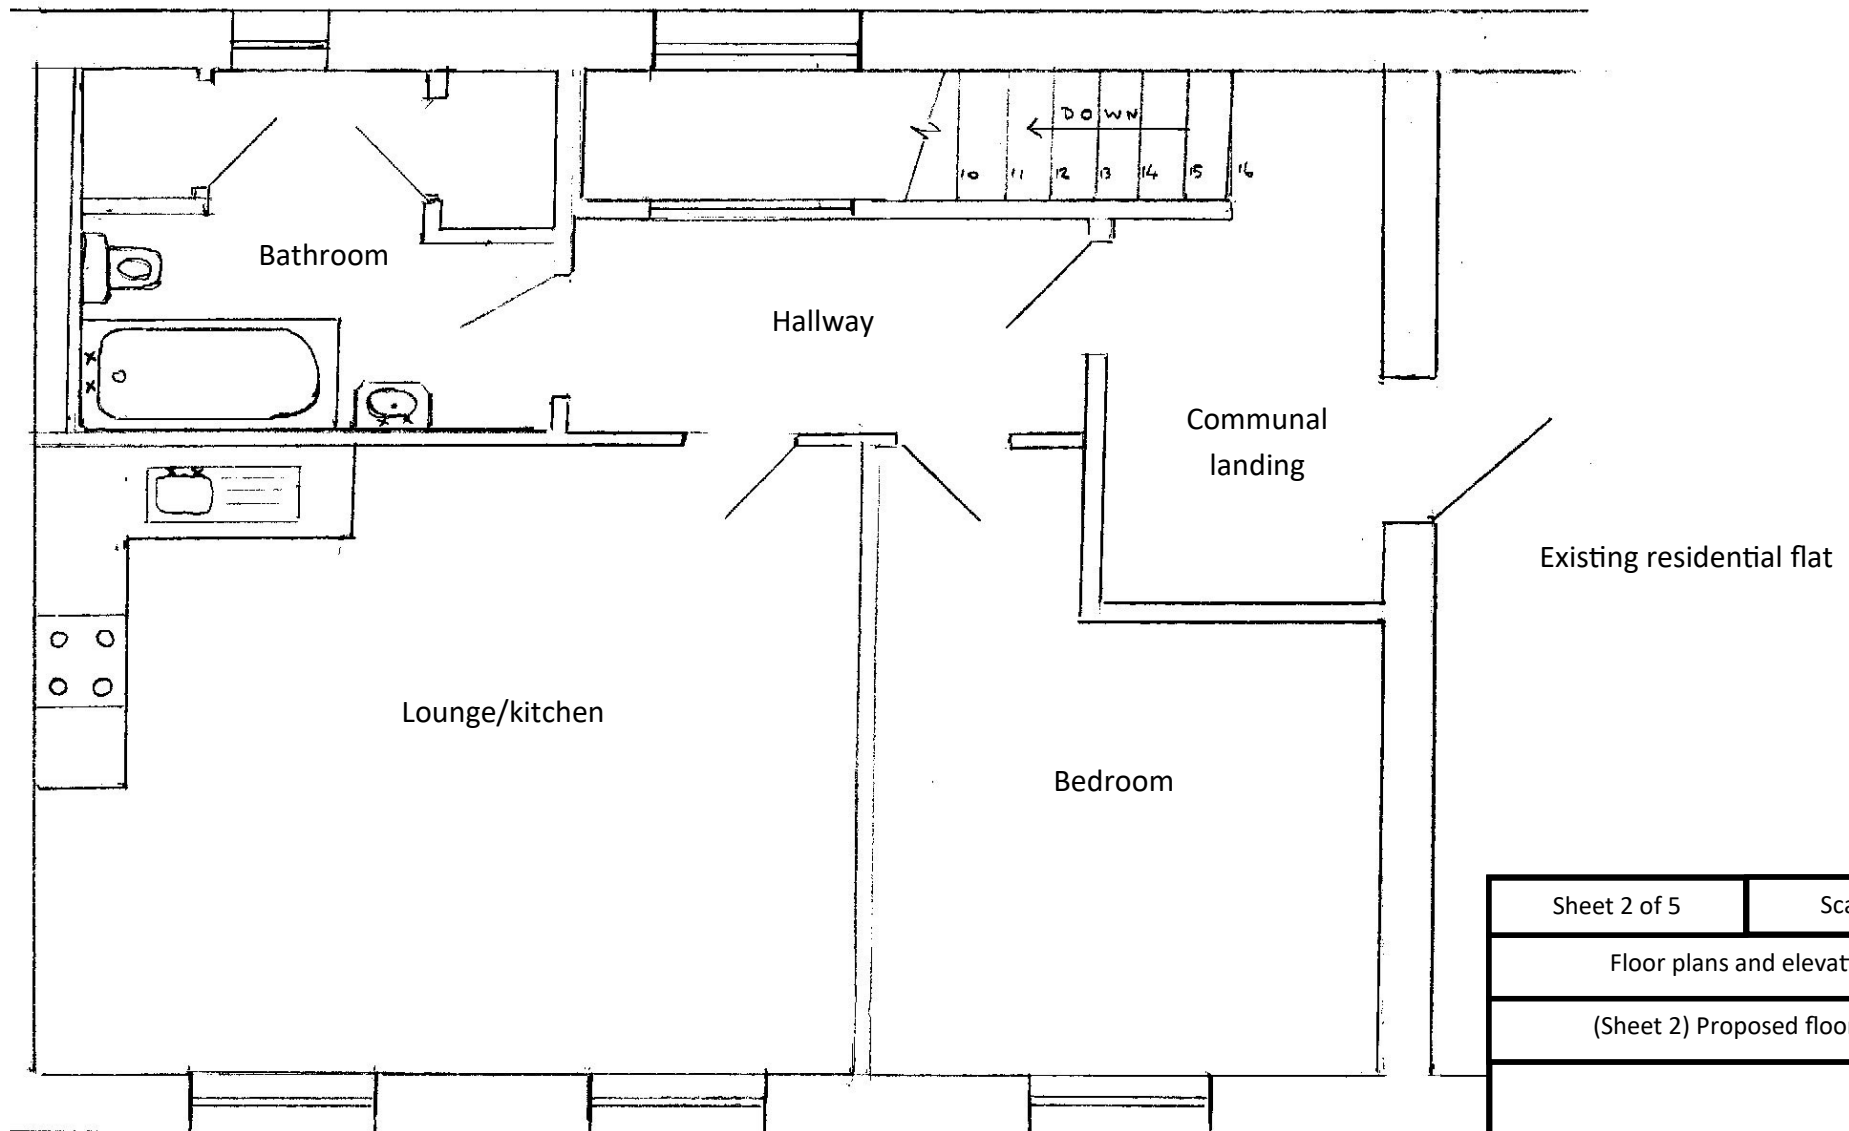

Sheet 2 of 5

Scale 1 : 50

Floor plans and elevations

(Sheet 2) Proposed floor plan

Proposed one bedroom residential first floor
flat at Premier House. Longford St. Heywood.
OL10 4NH for Mr P Bowdler

November 2022