


All dimensions are to be checked on site, any discrepancies are to be reported before work commences. Do not scale from this drawing.

This drawing is to be read in conjunction with all relevant consultants and specialists drawings / documents, any discrepancies are to be reported before the affected work commences.


All structural components shown are indicative only. Details / calculations of structural members are to be provided by the Structural Engineer.

This drawing is copyright.

A	First Issue	30/01/2023
B	Added dormer material annotation as per LPA request	17/04/2023
C	Dormer removed as per LPA request	01/05/2023

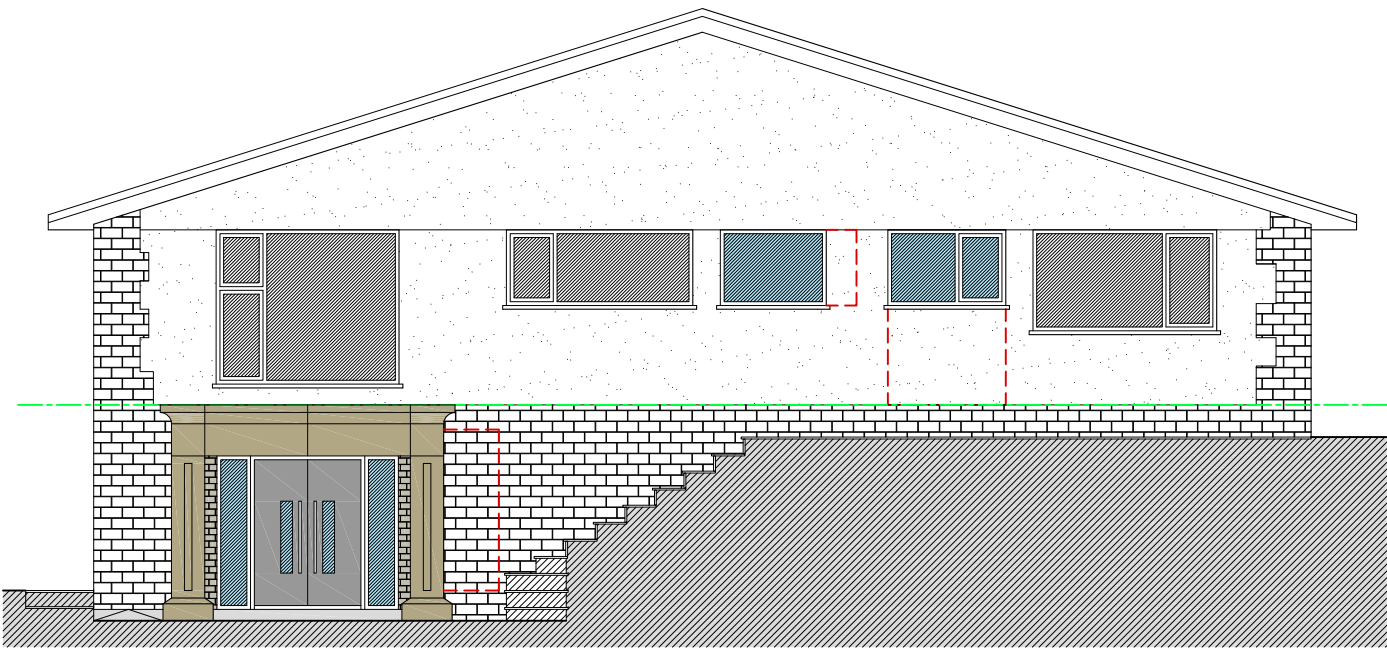


Proposed Front Elevation 1:100

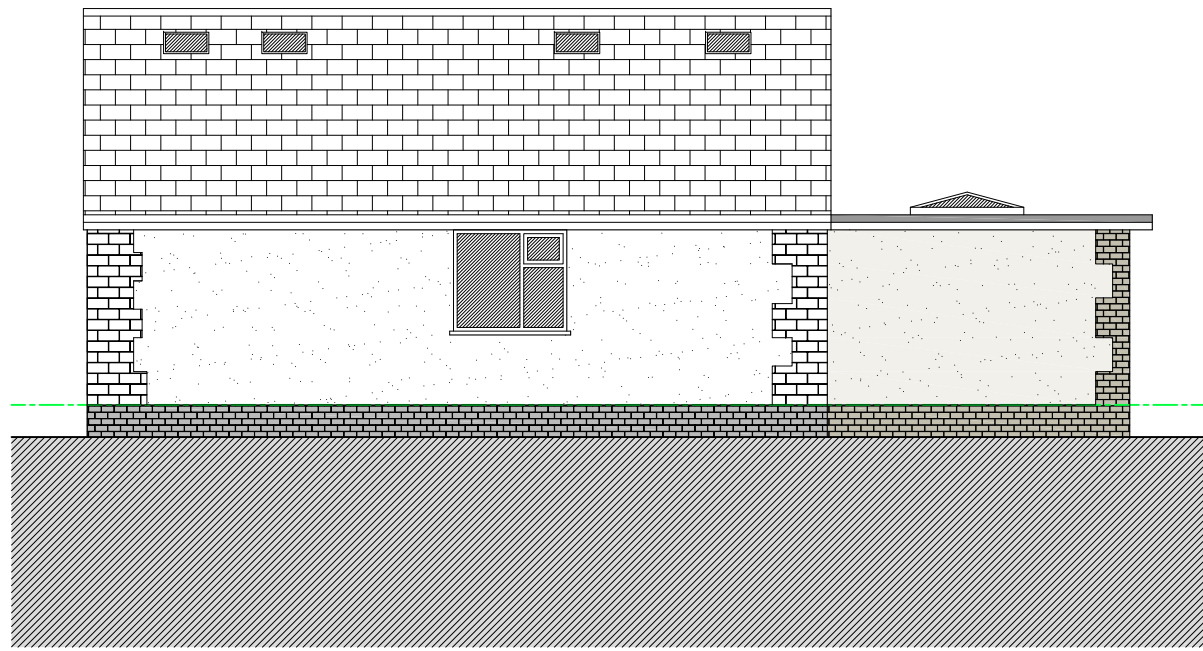


Proposed South Elevation 1:100




Proposed Rear Elevation 1:100

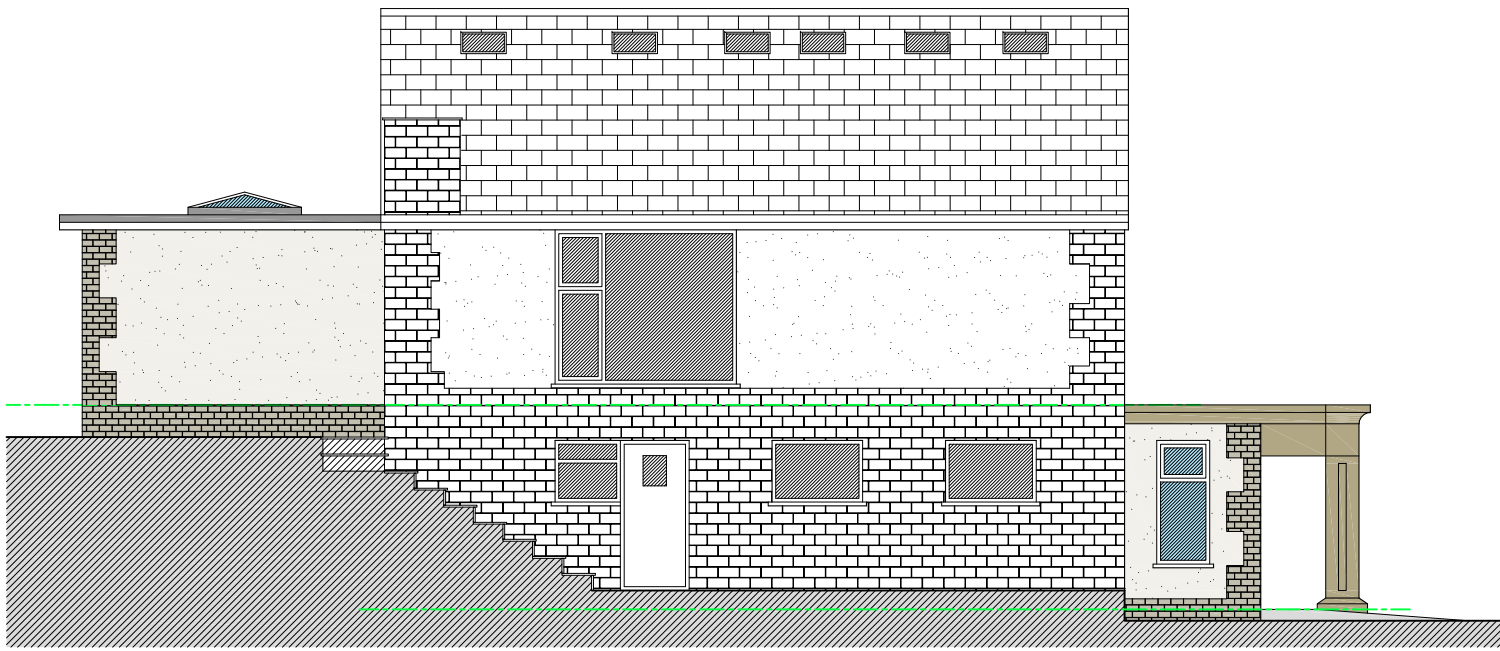


Proposed North Elevation 1:100

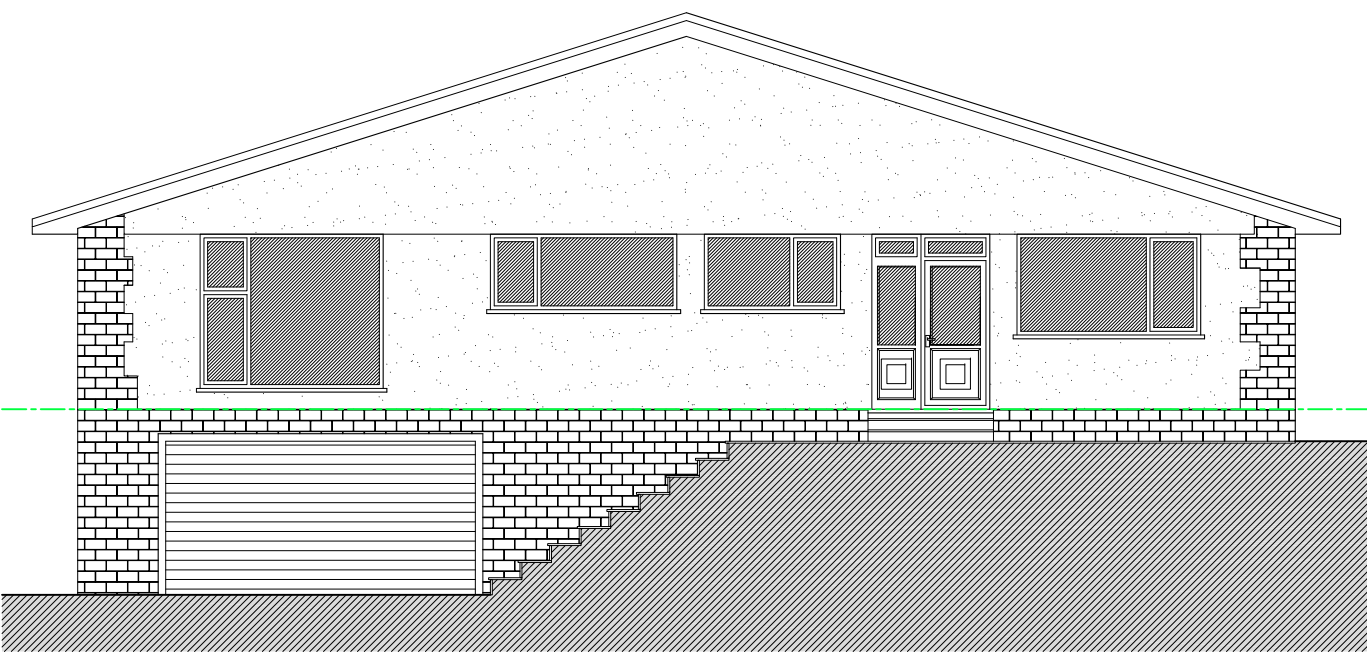


Existing Front Elevation 1:100

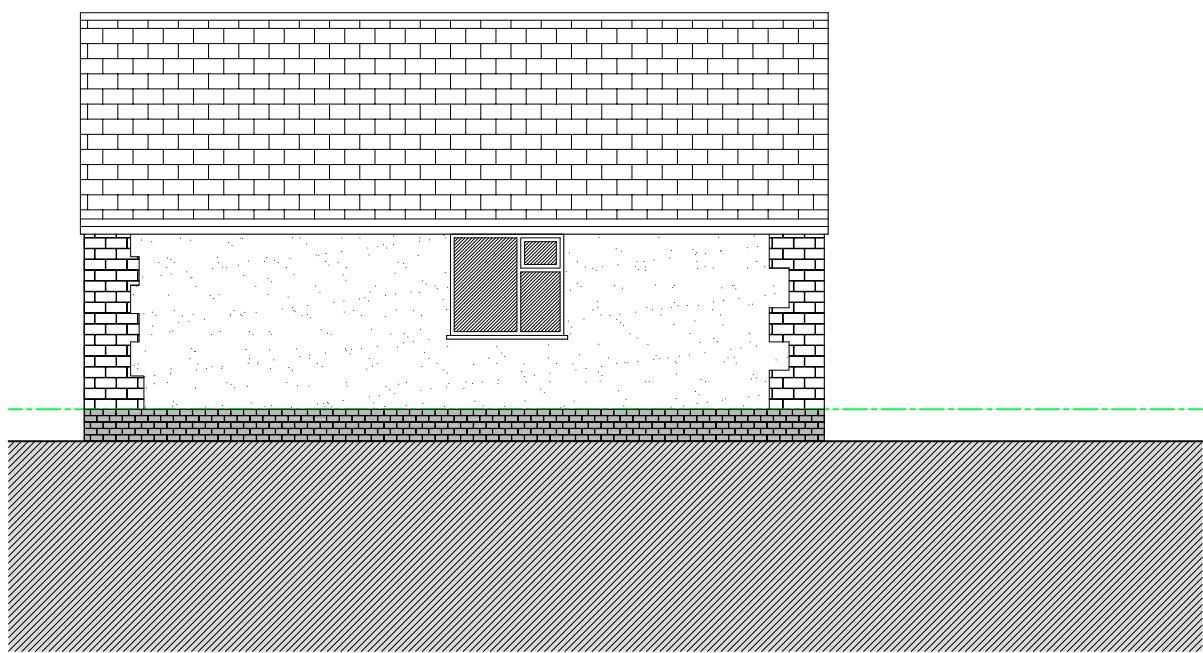

Existing South Elevation 1:100

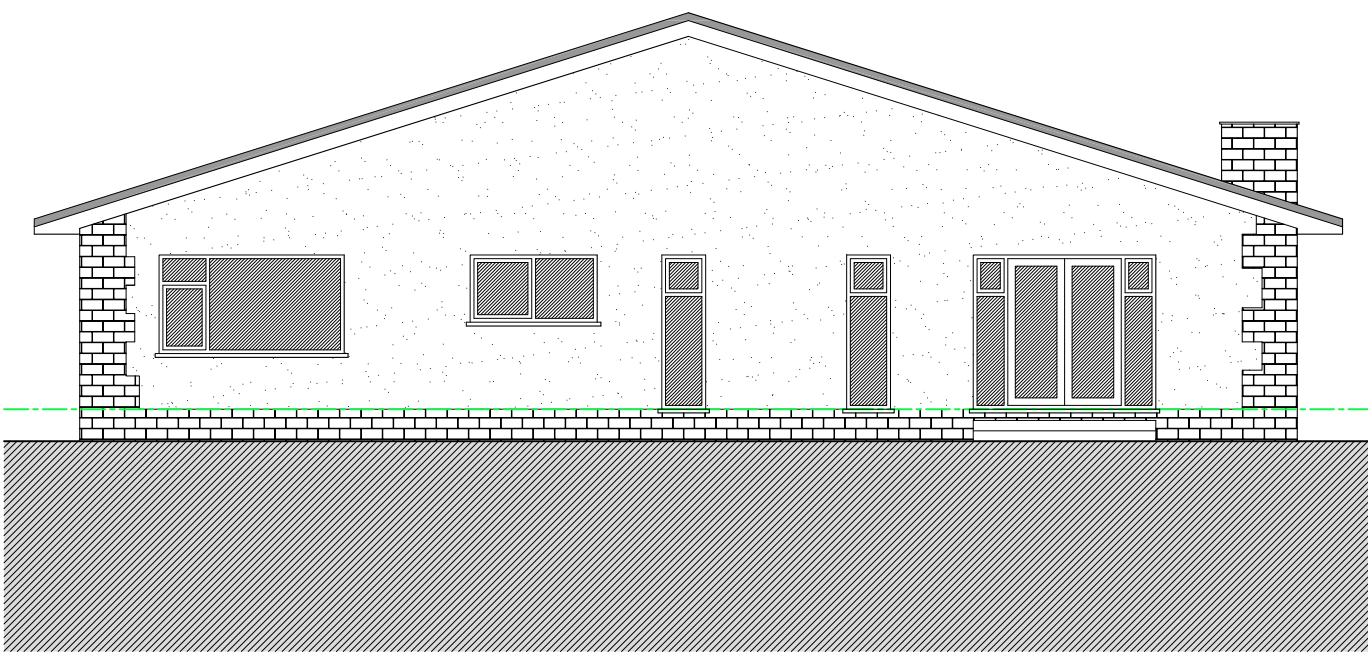

Existing Rear Elevation 1:100

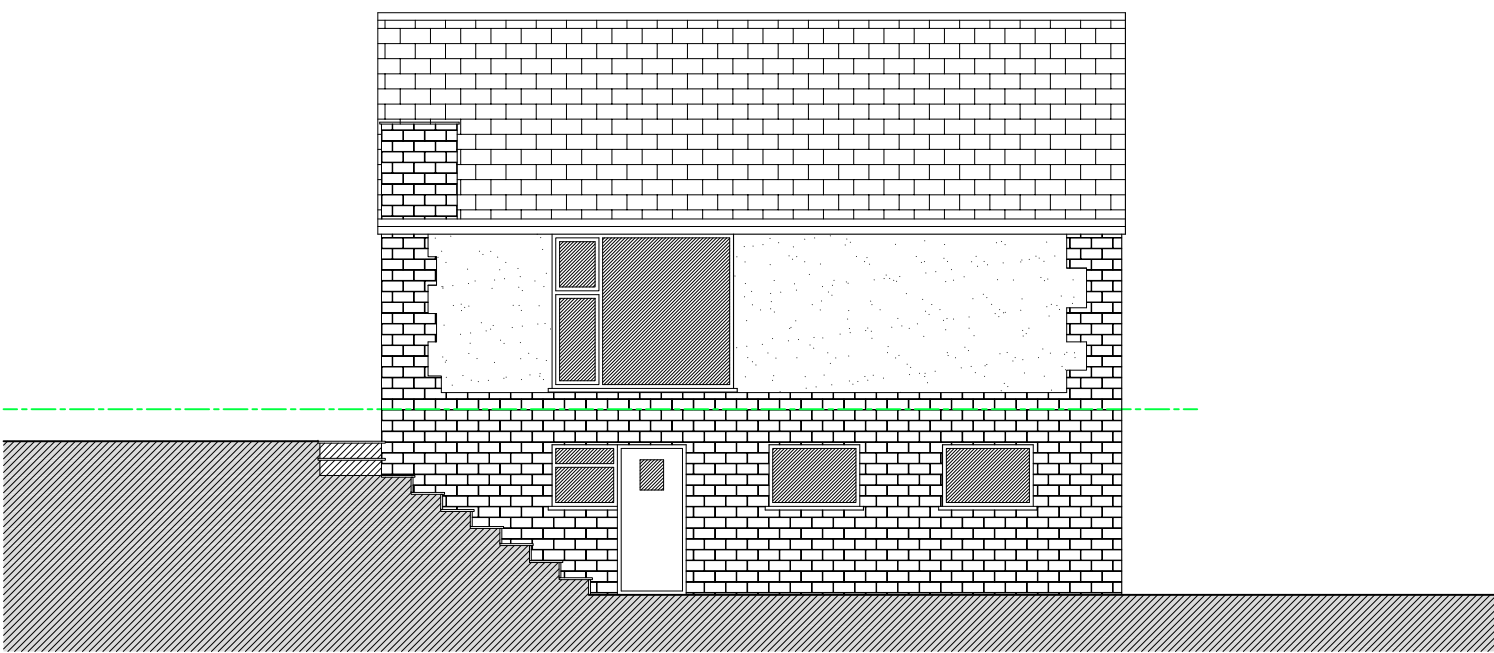

Existing North Elevation 1:100

SOURCE - DESIGN - INVEST

Tel : +44 (0) 752 332 1780
Email : hello@studio-805.co.uk
Web : www.studio-805.co.uk
Adrs : 4th Floor, Suite 72, Centenary House
1 Centenary Way, Salford M50 1RF

Client
Mr. Baraky

Project
8 Norford Way, Rochdale OL11 5QS

Drawing Title:
Existing and Proposed Elevations

Scale
1:100 @A1

Date
January 2023

Drawing No
9100/121

Revision
C