



ALL DIMENSIONS ARE FOR REFERENCE
PURPOSES ONLY DISCRPENCIES ARE TO BE
REPORTED TO THE DRAWINGS AUTHOR. DO NOT
SCALE FROM DRAWING.

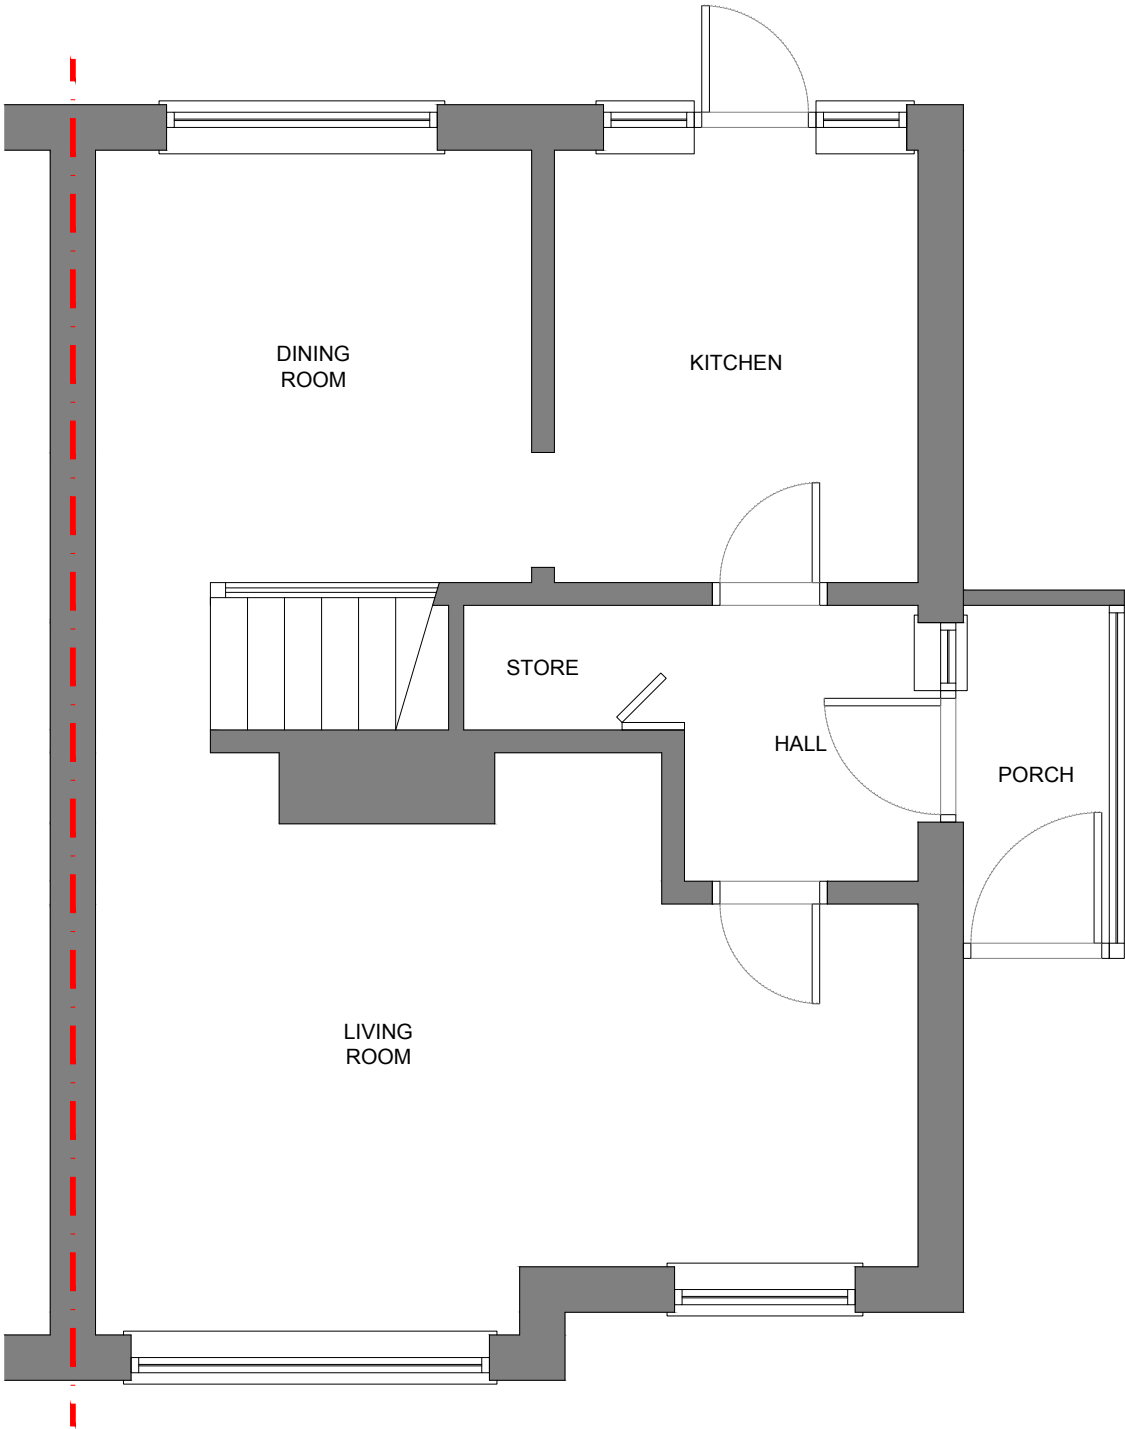

EXISTING GROUND FLOOR PLAN

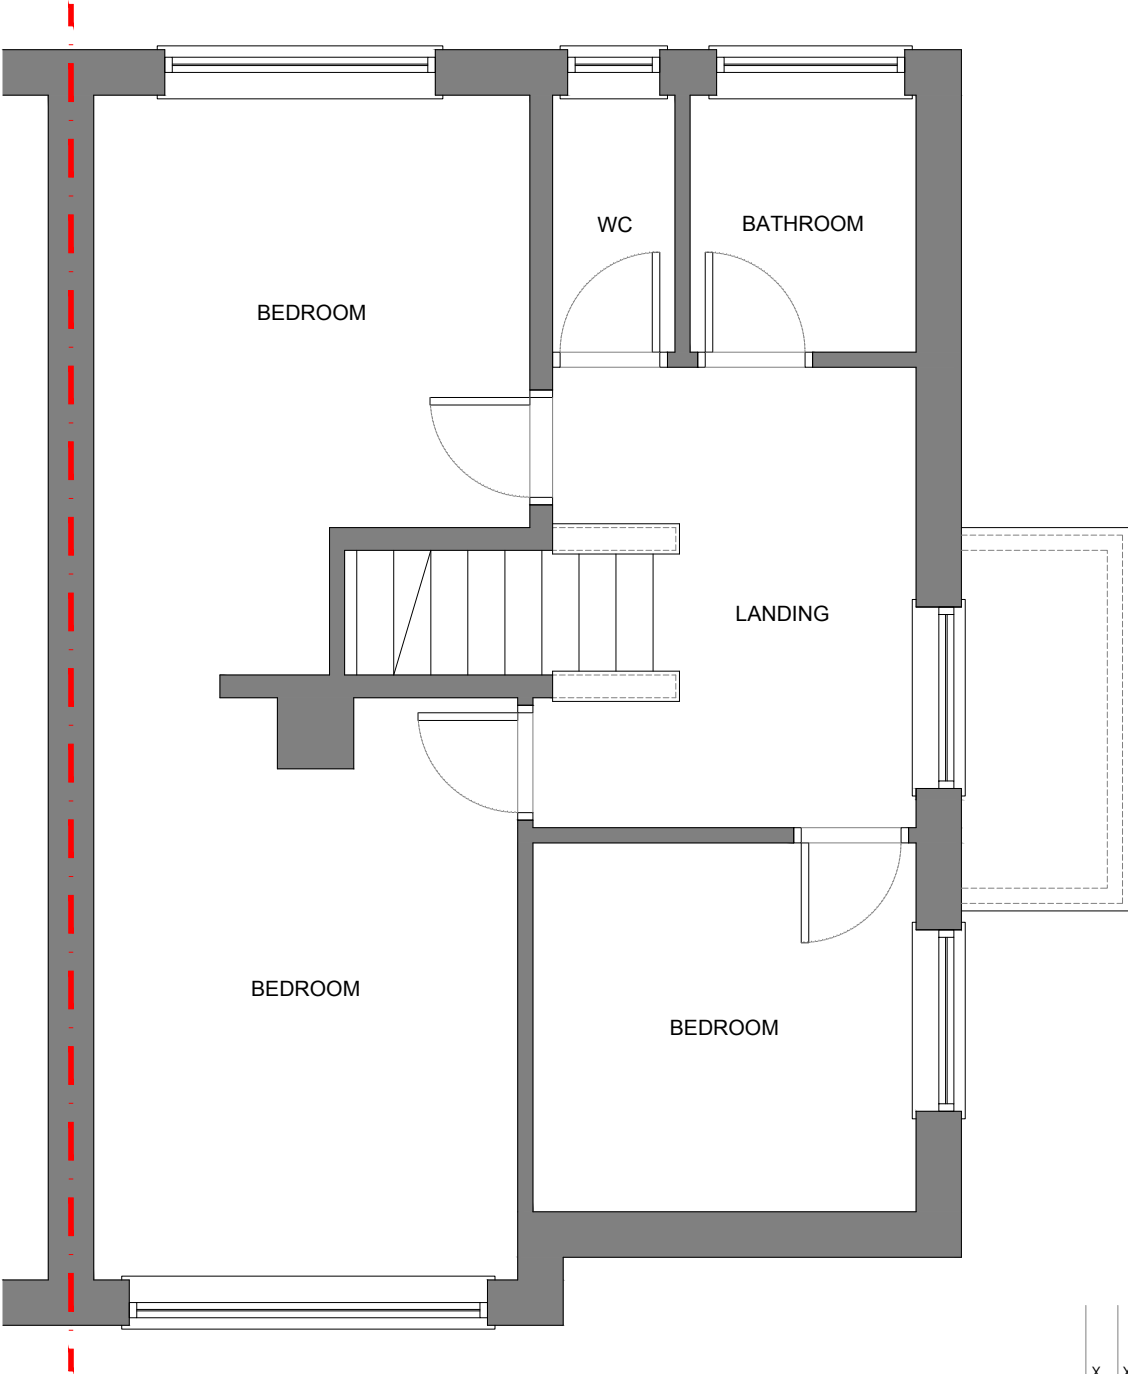

EXISTING FIRST FLOOR PLAN

X	XXX	XXX	XXX	XXX
Rev	Date	Description	Rev By	Chk'd By
Drawing Title EXISTING PLANS				
Job-Dwg No 049ROC-102				
Project Title SIDE EXTENSION WITH INTERNAL REMODEL 7 BOARDMAN FOLD ROAD ALKRINGTON MIDDLETON M24 1QD				
Client MRS K MAYCOCK				
Status PLANNING				
Scale 1:50		Drawing Size A3		
Date 09/23				