



Existing Front
1 : 100




Proposed Front
1 : 100




Existing Rear
1 : 100




Proposed Rear
1 : 100

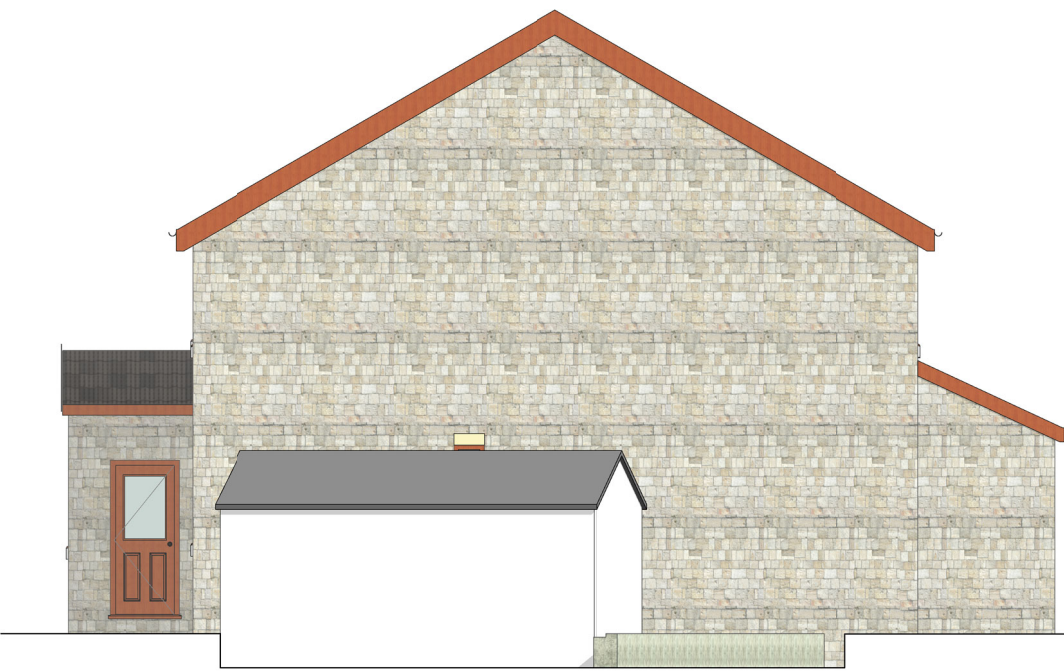


Existing Right
1 : 100

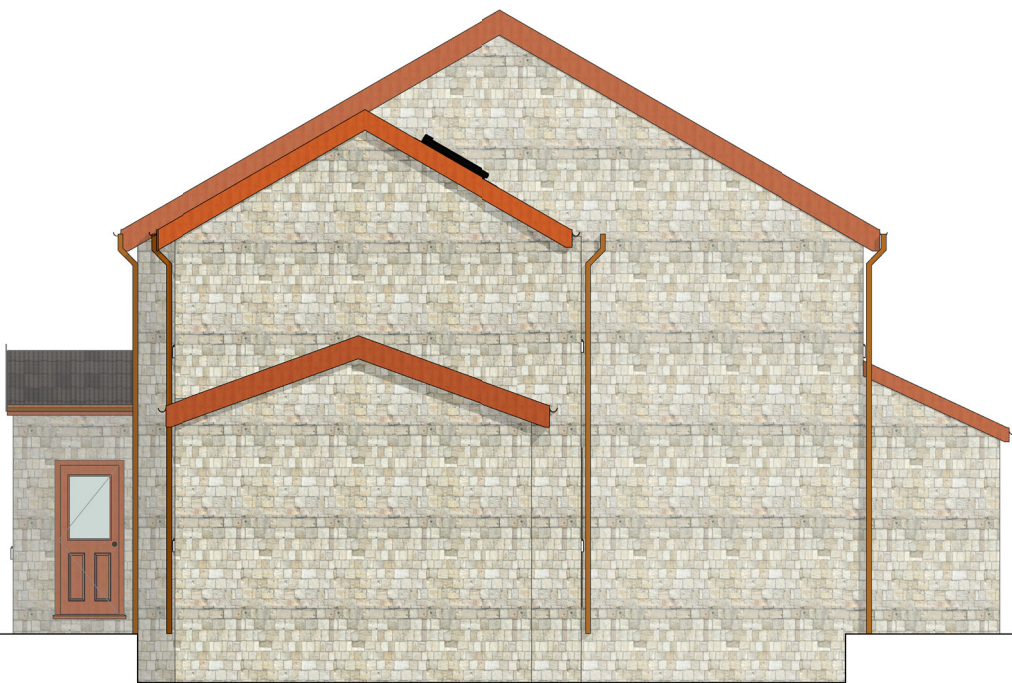

Proposed Right
1 : 100

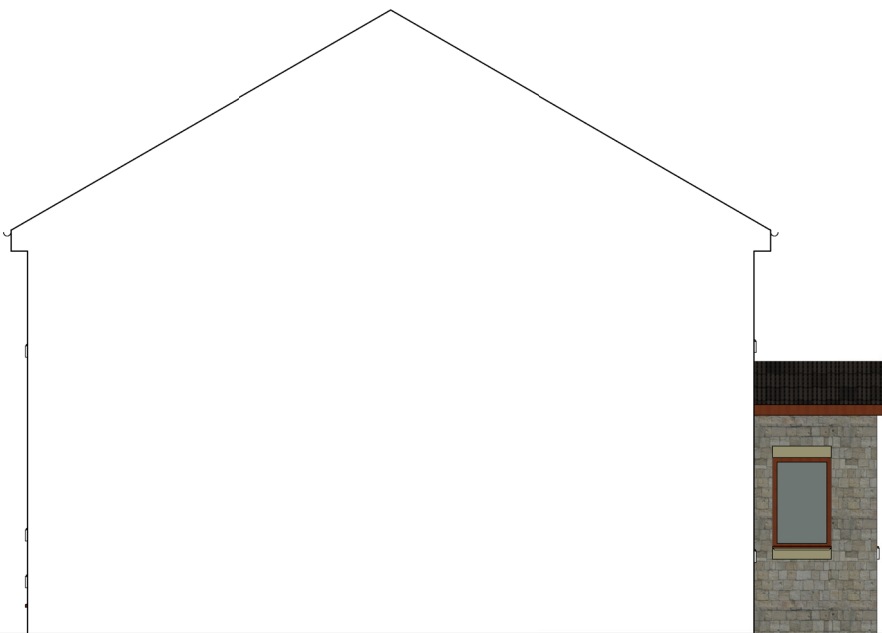

Existing Left
1 : 100

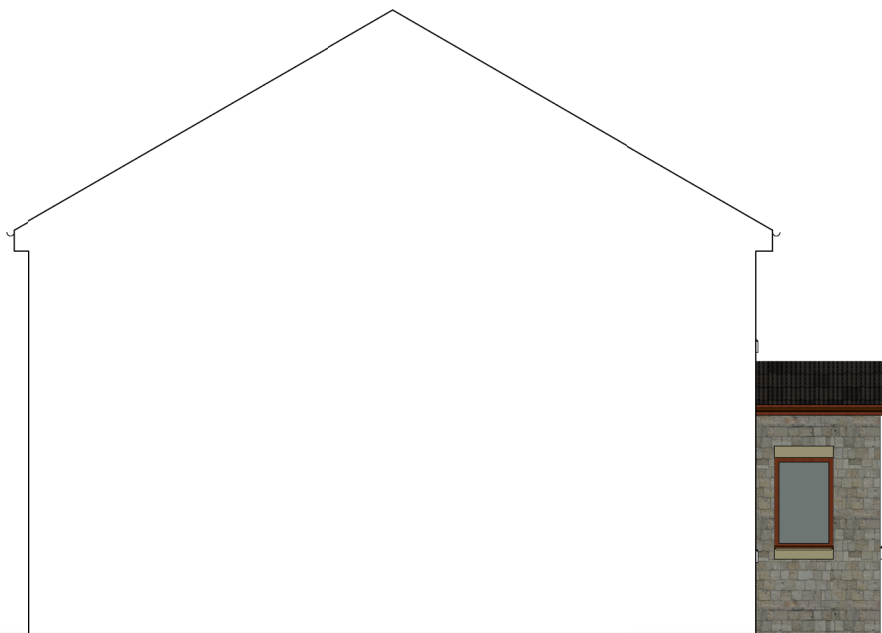

Proposed Left
1 : 100

3	Reduced Extension width	LS	11/08/2023
2	Removed velux windows and obscured glass to dressing room window	LS	09/01/2022
1	Reduced to increase distance to the boundary and add windows to rear elevation as per planning officers requests	LS	07/12/2022

Rev	Revision History	By	Date
-----	------------------	----	------

Drawing:
Existing & Proposed Elevations

Client:

Drawing Number:
C2046-EL-200-01

Drawn: LS	Scale: 1 : 100	Date: 21/01/22
Approved: LS	Size: A2	Rev: 3
Status: CONSTRUCTION		



C2046 - Rose Hill Cottage

www.quantumgroupnw.co.uk
info@quantumgroupnw.co.uk