



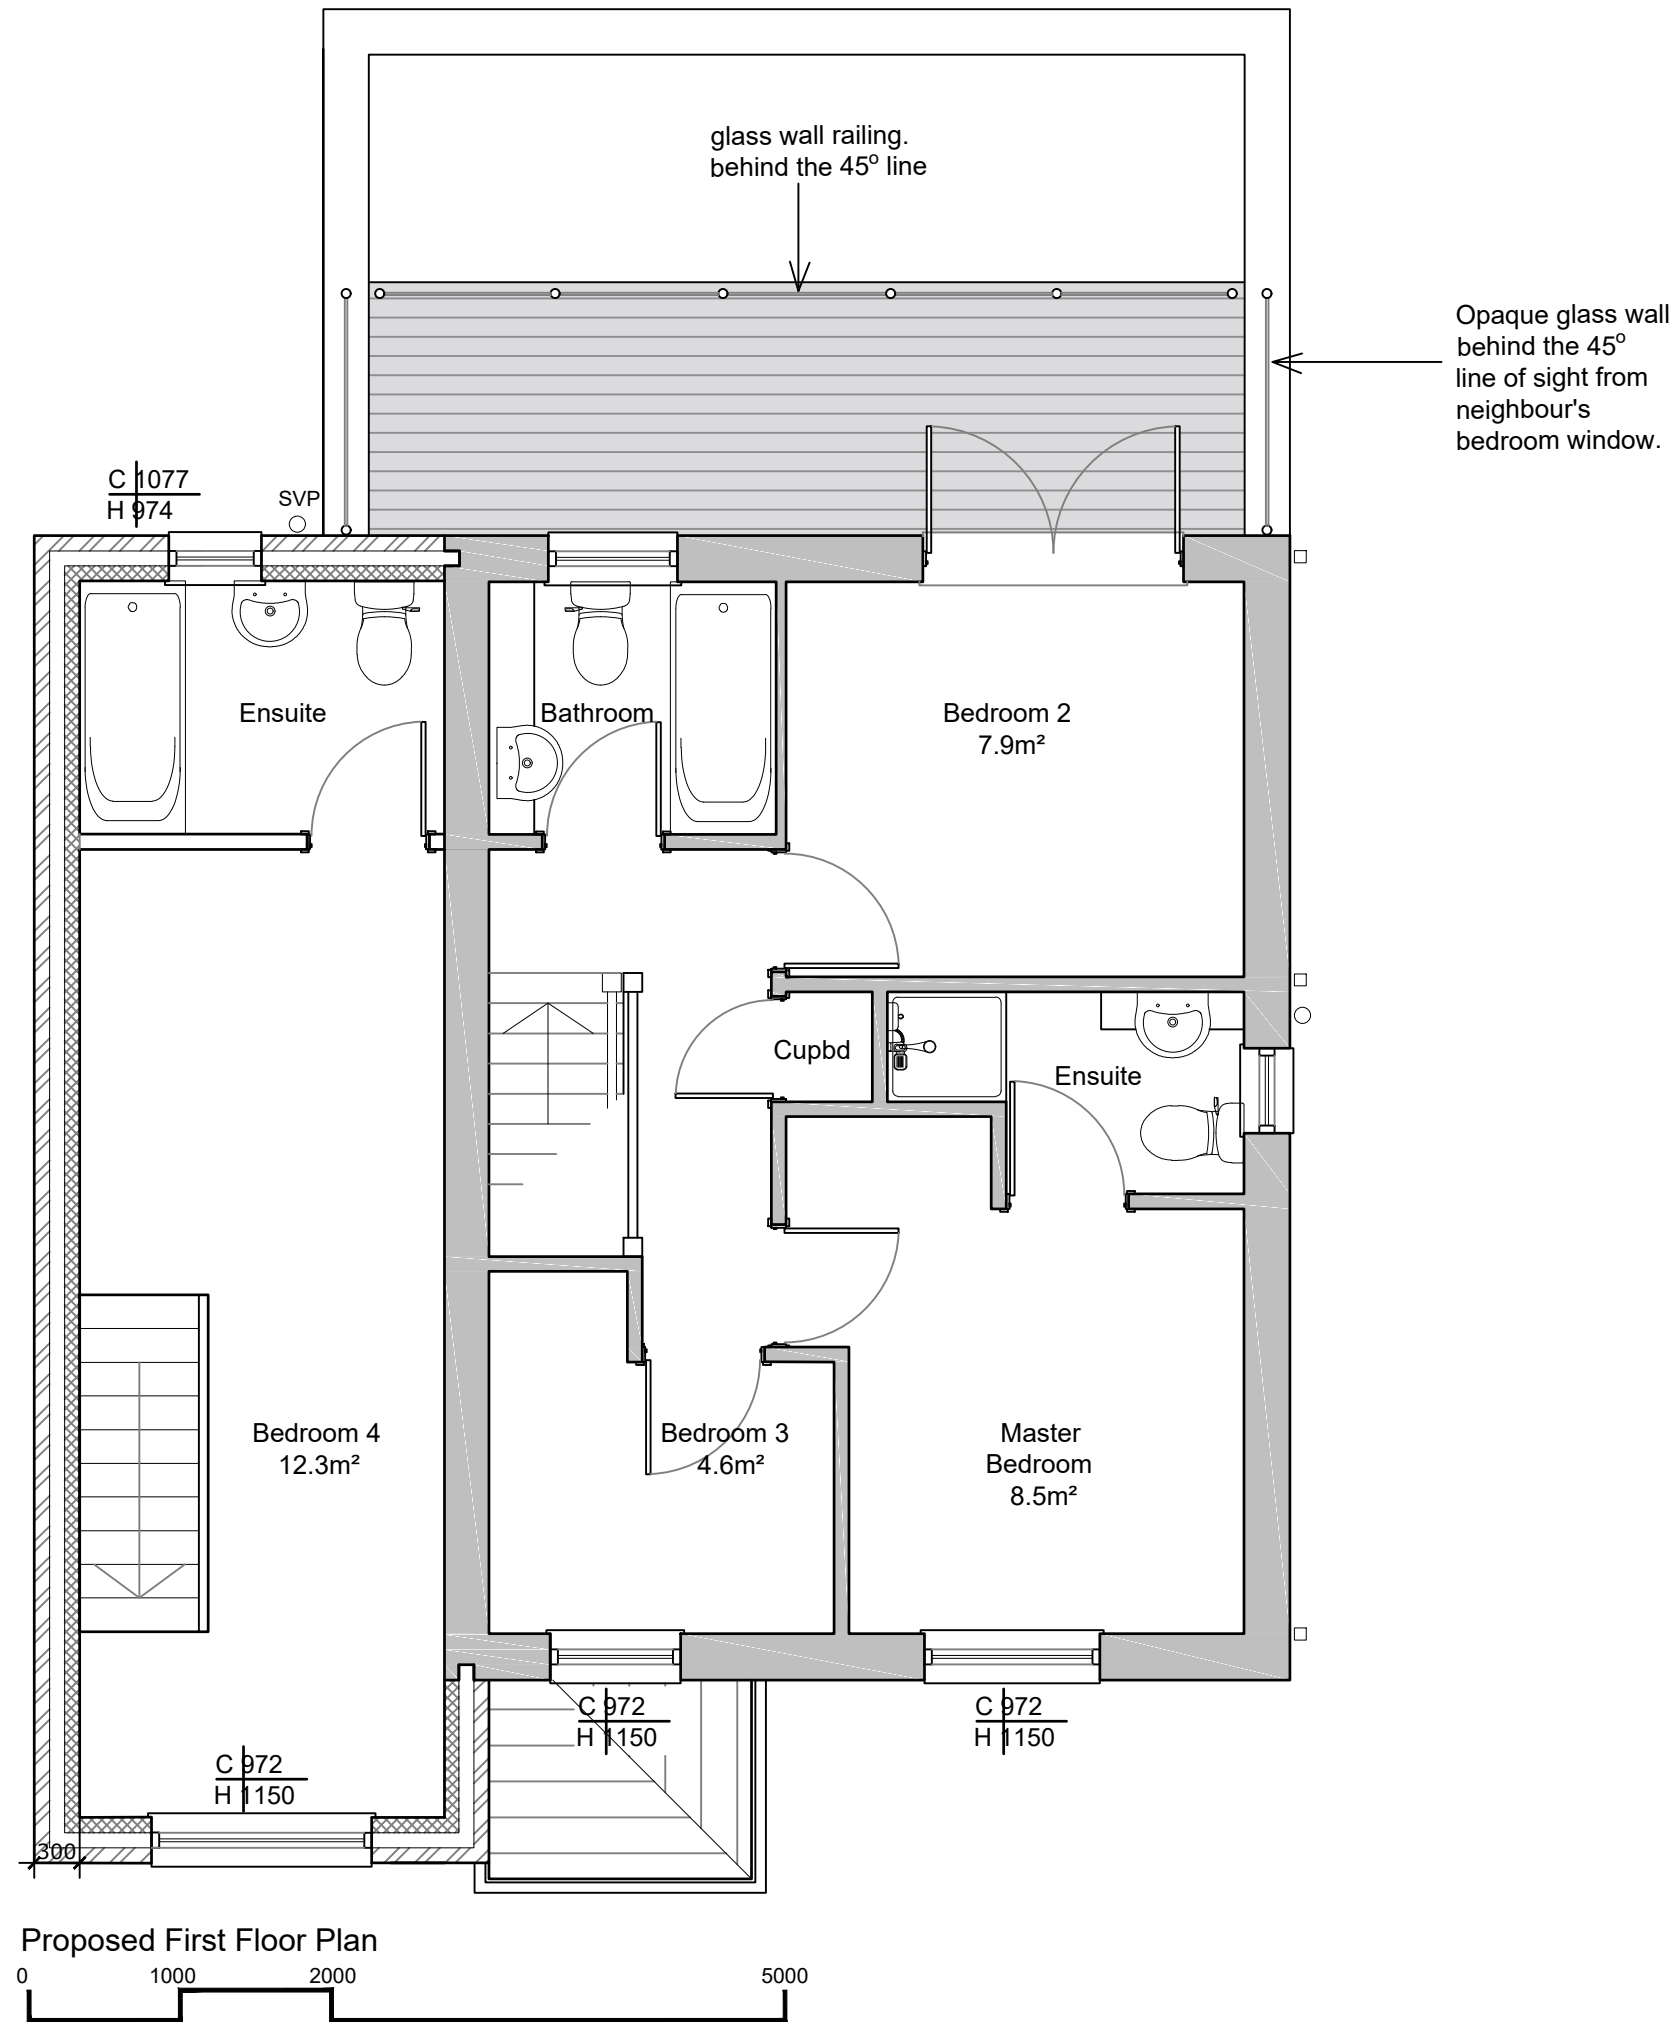

General Notes

No.	Revision/Issue	Date

Firm Name and Address

 

Mason and Marlowe Ltd.
Architects, Project Managers and
Quantity Surveyors

5 Picadilly Place
Manchester, M1 3BR

Project Name and Address

24 Juniper Dr Firgrove
Rochdale
OL16 3BE

Project

Date

12/05/2024

Scale

1/50

Sheet

A3




Proposed Front Elevation
Scale: 1:100



Proposed Side Elevation
Scale: 1:100



Proposed Rear Elevation
Scale: 1:100

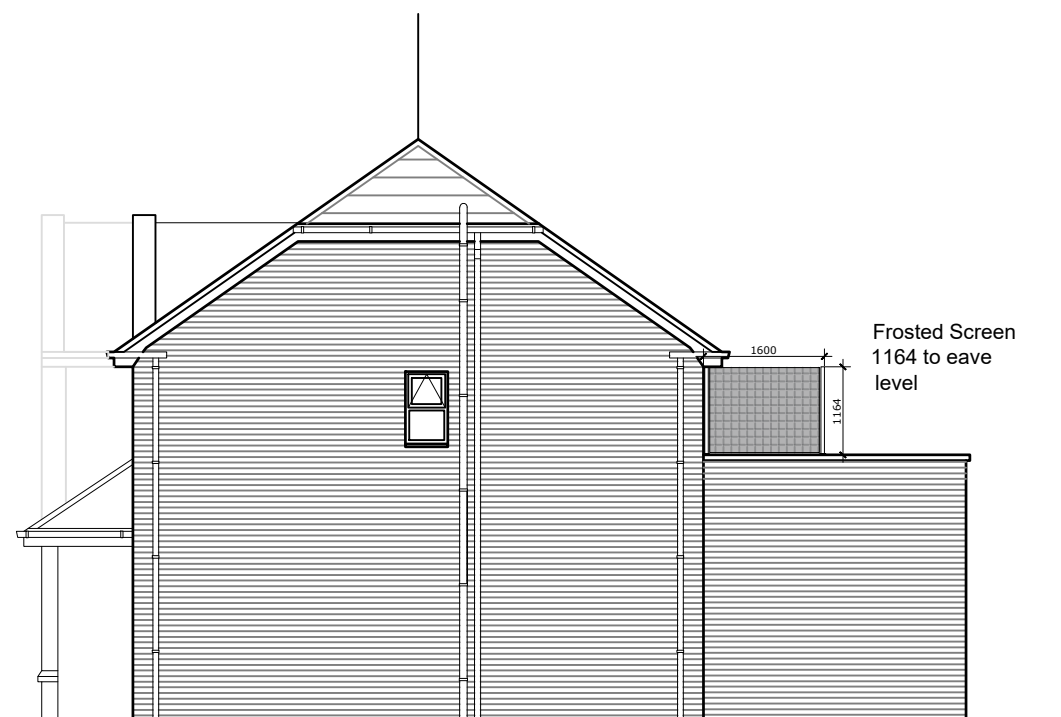

Proposed Side Elevation
Scale: 1:100

General Notes

No.	Revision/Issue	Date

Firm Name and Address



Mason and Marlowe Ltd.
Architects, Project Managers and
Quantity Surveyors
5 Picadilly Place
Manchester, M1 3BR

Project Name and Address

24 Juniper Dr Firgrove
Rochdale
OL16 3BE


Project

Date
12/05/2024

Scale
1/100

Sheet

A3

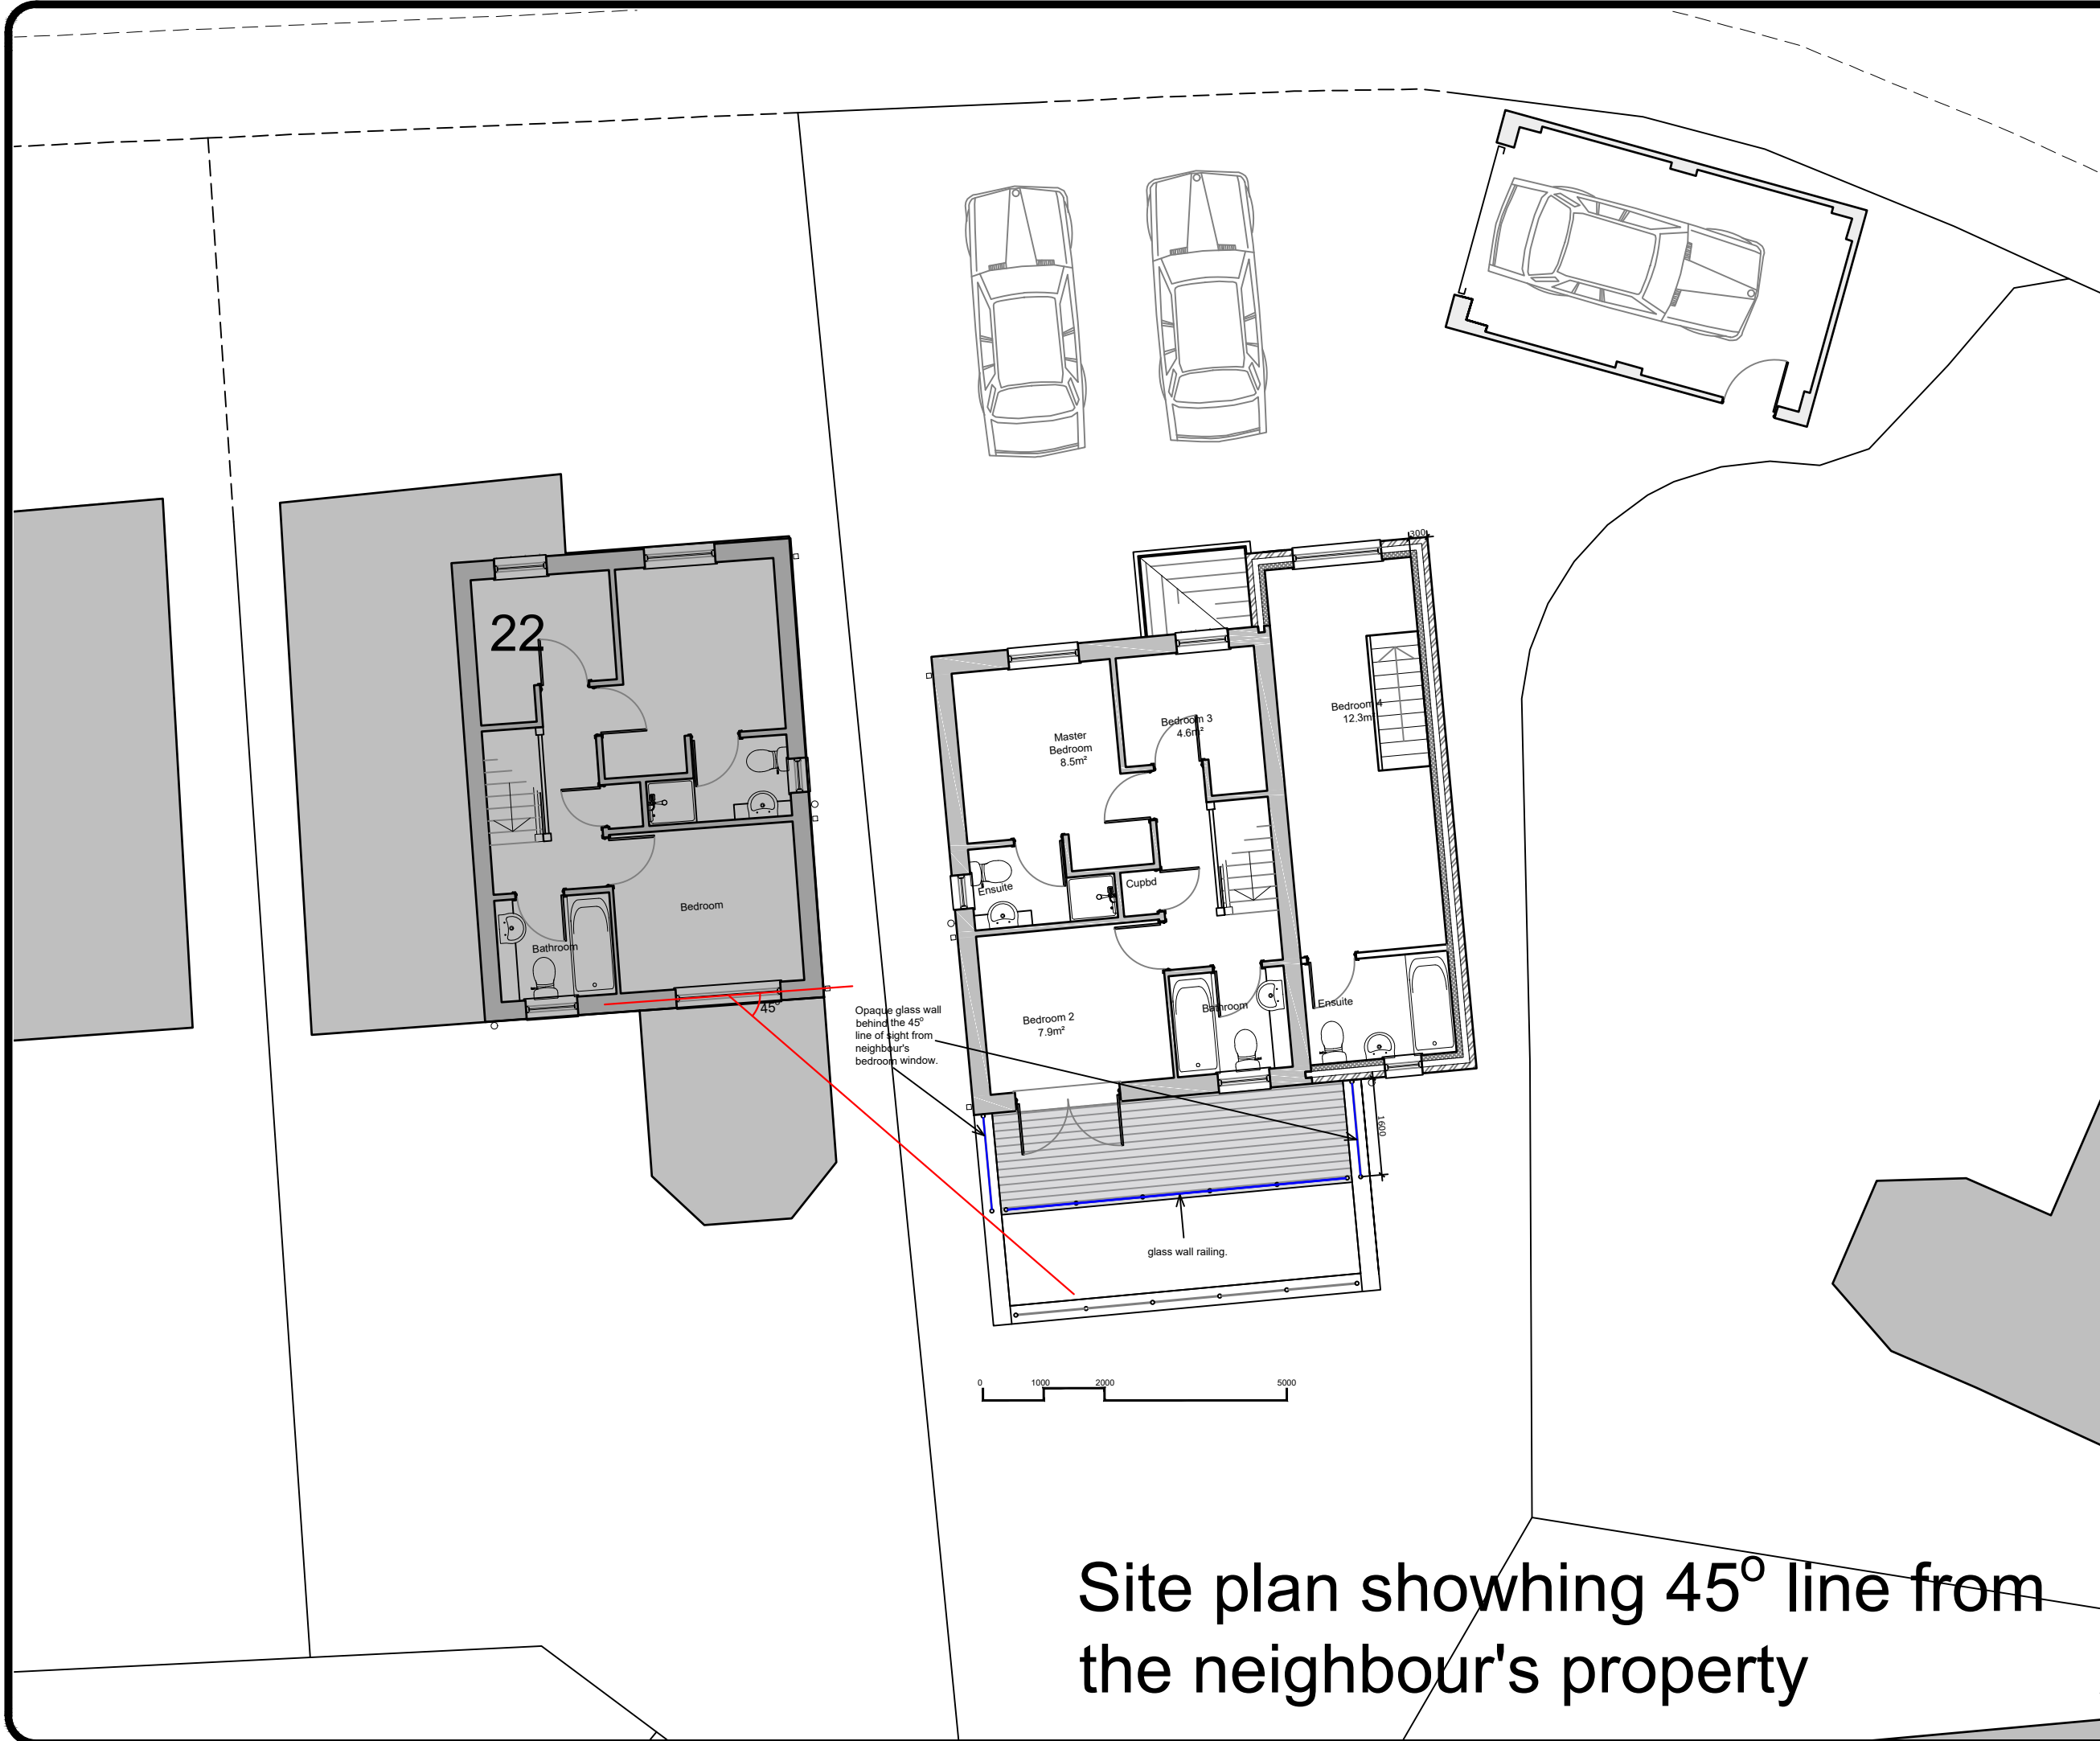

Site plan showhng 45° line from the neighbour's property

General Notes

No.	Revision/Issue	Date

Firm Name and Address


 Mason and Marlowe

Mason and Marlowe Ltd.
Architects, Project Managers and
Quantity Surveyors
5 Picadilly Place
Manchester, M1 3BR

Project Name and Address


24 Juniper Dr Firgrove
Rochdale
OL16 3BE

Project	Sheet
Date 12/05/2024	A3
Scale 1/100	

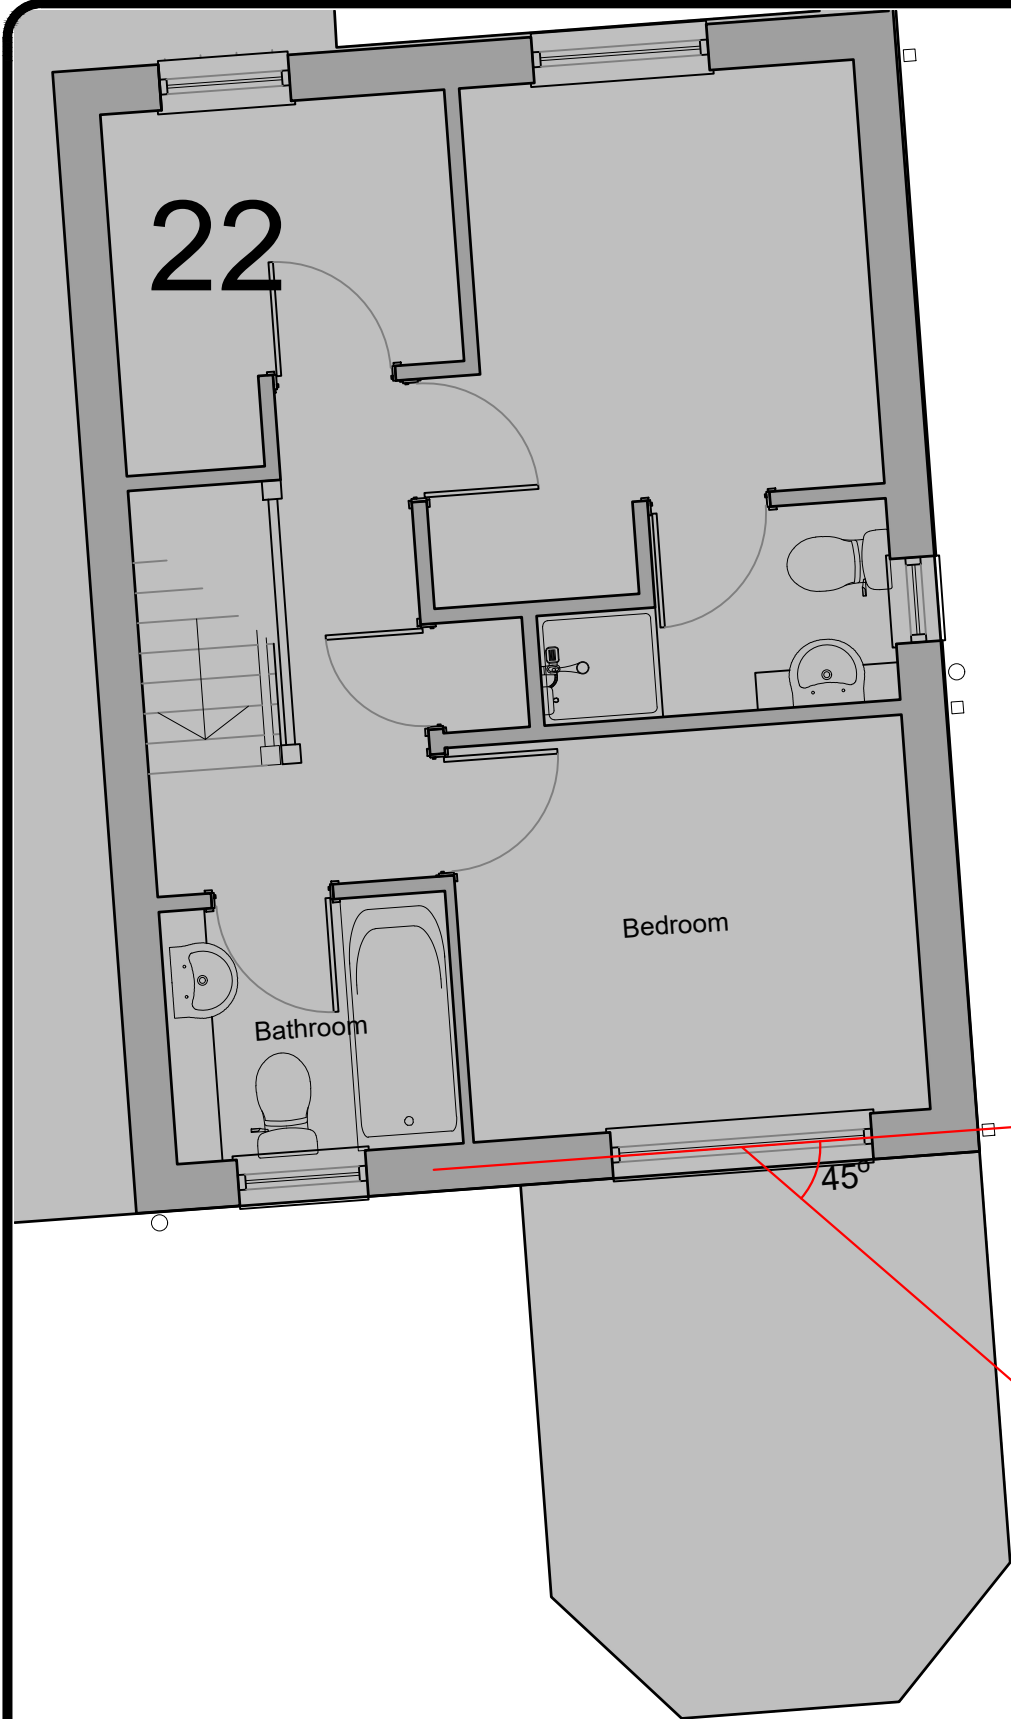

45° line

Opaque glass wall behind the 45° line of sight from neighbour's bedroom window.

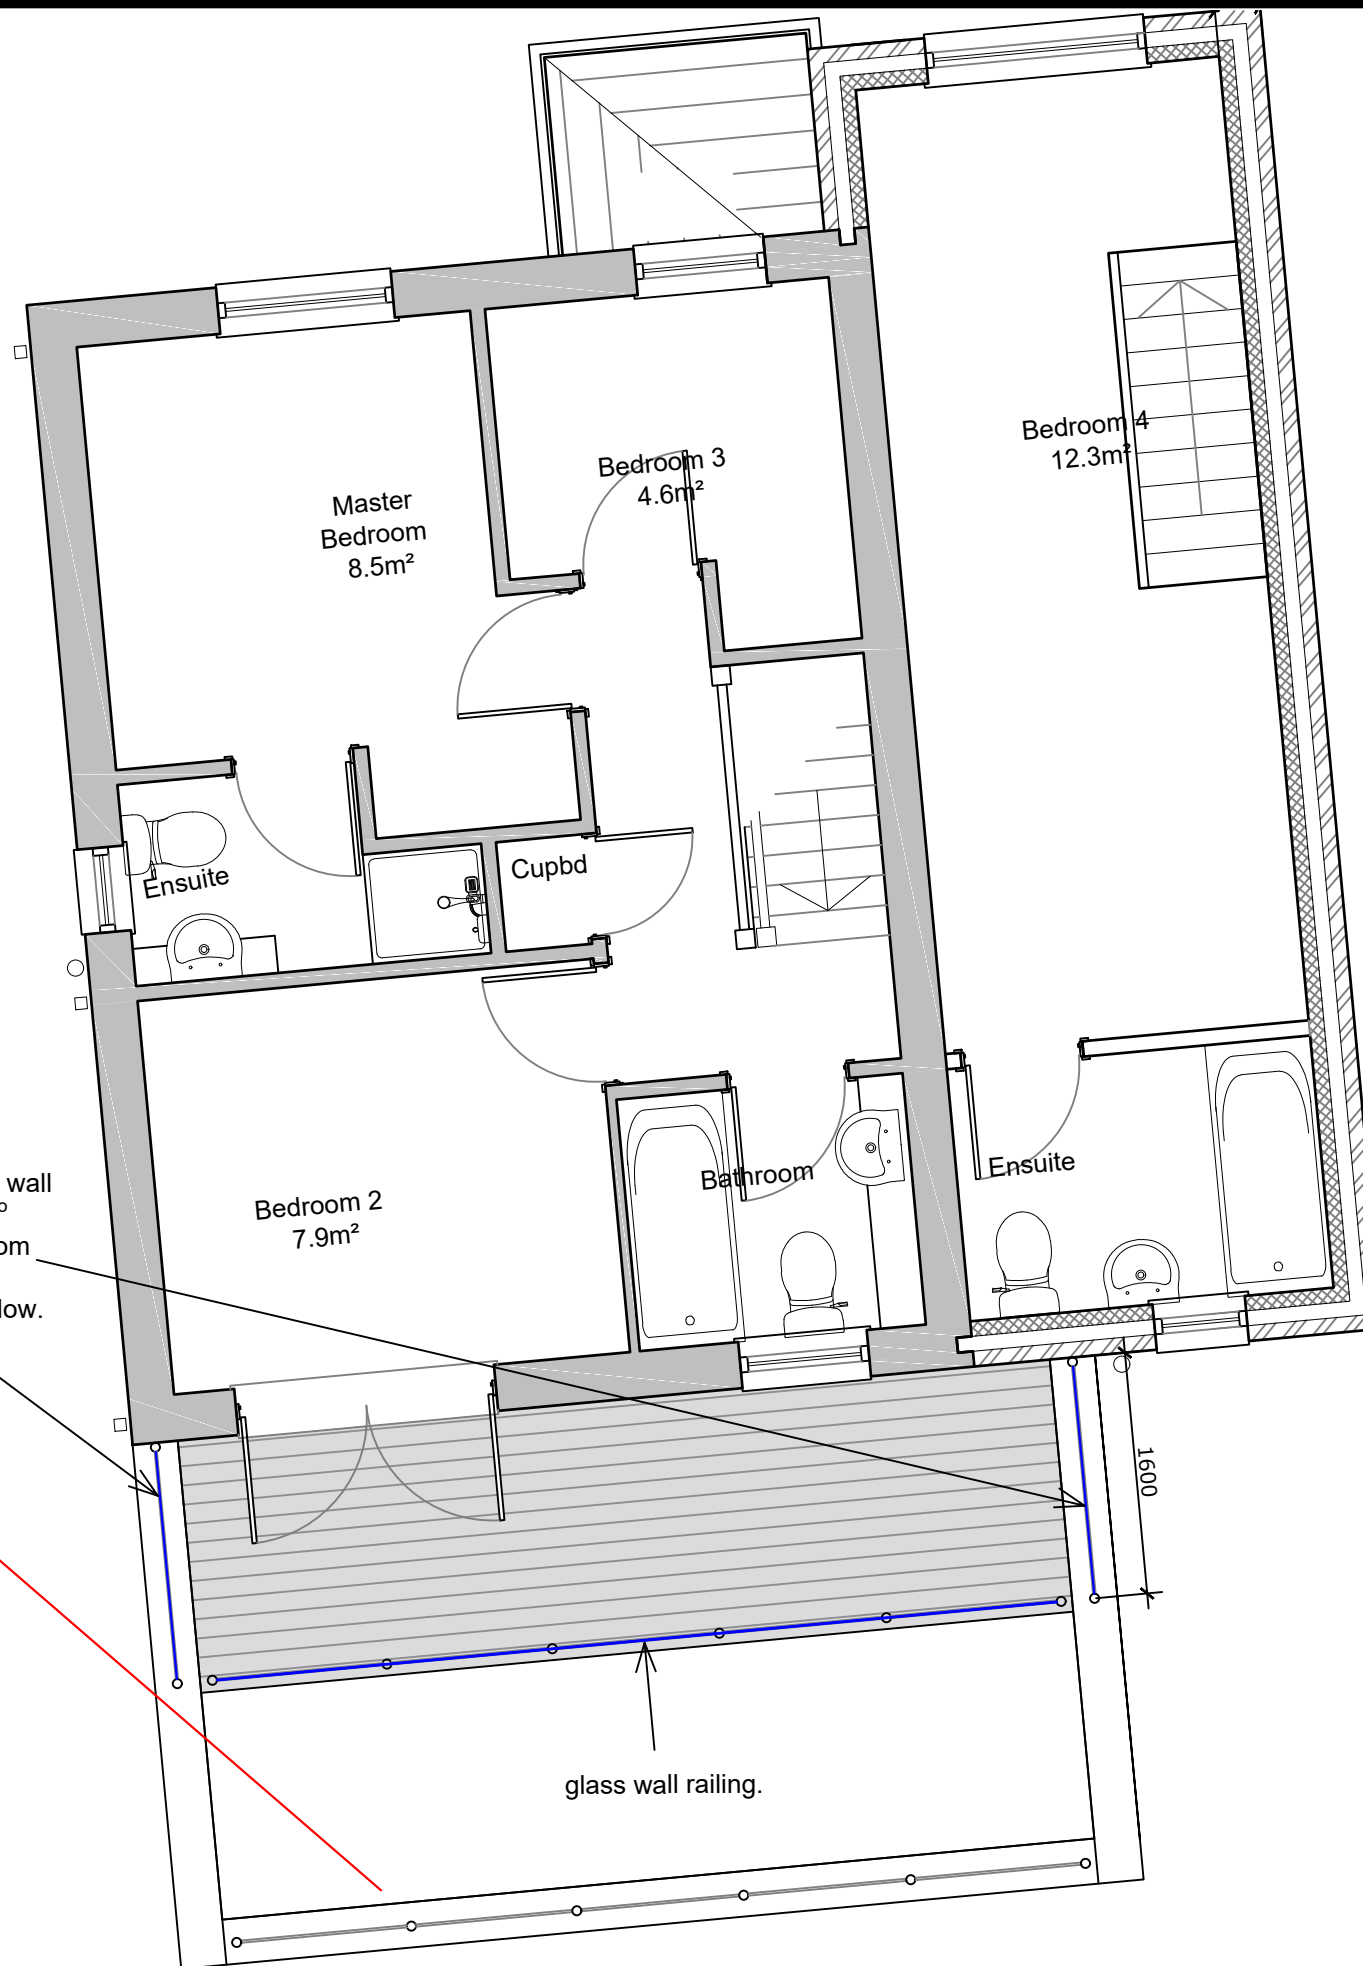

General Notes

No.	Revision/Issue	Date

Firm Name and Address



Mason and Marlowe Ltd.
Architects, Project Managers and
Quantity Surveyors

5 Picadilly Place
Manchester, M1 3BR

Project Name and Address

24 Juniper Dr Firgrove
Rochdale
OL16 3BE

Project

Date
12/05/2024

Scale
1/50

Sheet

A3