



SITE LOCATION
(Scale 1:50000)

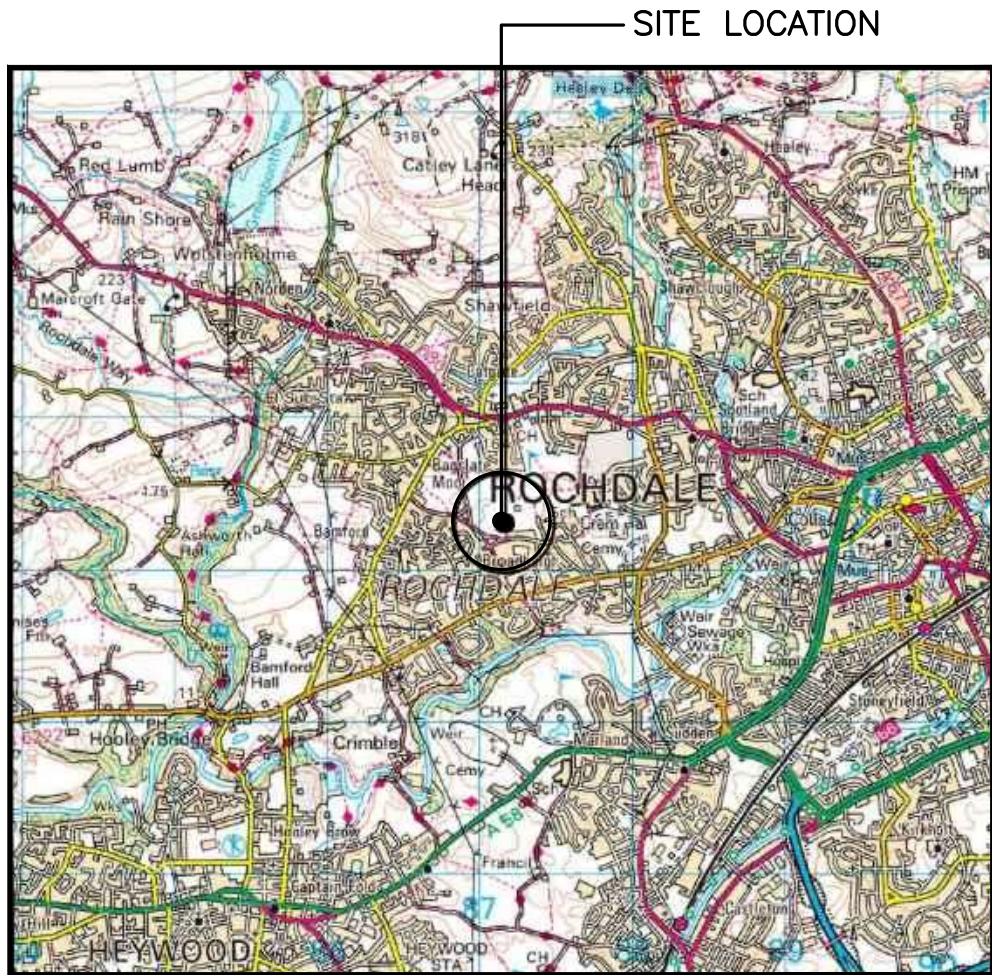


SITE PHOTOGRAPH

The drawings comply with TEF & Vodafone Standard ICNIRP guidelines.
Designed in accordance with CORNERSTONE document: SDN0009 v6.0

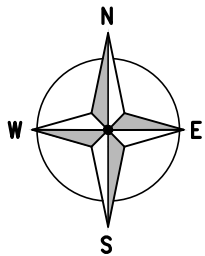


← = Right of Access
← = Public Access Route

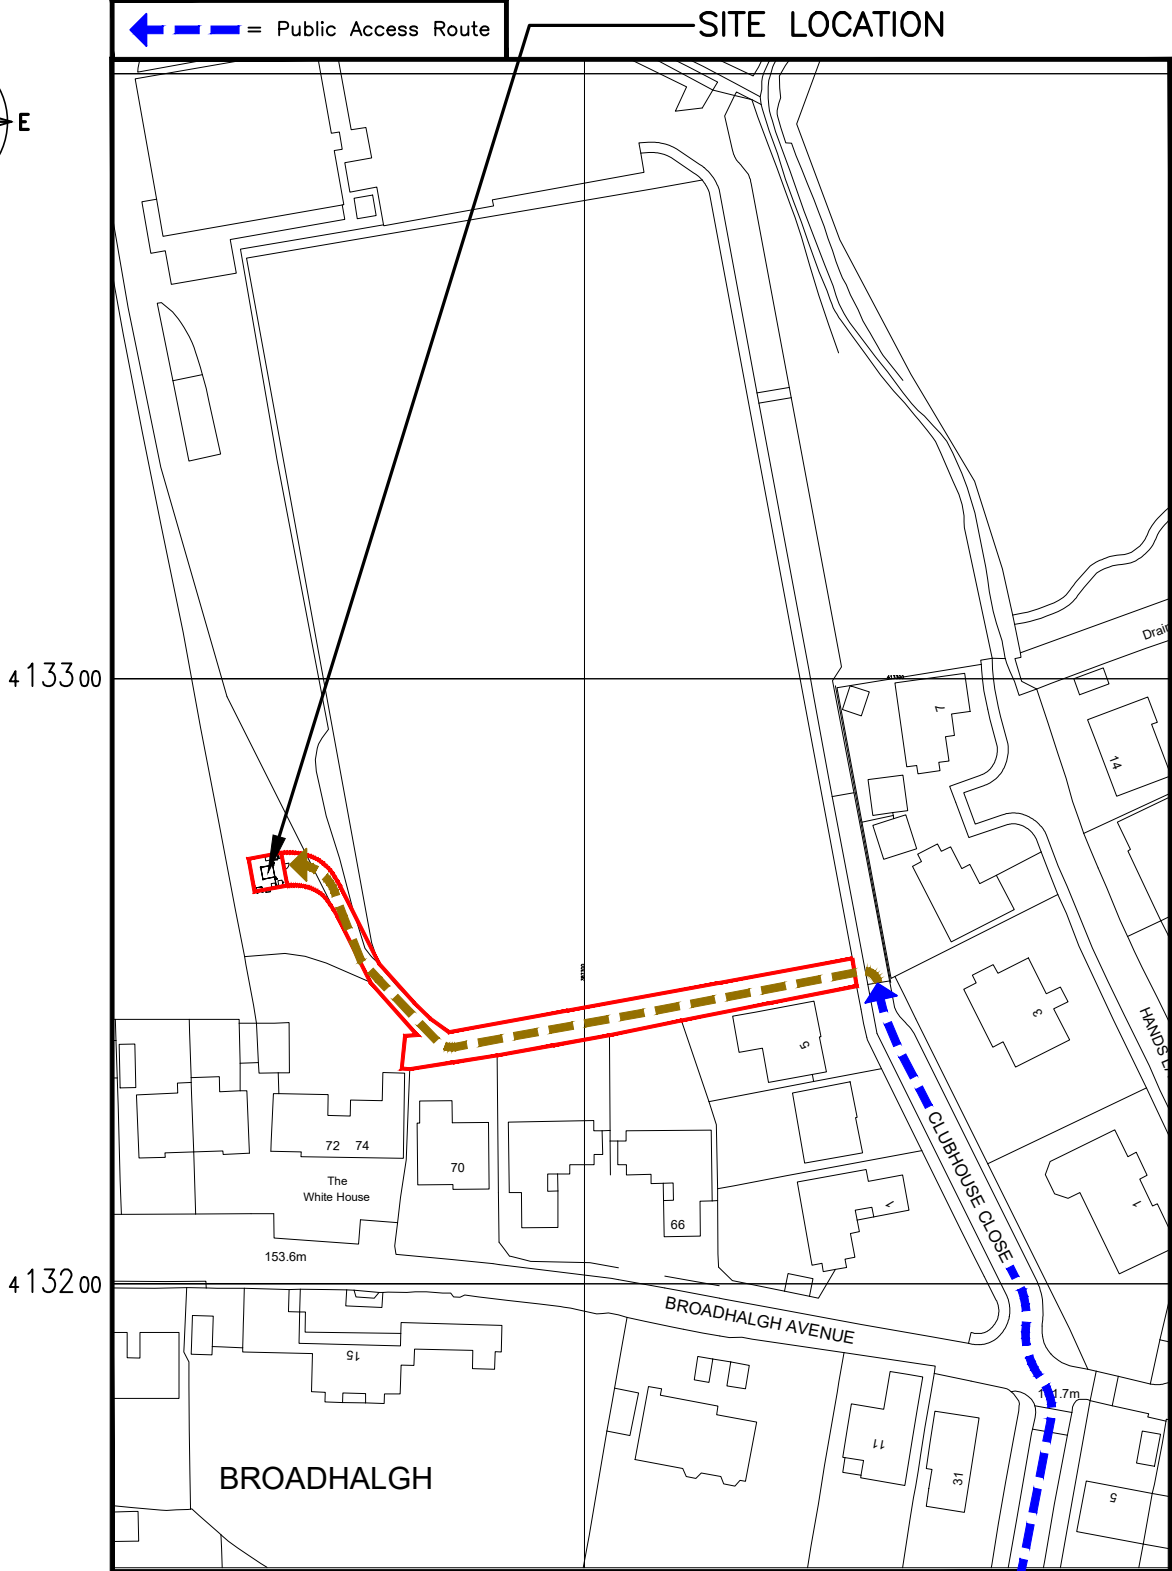

DETAILED SITE LOCATION
(Scale 1:1250)

Based upon Ordnance Survey map extract
with the permission of the Controller of
Her Majesty's Stationery Office.
Crown copyright.
Licence No. 100022432

 

387300

413300

413200

ALL DIMENSIONS ARE IN mm UNLESS NOTED OTHERWISE

N.G.R | E: 387248 N: 413268


DIRECTIONS TO SITE:
FROM THE M62, JUNCTION 20, HEAD NORTH
ON THE A627(M). AFTER 1.4km, EXIT ONTO
EDINBURGH WAY/ROCHDALE BYPASS/A58.
AFTER 700m, CONTINUE STRAIGHT ONTO ROCH
VALLEY WAY/B6452. AFTER 1.4km, TURN LEFT
ONTO BURY ROAD/B6222. AFTER 550m, TURN
RIGHT ONTO MOORGATE AVENUE. AFTER 350m,
CONTINUE ONTO CLUBHOUSE CLOSE.
ROCHDALE RUFC IS AT END OF ROAD. SITE IS
LOCATED IN SOUTH WEST CORNER OF PITCH.

NOTES:

B	NGR Corrected	CS	EH	03.10.22
A	Issued for Approval	CS	EH	15.06.22
REV	MODIFICATION	BY	CH	DATE



United Living Connected
4 Clearwater, Lingley Mere Business Park, Lingley Green Avenue,
Great Sankey, Warrington, W5 3JZ
t. 44 (0)151 420 4128
www.unitedliving.co.uk

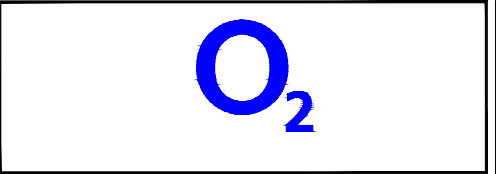


Cell Name	Opt.
ROCHDALE RUFC	A

Cell ID No		
CORNERSTONE	VMO2	VMO2
30615800	097522	76099

Site Address / Contact Details		
CLUBHOUSE CLOSE ROCHDALE GREATER MANCHESTER OL11 5LU		

Drawing Title: SITE LOCATION MAPS		
Purpose of issue: PLANNING		Dwg Rev:
Drawing Number: 100		B
Surveyed By: SBB	Original Sheet Size: A3	Pack Issue:
Drawn: CS	Date: 15.06.22	Checked: EH
		Date: 15.06.22
		H

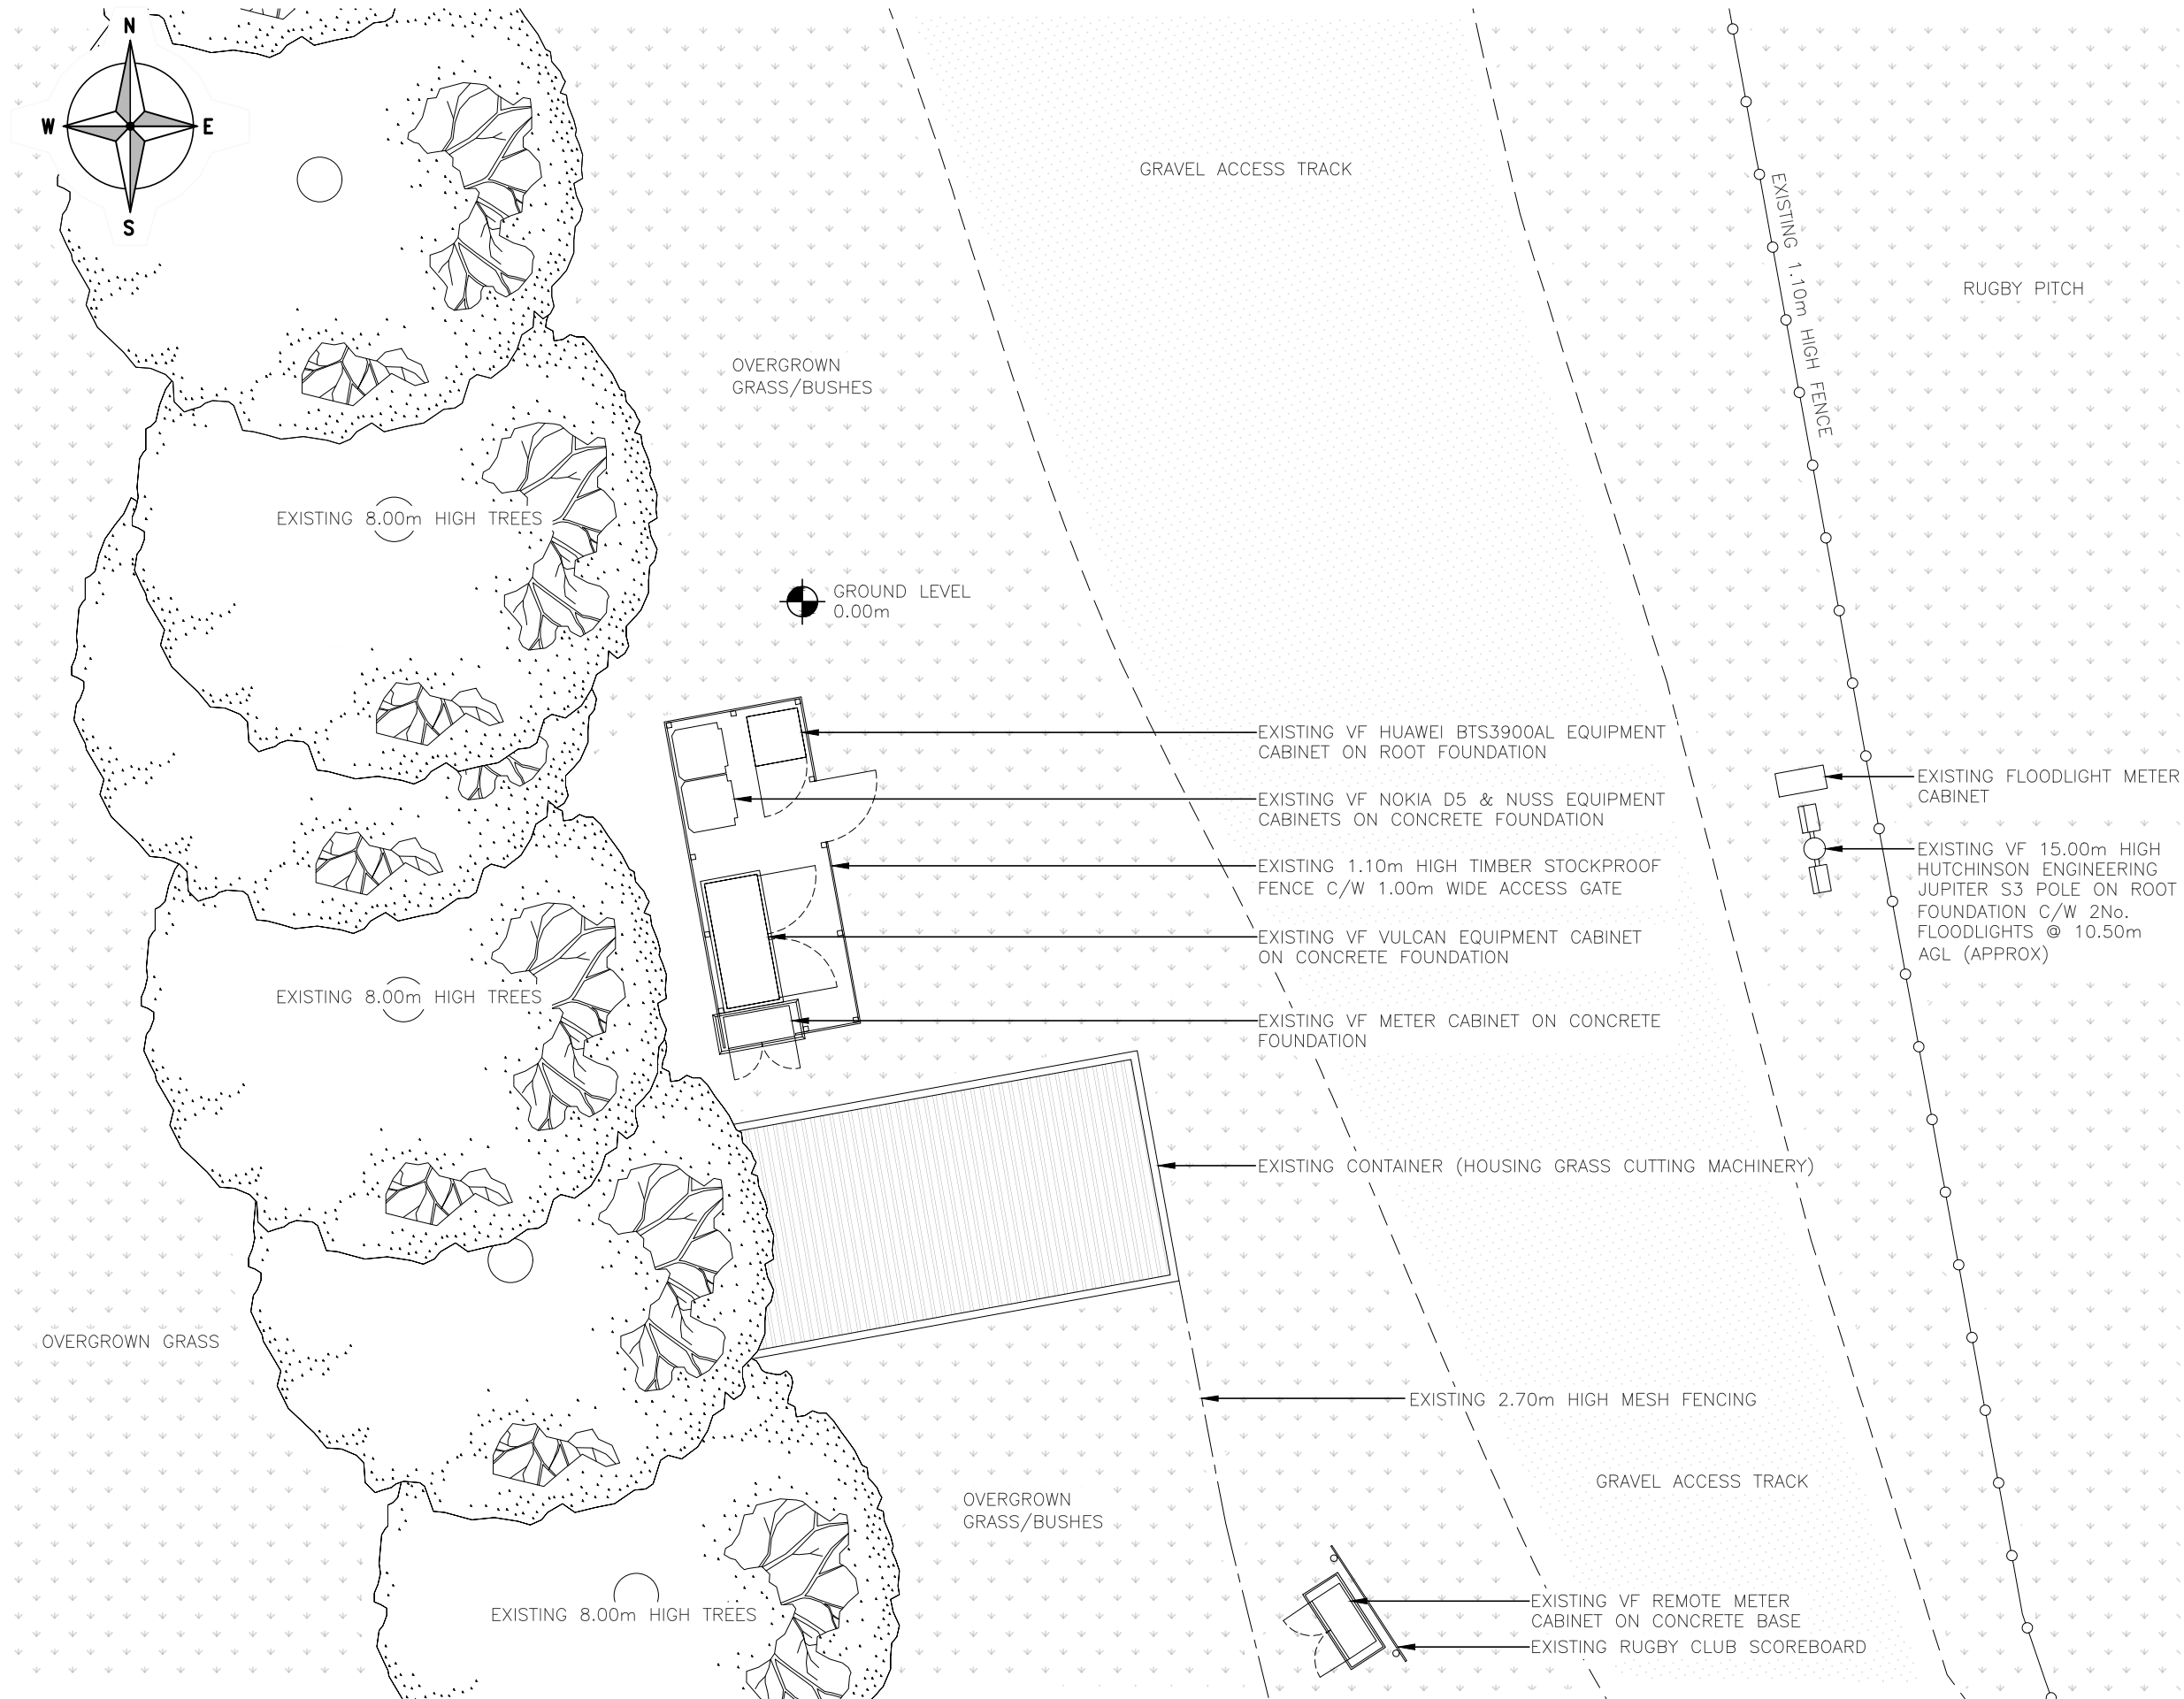

EXISTING SITE PLAN
(1:100)

ALL DIMENSIONS ARE IN mm UNLESS NOTED OTHERWISE


N.G.R E: 387248 N: 413268

NOTES:

A	Issued for Approval	CS	EH	15.06.22
REV	MODIFICATION	BY	CH	DATE



United Living Connected
4 Clearwater, Lingley Mere Business Park, Lingley Green Avenue,
Great Sankey, Warrington, W5 3UZ
t. 44 (0)151 420 4128
www.unitedliving.co.uk

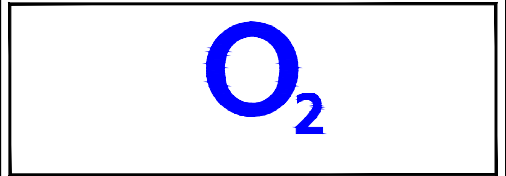

Cell Name	Opt.
ROCHDALE RUFC	A

Cell ID No		
CORNERSTONE	VMO2	VMO2
30615800	097522	76099

Site Address / Contact Details	
CLUBHOUSE CLOSE ROCHDALE GREATER MANCHESTER OL11 5LU	


Drawing Title:	EXISTING SITE PLAN
----------------	--------------------

Purpose of issue:	PLANNING	Dwg Rev:
		A

Drawing Number:	200	
-----------------	-----	--

Surveyed By:	Original Sheet Size:	Pack Issue:
SBB	A3	

Drawn:	Date:	Checked:	Date:	
CS	15.06.22	EH	15.06.22	H

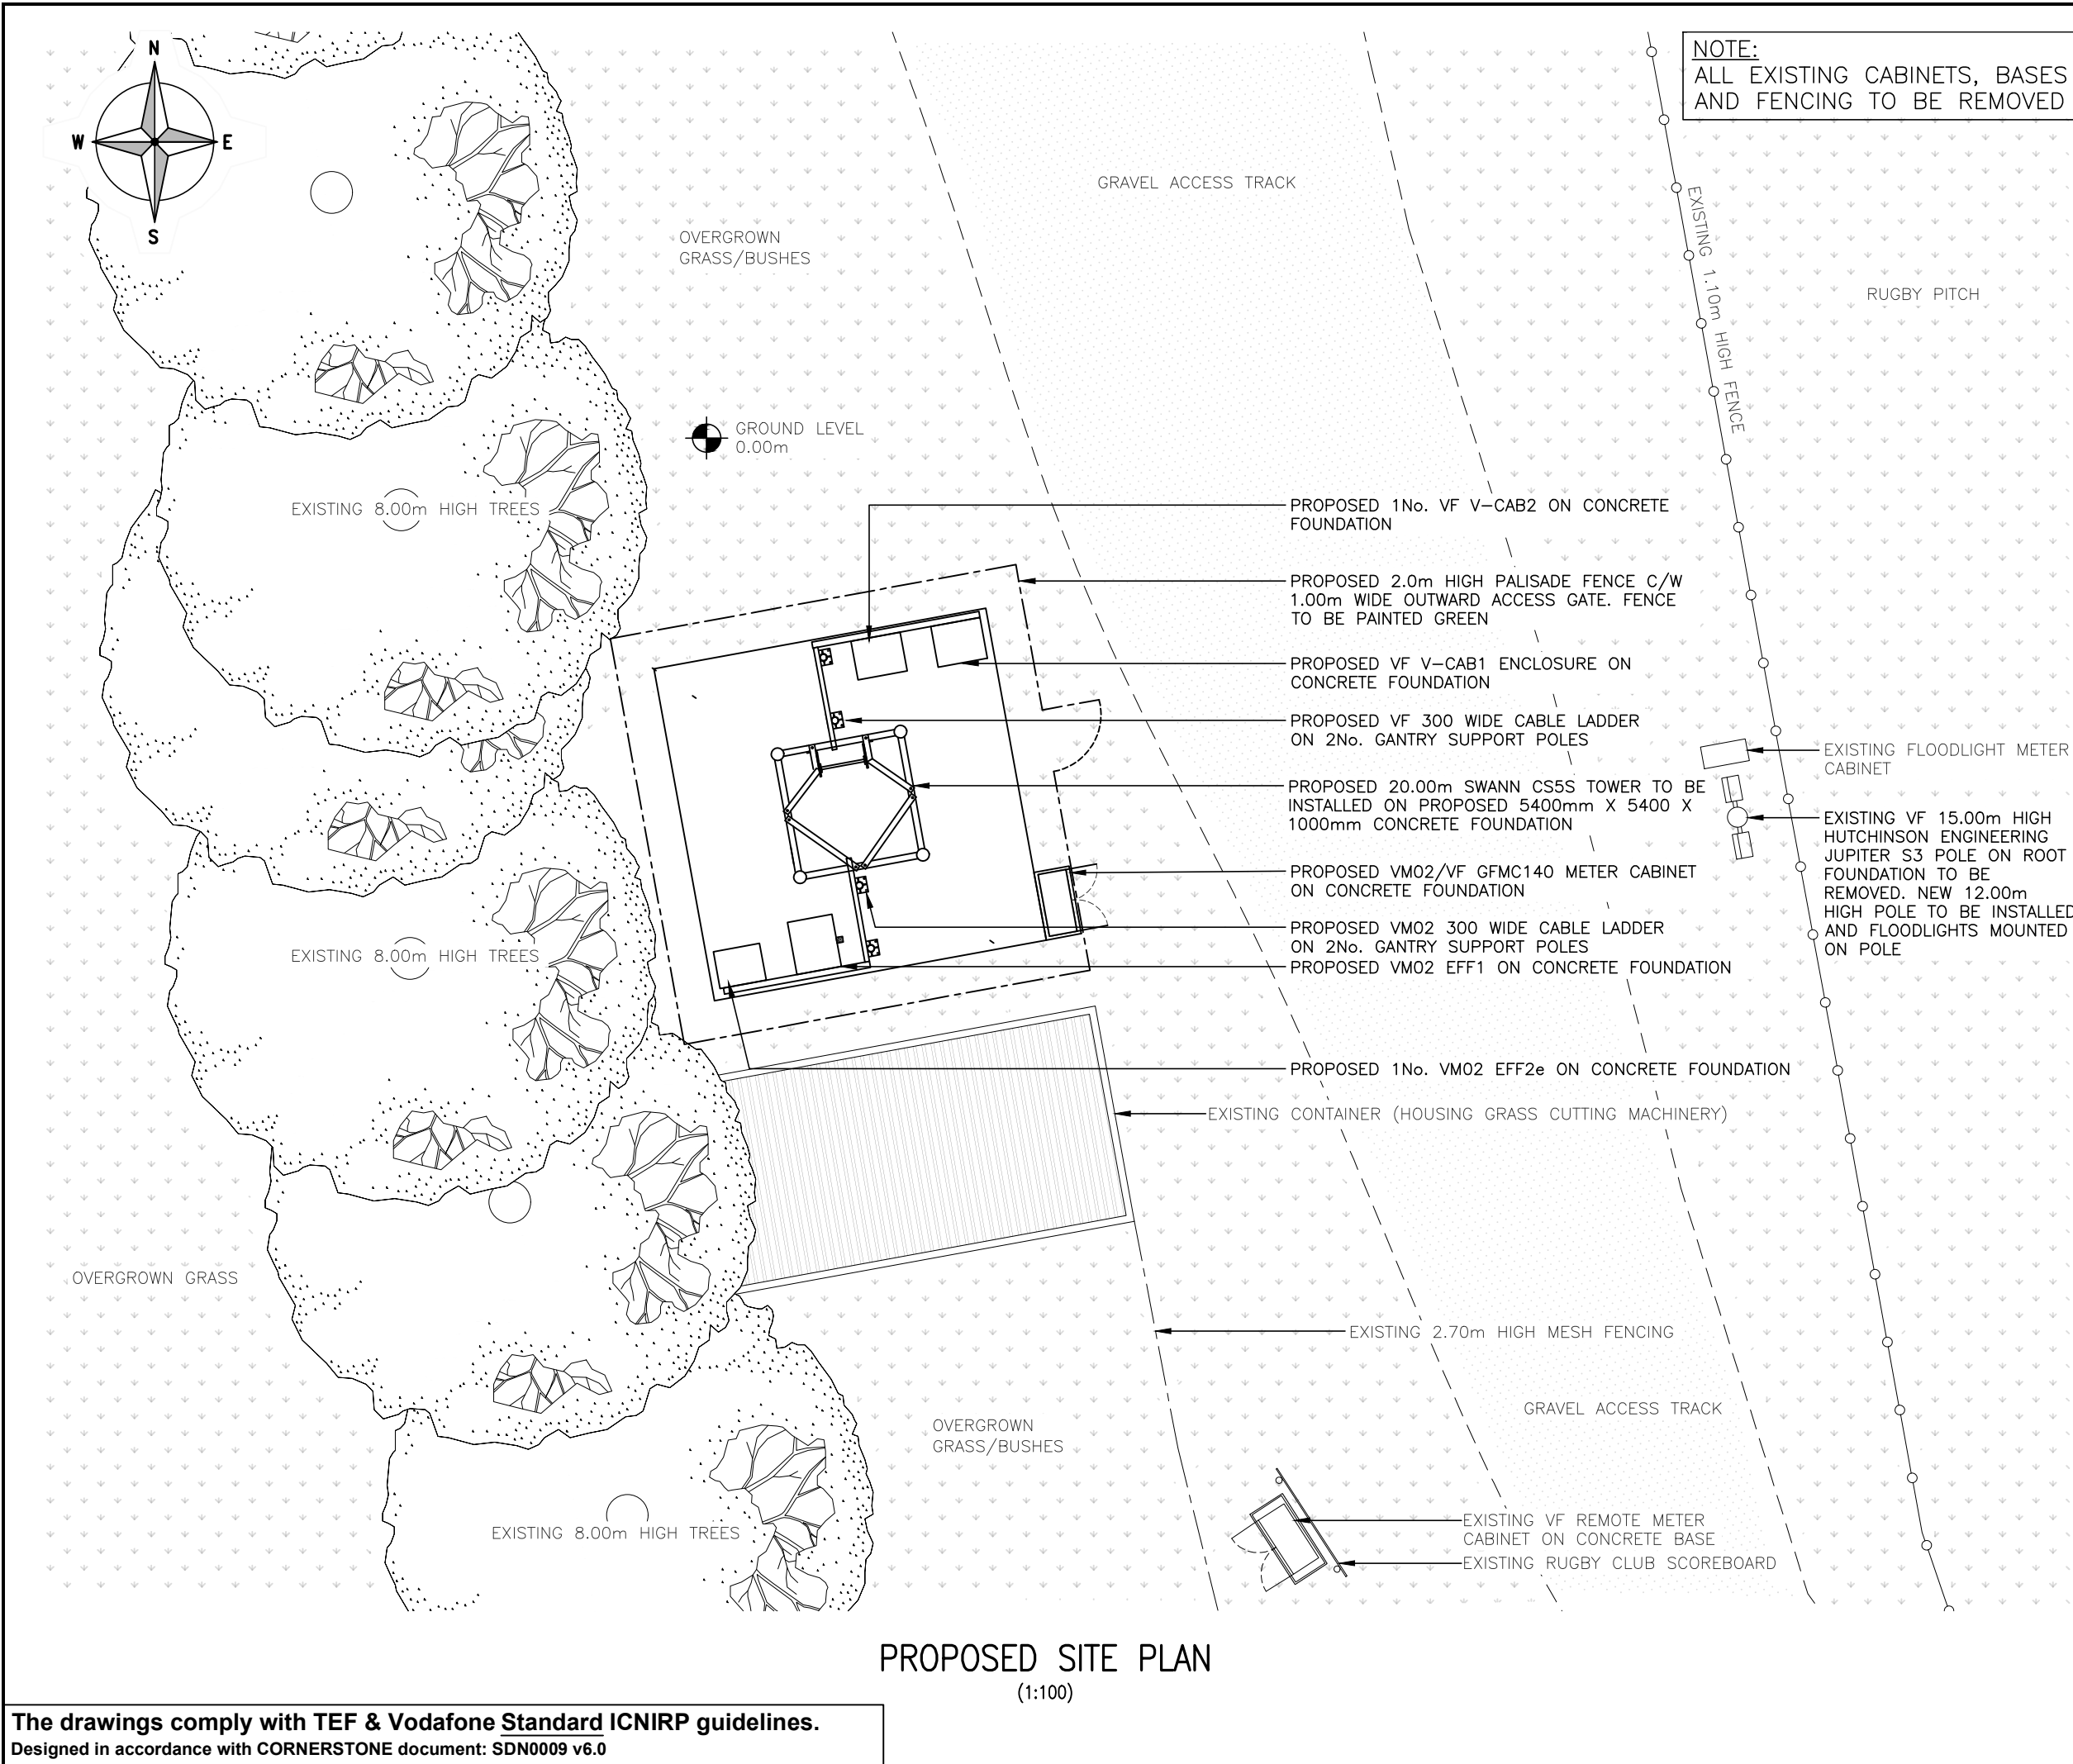

PROPOSED SITE PLAN
(1:100)

The drawings comply with TEF & Vodafone Standard ICNIRP guidelines.
Designed in accordance with CORNERSTONE document: SDN0009 v6.0

ALL DIMENSIONS ARE IN mm UNLESS NOTED OTHERWISE

N.G.R

E: 387248 N: 413268

NOTES:

F	Fence Revised	ULC	ULC	13.03.25
E	Site Revised	ULC	ULC	09.10.24
D	Site Redesigned	ULC	ULC	09.07.24
C	Tower Changed To Phase 6 Monopole	CS	PW	31.08.23
B	VM02/VF Equipment Updated To Latest Spec.	CS	EH	03.01.23
A	Issued for Approval	CS	EH	15.06.22

REV	MODIFICATION	BY	CH	DATE



United Living Connected
4 Clearwater, Lingley Mere Business Park, Lingley Green Avenue,
Great Sankey, Warrington, W5 3UZ
t. 44 (0)151 420 4128
www.unitedliving.co.uk



Cell Name		Opt.
ROCHDALE RUFC		A
Cell ID No		
CORNERSTONE	VM02	VM02
30615800	097522	76099

Site Address / Contact Details


CLUBHOUSE CLOSE
ROCHDALE
GREATER MANCHESTER
OL11 5LU

Drawing Title:
PROPOSED SITE PLAN

Purpose of issue:	PLANNING	Dwg Rev:
Drawing Number:	201	F

Surveyed By:	Original Sheet Size:	Pack Issue:		
SBB	A3			
Drawn:	Date:	Checked:	Date:	
CS	15.06.22	EH	15.06.22	H

SDNT0005 Version 1.1

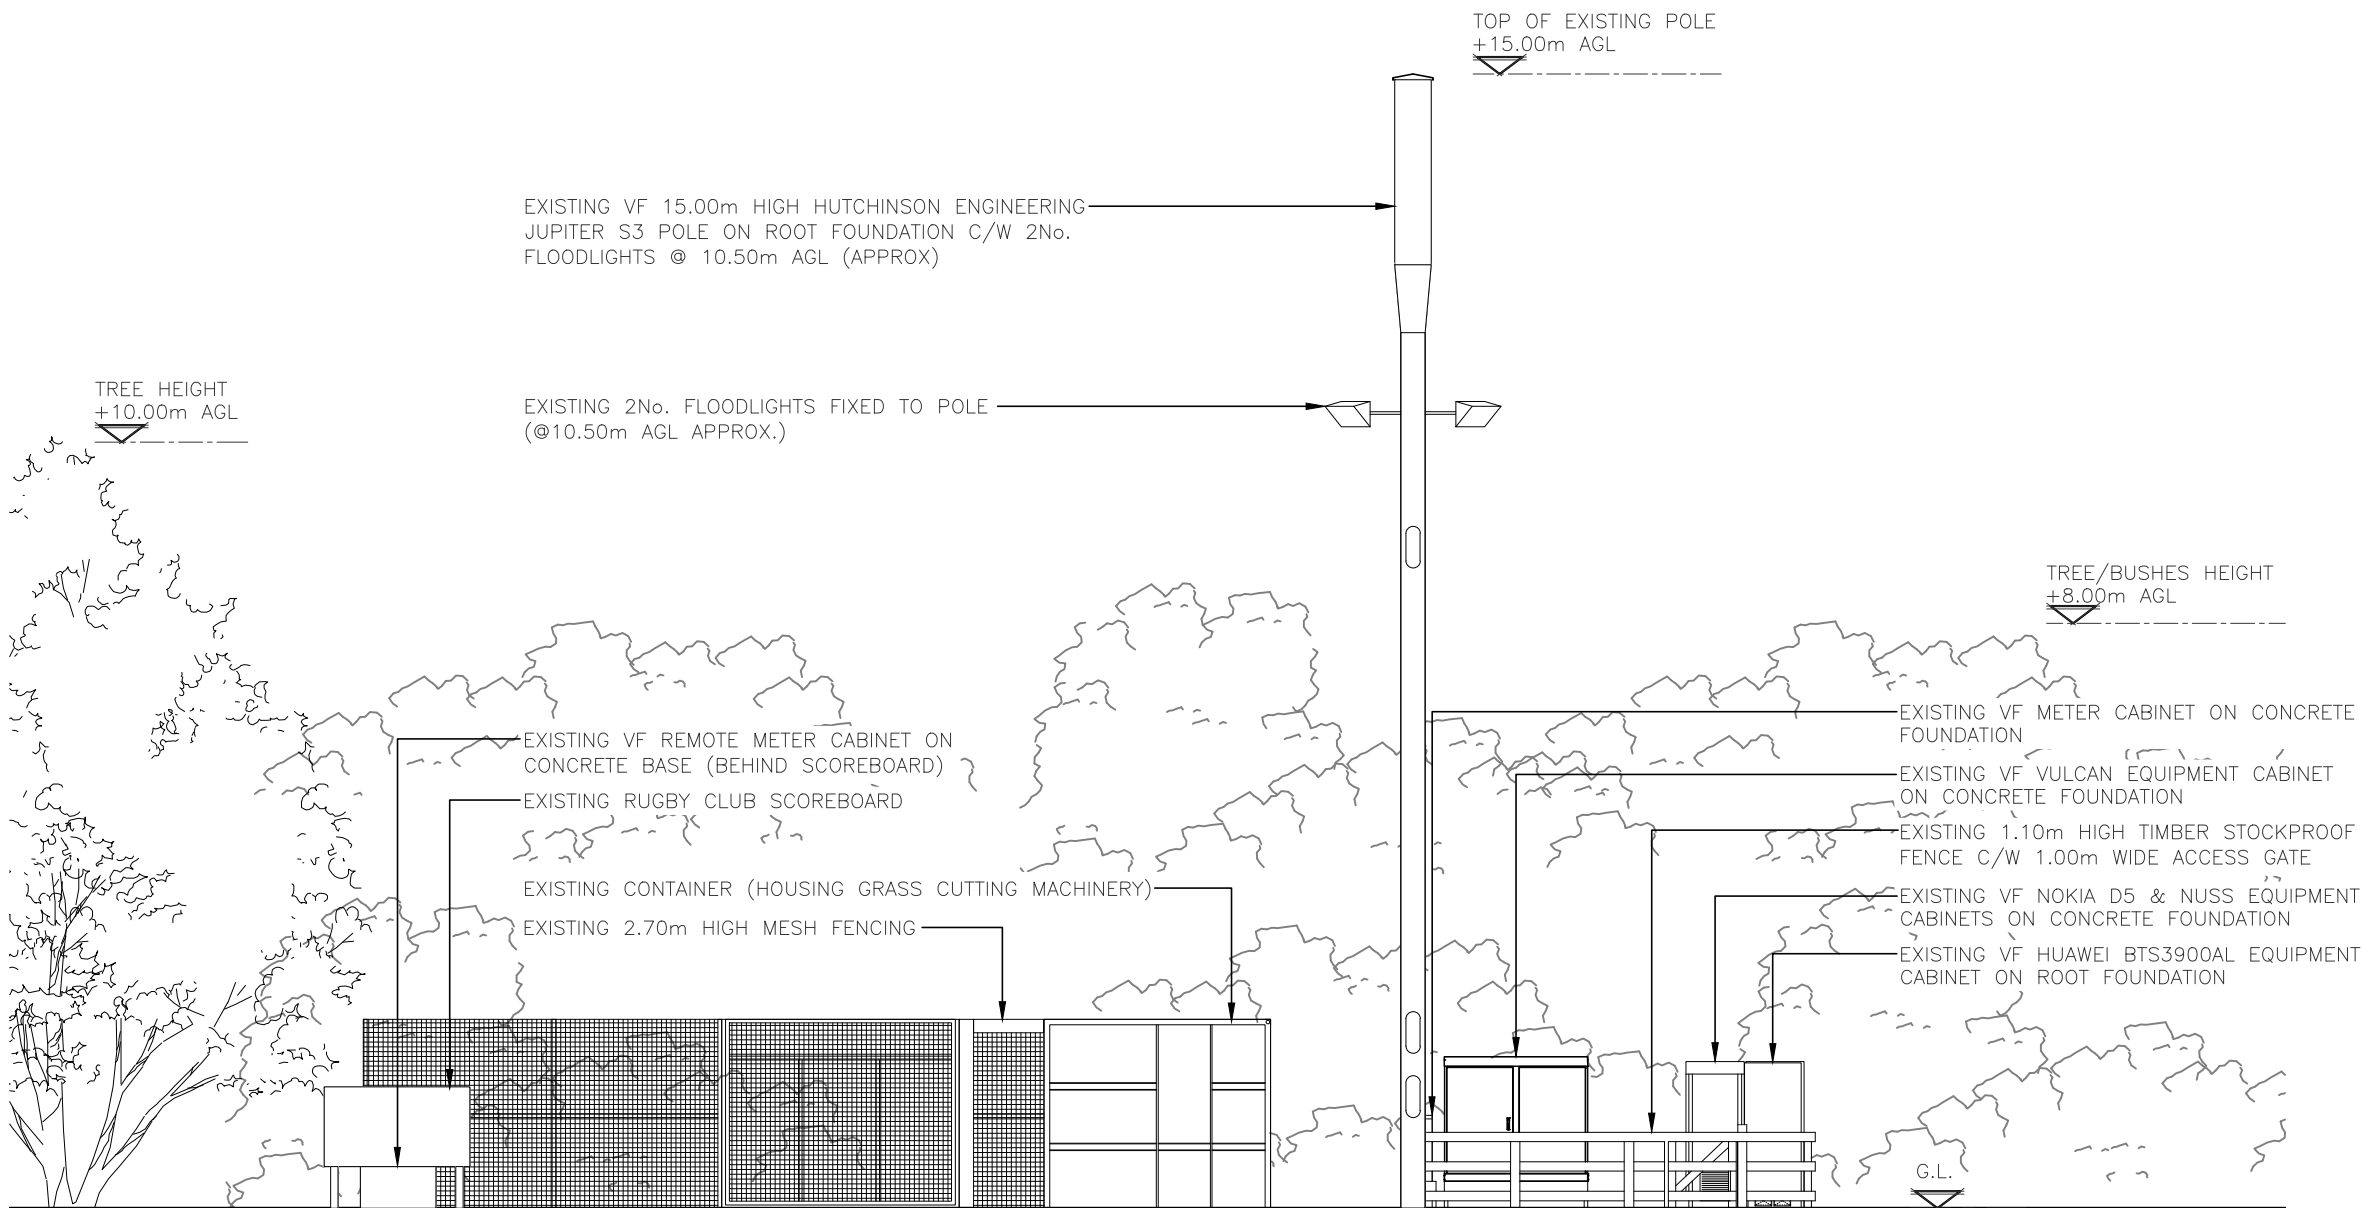

EXISTING EAST ELEVATION
(1:100)

ALL DIMENSIONS ARE IN mm UNLESS NOTED OTHERWISE

N.G.R | E: 387248 | N: 413268

NOTES:

A	Issued for Approval	CS	EH	15.06.22
REV	MODIFICATION	BY	CH	DATE



United Living Connected
4 Clearwater, Lingley Mere Business Park, Lingley Green Avenue,
Great Sankey, Warrington, W45 3UZ
t. 44 (0)151 420 4128
www.unitedliving.co.uk



Cell Name	Opt.
ROCHDALE RUFC	A

Cell ID No

CORNERSTONE	VMO2	VMO2
30615800	097522	76099

Site Address / Contact Details

CLUBHOUSE CLOSE
ROCHDALE
GREATER MANCHESTER
OL11 5LU


Drawing Title:
EXISTING SITE ELEVATION

Purpose of issue:	PLANNING	Dwg Rev:
Drawing Number:	300	A

Surveyed By:	Original Sheet Size:	Pack Issue:
SBB	A3	H

Drawn:	Date:	Checked:	Date:	
CS	15.06.22	EH	15.06.22	H

NOTE:
ALL EXISTING CABINETS, BASES
AND FENCING TO BE REMOVED

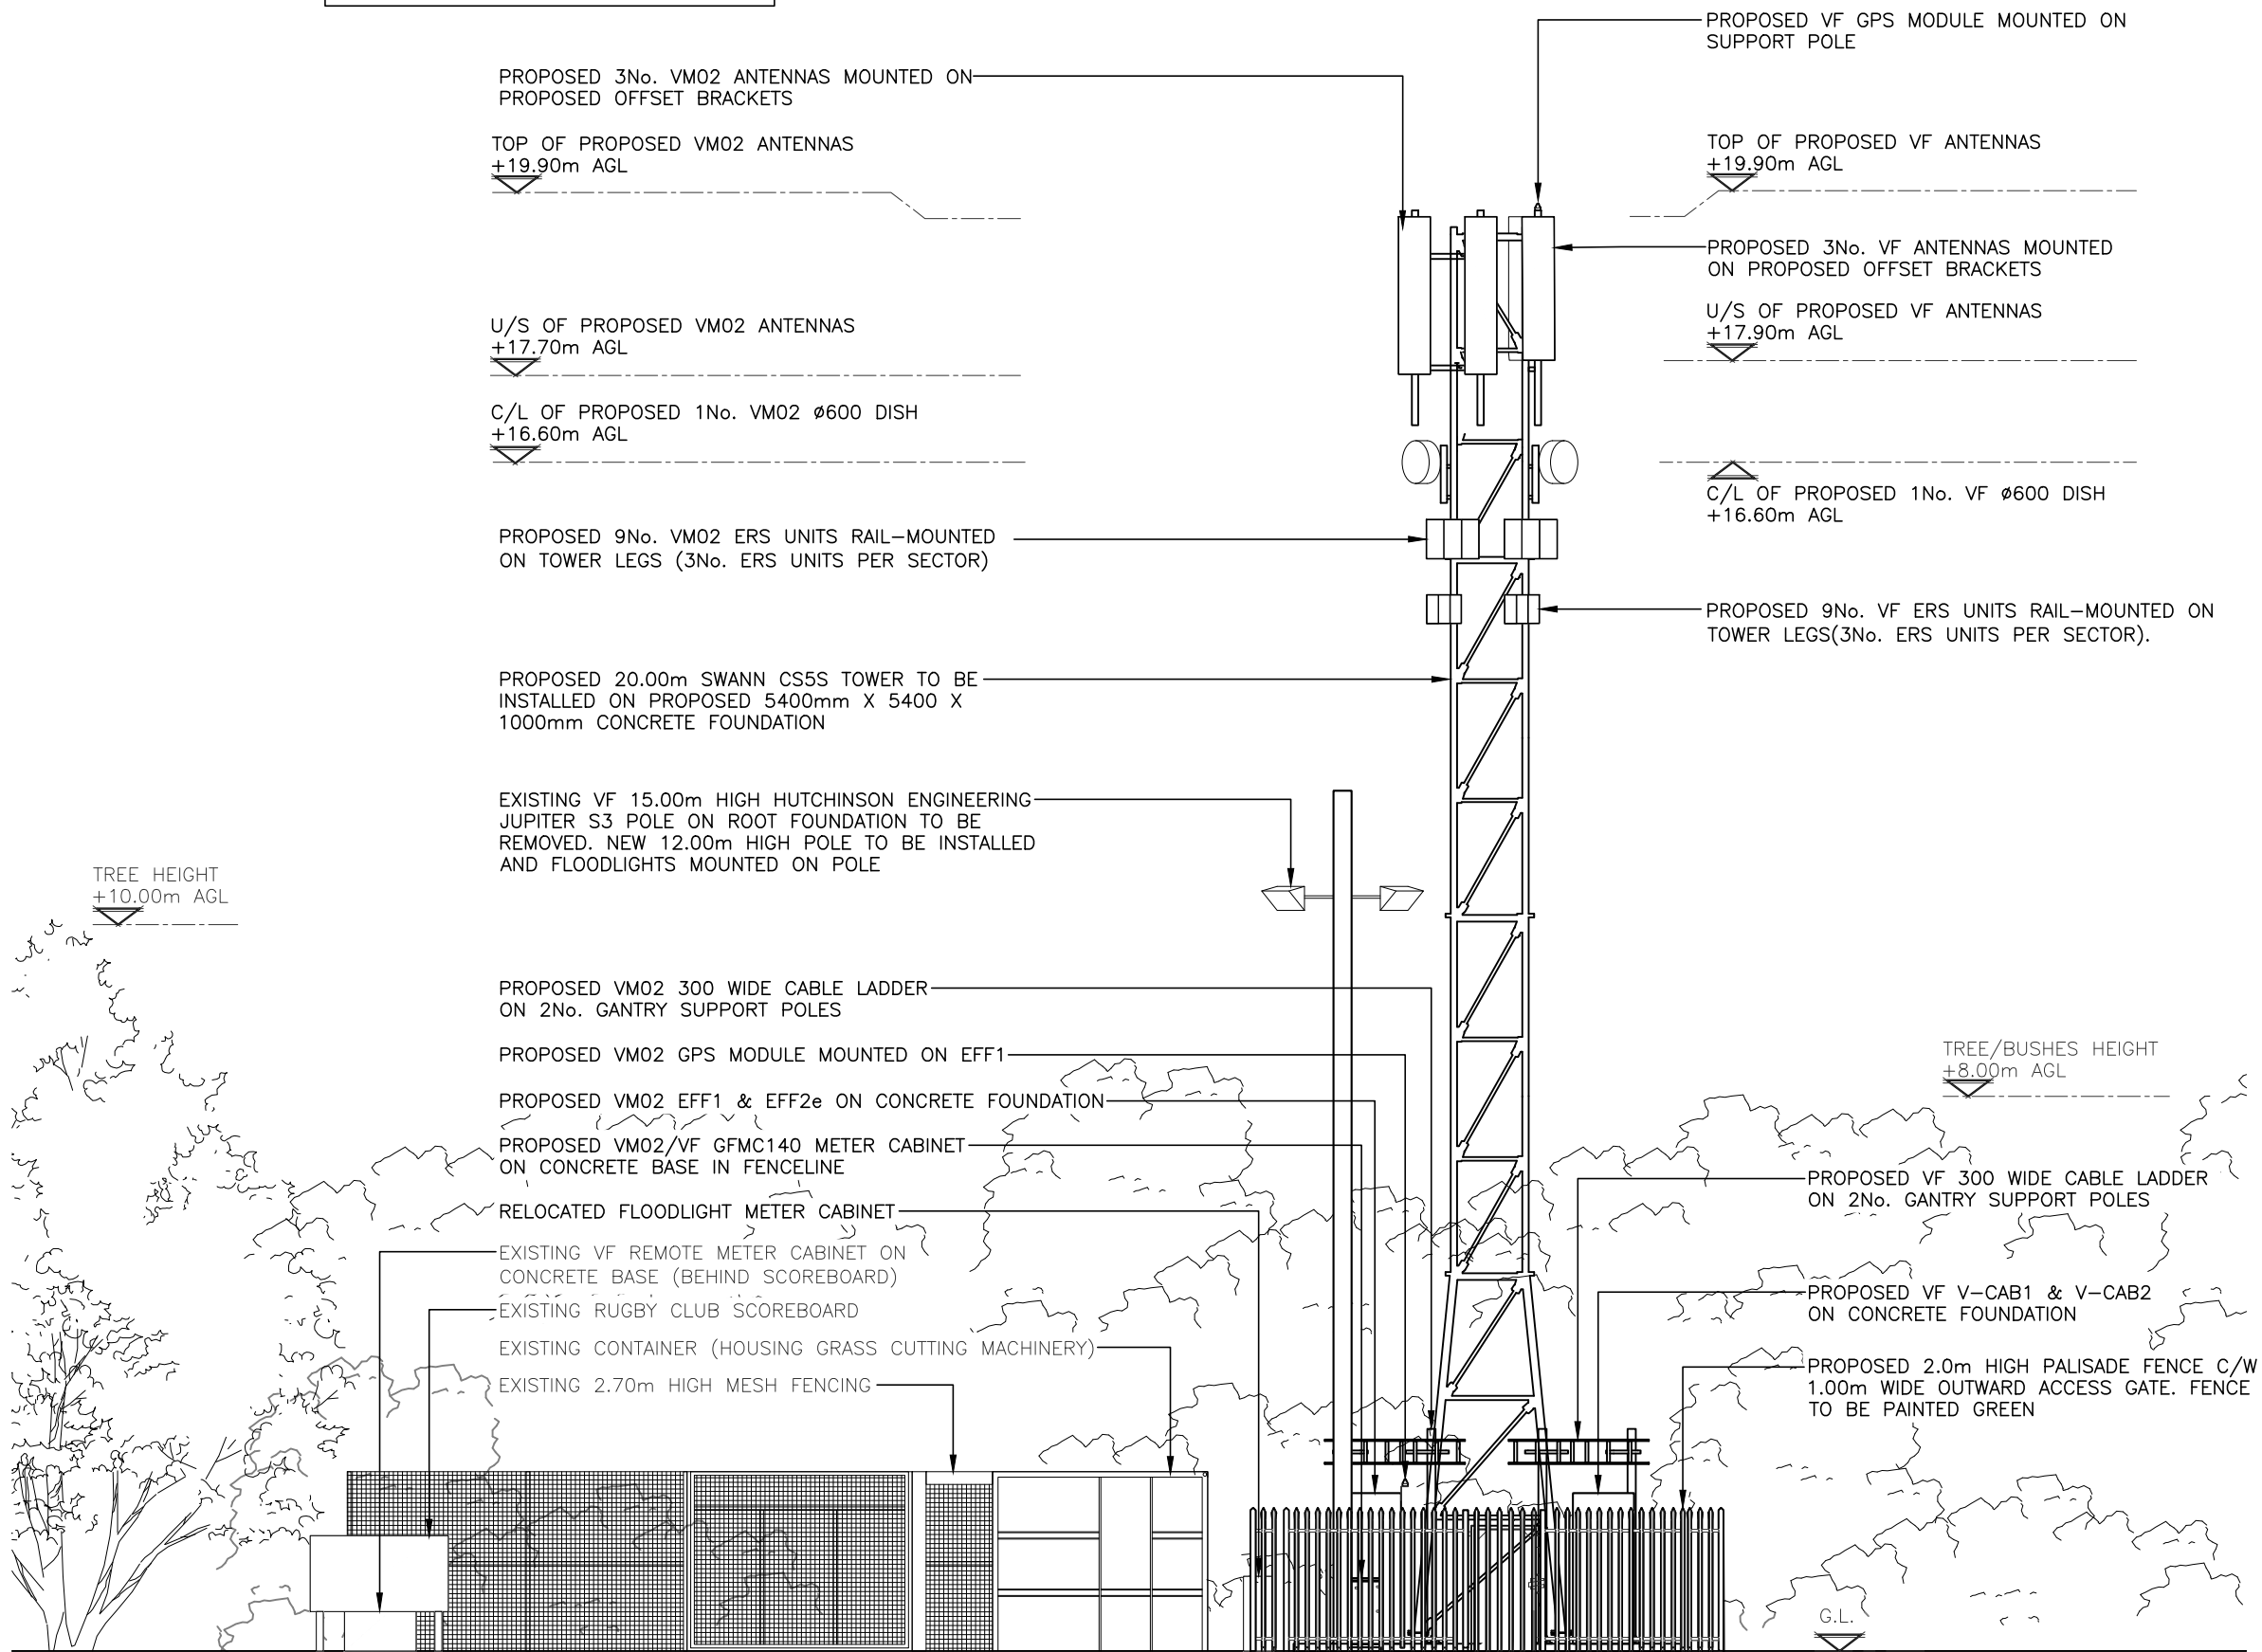

PROPOSED EAST ELEVATION
(1:100)

The drawings comply with TEF & Vodafone Standard ICNIRP guidelines.
Designed in accordance with CORNERSTONE document: SDN0009 v6.0

ALL DIMENSIONS ARE IN mm UNLESS NOTED OTHERWISE

N.G.R E: 387248 N: 413268


NOTES:

F	Fence Revised	ULC	ULC	13.03.25
E	Site Revised	ULC	ULC	09.10.24
D	Site Redesign	ULC	ULC	09.07.24
C	Tower Changed To Phase 6 Monopole	CS	PW	31.08.23
B	VM02/VF Equipment Updated To Latest Spec.	CS	EH	03.01.23
A	Issued for Approval	CS	EH	15.06.22

REV	MODIFICATION	BY	CH	DATE
-----	--------------	----	----	------



United Living Connected
4 Clearwater, Lingley Mere Business Park, Lingley Green Avenue,
Great Sankey, Warrington, WA5 3UZ
t. 44 (0)151 420 4128
www.unitedliving.co.uk

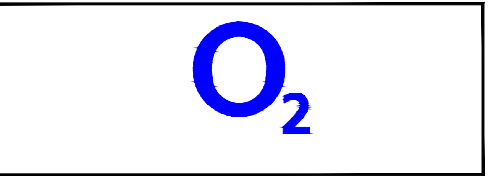

Cell Name	Opt.
ROCHDALE RUFC	A

Cell ID No

CORNERSTONE	VM02	VM02
30615800	097522	76099

Site Address / Contact Details

CLUBHOUSE CLOSE
ROCHDALE
GREATER MANCHESTER
OL11 5LU

Drawing Title:
PROPOSED SITE ELEVATION

Purpose of issue:	PLANNING	Dwg Rev:
Drawing Number:	301	F

Surveyed By:	Original Sheet Size:	Pack Issue:
SBB	A3	

Drawn:	Date:	Checked:	Date:	H
CS	15.06.22	EH	15.06.22	